




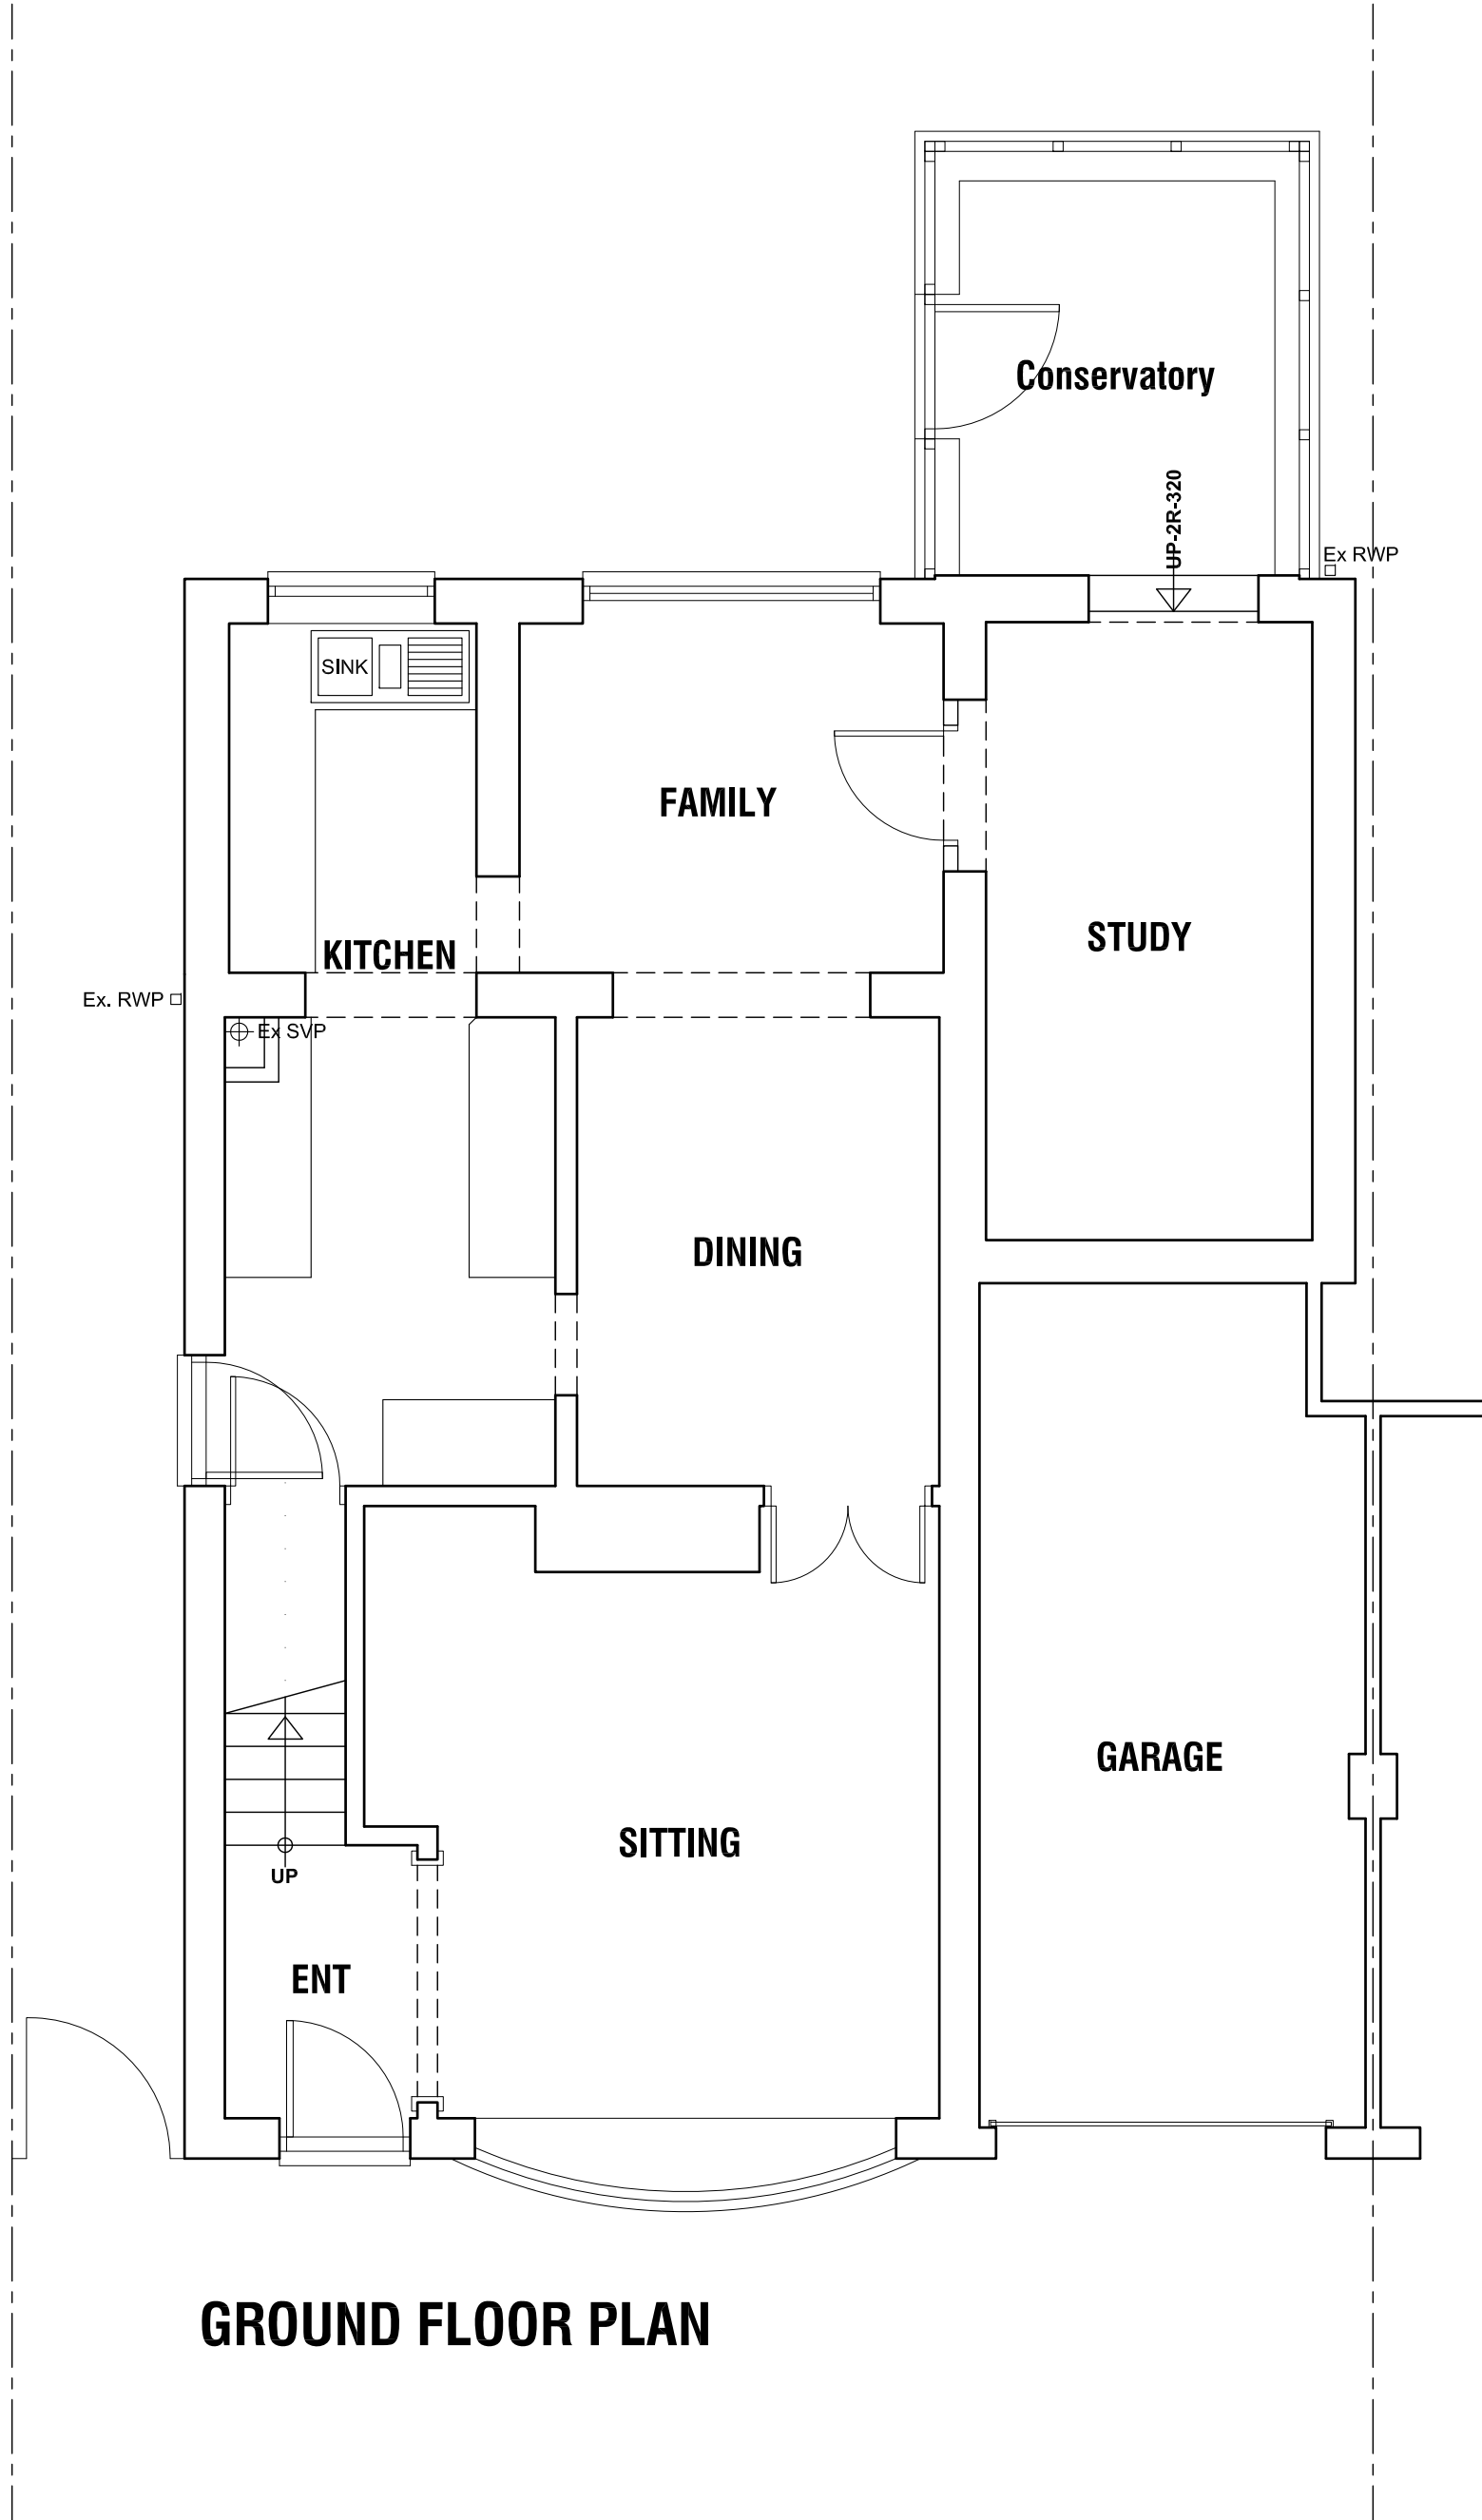


GROUND FLOOR PLAN

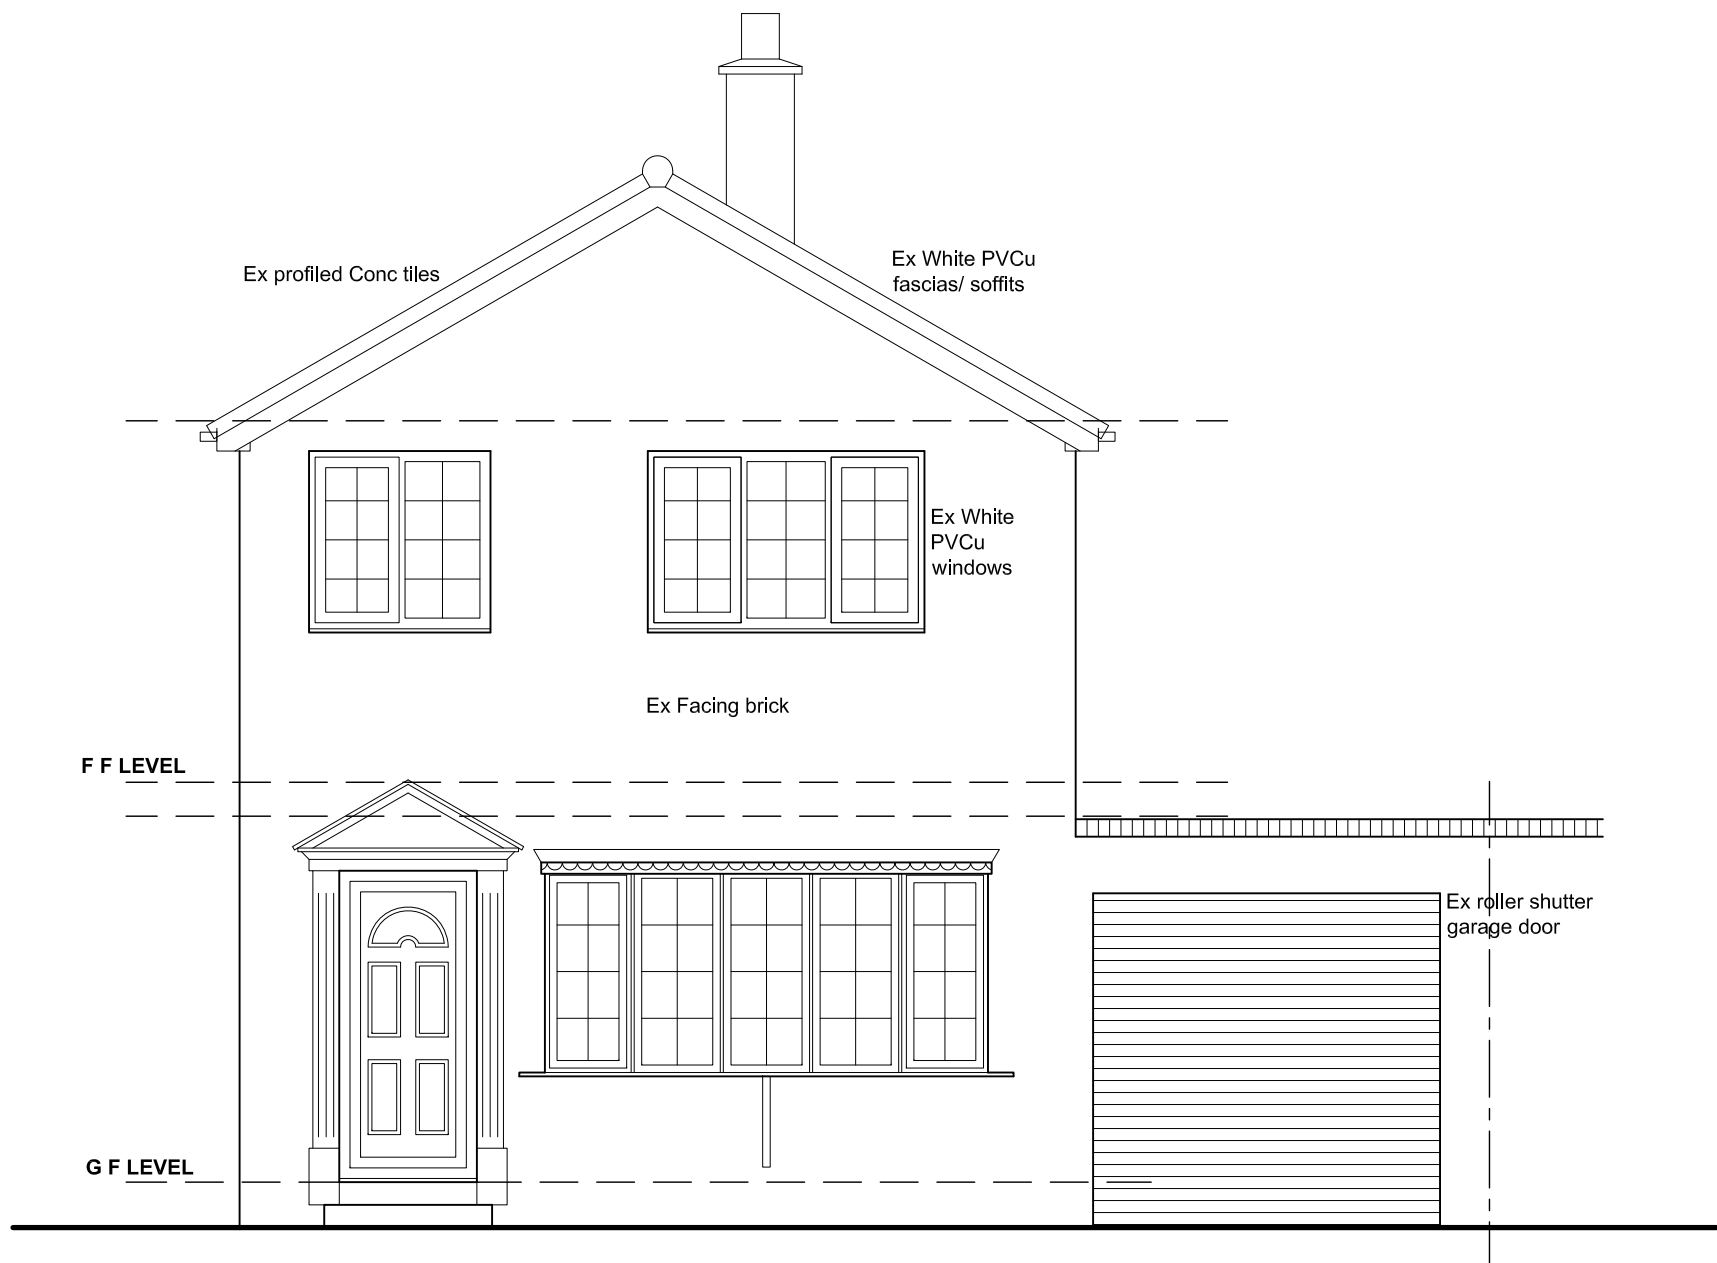


SIDE ELEVATION R

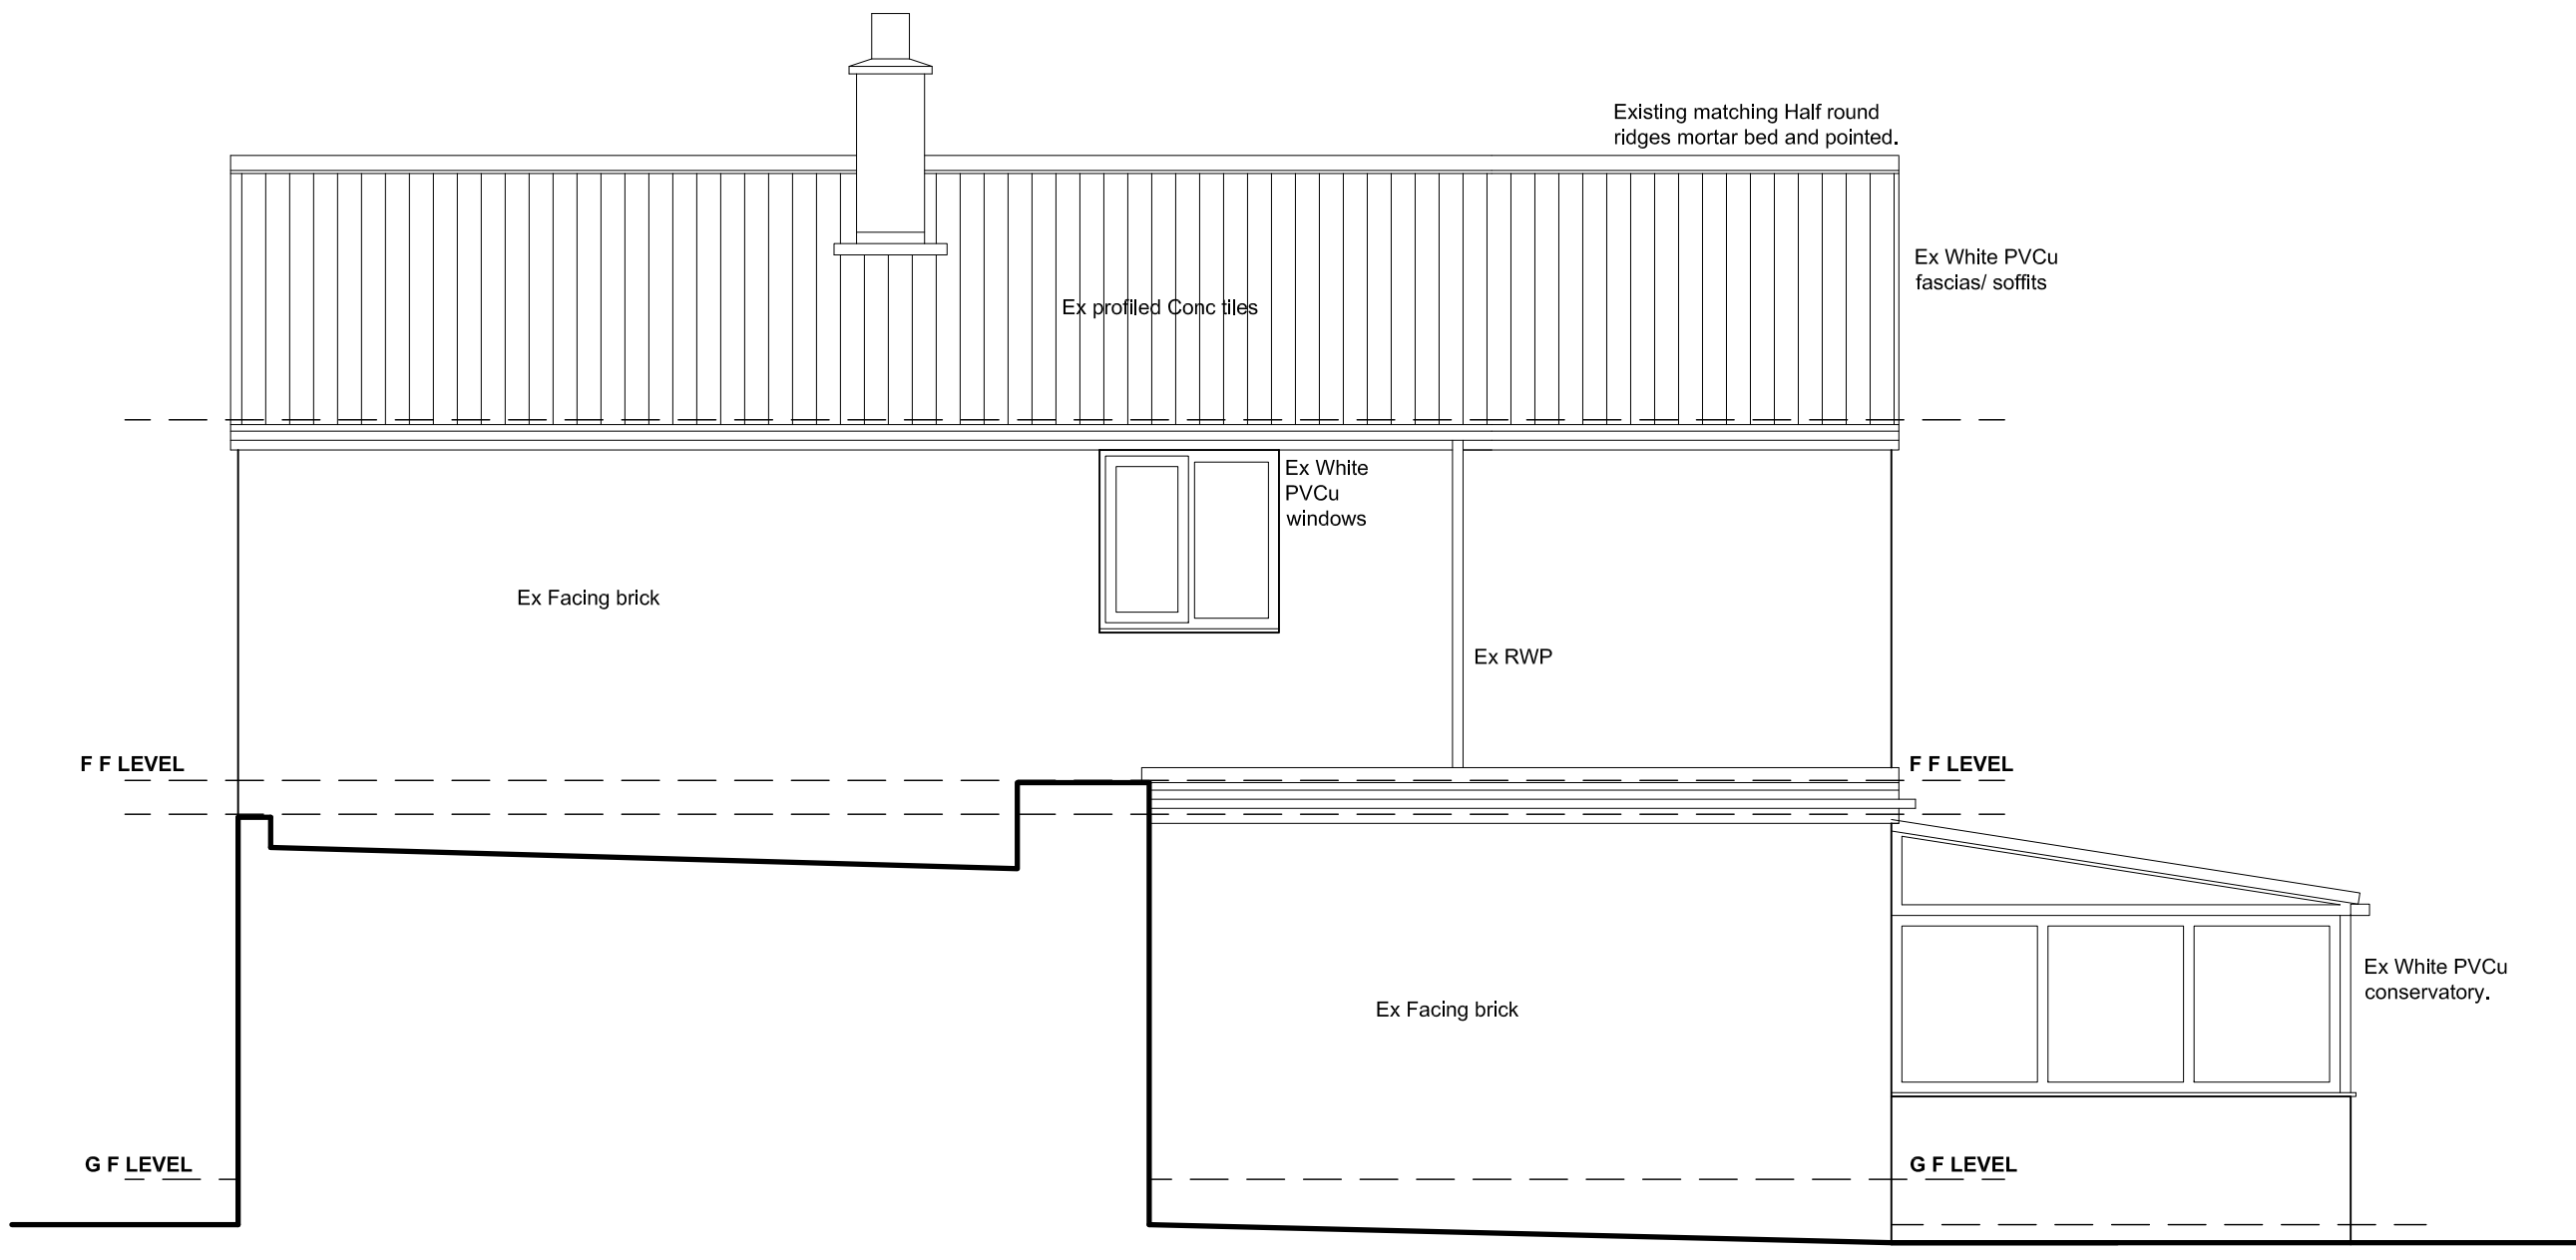

SIDE ELEVATION R

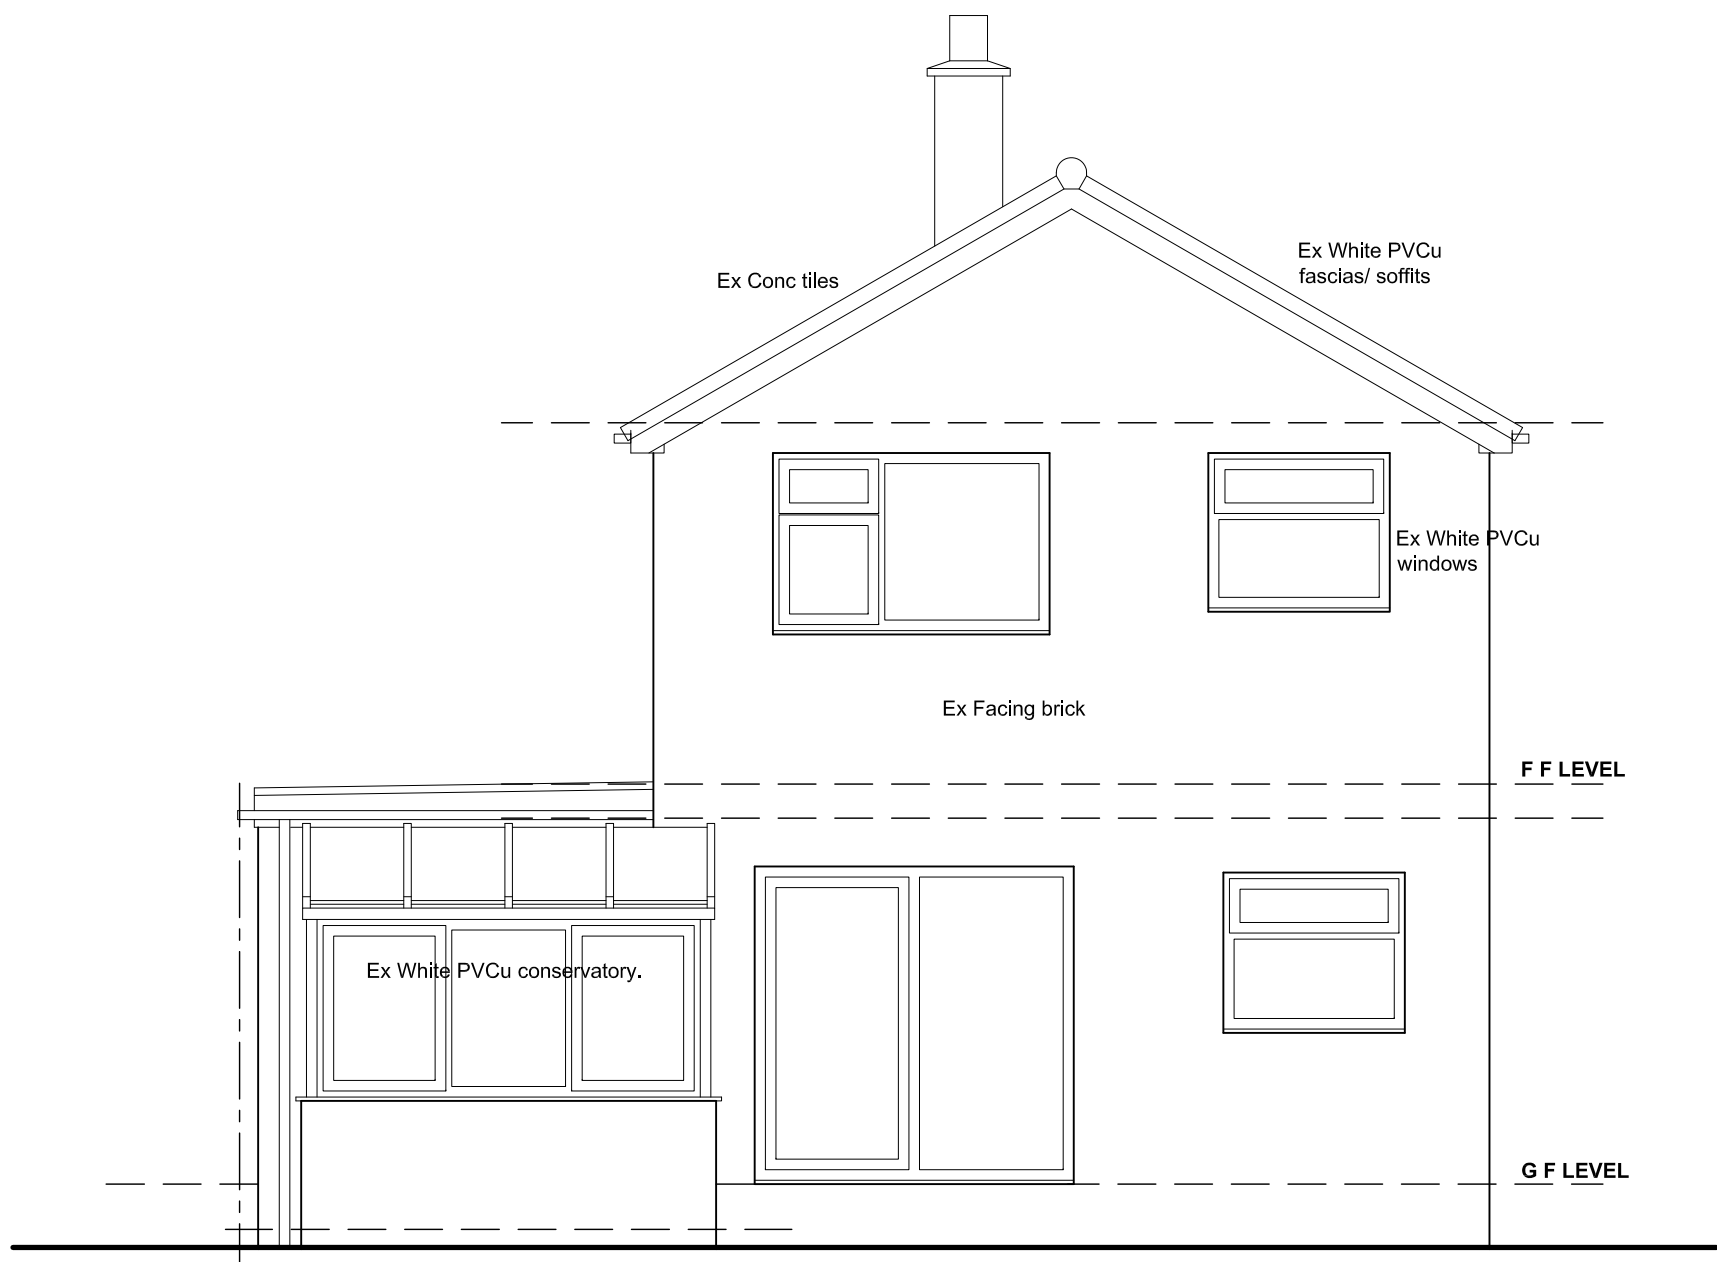

REAR ELEVATION

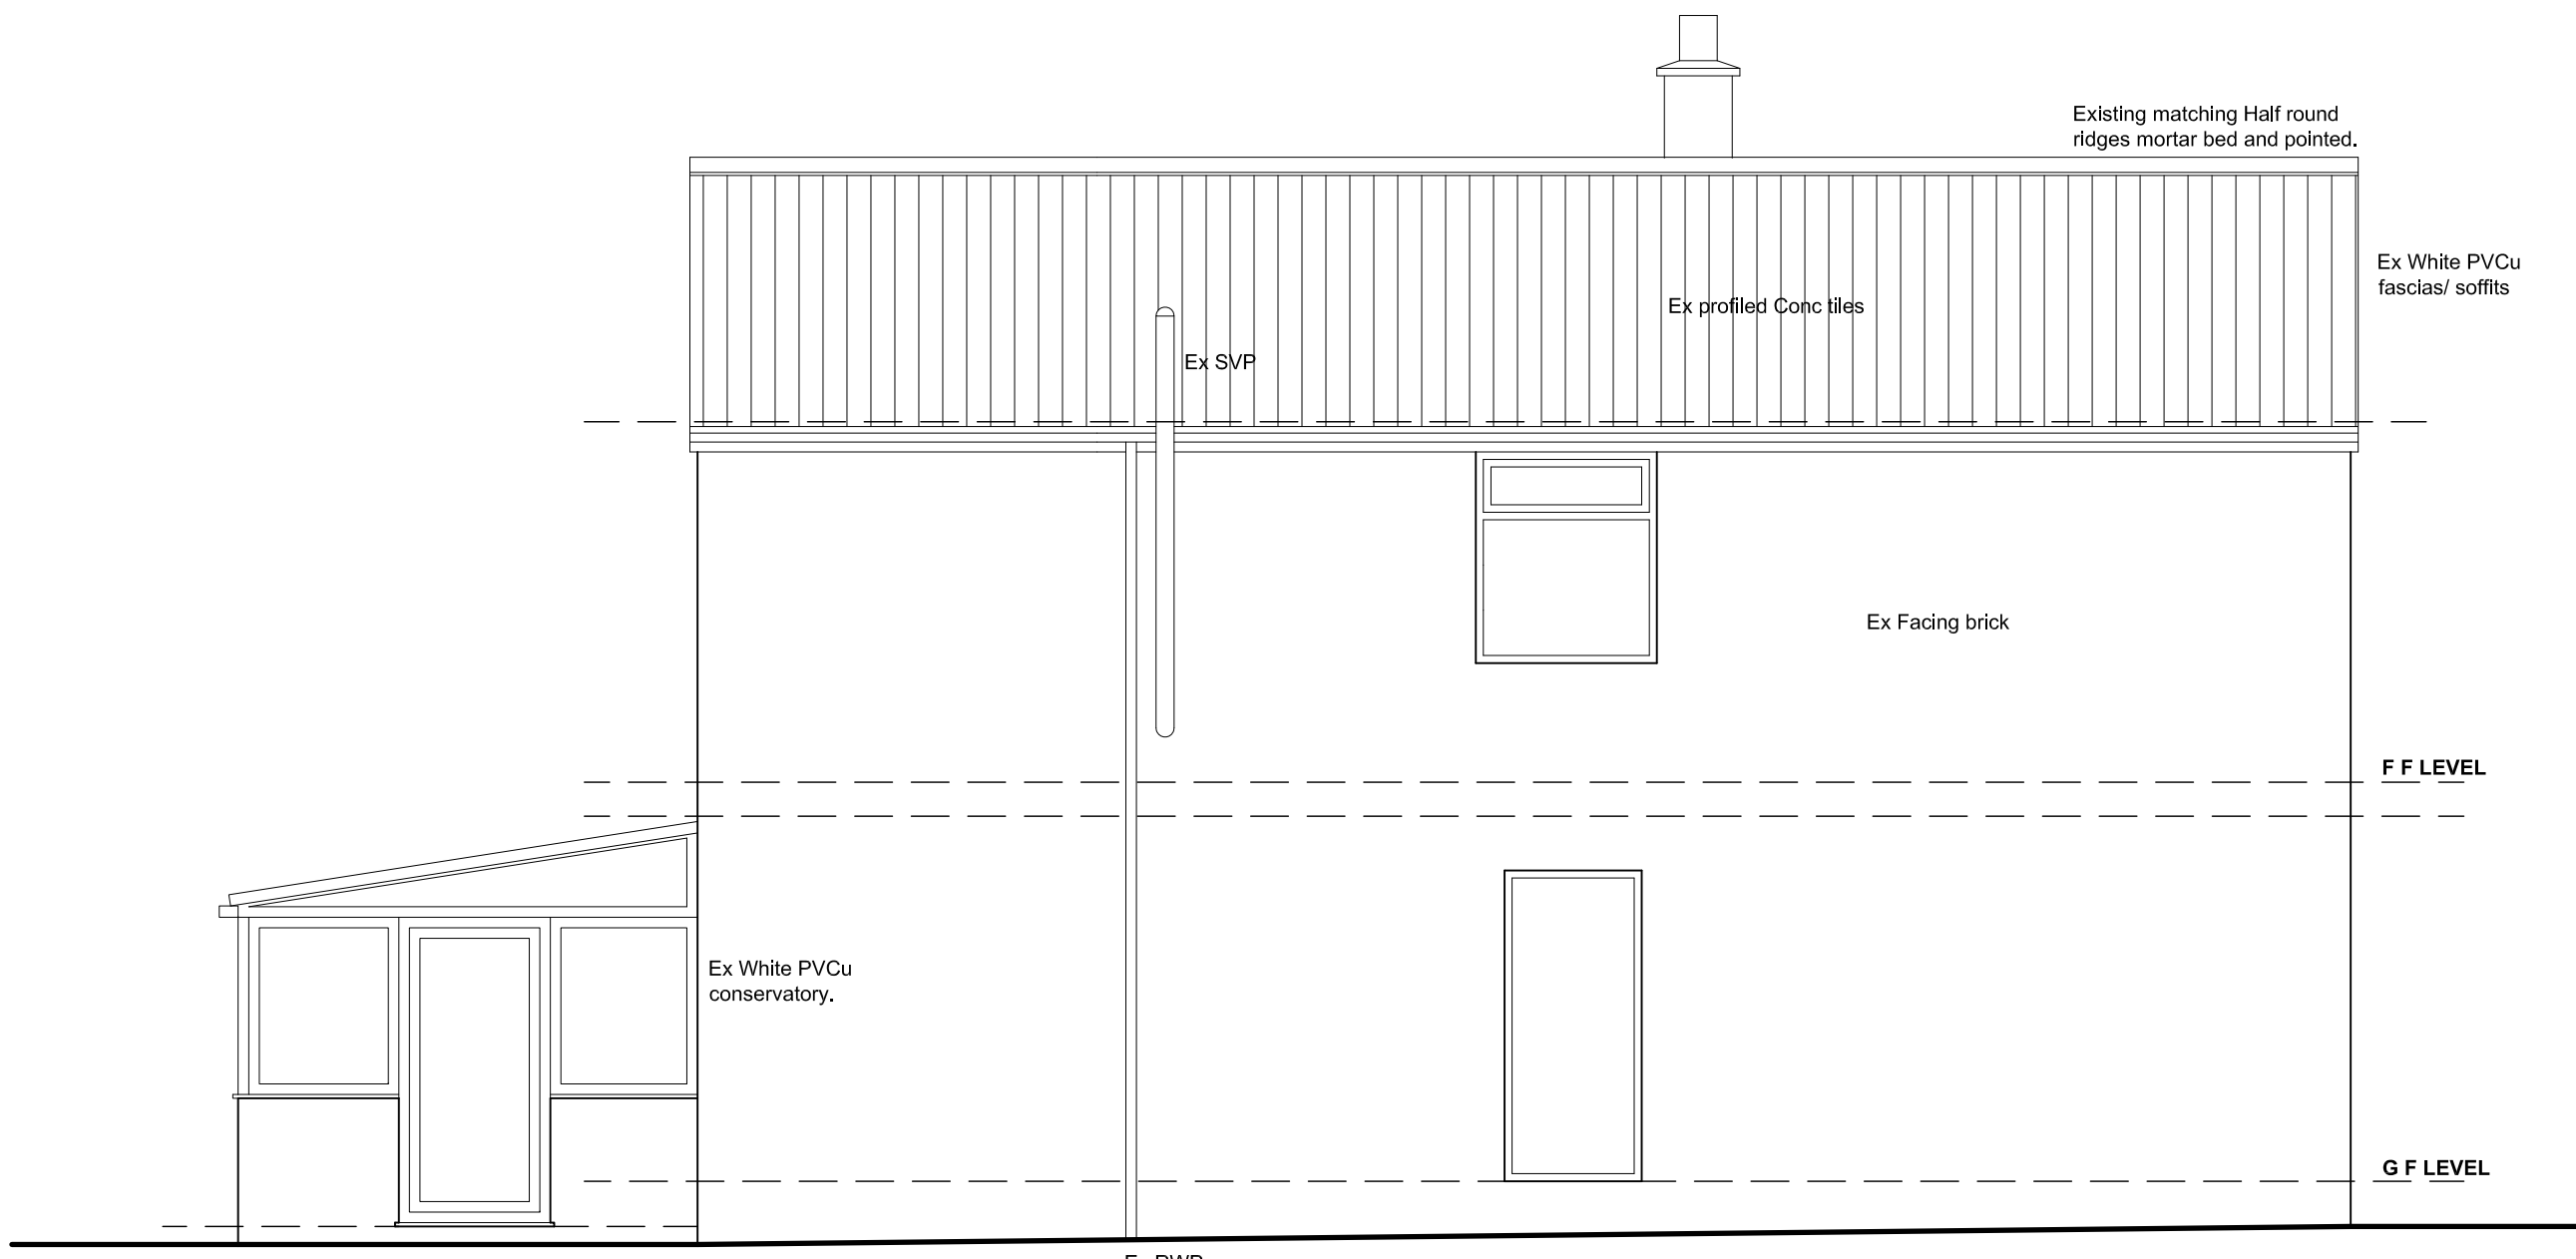

SIDE ELEVATION L

Revision	Date	Description
PROPOSED EXTENSION & ALTERATIONS, 7 GRANTLEY CLOSE, WOMBWELL, BARNLEY, S73 0SP.		
SURVEY Plans & Elevations.		
Mrs T Arnold.		

JEA Architectural Ltd
23 Windmill Road, Wombwell,
Barnsley, S73 8PW.
Tel: 01226 754507
Email: jeald@btconnect.com

This drawing and the copyright is the Architectural Company's property and maybe used or reproduced only by agreement. All Dimensions in Millimetres Unless specified otherwise and subject to verification on site.

Scale: 1:50 @ A1	Date: FEB 2022
Ref: 202118	Drwg No: 01

0 cm	2 cm	4 cm	6 cm
------	------	------	------