


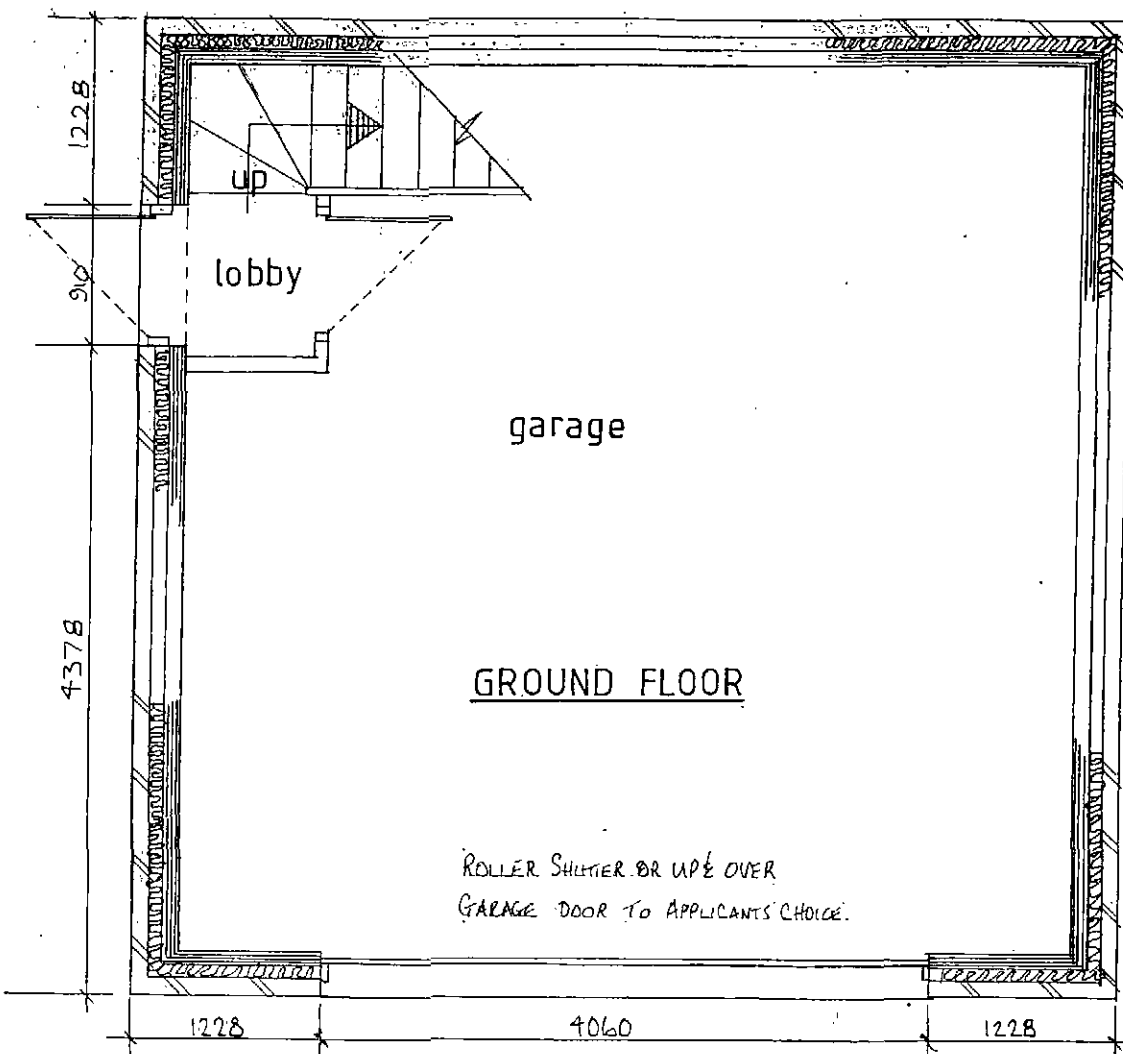
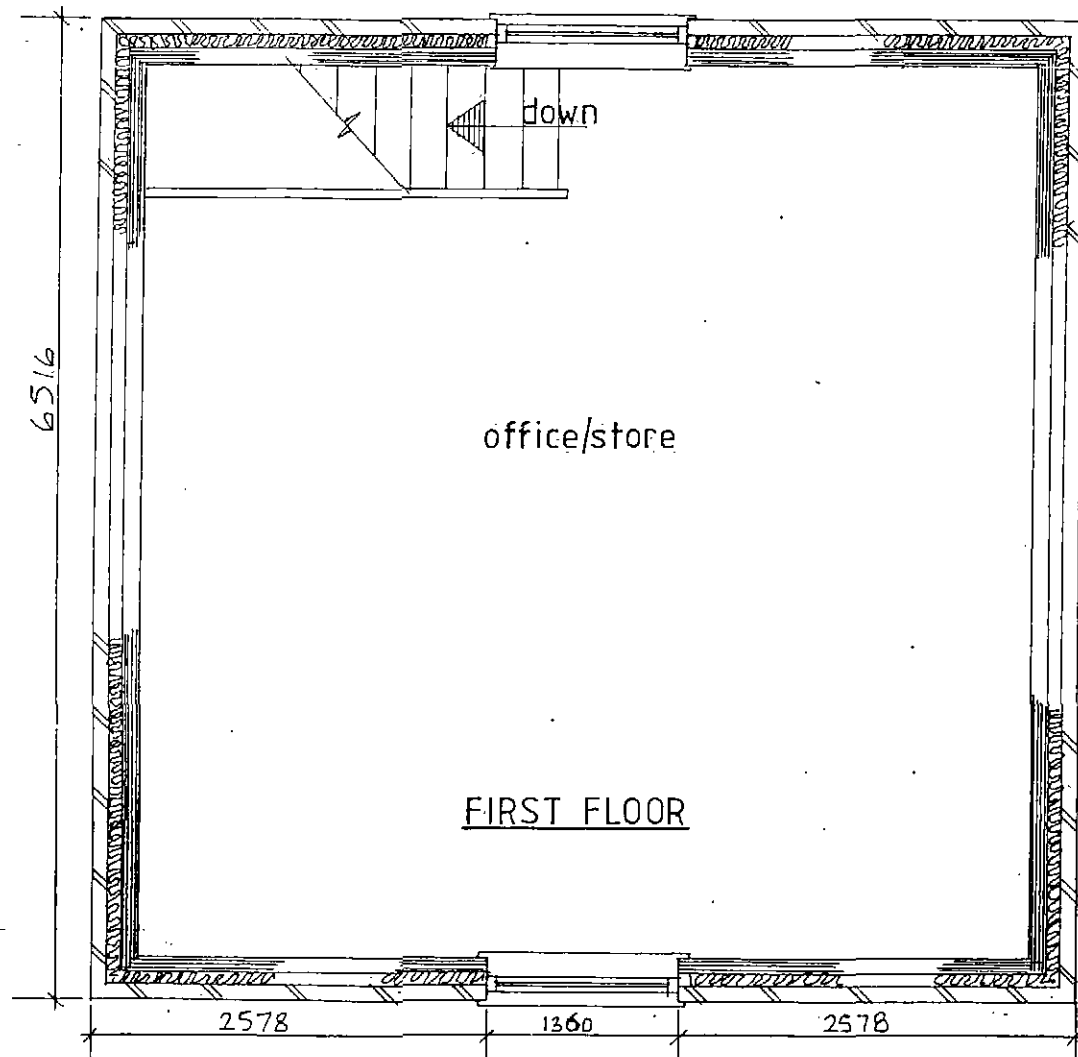


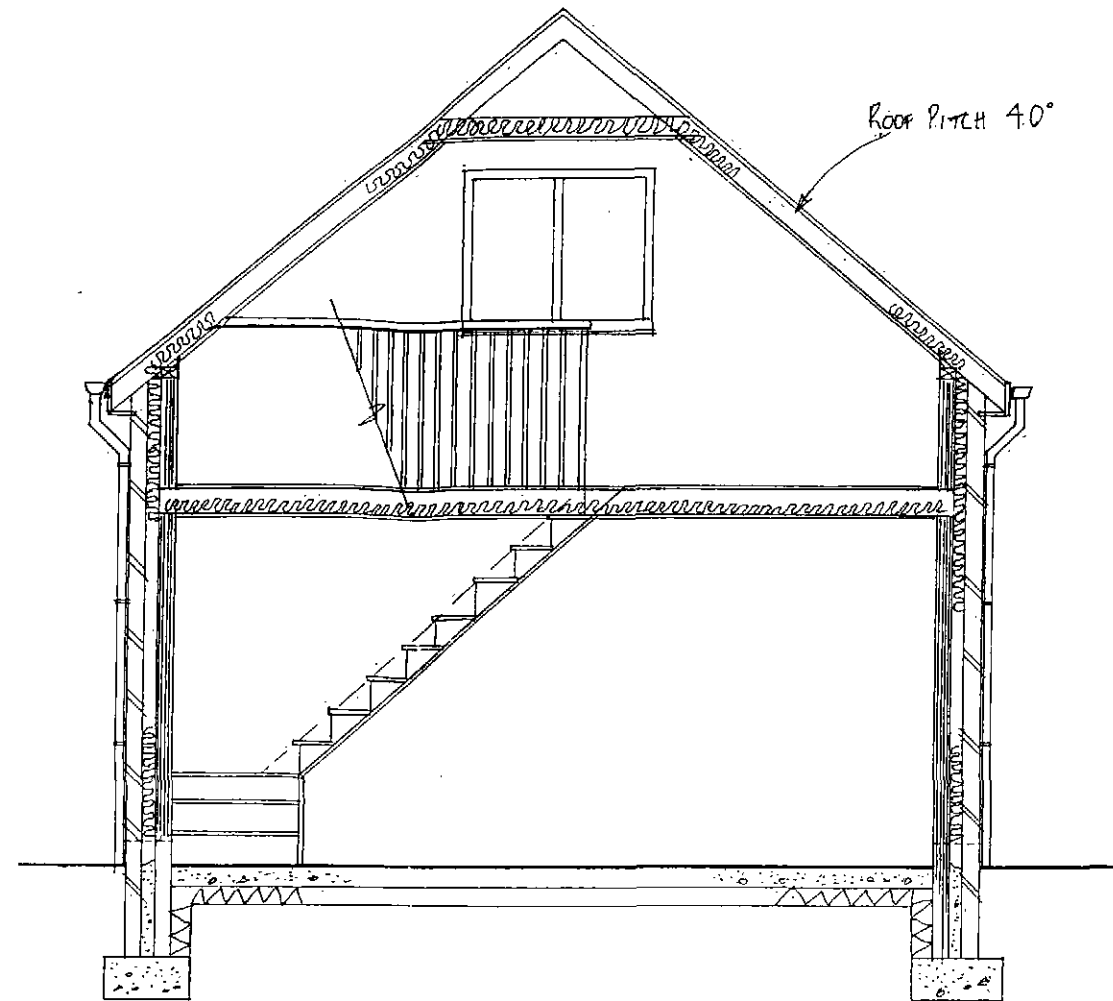


TYPICAL SECTION

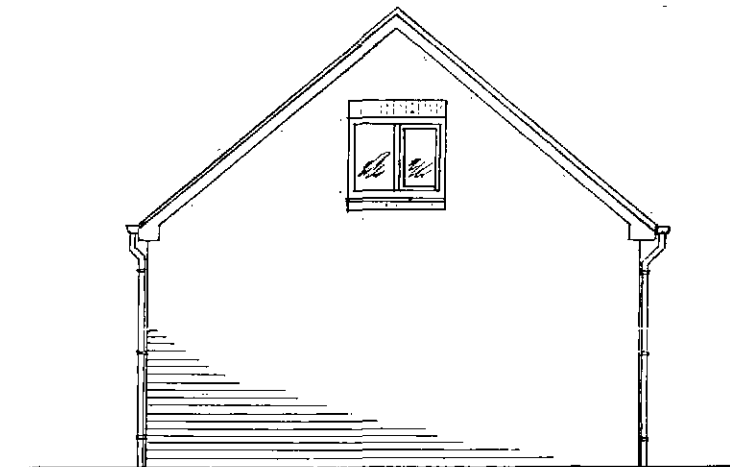


REAR

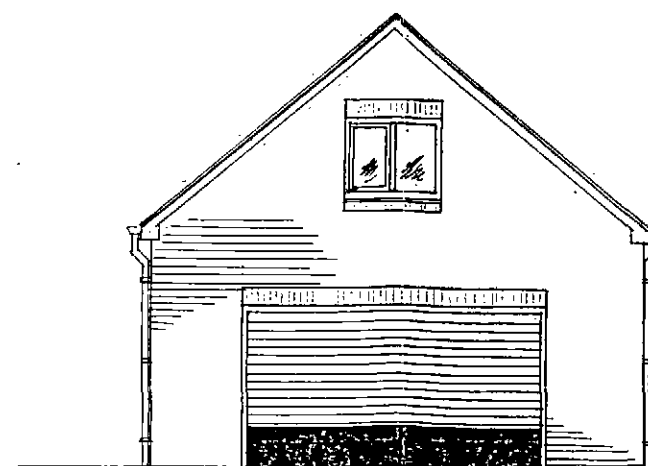

FRONT

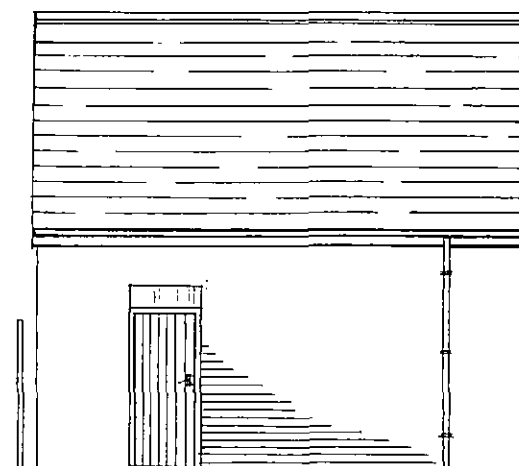

SIDE

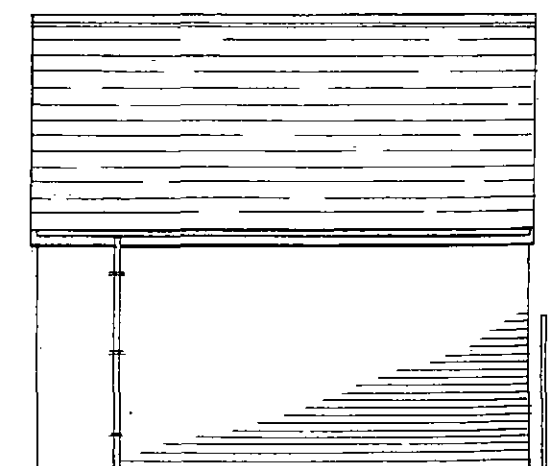

SIDE

S.E.A. Planning Limited

Planning & Development Consultants

5A, Hall Annex, Newton Chambers Road,
Thorncroft Park, Chapeltown, Sheffield
S35 2PH

Telephone: 0114-2203758

Client(s) MR & MRS T. BRUCE

Title: 2, LADYMEAD, MONK BRETTON
PROPOSED GARAGE & OFFICE OVER
FLOOR PLANS & ELEVATIONS:

Drawn By SME

Plan Scale: 1:50 & 1:100

Date: SEPT 2011

Drawing No. SEA/677/003

Revisions: