



Any dimensions shown should be checked on site and discrepancies reported to the Architect prior to construction. Designs are not coordinated with engineer projects. Do not scale for construction purposes.


Block Plans are scaled from the Ordnance Survey Location Maps. Please see the licence number for the Os Maps in the Location Plans

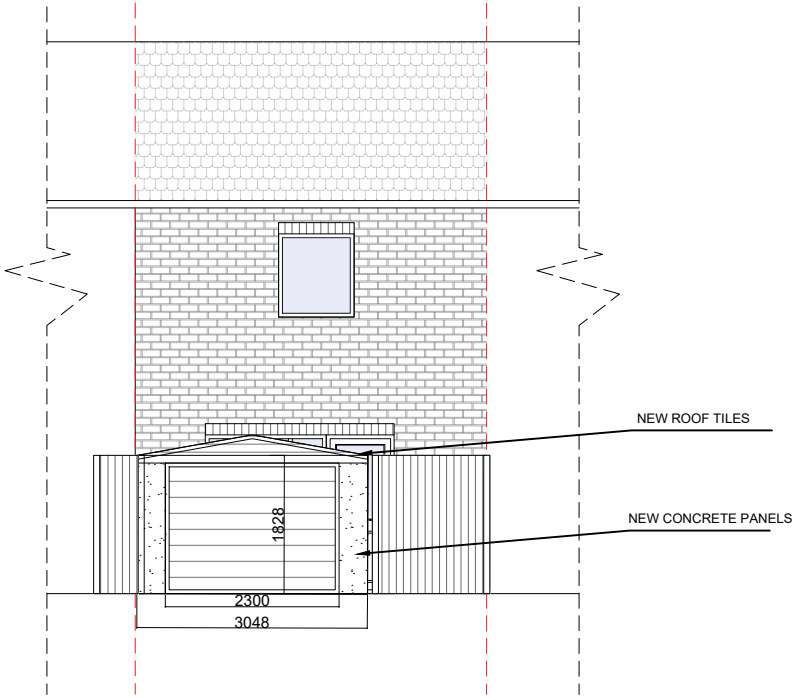


Existing West Elevation

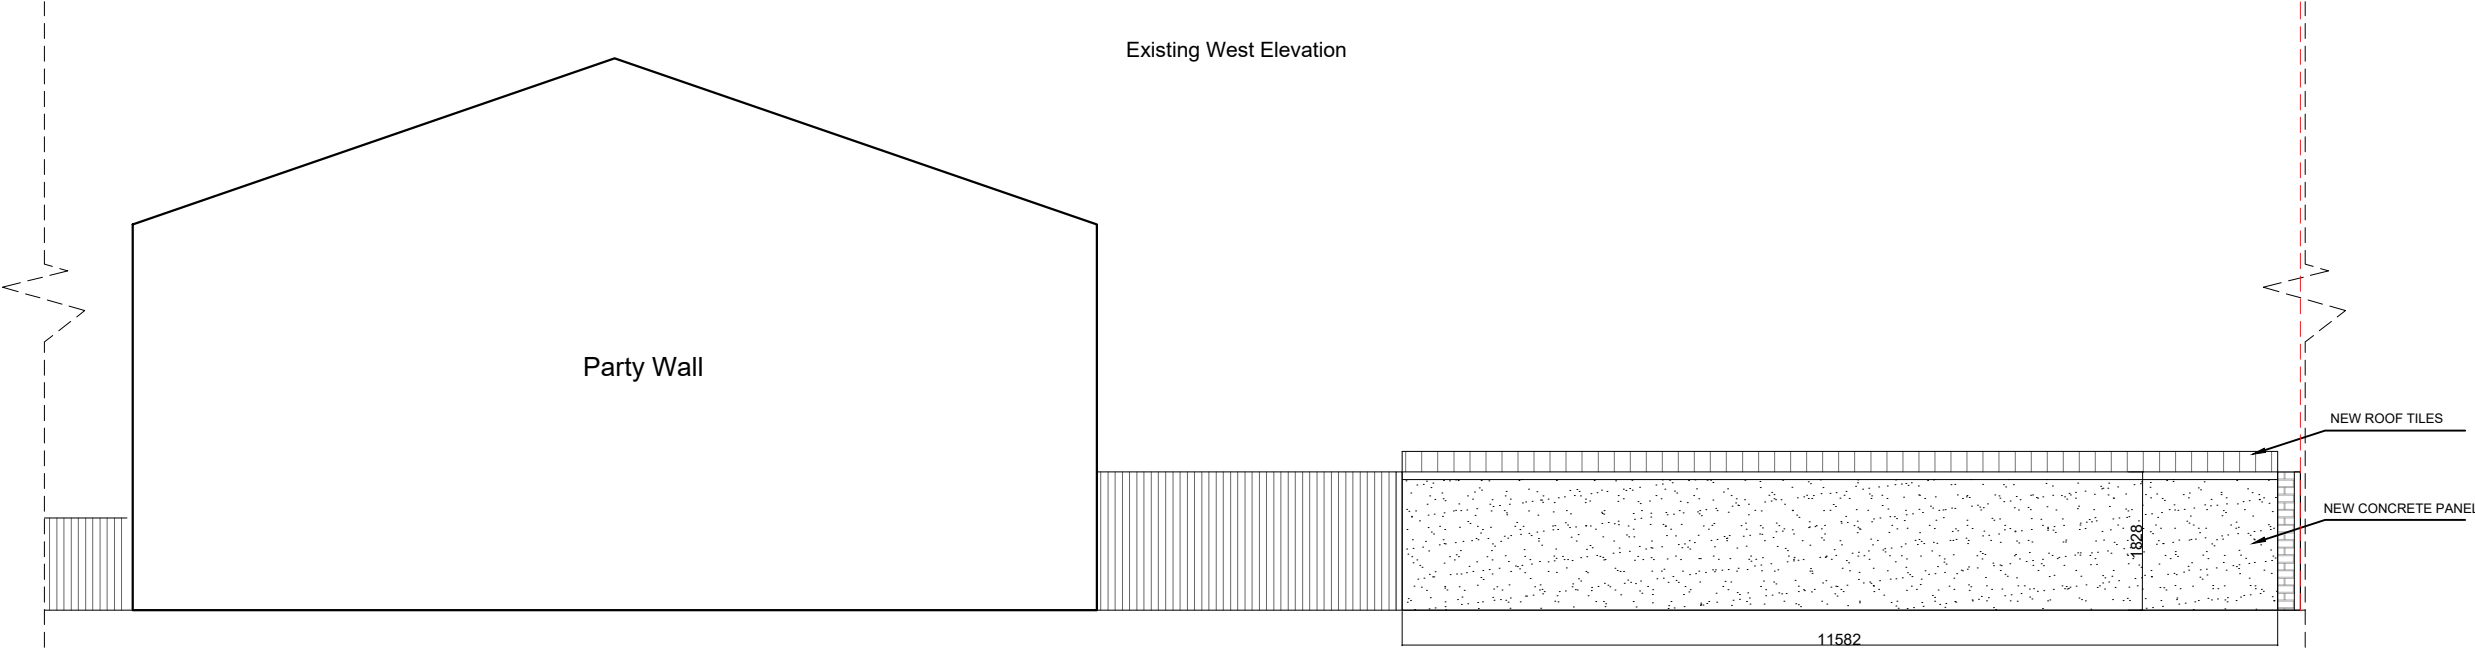

Existing South Elevation

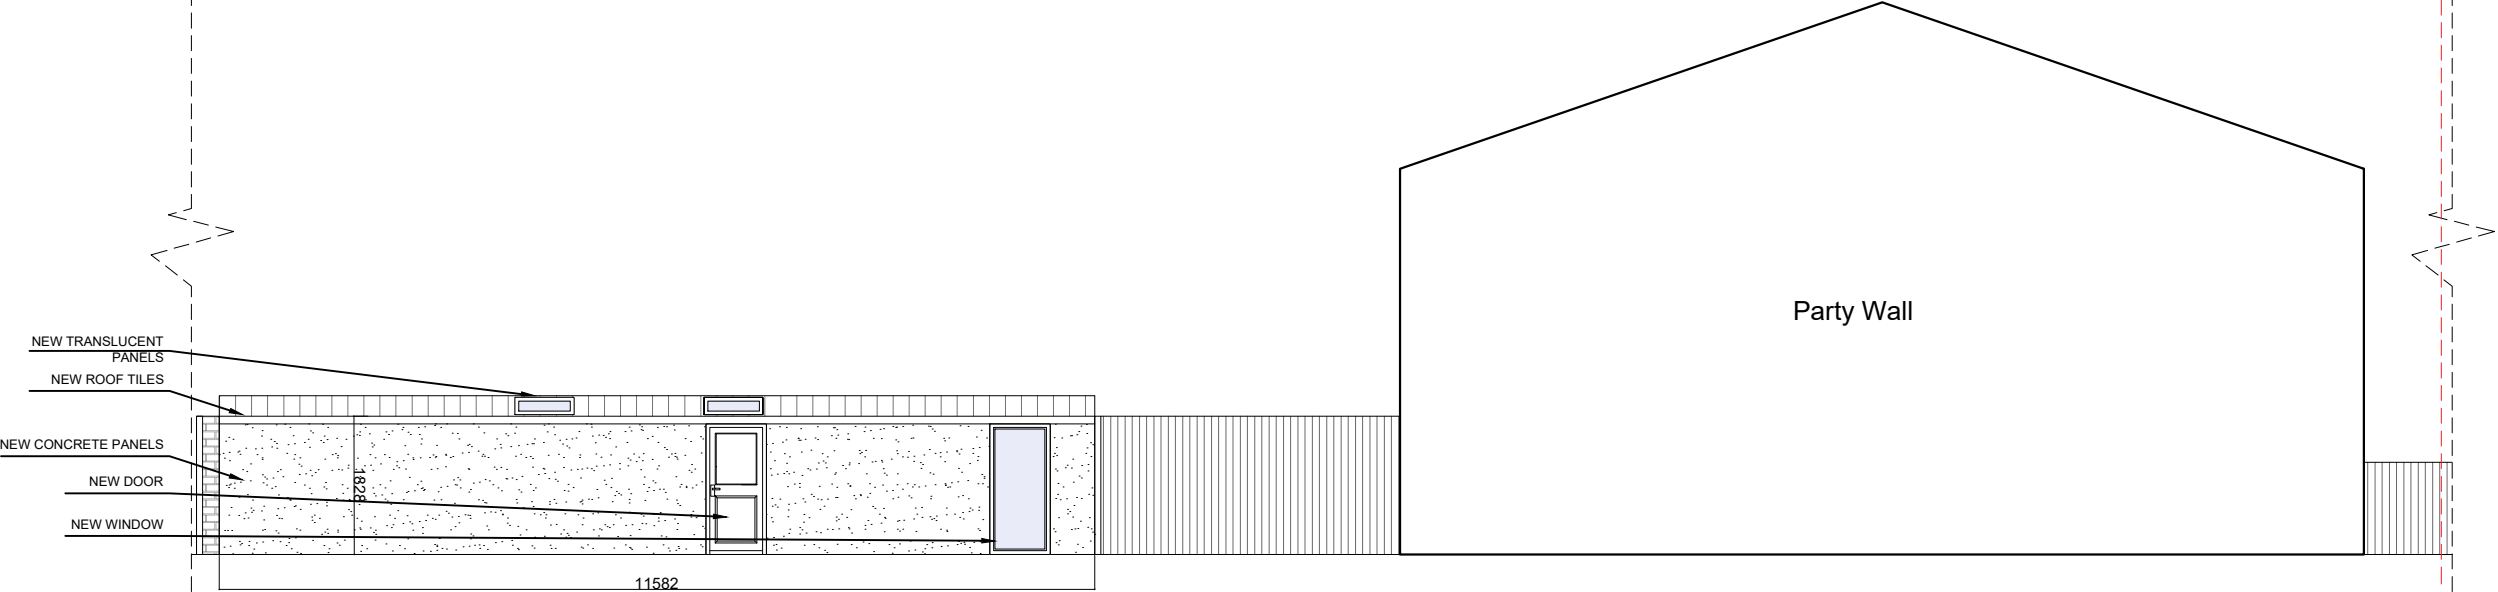

Existing North Elevation

 

Drawing Name
Existing Elevations

Project Address
12 Briggs Street S71 3JP

Scale
1/100 at A3

Date
30.11.2022

Designer
DG

Revision
V2

Drawing No.
12BriggsStreetS713JP_ExistingElevations_ V2



Planning By Design Ltd
www.planning-by-design.co.uk
hello@planning-by-design.co.uk