




Barnsley
S70 1RD

Permitted Development Application
JULY 2019


DRAWING LIST - CONTENTS

DRAWING NAME	DRAWING NUMBER
Location plan	0011
Site Photograph	0012
Existing Floor Plans	E-001
Proposed Floor Plans	P-001


LOCATION PLAN

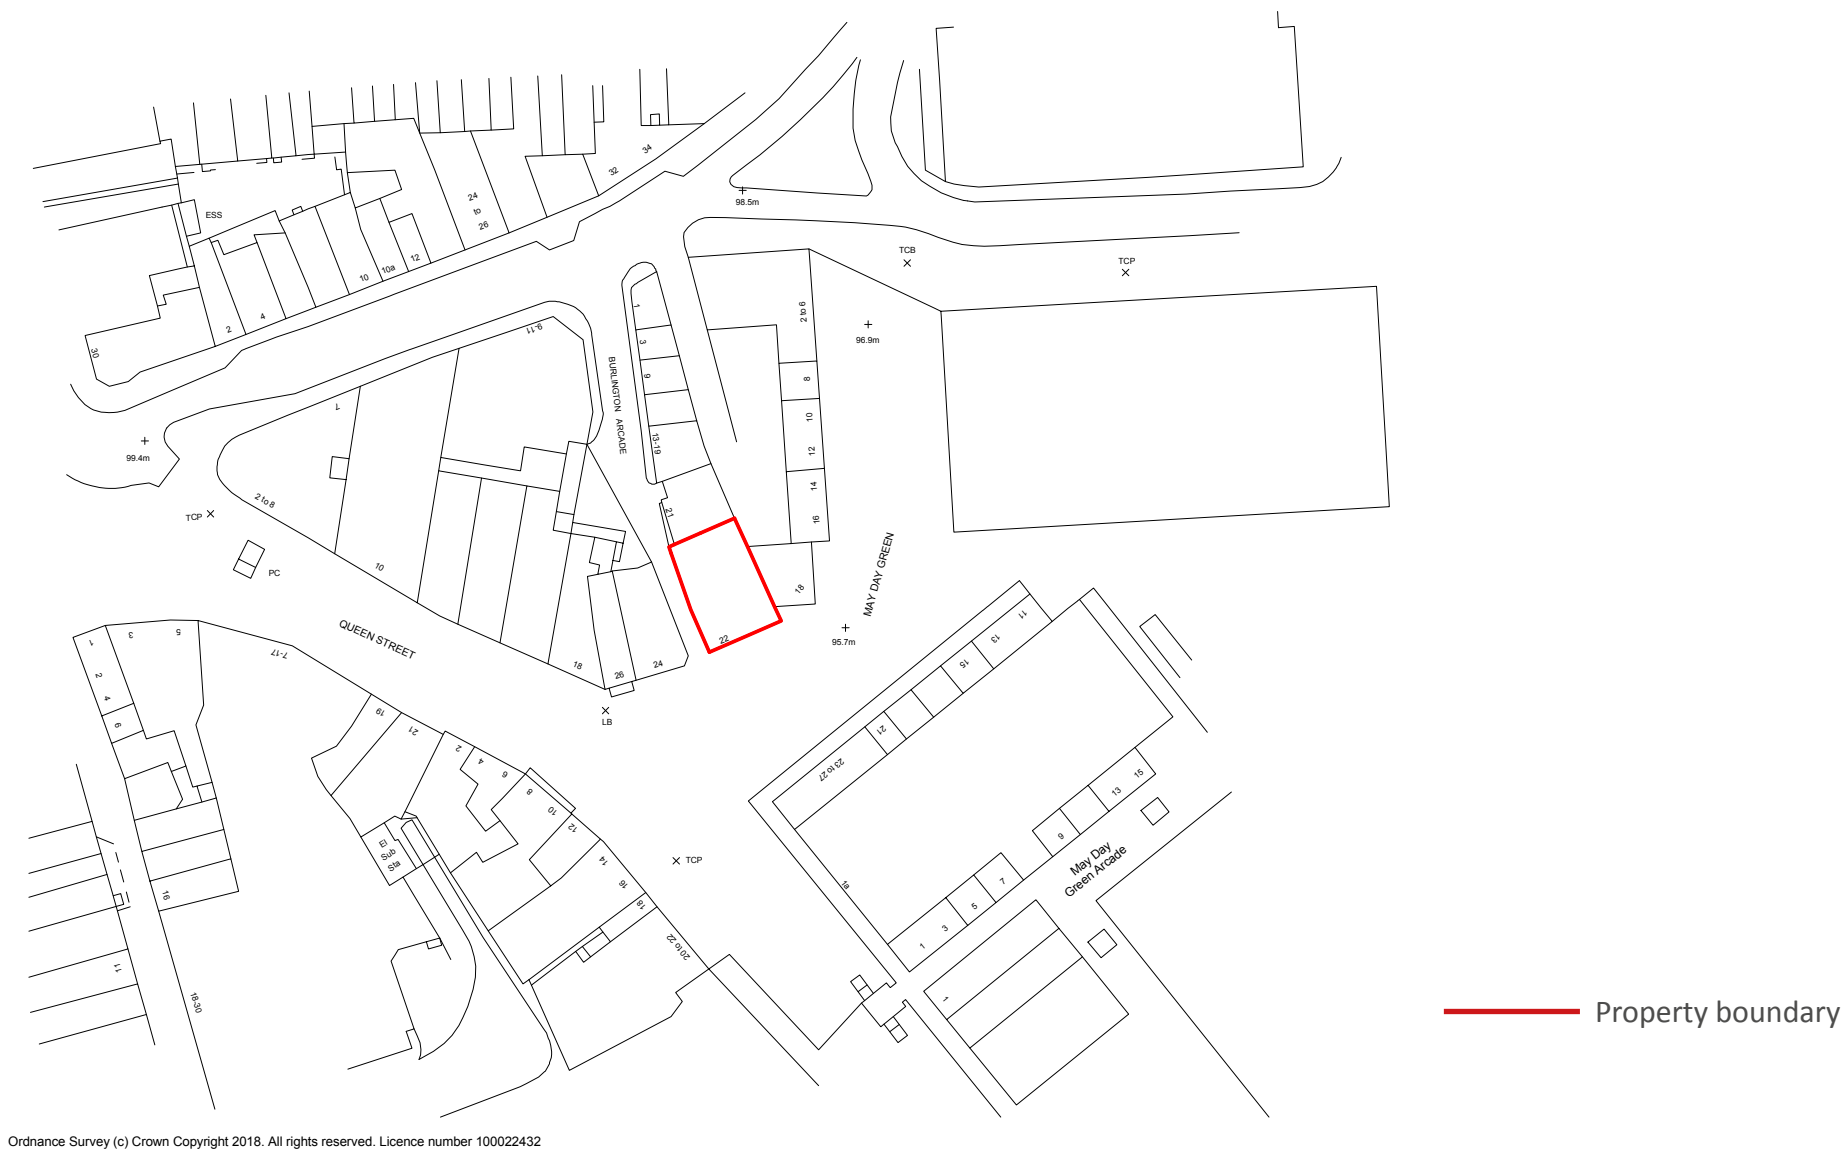

1 Location Plan
1 : 1250

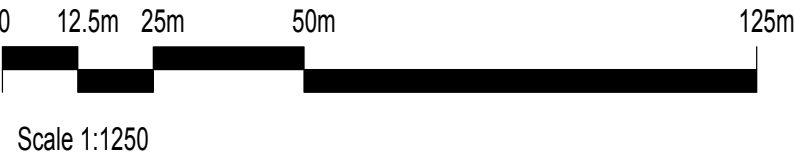

PHOTOGRAPHIC SURVEY

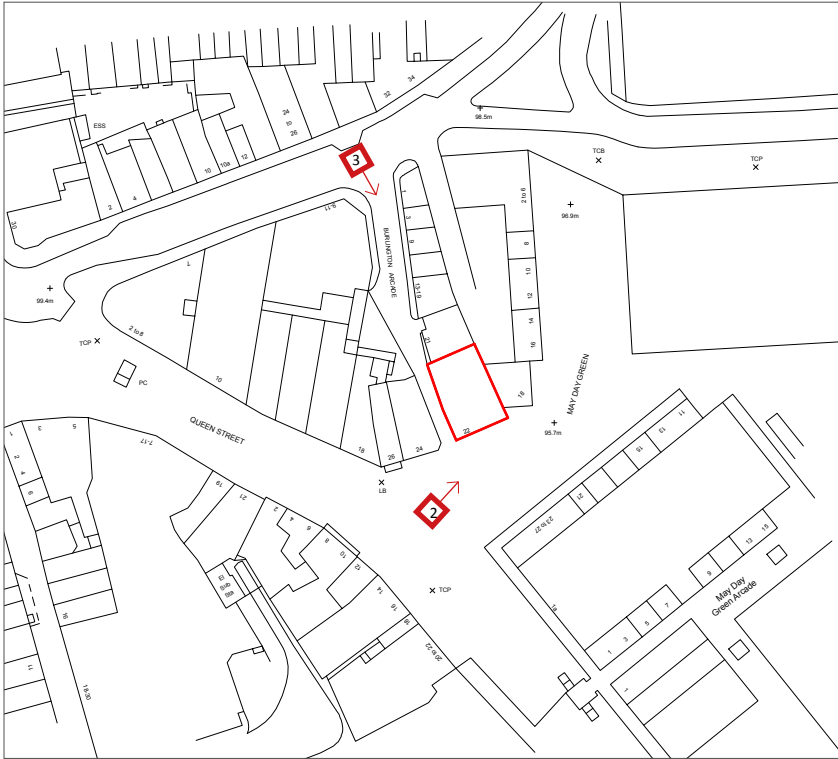

LOCATION MAP



VIEW 01



VIEW 03





VIEW 02


EXISTING GROUND &
SECOND FLOOR PLAN

Main Residential
Entrance
Ground Floor

Ground Floor Not surveyed

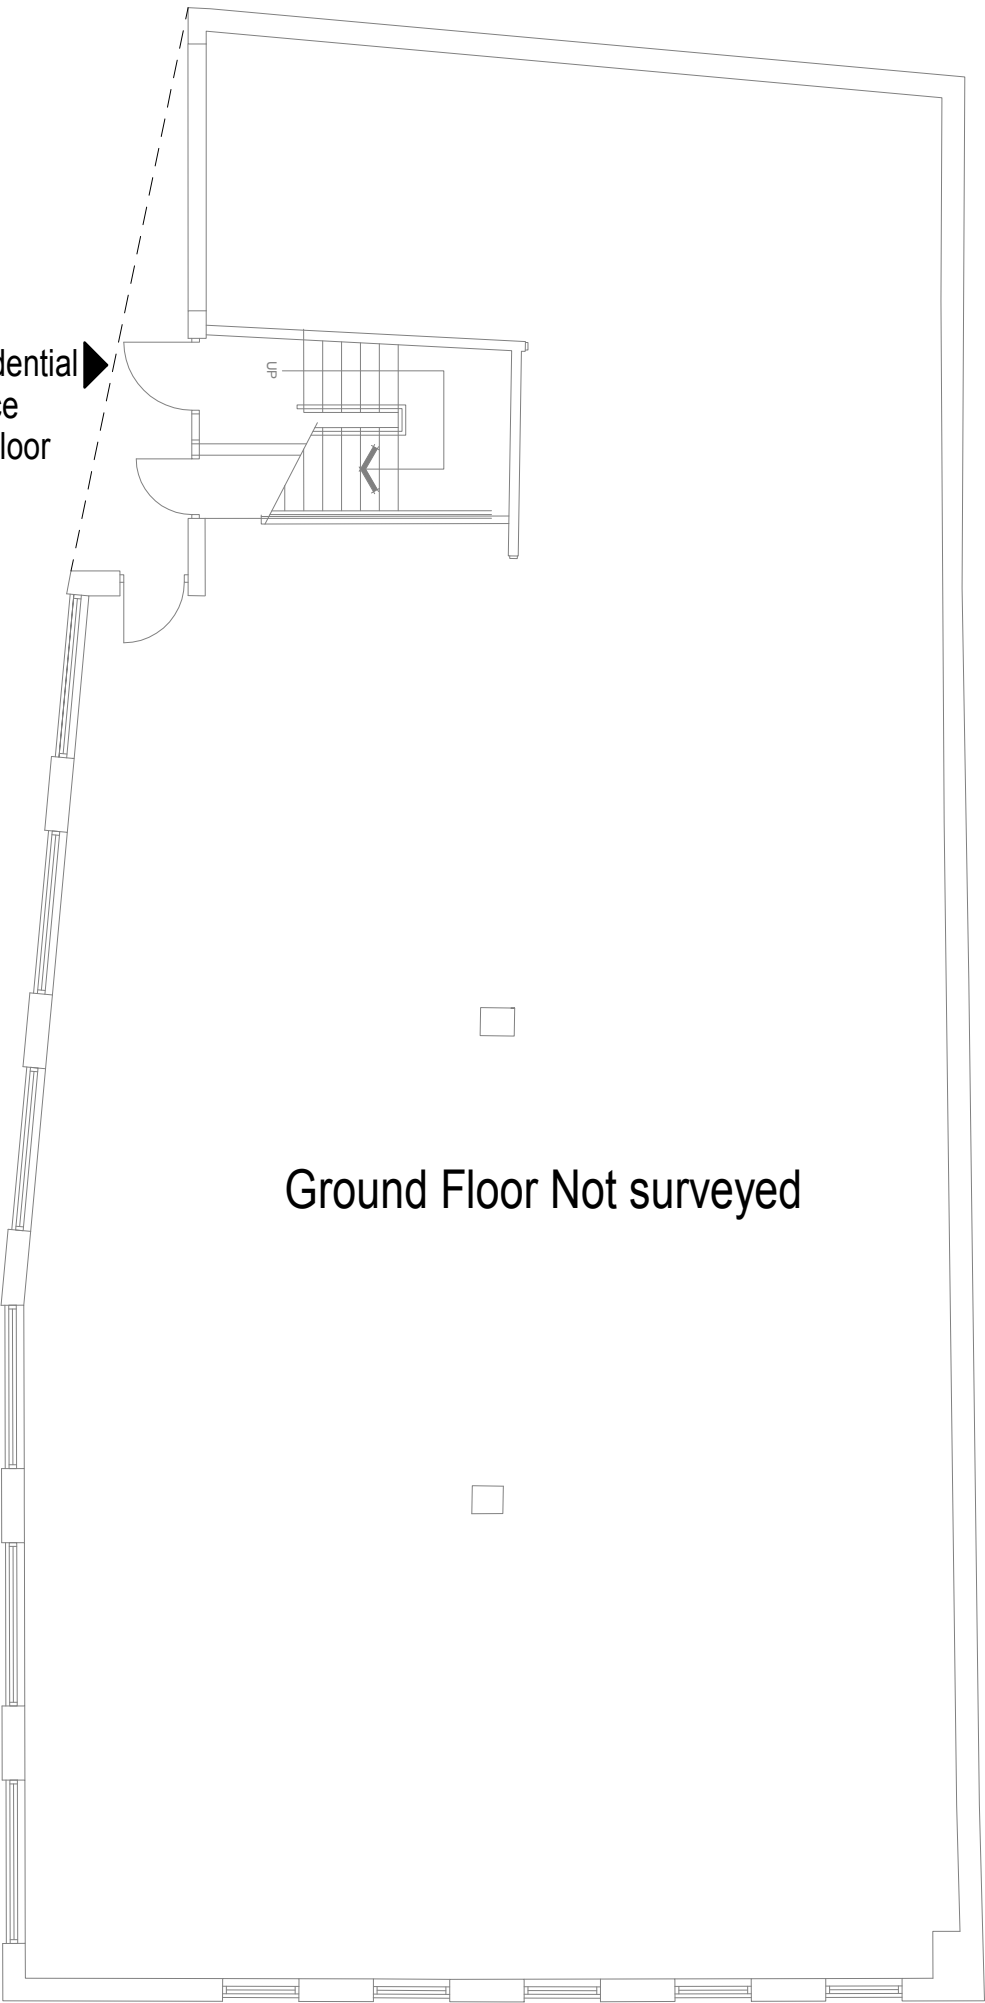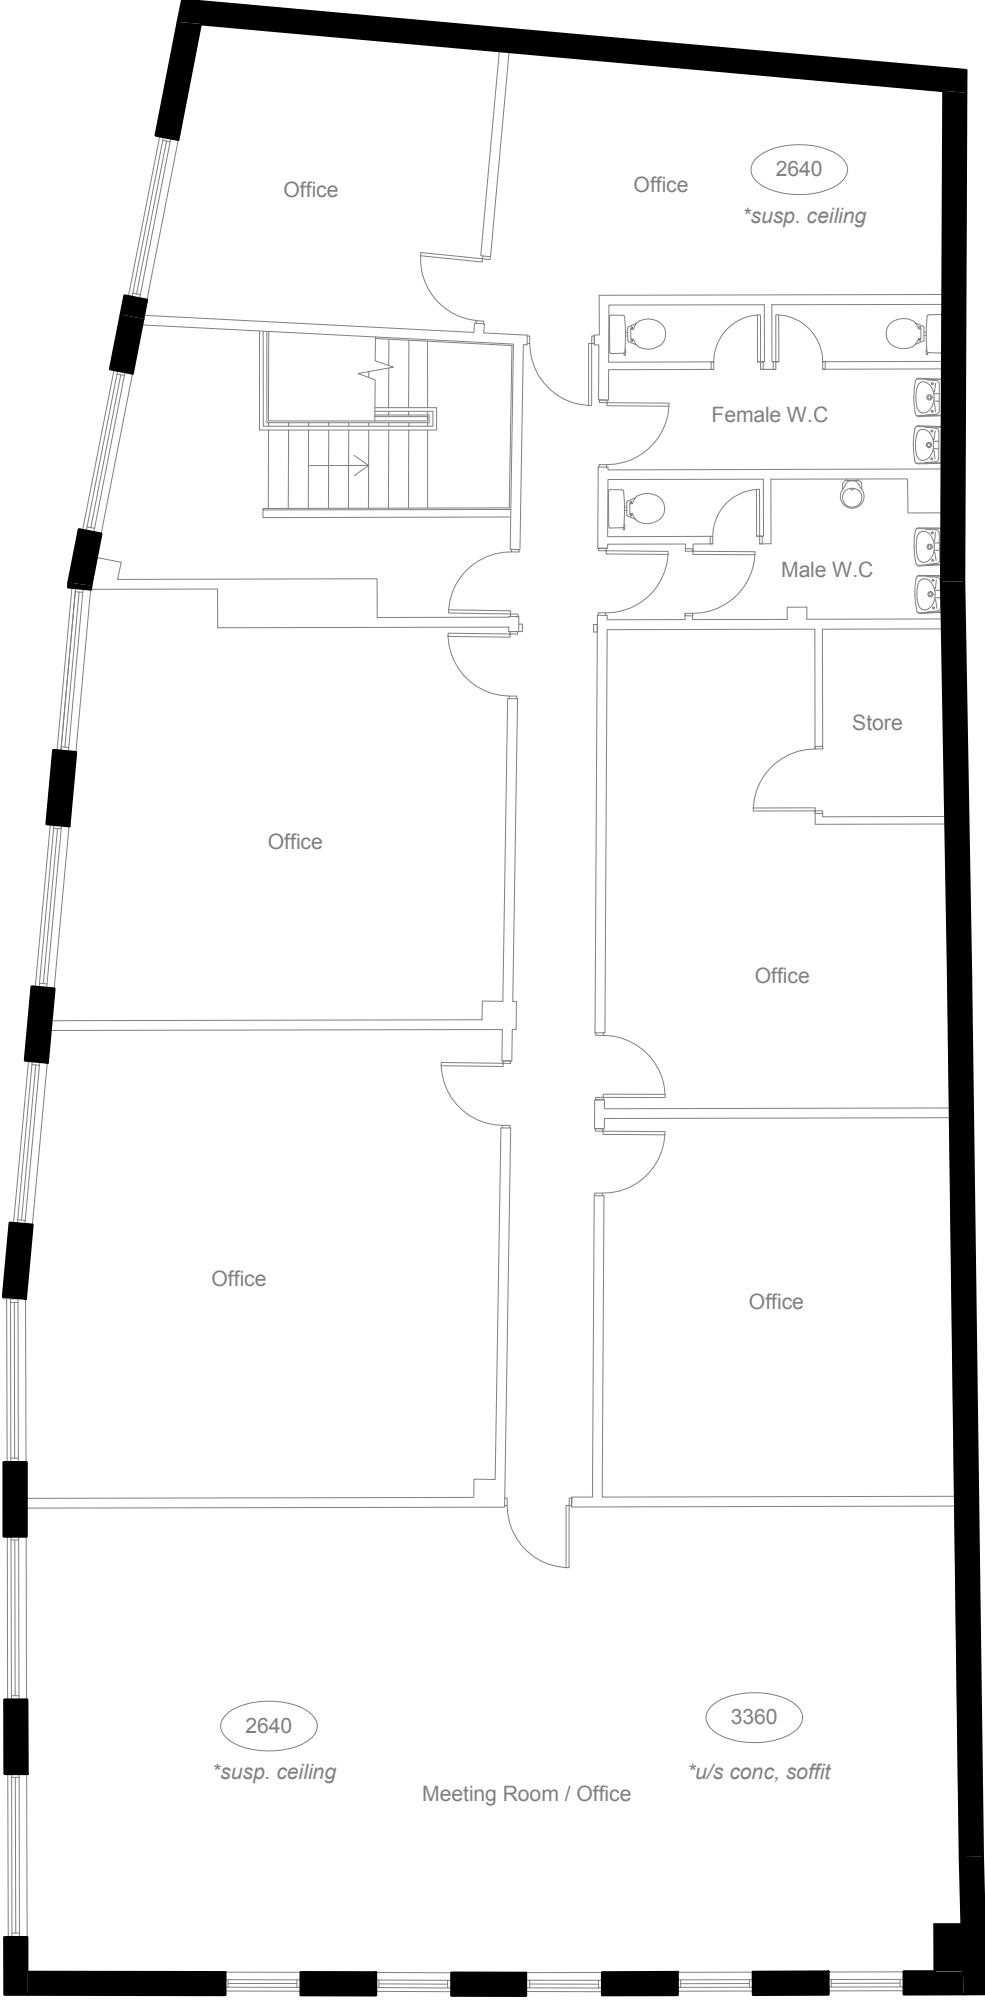


Note:
All external alterations are subject
to a separate application

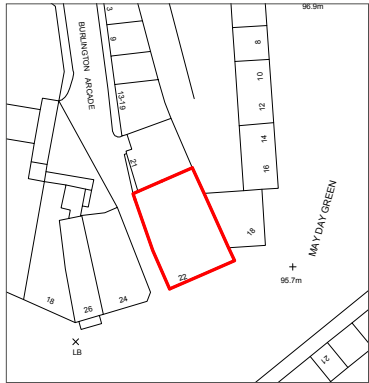

2 LEVEL 00
1 : 100

1 LEVEL 02 -Existing
1 : 100

PROPOSED SECOND
FLOOR PLAN


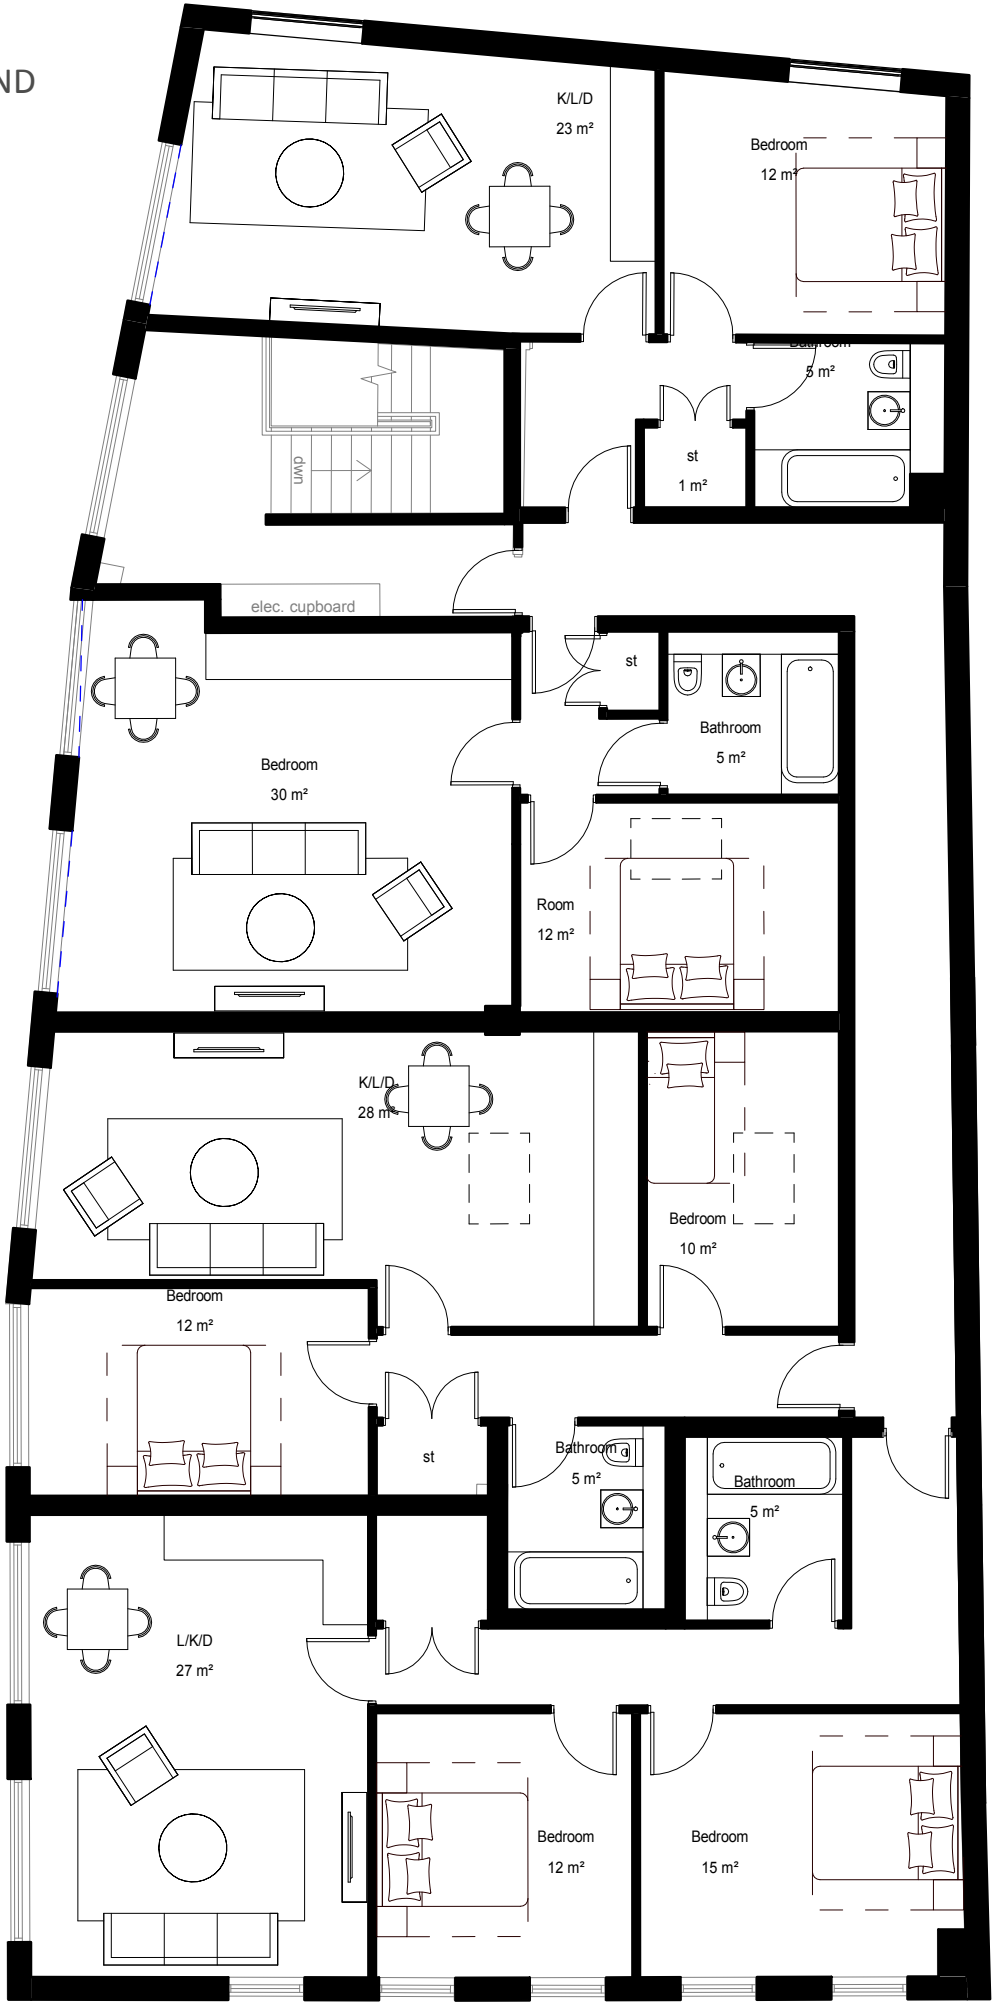


Area Schedule (Gross Building Area)		
Name	Level	Area

Communal Area	LEVEL 02	39 m²
Flat 01	LEVEL 02	49 m²
Flat 02	LEVEL 02	52 m²
Flat 03	LEVEL 02	61 m²
Flat 04	LEVEL 02	75 m²

Grand total: 5 276 m²

Note:
All external alterations are subject
to a separate application

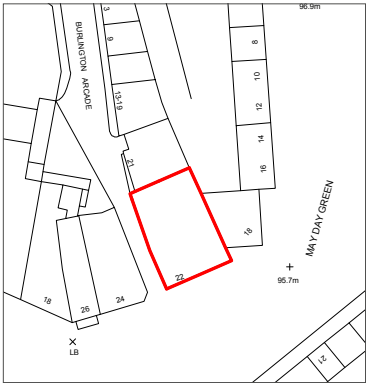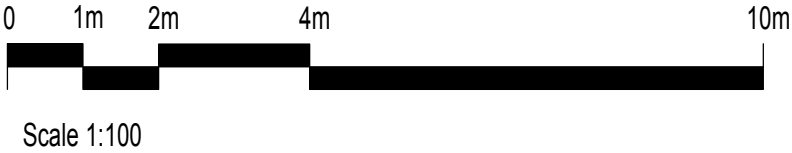

2 LEVEL 02 - Proposed Plans
1 : 100