


EXISTING FRONT ELEVATION

EXISTING REAR ELEVATION

EXISTING SIDE ELEVATION

EXISTING SIDE ELEVATION

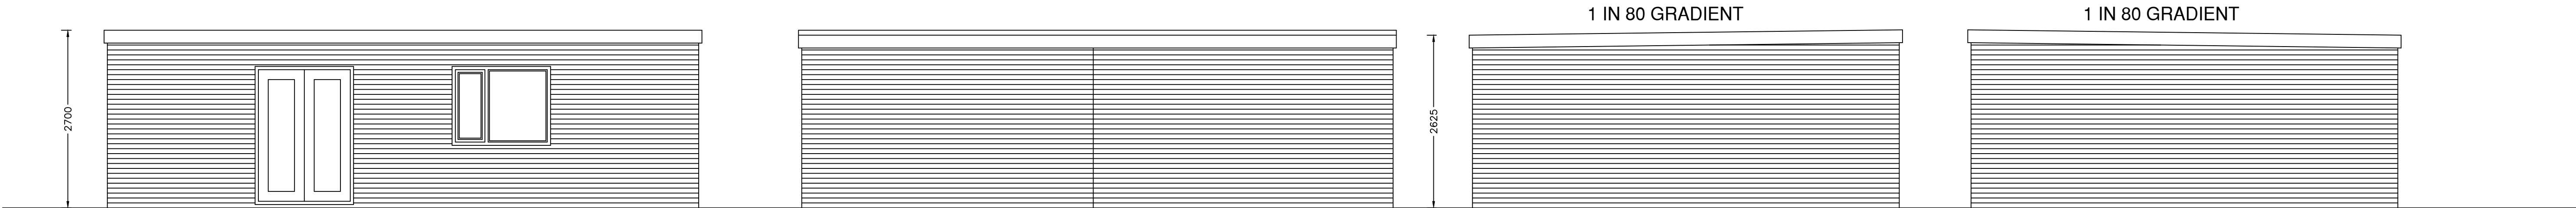


PROPOSED FRONT ELEVATION

PROPOSED REAR ELEVATION

PROPOSED SIDE ELEVATION


PROPOSED SIDE ELEVATION

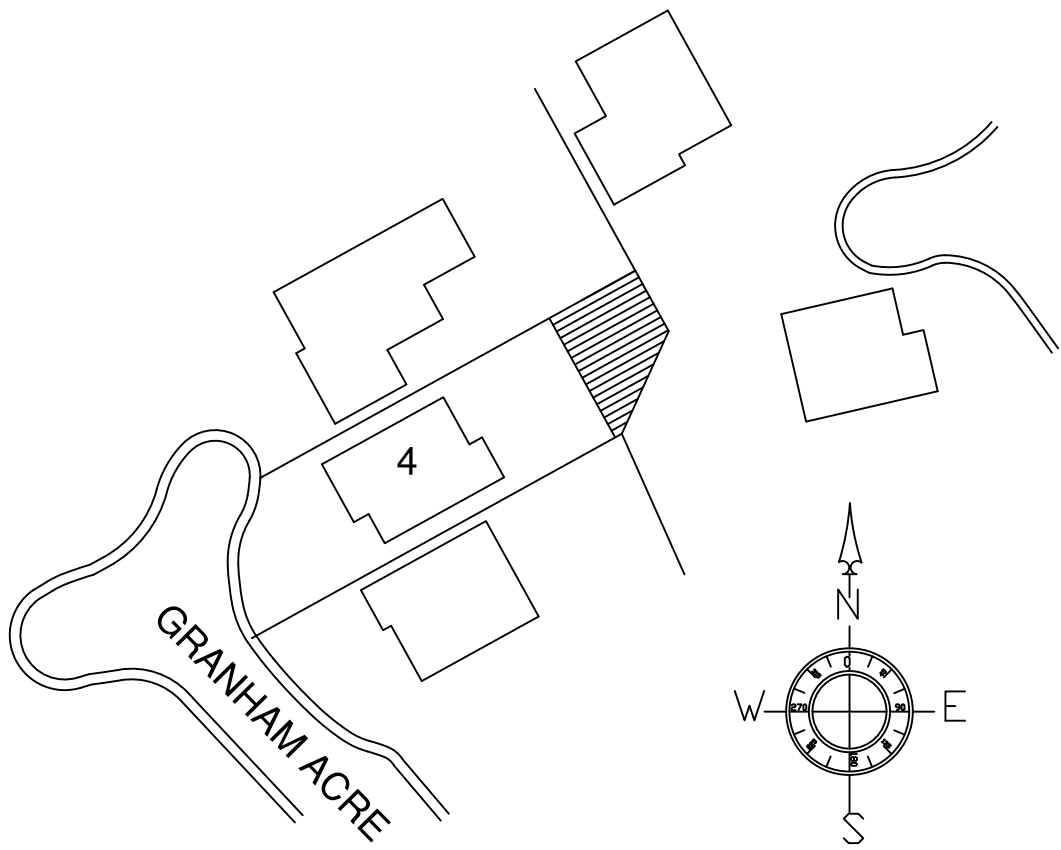


SITE PLAN - 1/500




LOCATION PLAN - 1/1250

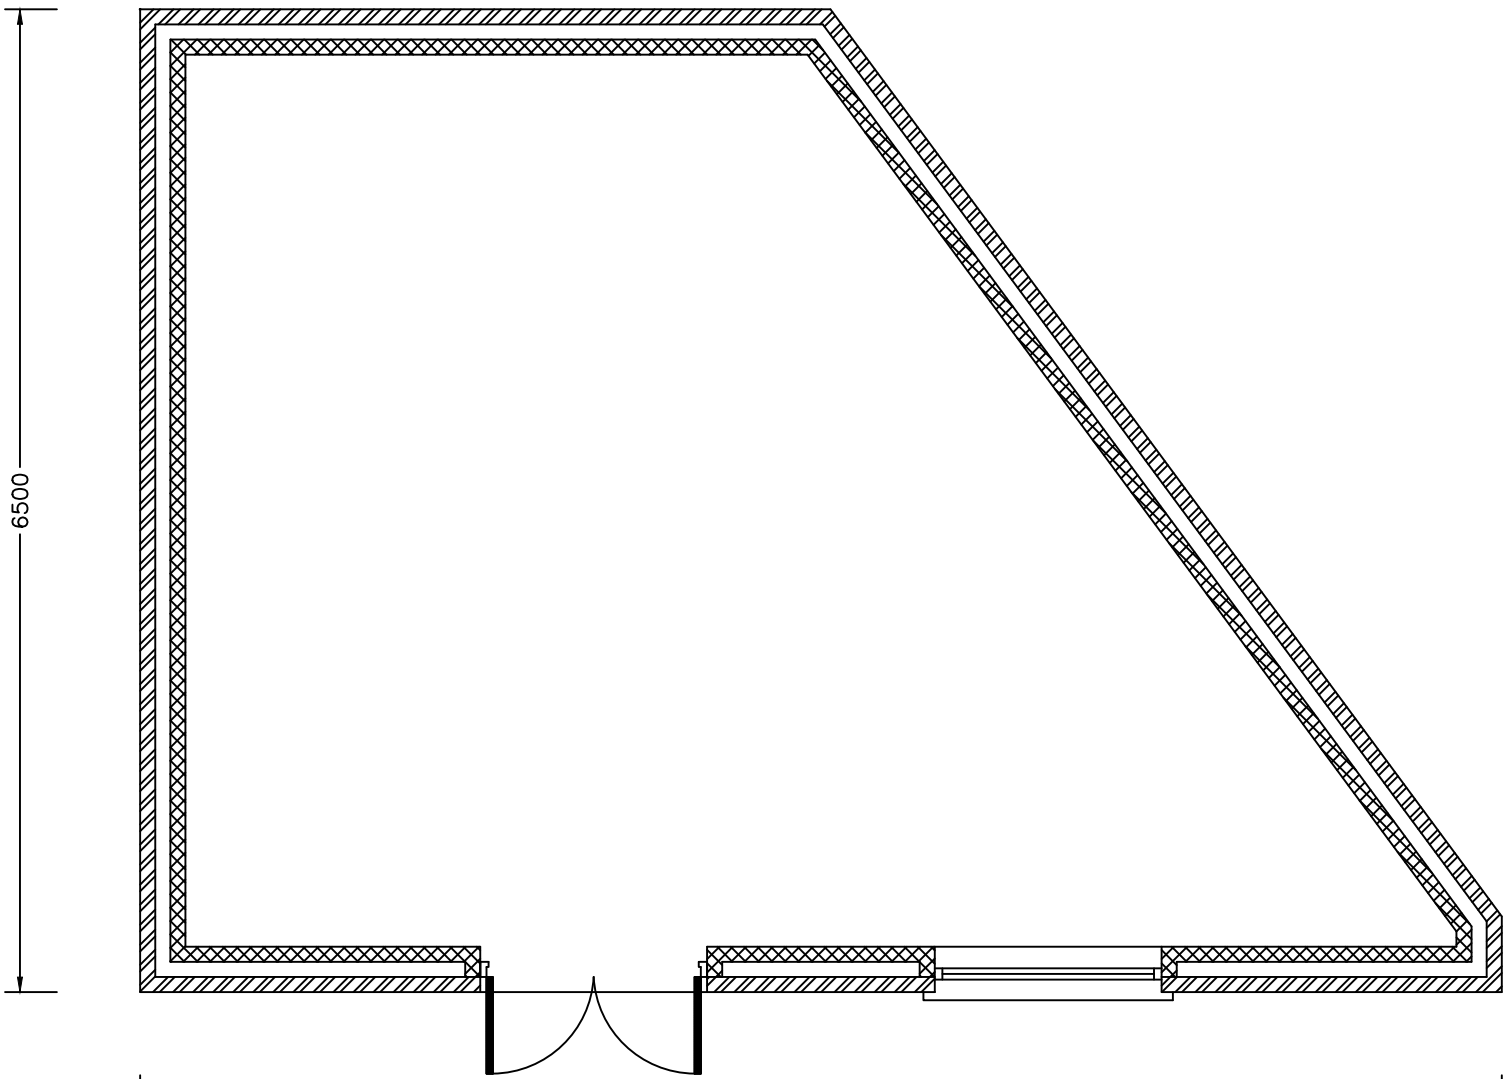

PROPOSED FIRST FLOOR PLAN

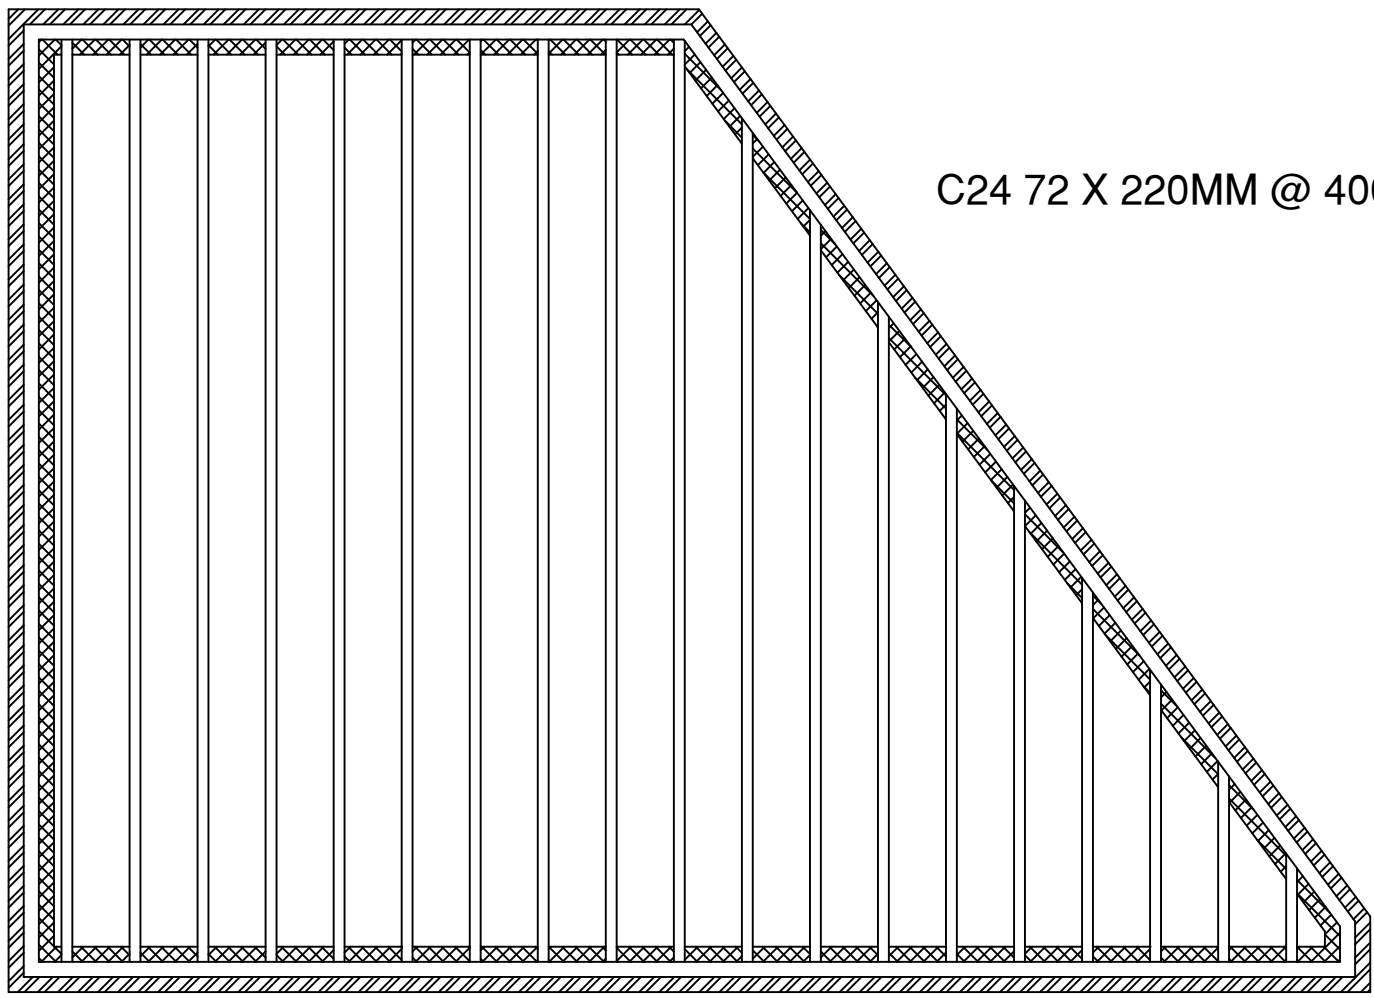

PROPOSED JOIST PLAN

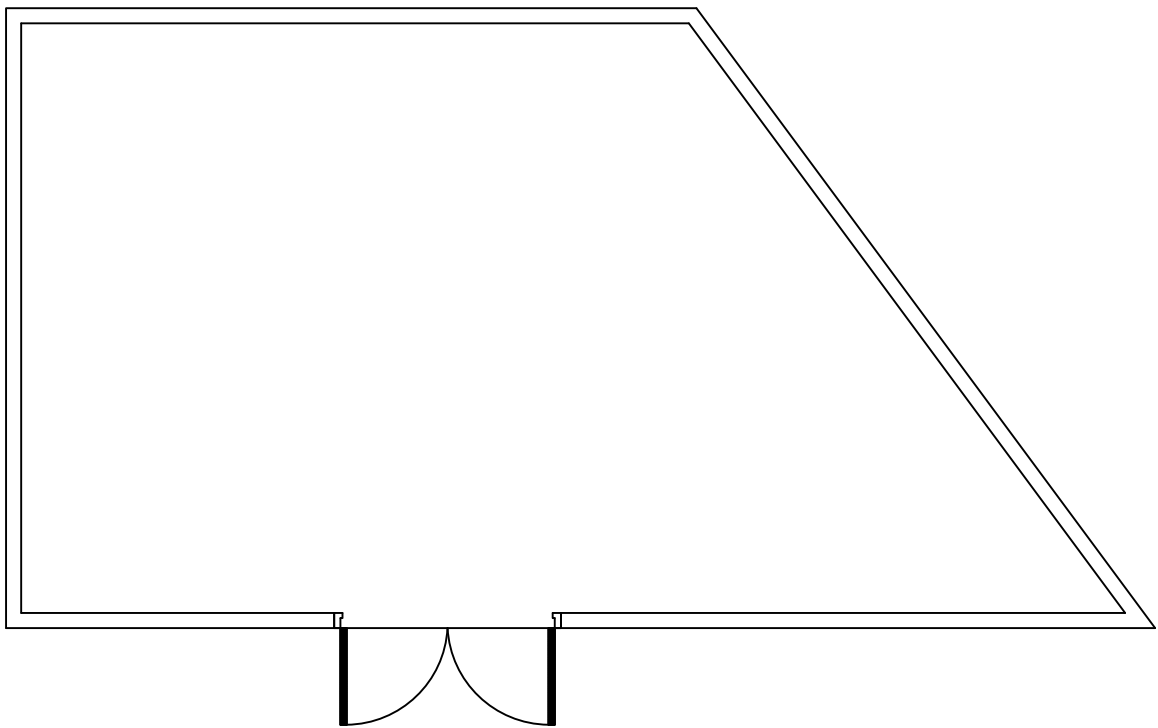

EXISTING GROUND FLOOR PLAN

DEVELOPMENT
GENE MORGAN
4 GRANHAM ACRE
SHAFTON
S72 8WE

STATUS
PLANNING LAYOUT

DRAWING TITLE
EXISTING & PROPOSED
PLANS & ELEVATIONS

SCALE
1:50
DATE
SEP 26
DRAWN.
AJC

DRG. No.
GM/01
REV.
/