


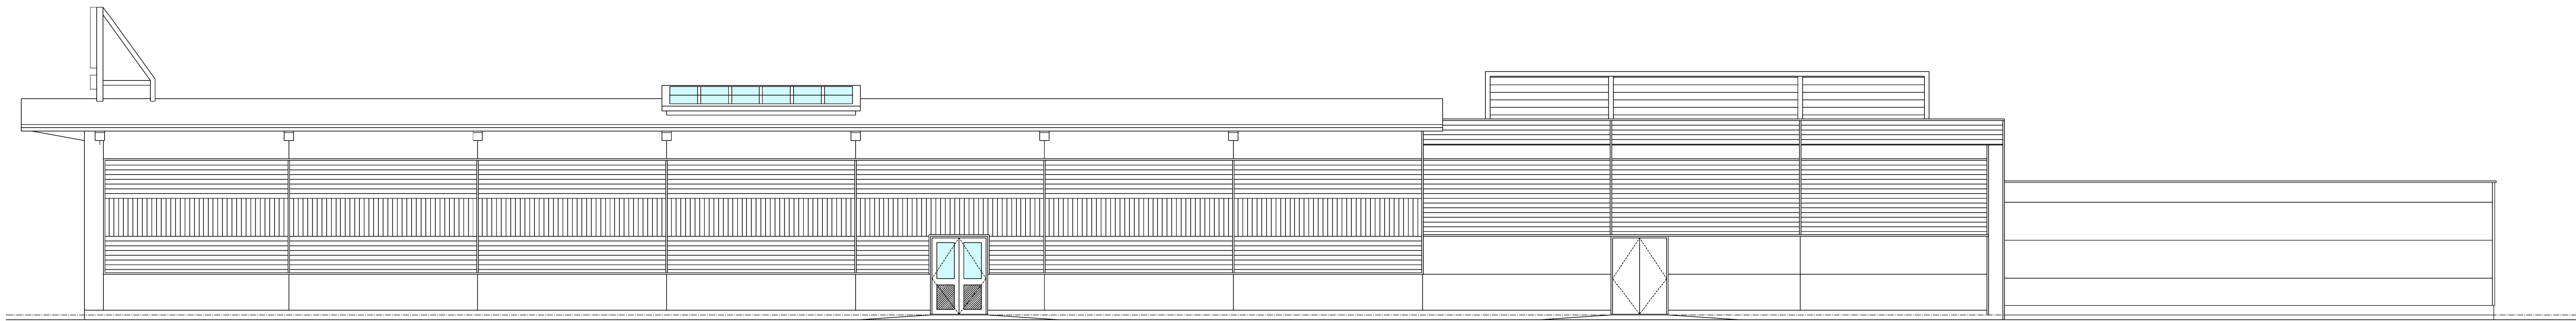

PROPOSED NORTH WEST ELEVATION




PROPOSED SOUTH WEST ELEVATION



PROPOSED SOUTH EAST ELEVATION



PROPOSED NORTH EAST ELEVATION

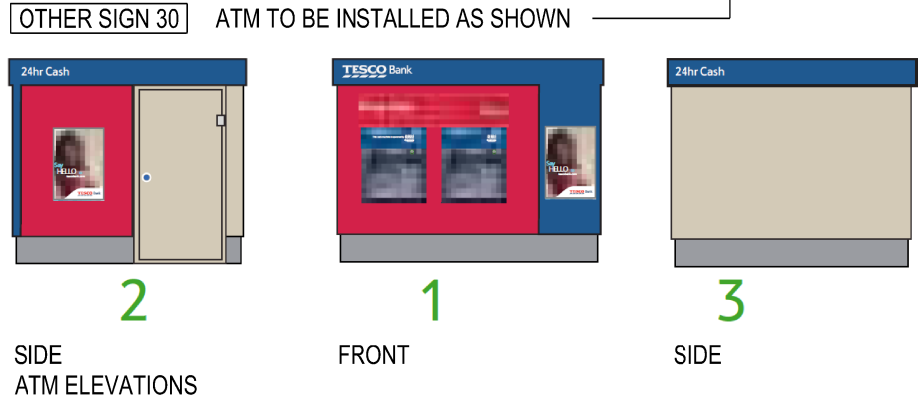

Do not scale this drawing.  
Architects are to be notified of any discrepancies.  
Contractors must check all dimensions on site.  
This drawing is subject to copyright laws and is for use on this project only.  
This drawing is to be used solely for the information as titled only.  
For other information refer to the latest revision of any cross referenced drawings.  
To be read in conjunction with relevant design standards/protocols

| #                | Rev | Date | First issue | Description | Amendments | Dm | Ckd |
|------------------|-----|------|-------------|-------------|------------|----|-----|
| Status:          |     |      |             |             |            |    |     |
| Client:          |     |      |             |             |            |    |     |
| Project name:    |     |      |             |             |            |    |     |
| Project address: |     |      |             |             |            |    |     |
| Drawing Title:   |     |      |             |             |            |    |     |
| Job No:          |     |      |             |             |            |    |     |
| Date:            |     |      |             |             |            |    |     |
| Scale:           |     |      |             |             |            |    |     |
| Revision:        |     |      |             |             |            |    |     |
| Sheet size:      |     |      |             |             |            |    |     |

SMITH  
SMALLER  
ARCHITECTS

Chartered Practice

Craven Lodge  
37 Victoria Avenue  
Harncliffe  
North Yorkshire  
HG1 5PX

Tel: +44(0) 1423 531 100  
Fax: +44(0) 1423 531 449  
Web: www.smithsmaller.co.uk  
Email: admin@smithsmaller.co.uk

RIBA

Chartered Practice

INVESTMENT IN PEOPLE

100% Satisfaction

100% Satisfaction

100% Satisfaction