




- 1. Do not scale drawing. If in doubt contact LCD
- 2. All dimensions are in millimeters unless noted otherwise
- 3. Not for construction unless otherwise shown
- 4. When appropriate, this drawing to be read in conjunction with project specific Designers Risk Assessments, produced in accordance with requirements of Regulation 13 of the Construction (Design and Management) Regulations 1994
- 5. The design shown on this drawing is the property of LCD and is not to be used or the drawing copied, communicated or disclosed, in whole or in part, except in accordance with a contract, licence or agreement in writing with LCD

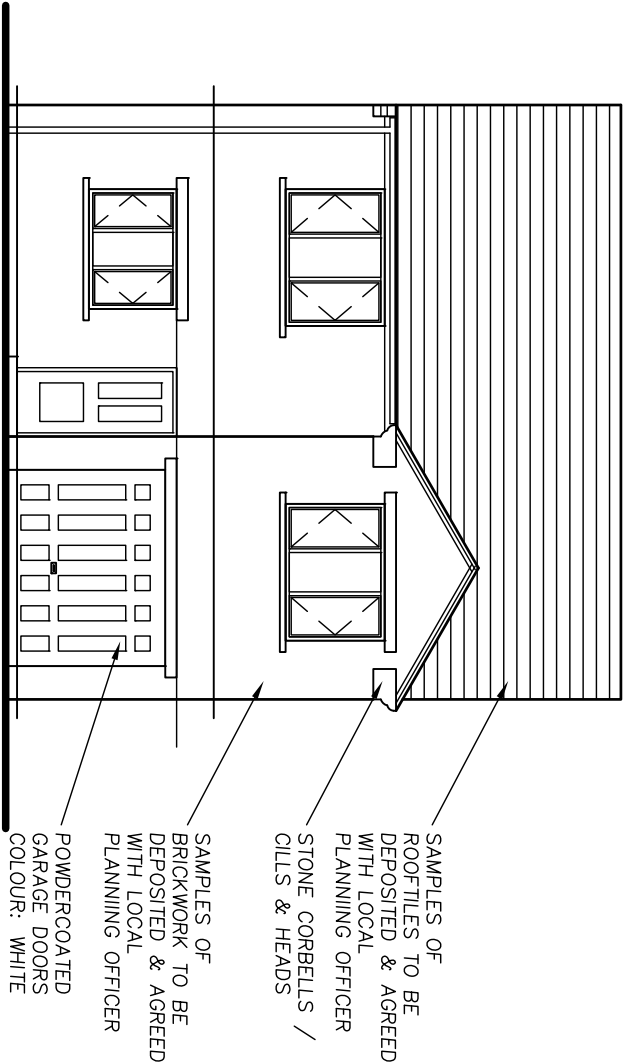


PROPOSED SOUTH ELEVATION (FRONT) SCALE 1:100

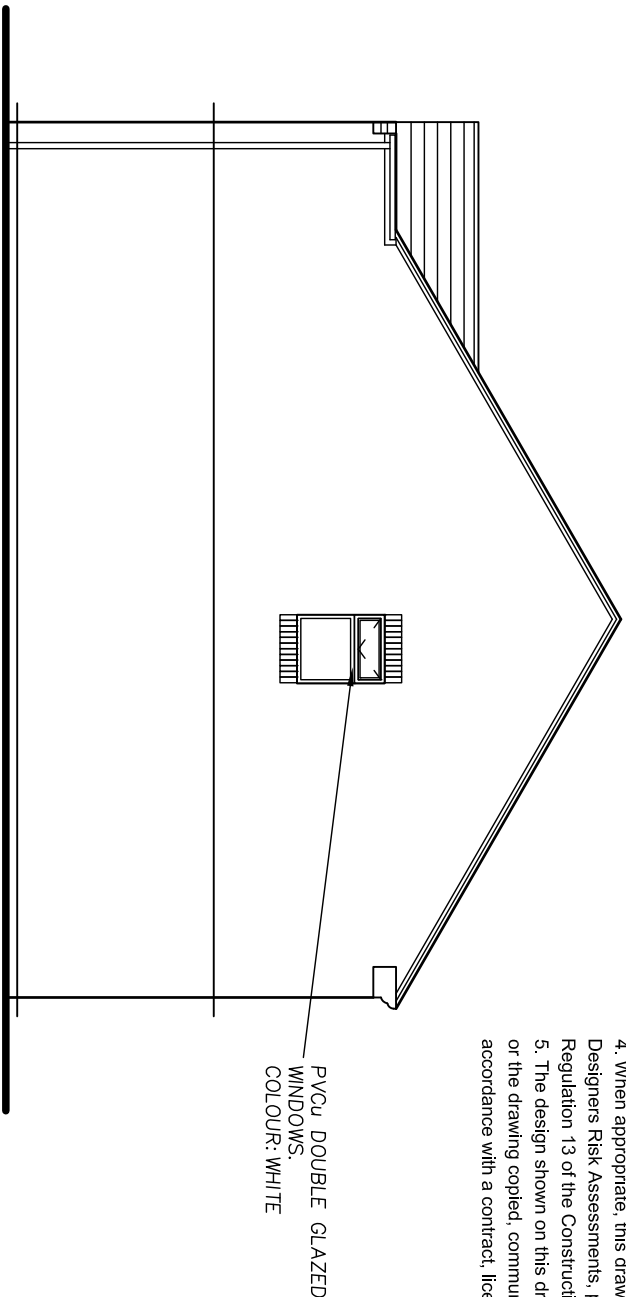

PROPOSED EAST ELEVATION (SIDE) SCALE 1:100

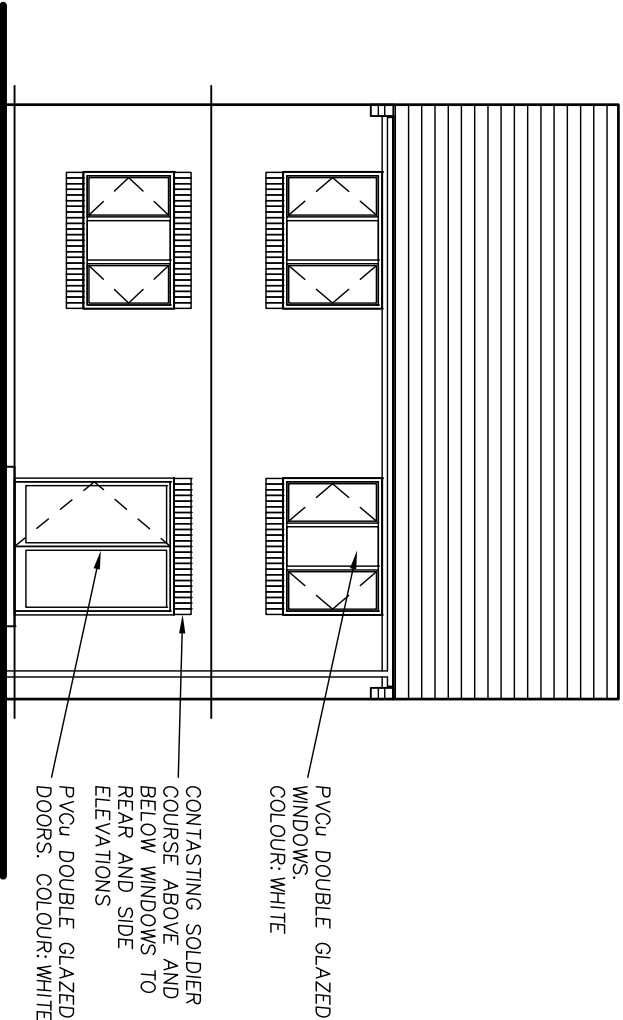

PROPOSED NORTH ELEVATION (REAR) SCALE 1:100

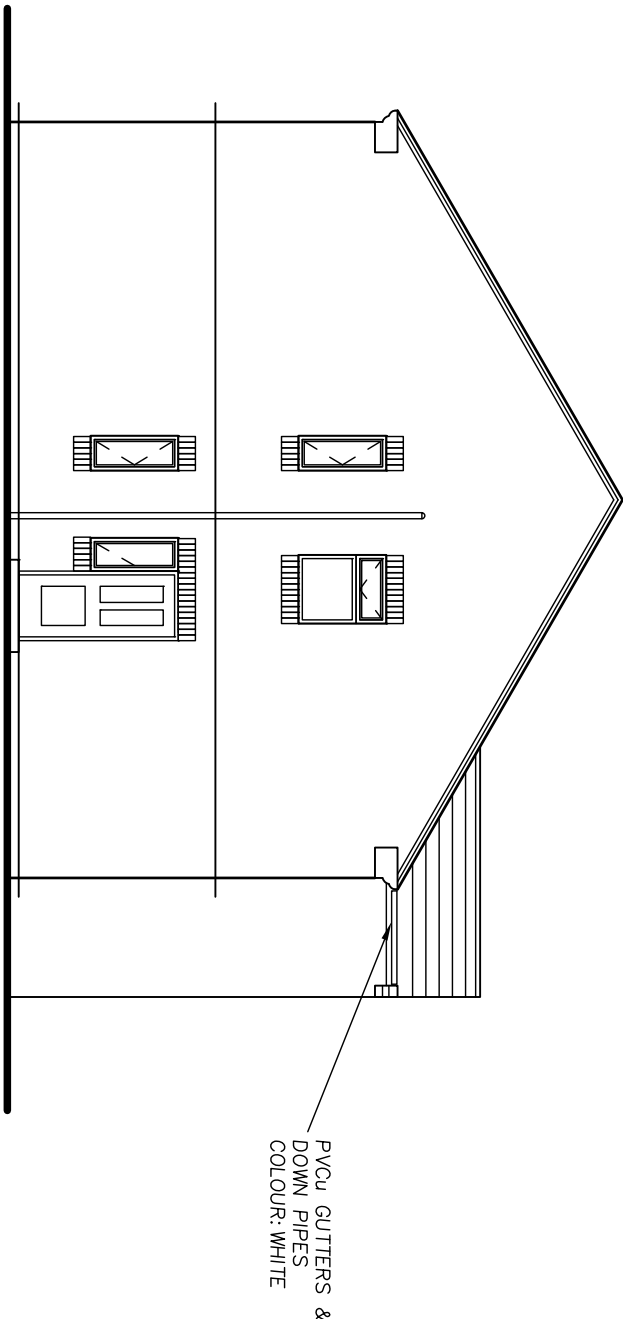

PROPOSED WEST ELEVATION (SIDE) SCALE 1:100

LCD

LEEDS CITY DEVELOPMENTS

PUDJIZ HILLAM LANE BURTON SALMON LEEDS LS25 5JQ
Tel DM: +44 (0)7889122371 ddmoore@liscall.co.uk

PROJECT		STAGE			
GEORGES CLOSE (FORMER RESERVOIR) OFF CARLTON ROAD, BARNSELEY - S71 2AW		PLANNING			
TITLE		SCALE		JOB No.	
PROPOSED ELEVATIONS		1:100 @ A3		09-20	
		DRAWN		DWG No.	
		DM		003	
		CHECKED		DATE	
		-		15-09-2009	
				REV.	
				-	