



REVISION:	DATE:	DESCRIPTION:

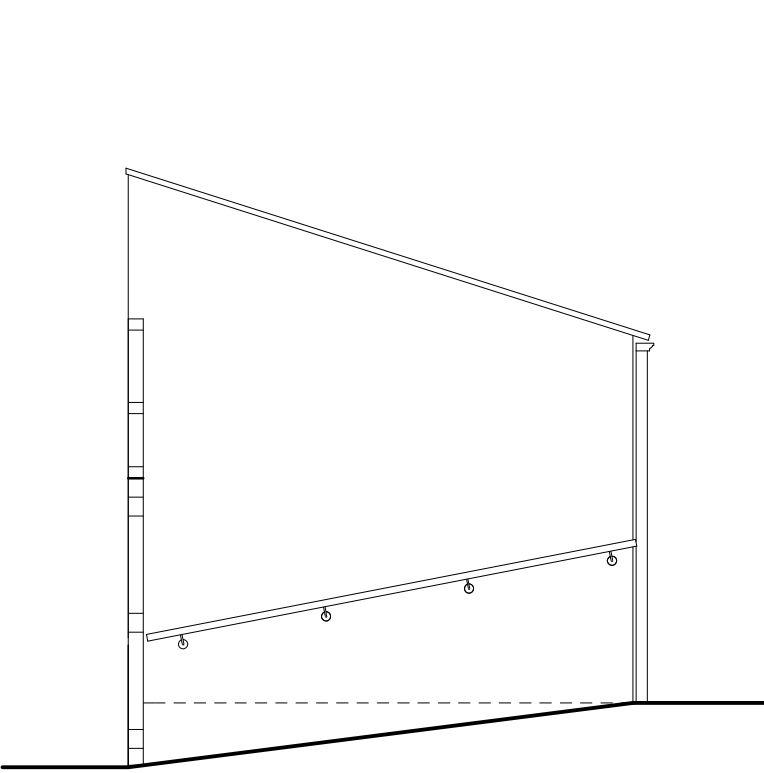


EAST ELEVATION



SOUTH ELEVATION

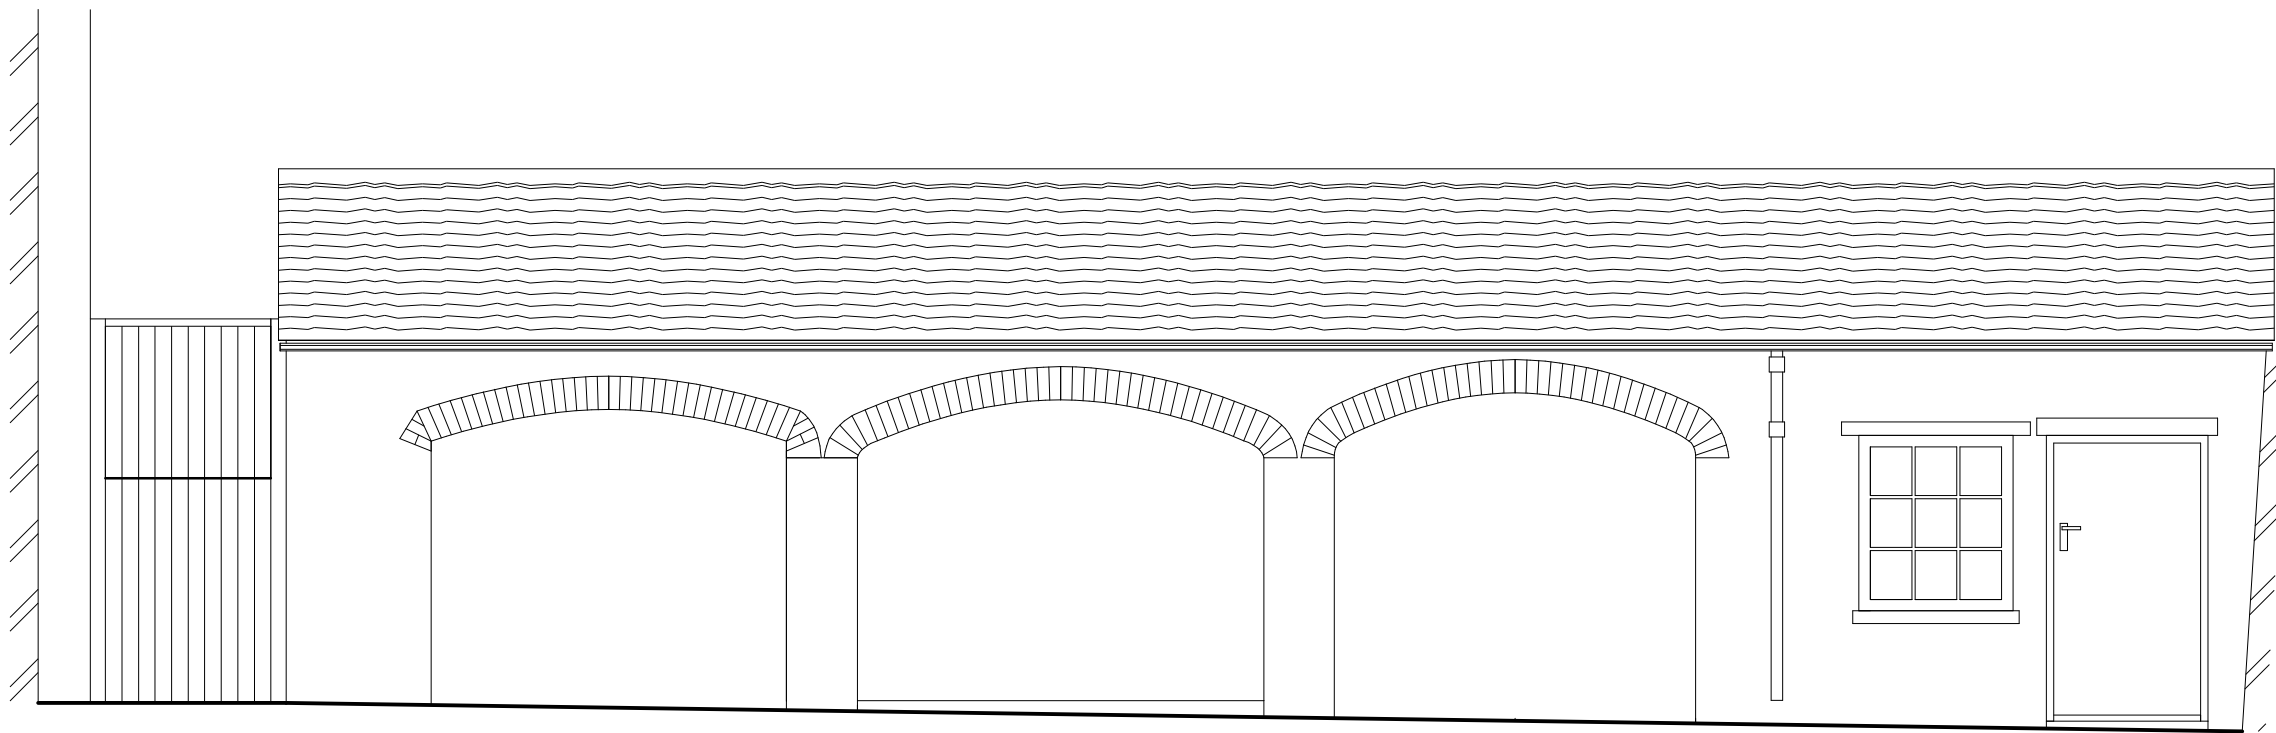

WEST ELEVATION

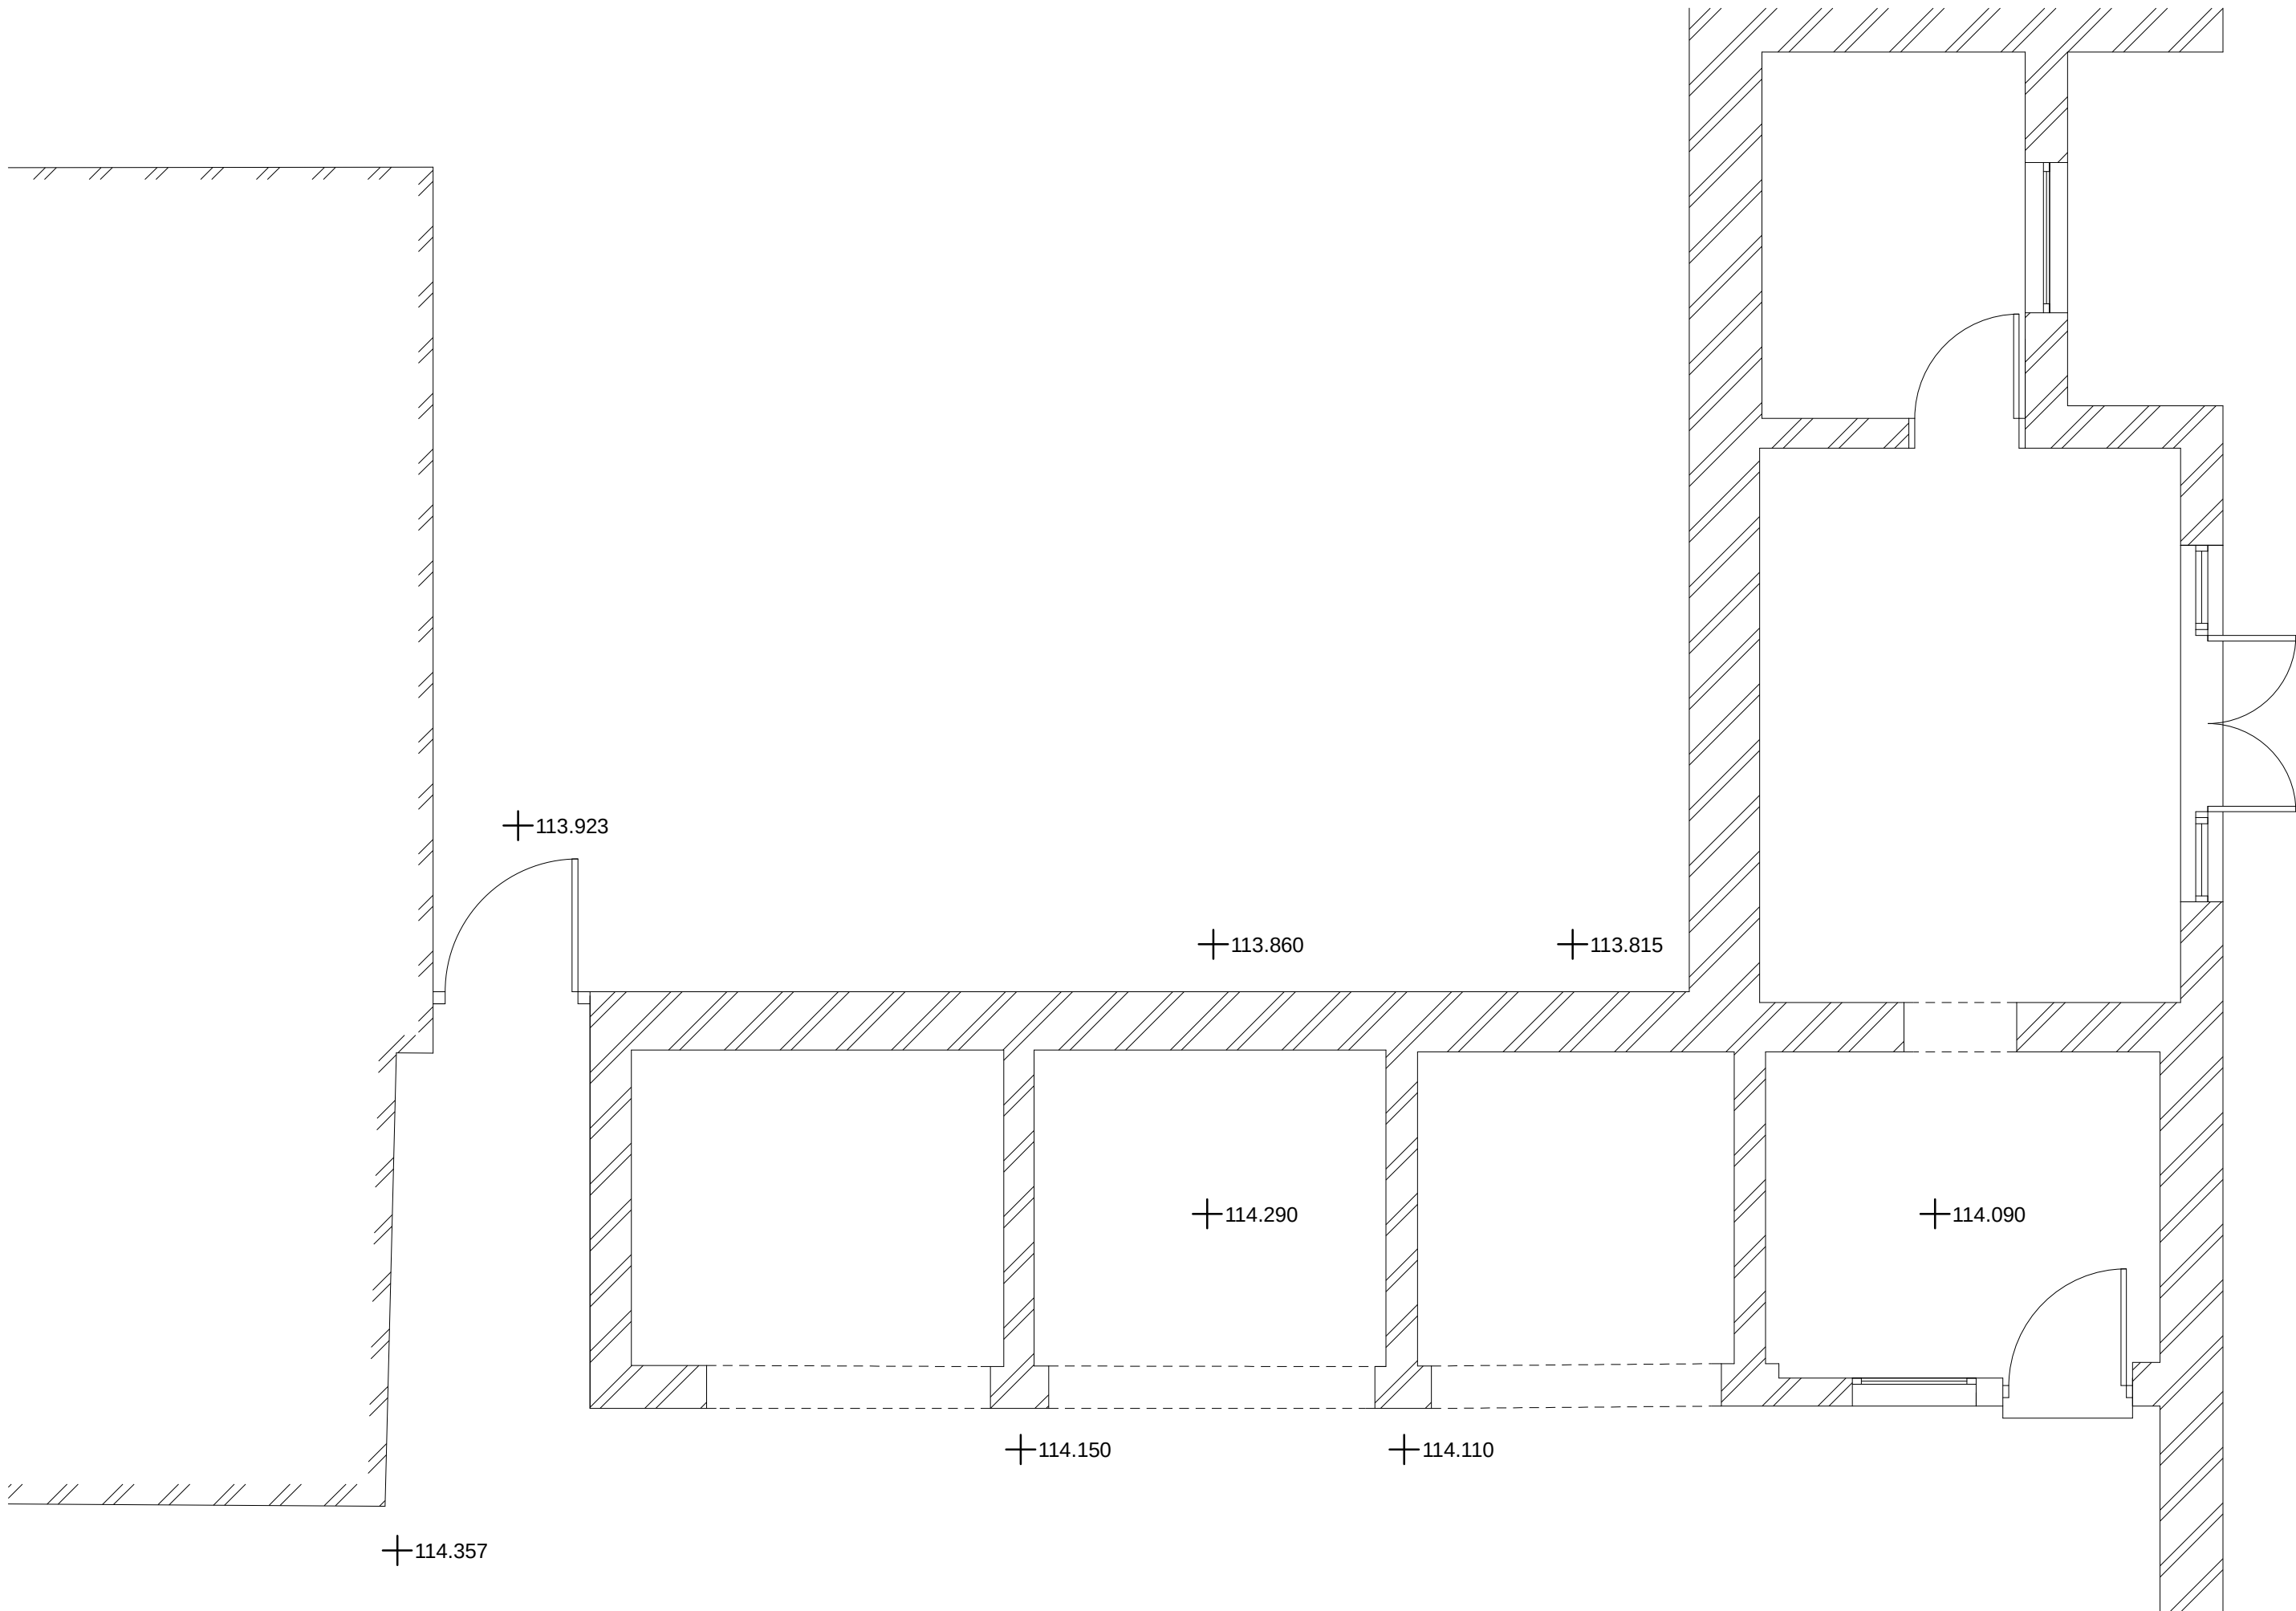

P L A N

PLANNING AND
LISTED BUILDING



DRAWING TITLE CART SHED EXISTING PLAN & ELEVATIONS		
JOB DESCRIPTION: CANON HALL PARK, BARNSELEY		
DRAWING SCALE: 1:50 @ A1	DATE: NOVEMBER 2017	DRAWING REF: 2577.109
BAART HARRIES NEWALL ARCHITECTS		
1 WILDERHOPE HOUSE POUNCEY GARDENS BELLE Vue SHREWSBURY STS JULU FAX: 01743 364544 Tel: 01743 361261		