


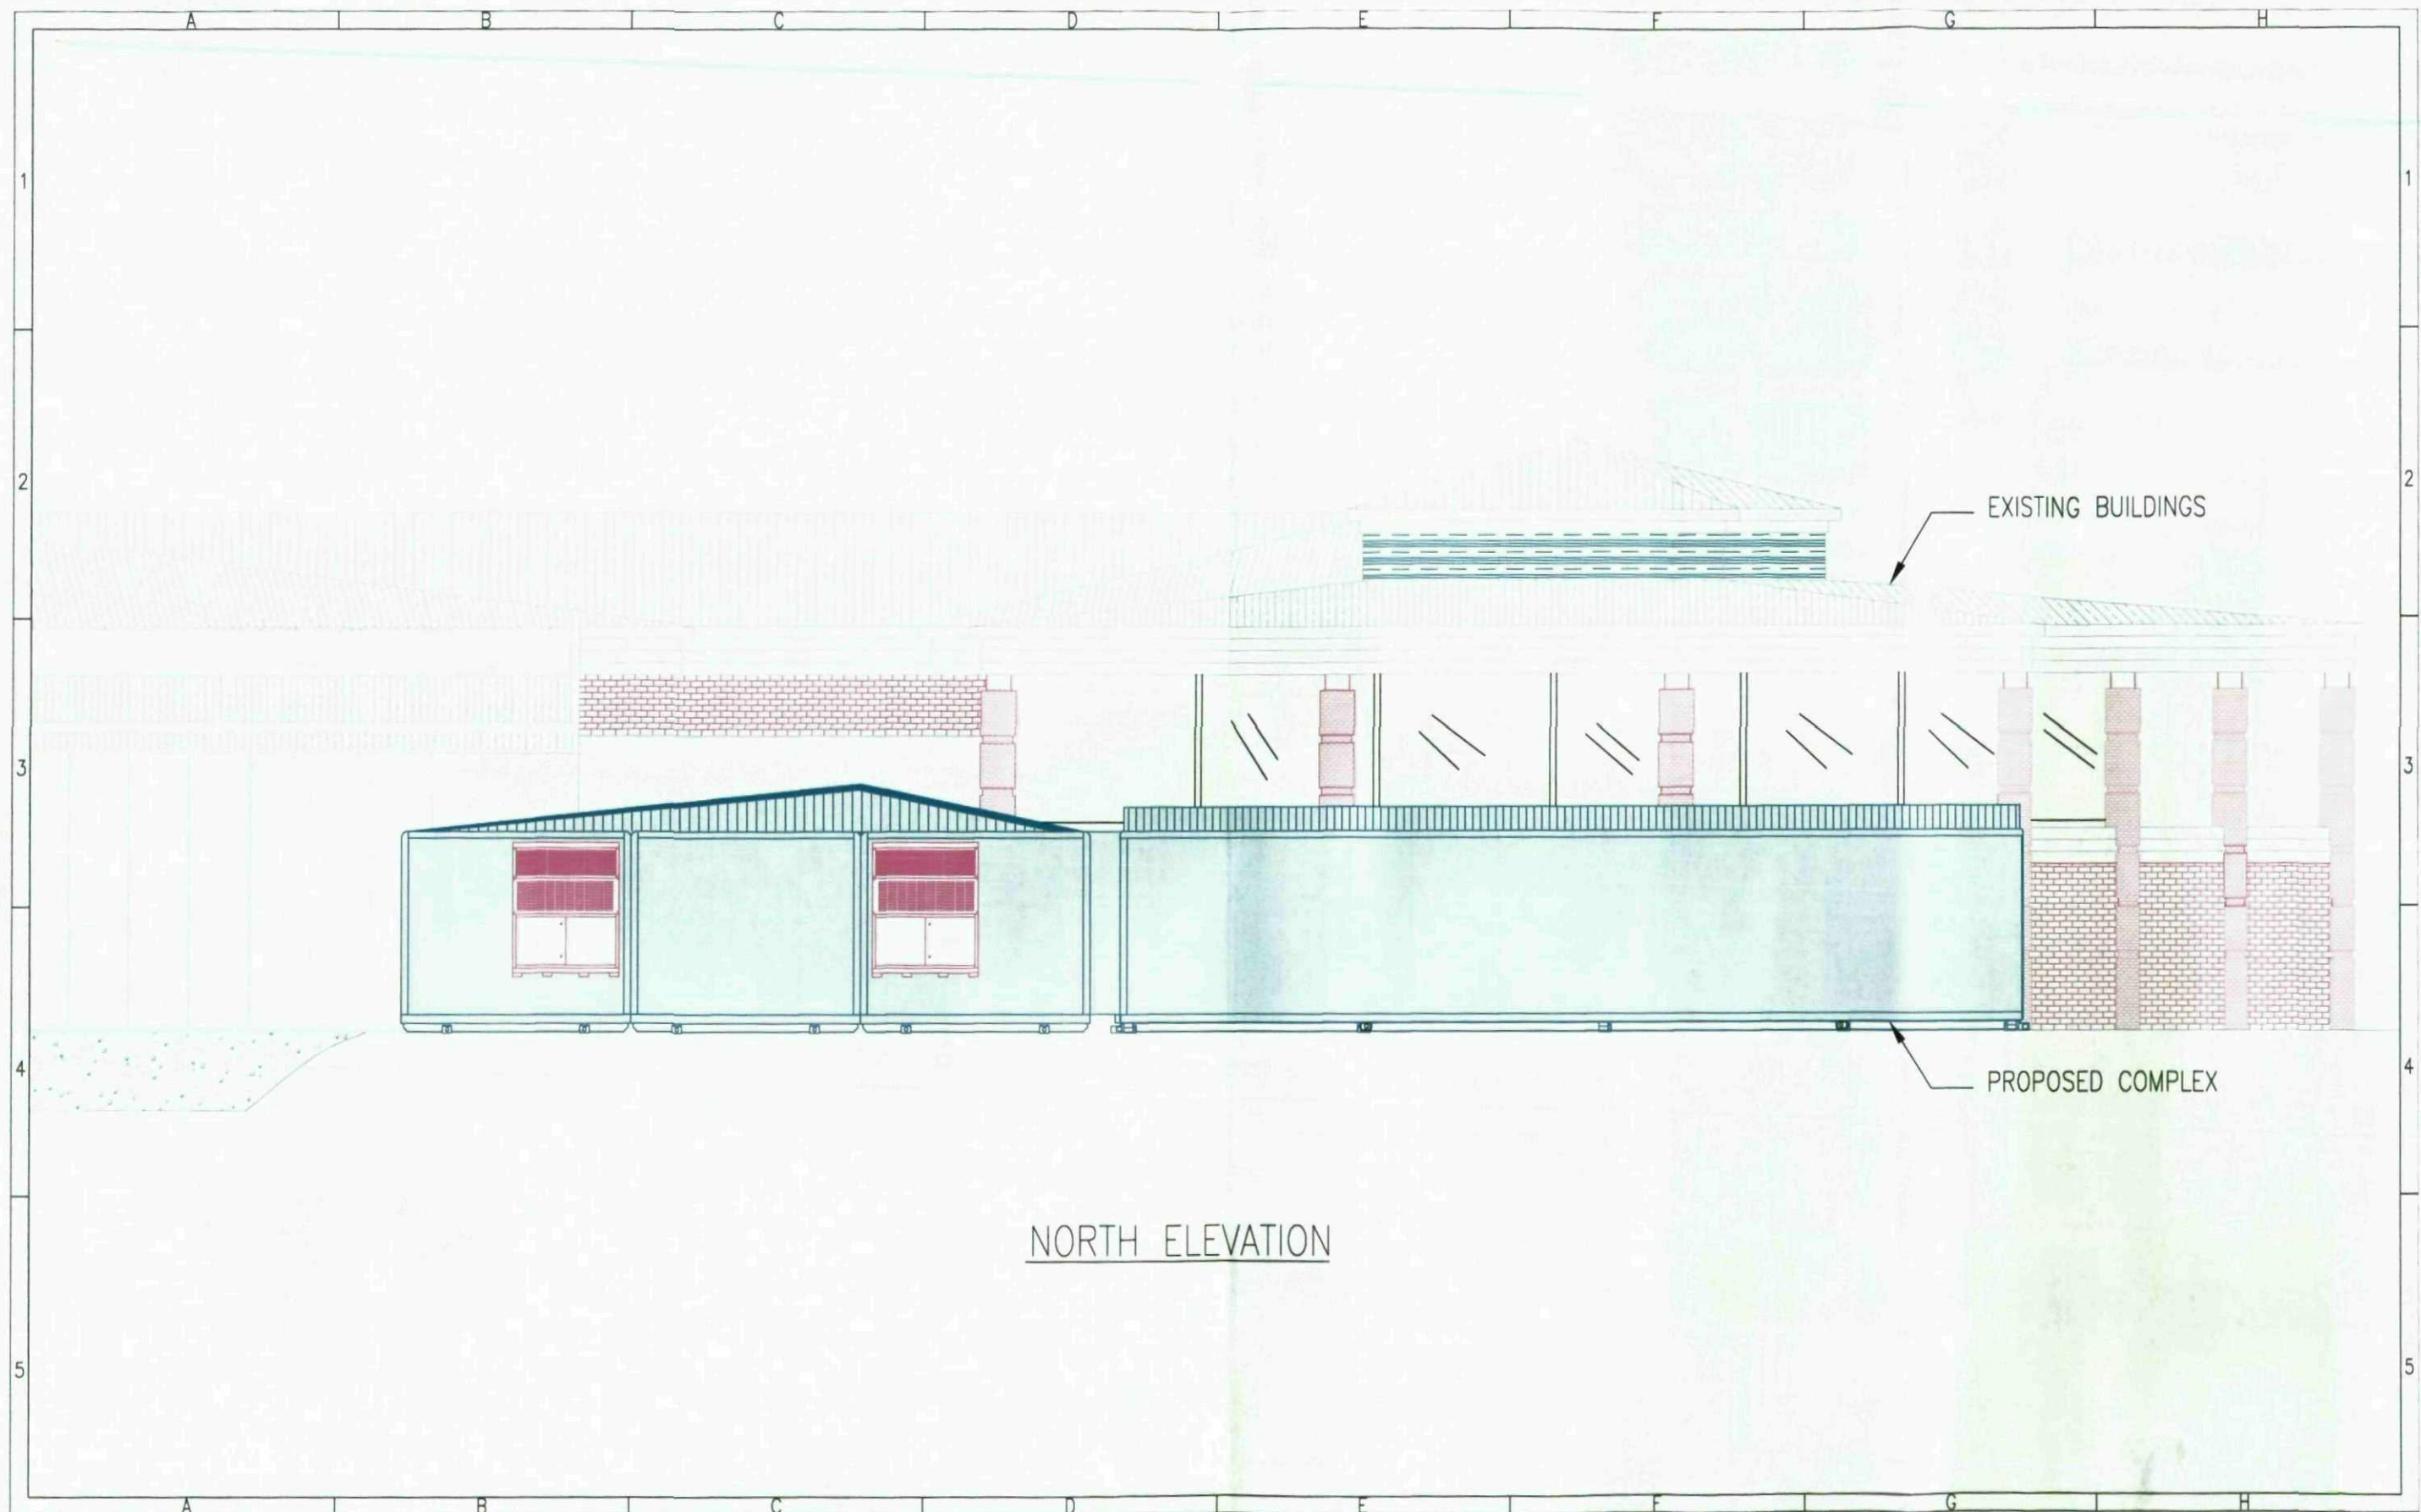

NORTH ELEVATION

©Dawsonrentals Portable Cold Storage Limited (13/09/2012)
All rights reserved. No part of this design may be used
or reproduced without the written permission of
Dawsonrentals Portable Cold Storage Limited.

Dawsonrentals | temperature control solutions

DATES:
CREATED: 13/09/2012 9:49 AM
UPDATED: 13/09/2012 5:13 PM
PRINTED: 13/09/2012 5:15 PM



Dawsonrentals | temperature control solutions

Fulwood Industrial Estate, Export Drive,
Sutton In Ashfield, Nottinghamshire NG17 6AF
tel : (01623) 516666
fax : (01623) 516819
web site : www.dawsongroup.co.uk

DIMS. IN mm
PRINT SIZE: A3
SCALE: 1:100
DRAWN: LG

CLIENT: FRESH-PAK
PROJECT: DAWSON'S MODULAR FREEZE/CHILL FACILITY
DRAWING TITLE: Proposed Elevation
DRAWING NUMBER: 2652F_15_rev00_proposed elevation



©Dawsonrentals Portable Cold Storage Limited (24/09/2012)
 All rights reserved. No part of this design may be used
 or reproduced without the written permission of
 Dawsonrentals Portable Cold Storage Limited.

Dawsonrentals | temperature control solutions


DATES:	
CREATED:	24/09/2012 3:15 PM
UPDATED:	24/09/2012 3:15 PM
PRINTED:	24/09/2012 3:15 PM



Dawsonrentals | temperature control solutions
 Fulwood Industrial Estate, Export Drive,
 Sutton In Ashfield, Nottinghamshire NG17 6AF
 tel : (01623) 516666
 fax : (01623) 516819
 web site : www.dawsongroup.co.uk

DIMS. IN mm
 PRINT SIZE: A3
 SCALE: 1:100
 DRAWN: KB

CLIENT: FRESH-PAK
 PROJECT: DAWSON'S MODULAR FREEZE/CHILL FACILITY
 DRAWING TITLE: WEST ELEVATION
 DRAWING NUMBER: 2652F_13_rev02_West Elevation

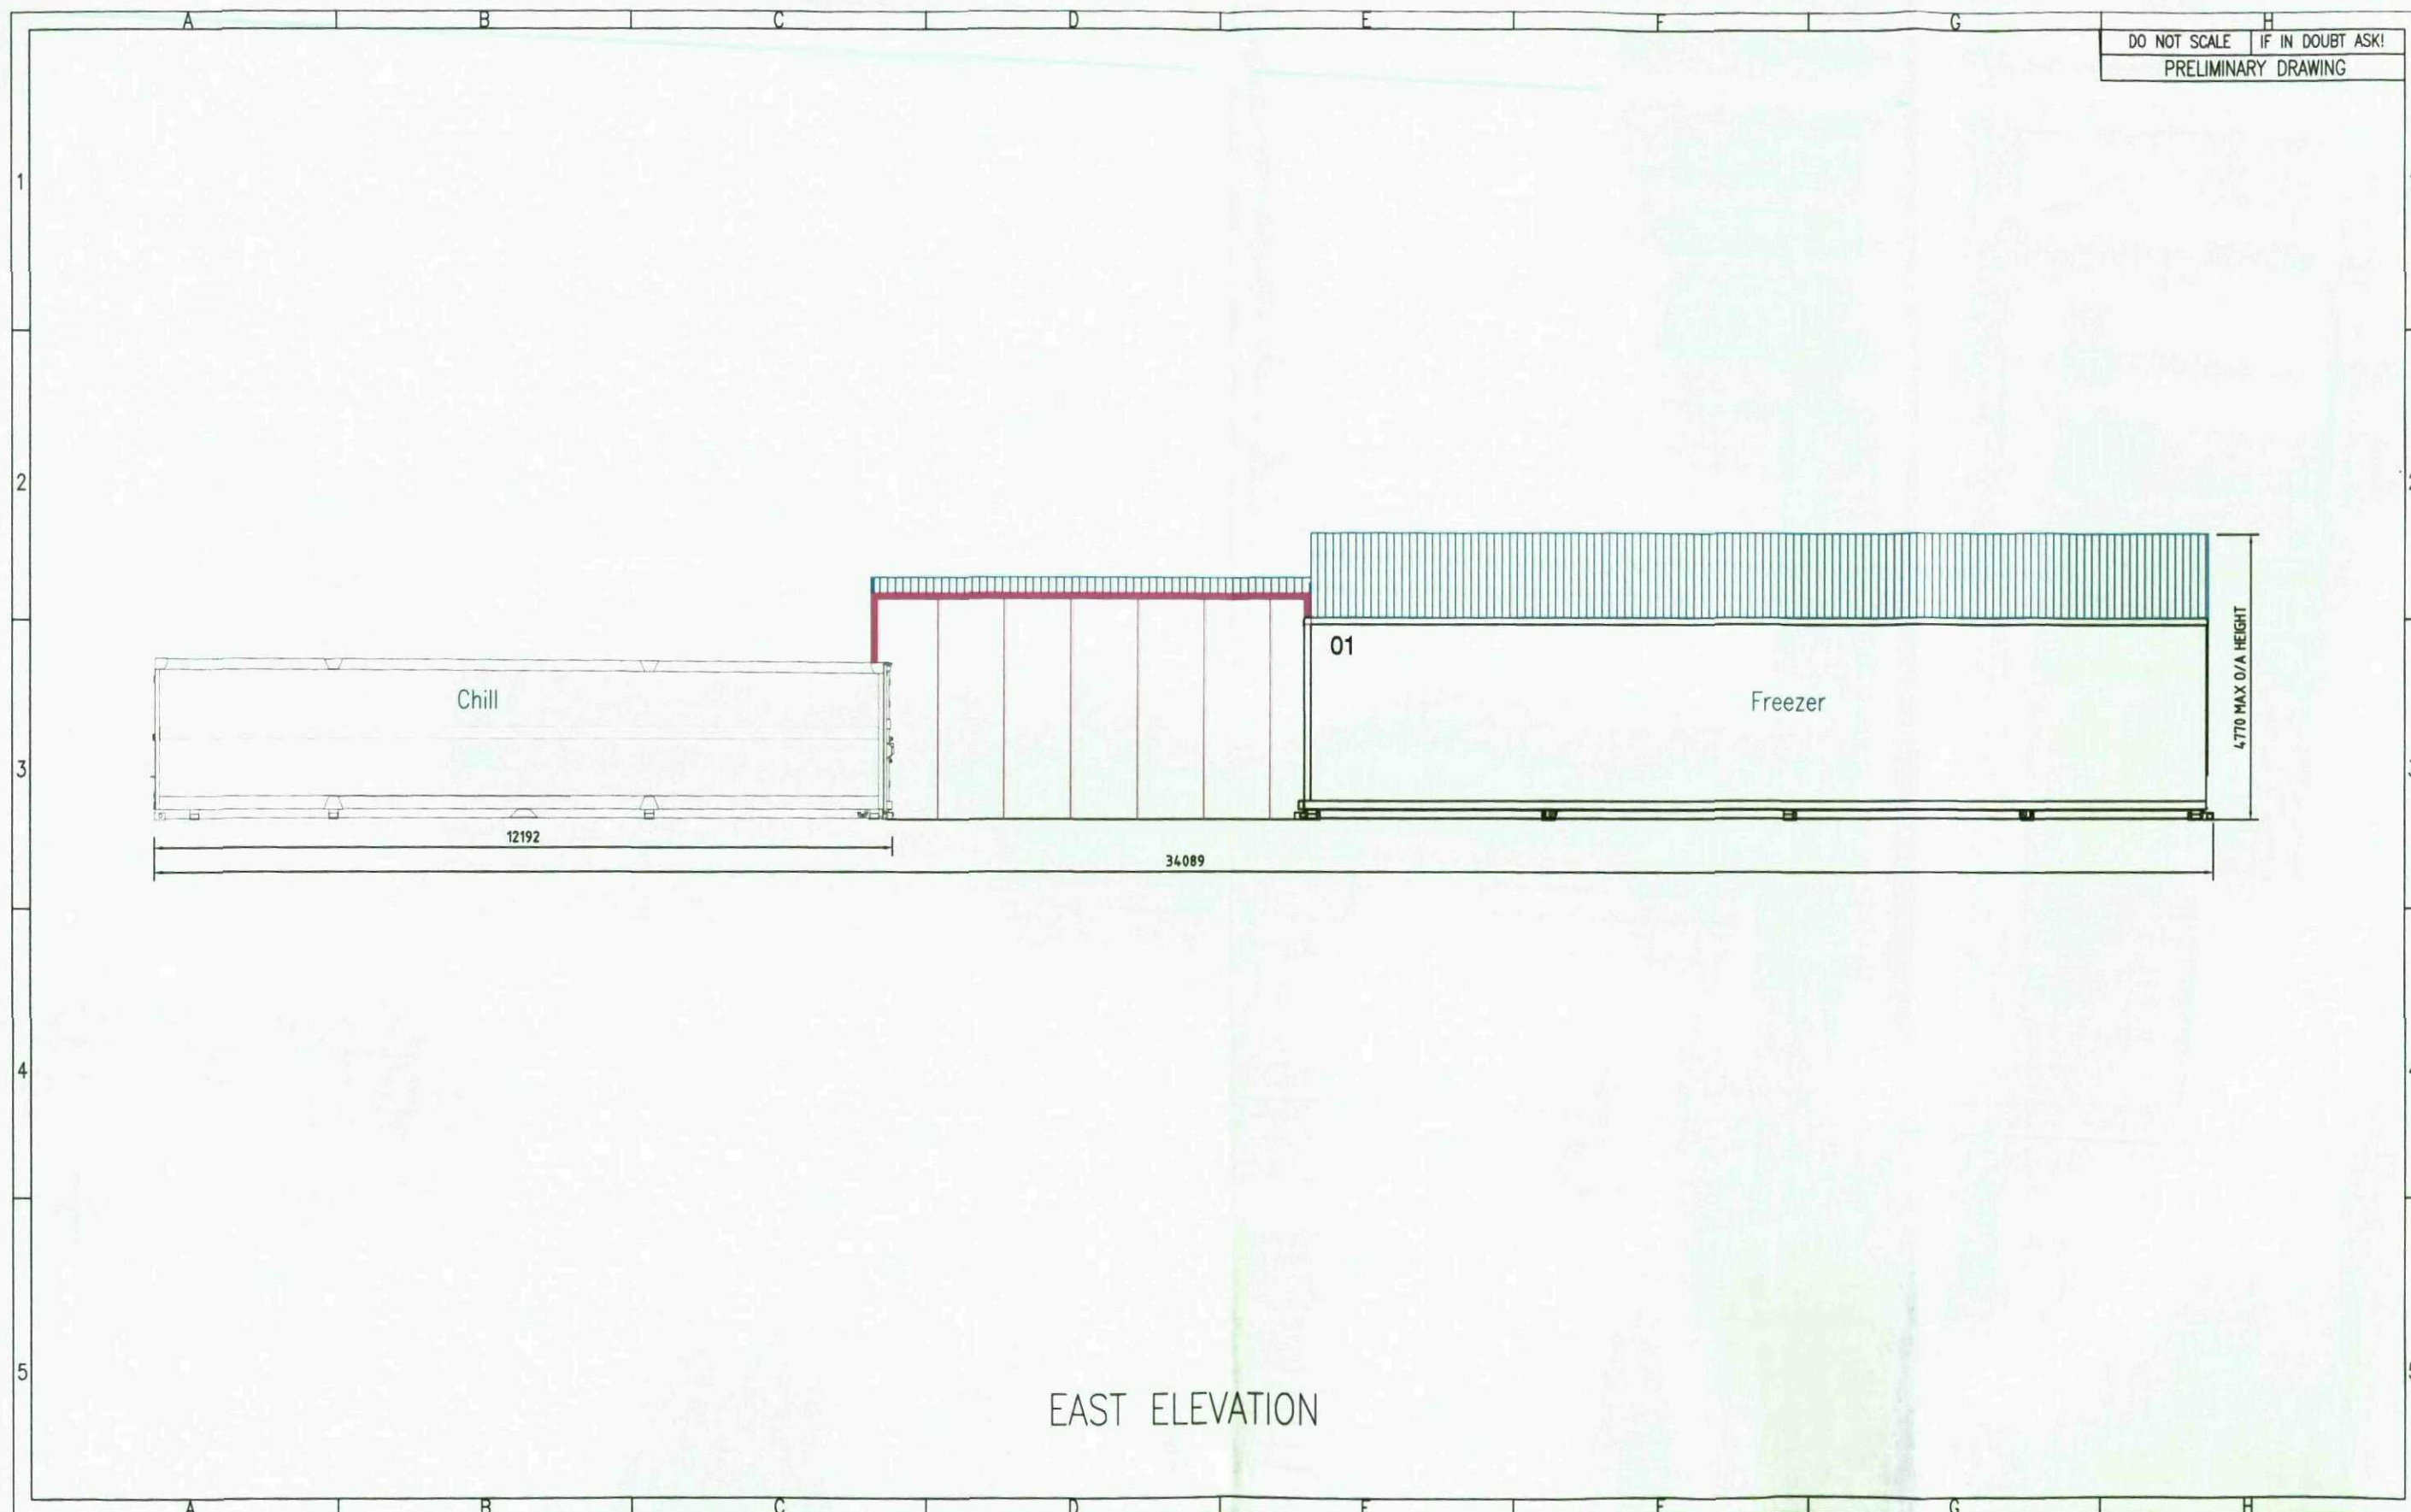

©Dawsonrentals Portable Cold Storage Limited (24/09/2012)
 All rights reserved. No part of this design may be used
 or reproduced without the written permission of
 Dawsonrentals Portable Cold Storage Limited.

Dawsonrentals | temperature control solutions

DATES:

CREATED: 24/09/2012 3:32 PM
 UPDATED: 24/09/2012 3:32 PM
 PRINTED: 24/09/2012 3:32 PM



Dawsonrentals | temperature control solutions

Fulwood Industrial Estate, Export Drive,
 Sutton In Ashfield, Nottinghamshire NG17 6AF
 tel : (01623) 516666
 fax : (01623) 516819
 web site : www.dawsongroup.co.uk

DIMS. IN mm

PRINT SIZE: A3

SCALE: 1:100


DRAWN: KB

CLIENT: FRESH-PAK

PROJECT: DAWSON'S MODULAR FREEZE/CHILL FACILITY

DRAWING TITLE: EAST ELEVATION

DRAWING NUMBER: 2652F_12_rev02_East Elevation

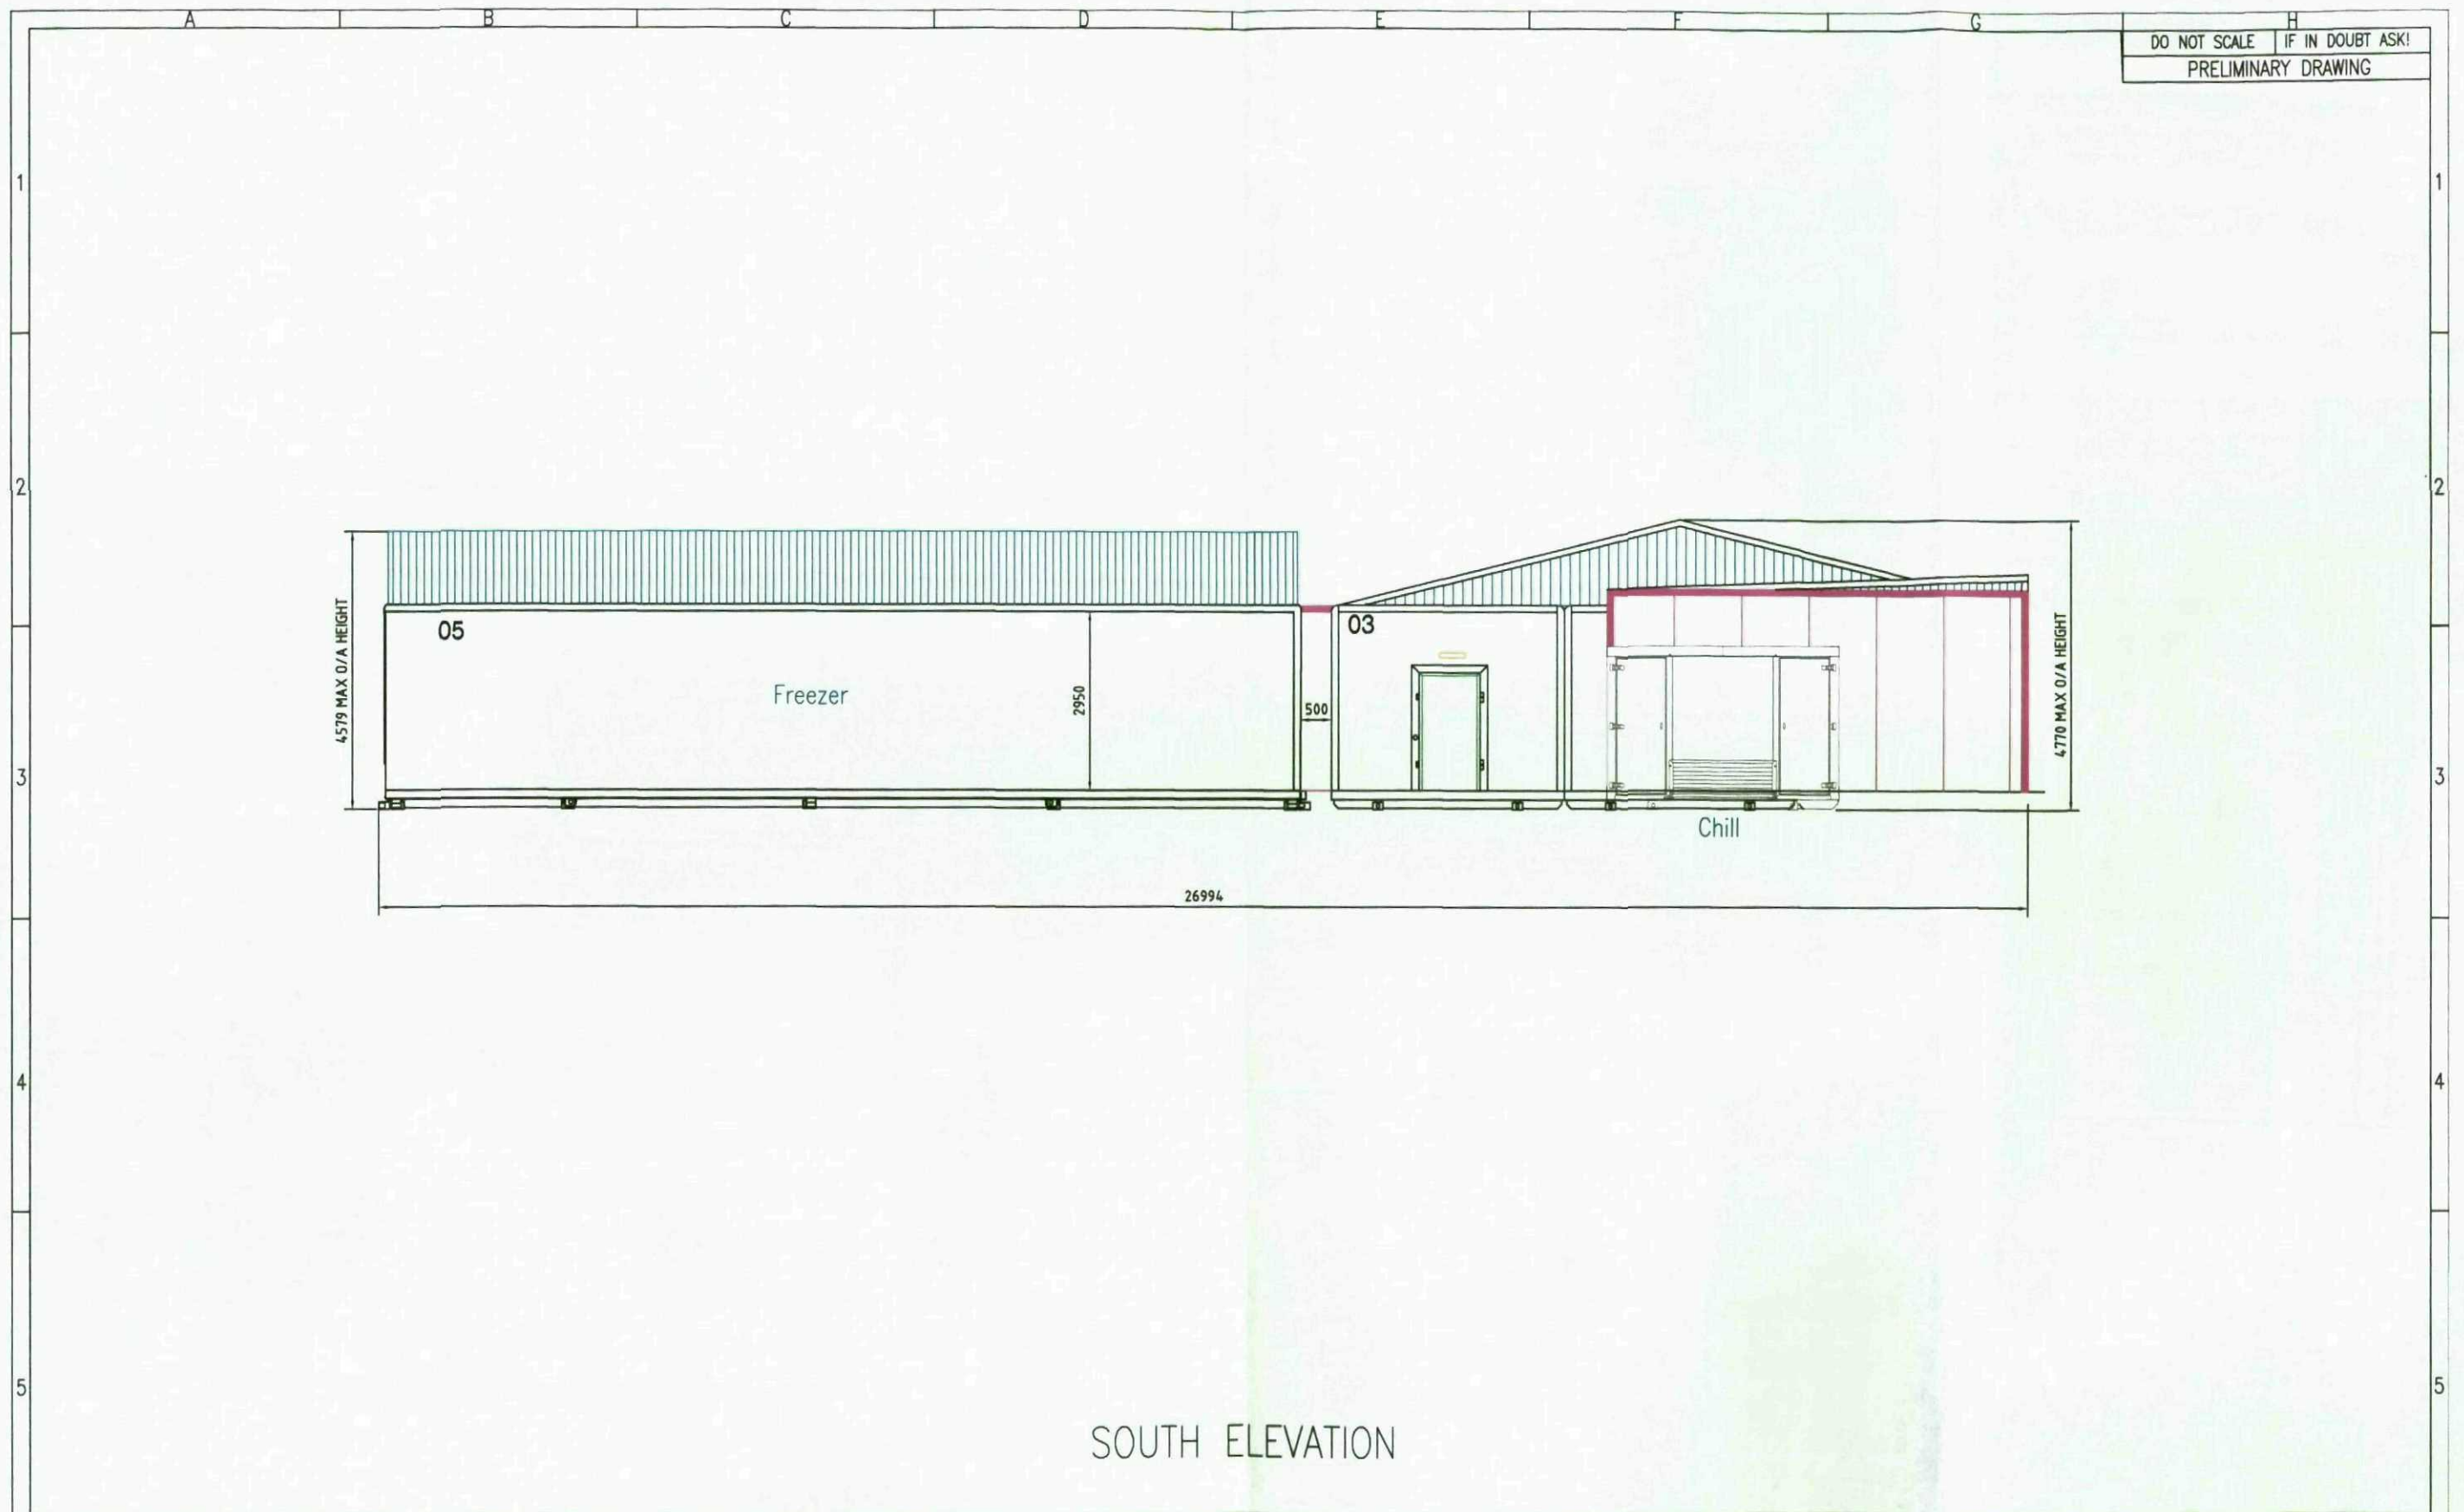

SOUTH ELEVATION

©Dawsonrentals Portable Cold Storage Limited (24/09/2012)
All rights reserved. No part of this design may be used
or reproduced without the written permission of
Dawsonrentals Portable Cold Storage Limited.

Dawsonrentals | temperature control solutions

DATES:

CREATED: 24/09/2012 3:18 PM

UPDATED: 24/09/2012 3:18 PM

PRINTED: 24/09/2012 3:18 PM



Dawsonrentals | temperature control solutions

Fulwood Industrial Estate, Export Drive,
Sutton In Ashfield, Nottinghamshire NG17 6AF
tel : (01623) 516666
fax : (01623) 516819
web site : www.dawsongroup.co.uk

DIMS. IN mm

PRINT SIZE: A3

SCALE: 1:100


DRAWN: KB

CLIENT: FRESH-PAK

PROJECT: DAWSON'S MODULAR FREEZE/CHILL FACILITY

DRAWING TITLE: SOUTH ELEVATION

DRAWING NUMBER: 2652F_11_rev02_South Elevation

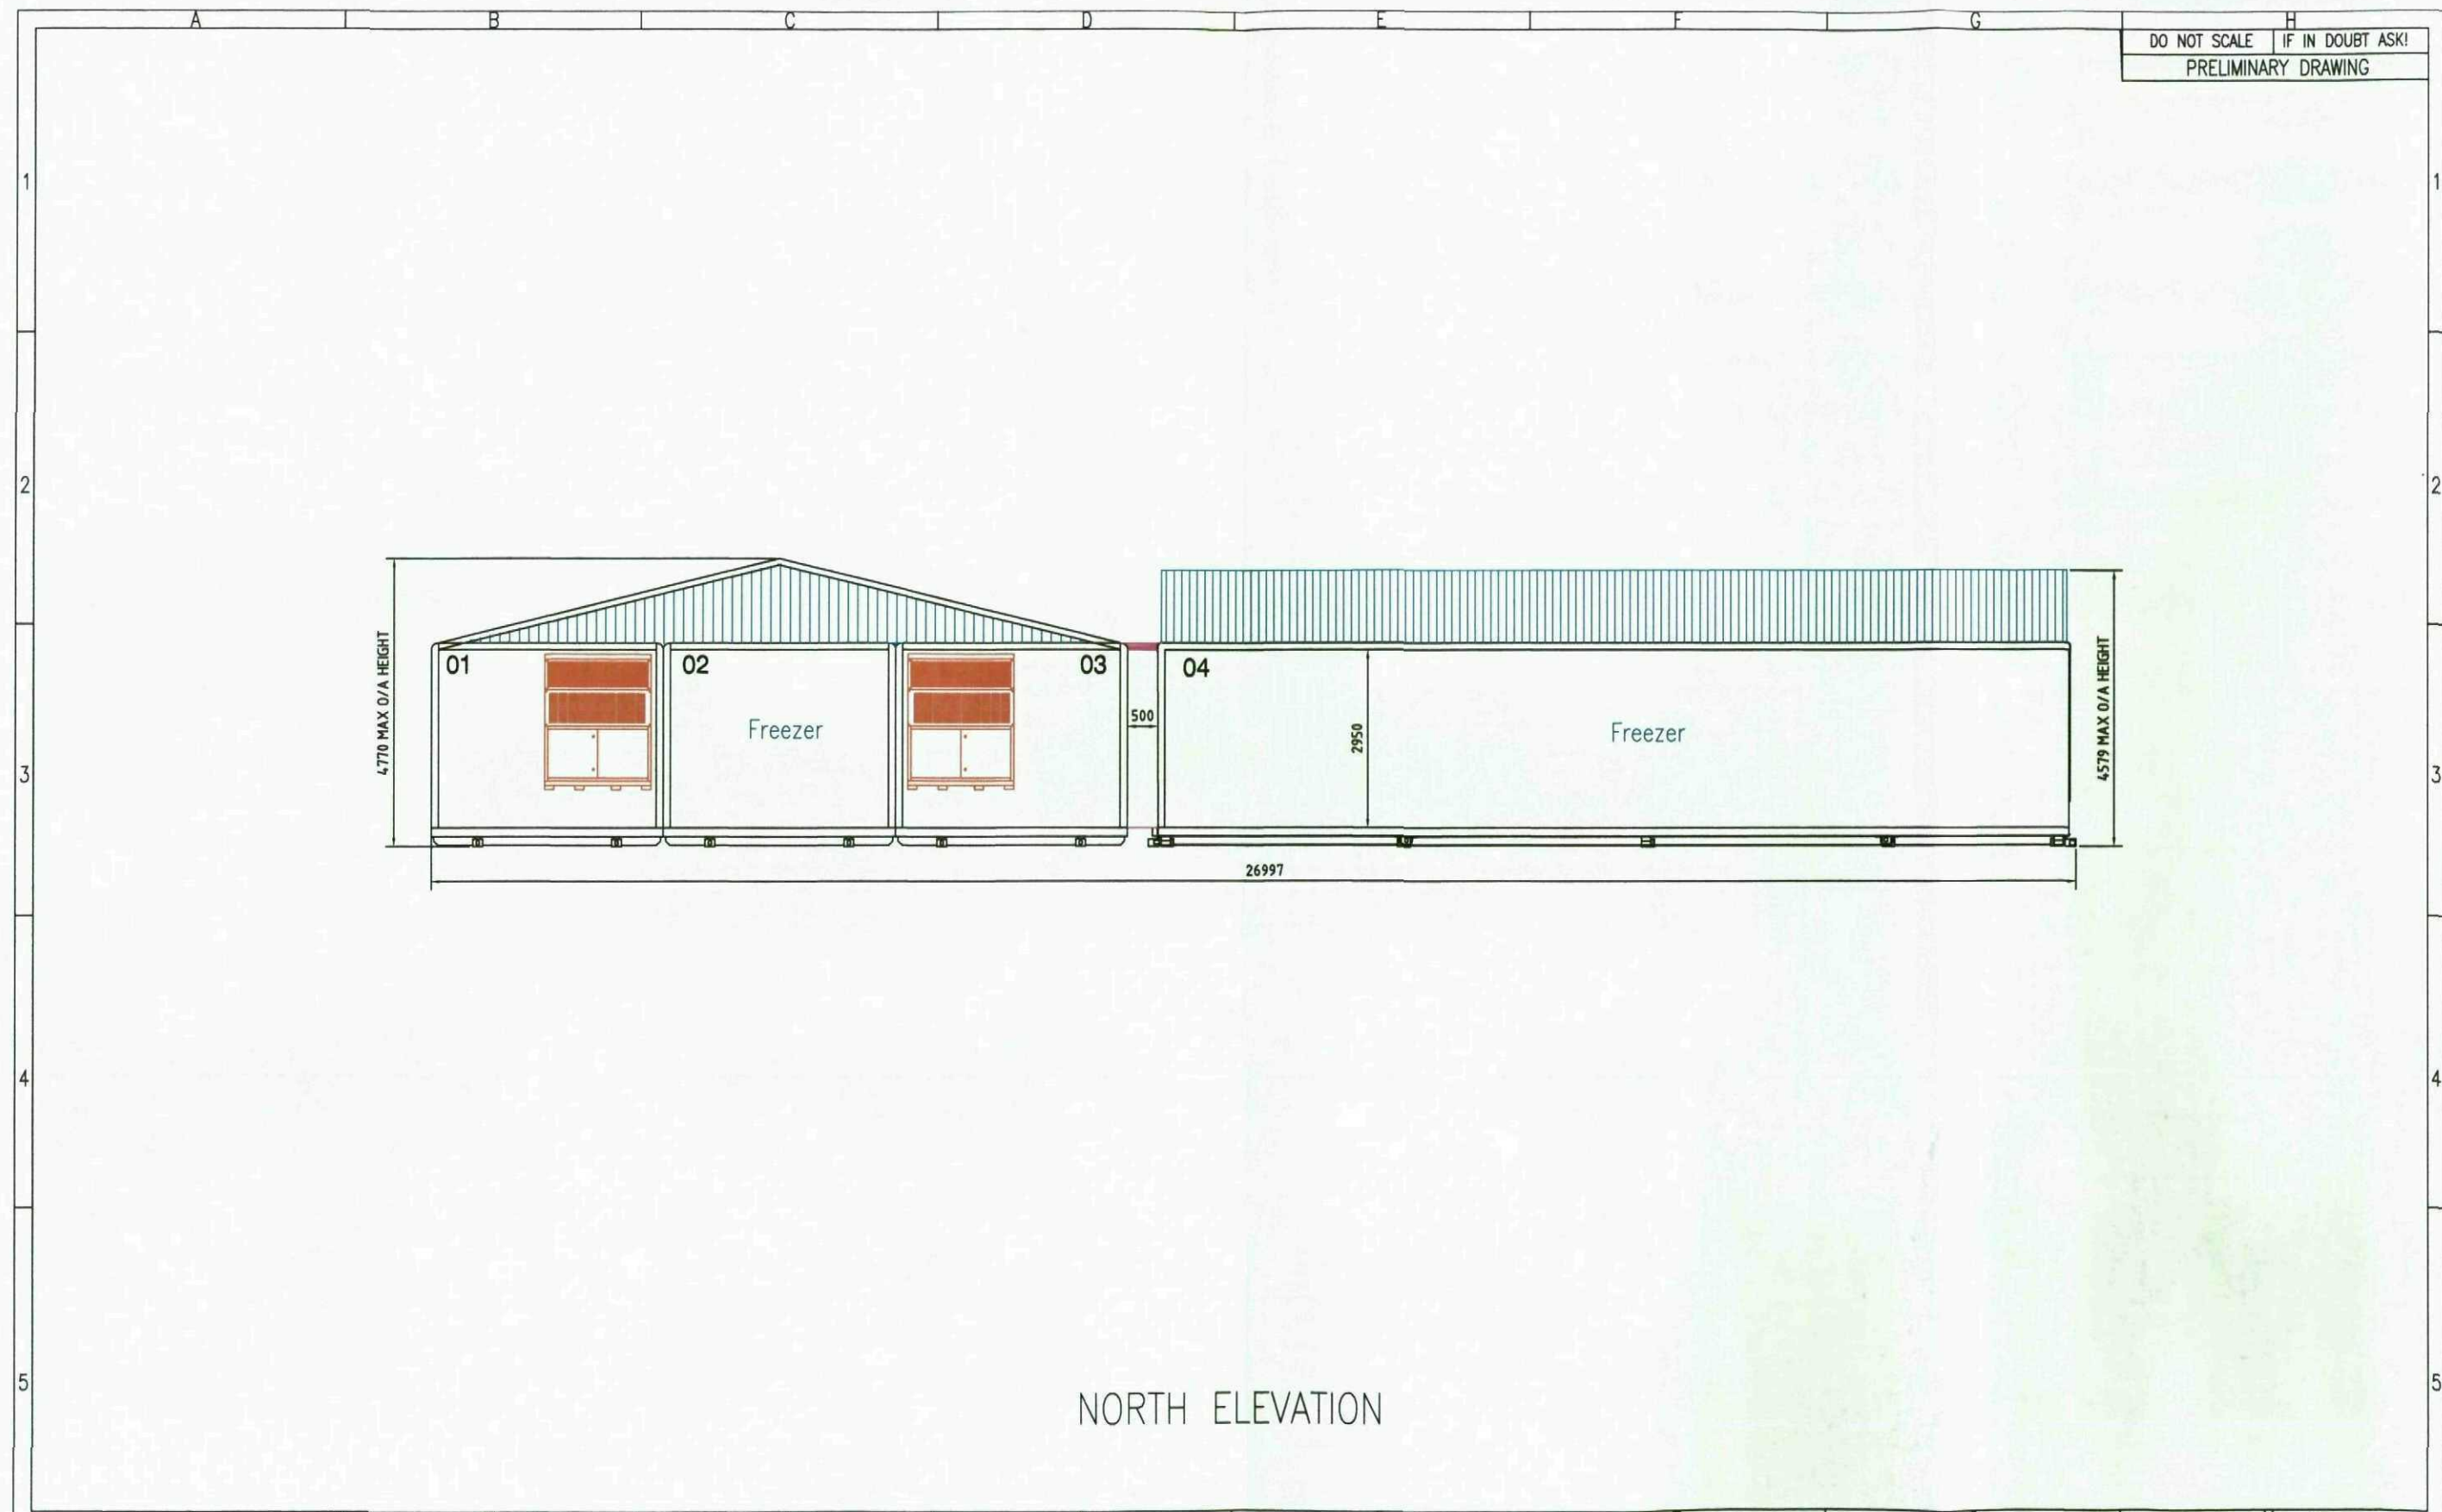

©Dawsonrentals Portable Cold Storage Limited (24/09/2012)
All rights reserved. No part of this design may be used
or reproduced without the written permission of
Dawsonrentals Portable Cold Storage Limited.

Dawsonrentals | temperature control solutions

DATES:

CREATED: 24/09/2012 3:19 PM

UPDATED: 24/09/2012 3:19 PM

PRINTED: 24/09/2012 3:20 PM



Dawsonrentals | temperature control solutions

Fulwood Industrial Estate, Export Drive,
Sutton In Ashfield, Nottinghamshire NG17 6AF
tel : (01623) 516666
fax : (01623) 516819
web site : www.dawsongroup.co.uk

DIMS. IN mm

PRINT SIZE: A3

SCALE: 1:100


DRAWN: KB

CLIENT: FRESH-PAK

PROJECT: DAWSON'S MODULAR FREEZE/CHILL FACILITY

DRAWING TITLE: NORTH ELEVATION

DRAWING NUMBER: 2652F_10_rev02_North Elevation

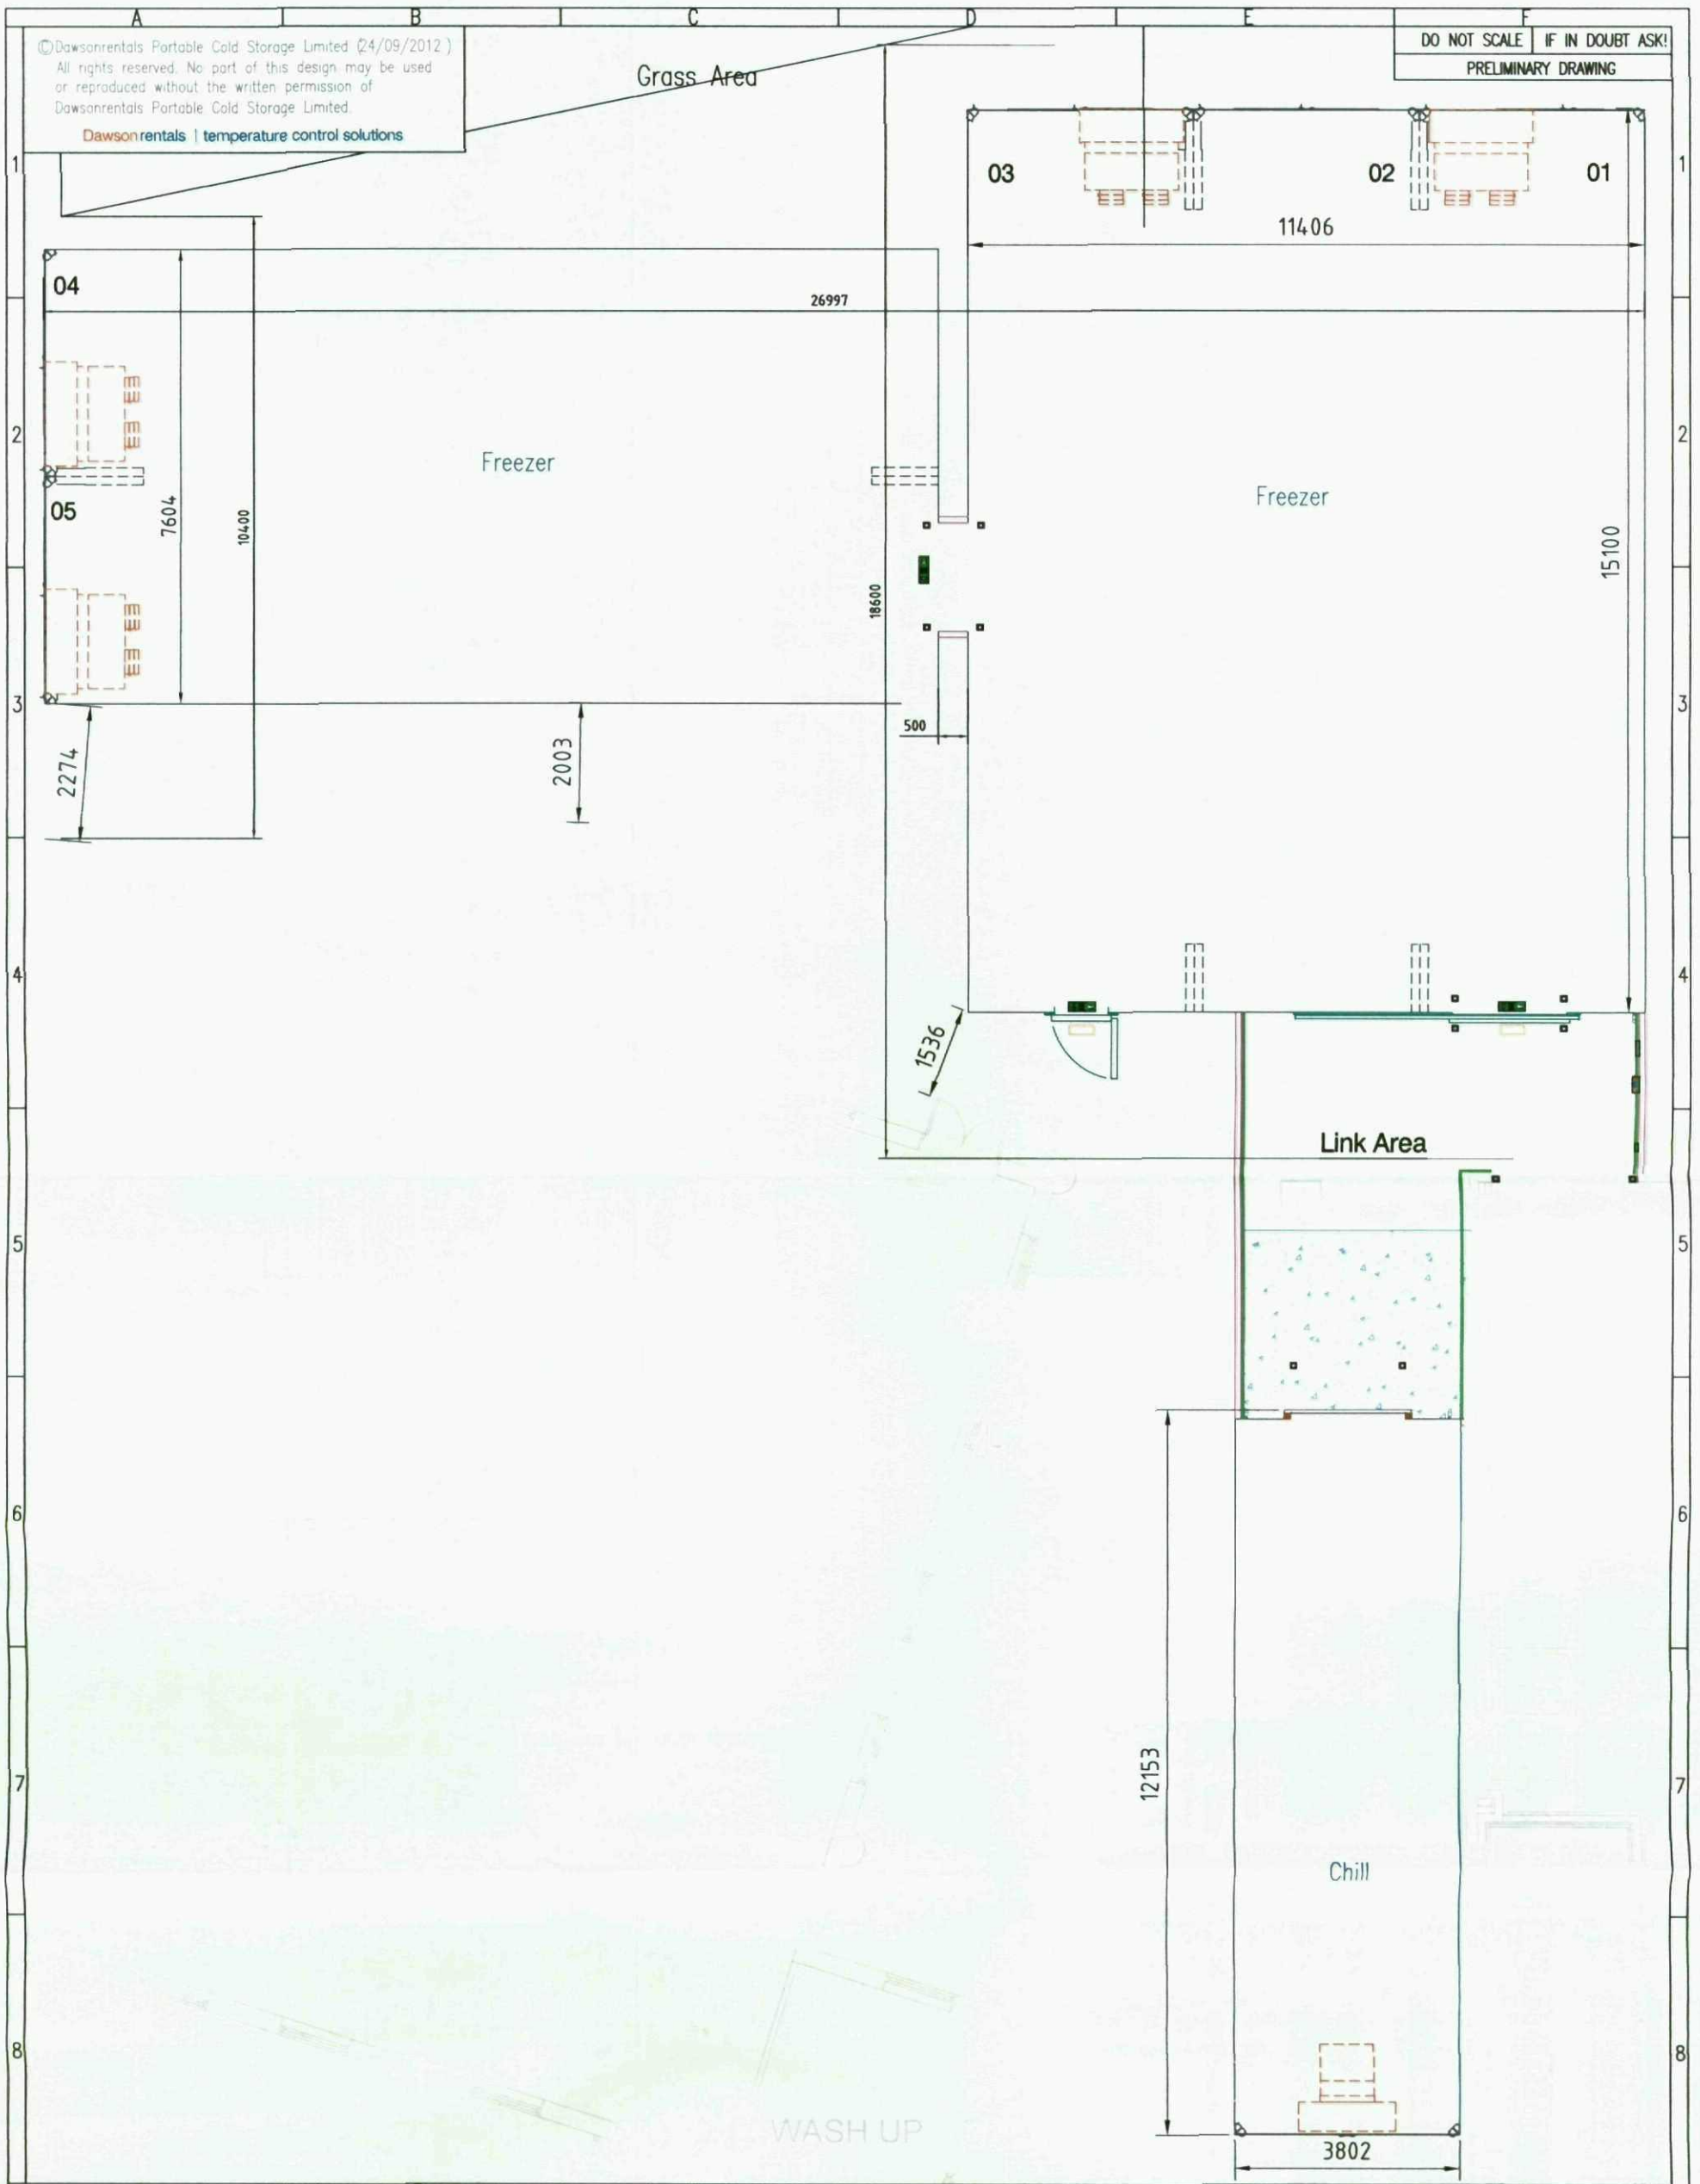

DATES:		 Dawsonrentals temperature control solutions Fulwood Industrial Estate, Export Drive, Sutton In Ashfield, Nottinghamshire NG17 6AF tel : (01623) 516666 fax : (01623) 516819 web site : www.dawsongroup.co.uk	CLIENT: FRESH-PAK	
CREATED:	24/09/2012 1:20 PM		PROJECT: DAWSON'S MODULAR FREEZE/CHILL FACILITY	
UPDATED:	24/09/2012 2:56 PM		DRAWING TITLE: FLOOR PLAN	
PRINTED:	24/09/2012 3:21 PM		DRAWING NUMBER: 2652F_09_rev02_Floor plan.dwg	
DIMS. IN mm		SCALE: 1:100	DRAWN: KB	