


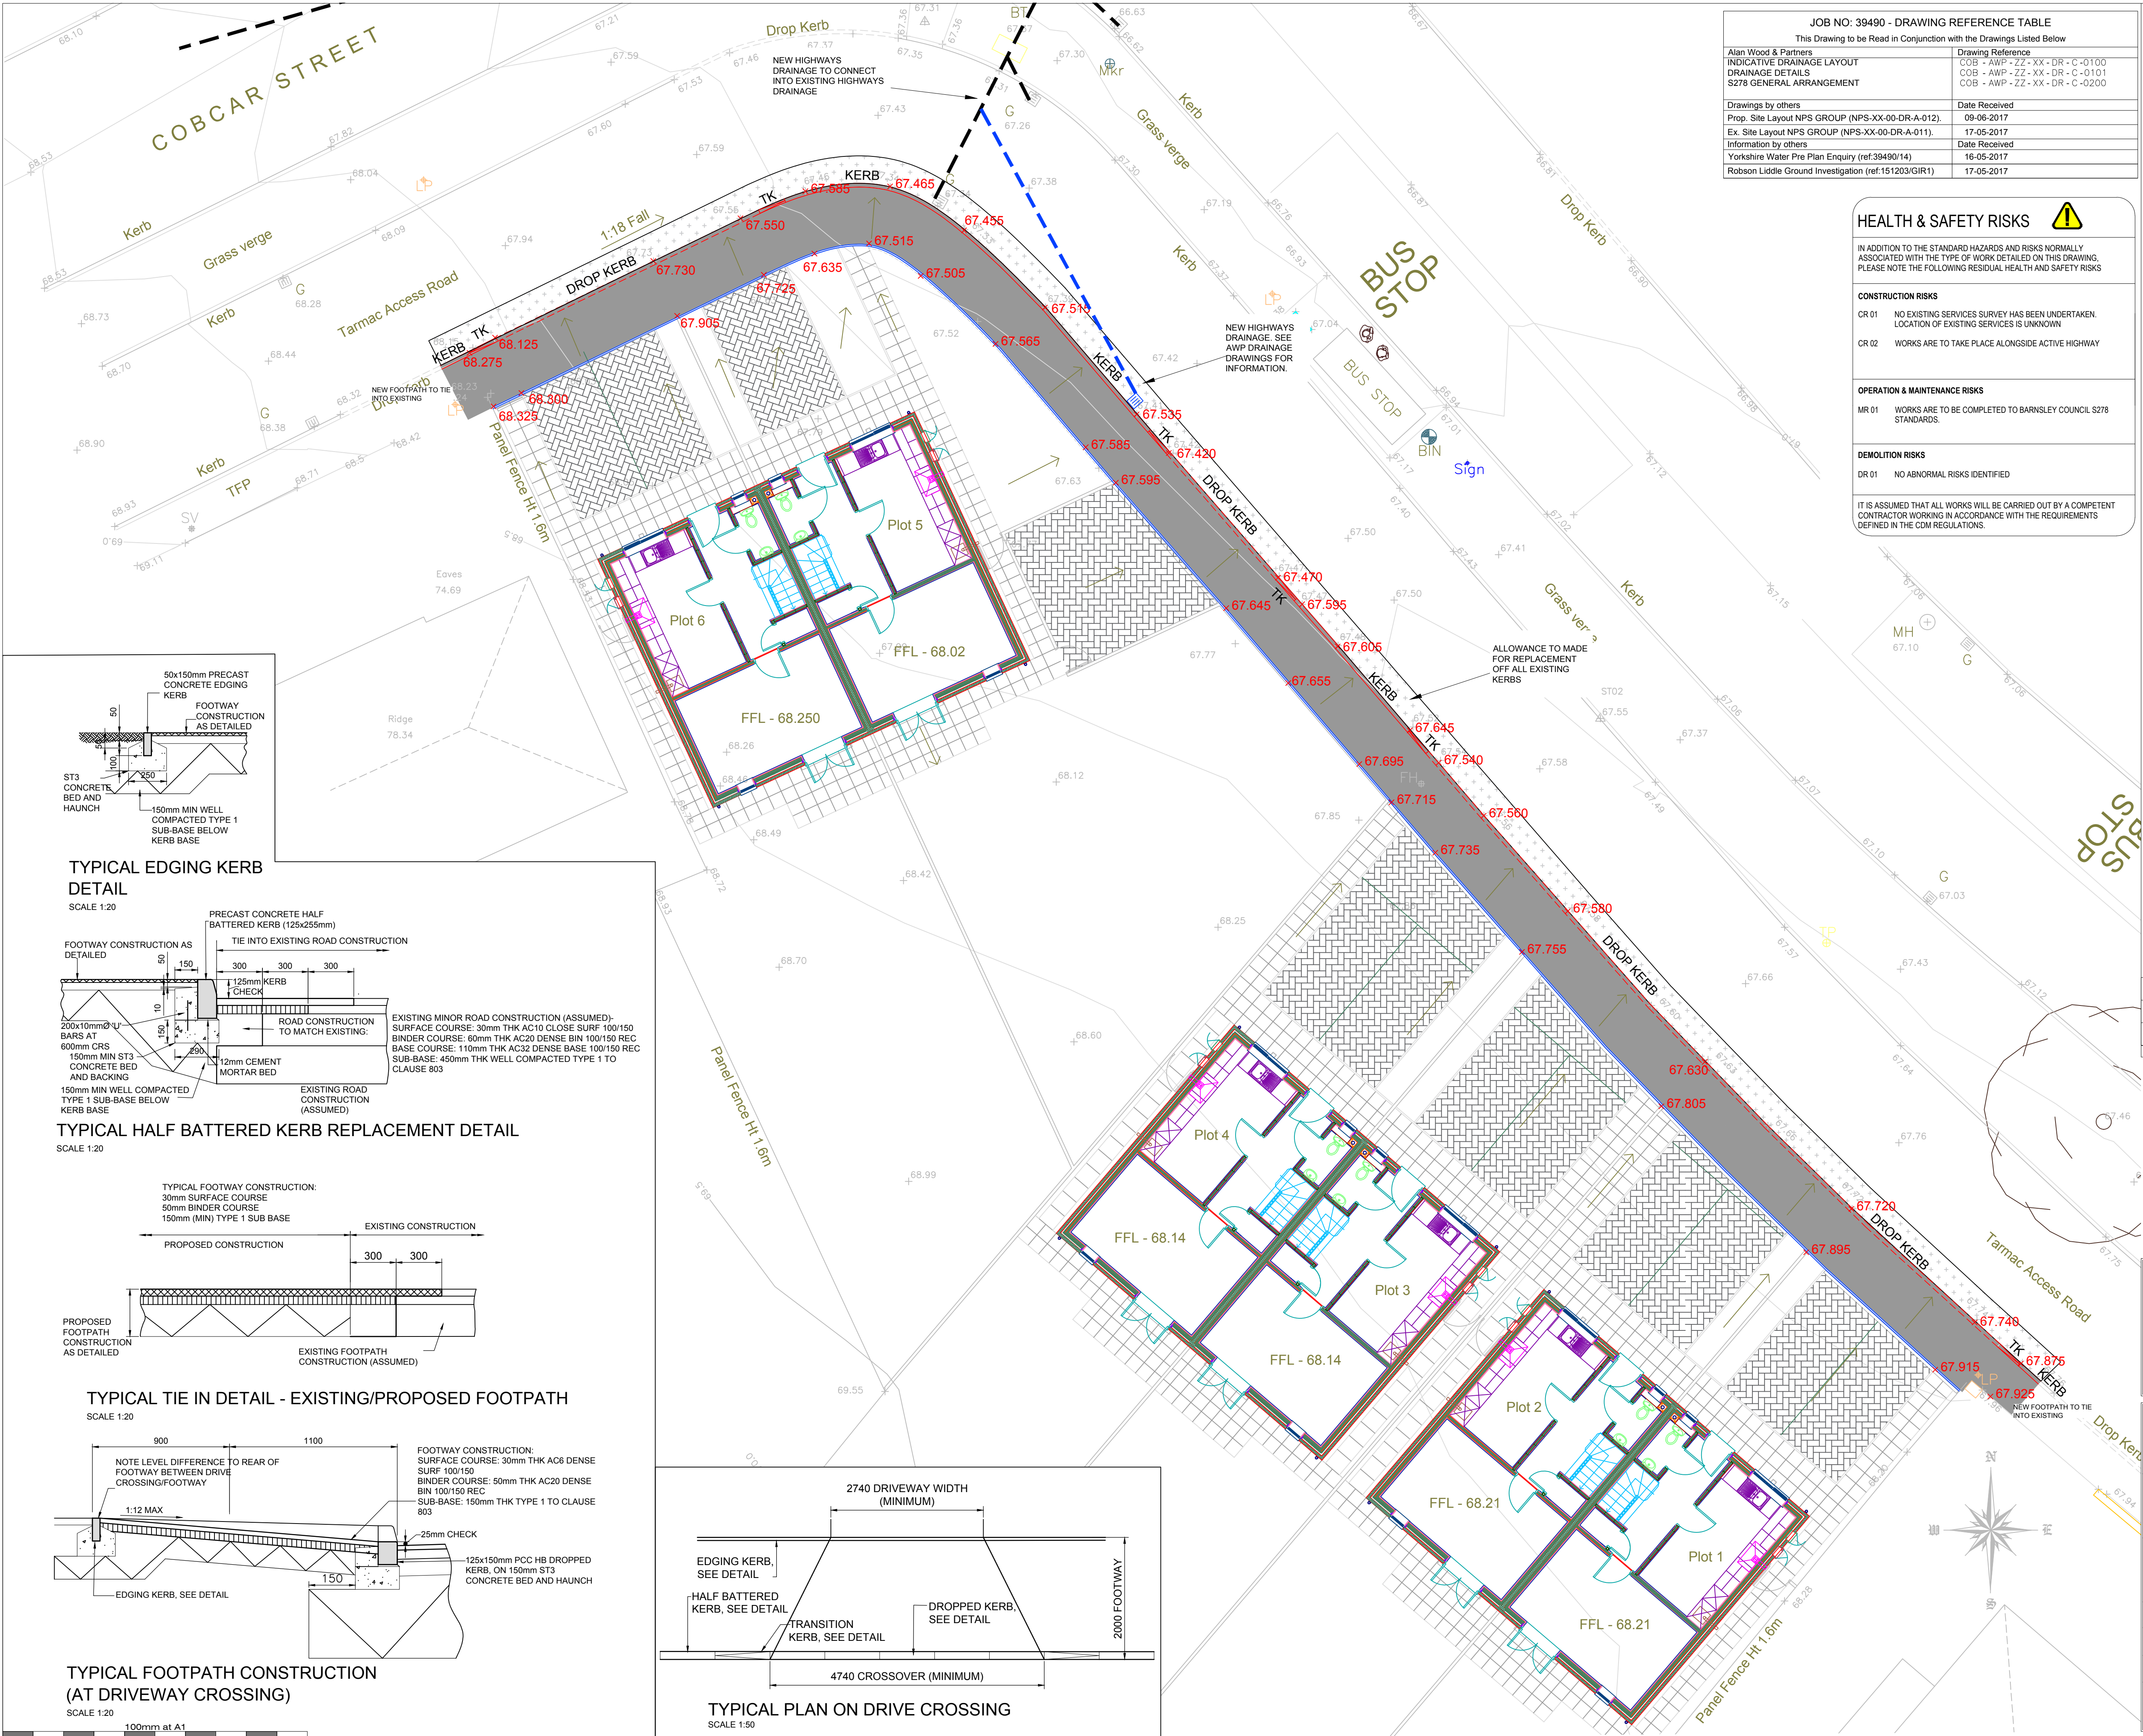

JOB NO: 39490 - DRAWING REFERENCE TABLE	
This Drawing to be Read in Conjunction with the Drawings Listed Below	
Alan Wood & Partners	Drawing Reference
INDICATIVE DRAINAGE LAYOUT	COB - AWP - ZZ - XX - DR - C - 0100
DRAINAGE DETAILS	COB - AWP - ZZ - XX - DR - C - 0101
S278 GENERAL ARRANGEMENT	COB - AWP - ZZ - XX - DR - C - 0200
Drawings by others	Date Received
Prop. Site Layout NPS GROUP (NPS-XX-00-DR-A-012).	09-06-2017
Ex. Site Layout NPS GROUP (NPS-XX-00-DR-A-011).	17-05-2017
Information by others	Date Received
Yorkshire Water Pre Plan Enquiry (ref:39490/14)	16-05-2017
Robson Liddle Ground Investigation (ref:151203/GIR1)	17-05-2017

HEALTH & SAFETY RISKS

IN ADDITION TO THE STANDARD HAZARDS AND RISKS NORMALLY ASSOCIATED WITH THE TYPE OF WORK DETAILED ON THIS DRAWING, PLEASE NOTE THE FOLLOWING RESIDUAL HEALTH AND SAFETY RISKS

CONSTRUCTION RISKS

- CR 01 NO EXISTING SERVICES SURVEY HAS BEEN UNDERTAKEN. LOCATION OF EXISTING SERVICES IS UNKNOWN
- CR 02 WORKS ARE TO TAKE PLACE ALONGSIDE ACTIVE HIGHWAY

OPERATION & MAINTENANCE RISKS

- MR 01 WORKS ARE TO BE COMPLETED TO BARNSLEY COUNCIL S278 STANDARDS.

DEMOLITION RISKS

- DR 01 NO ABNORMAL RISKS IDENTIFIED

IT IS ASSUMED THAT ALL WORKS WILL BE CARRIED OUT BY A COMPETENT CONTRACTOR WORKING IN ACCORDANCE WITH THE REQUIREMENTS DEFINED IN THE CDM REGULATIONS.


- NOTES:
- THESE NOTES ARE INTENDED TO AUGMENT DRAWINGS AND SPECIFICATIONS. WHERE CONFLICT OF REQUIREMENTS EXIST THE ORDER OF PRECEDENCE SHALL BE AS SHOWN IN THE SPECIFICATION. OTHERWISE THE STRICTEST PROVISION SHALL GOVERN.
 - THIS DRAWING IS TO BE READ IN CONJUNCTION WITH ALL OTHER RELEVANT ENGINEERS AND ARCHITECTS DRAWINGS.
 - DRAWINGS NOT TO BE SCALED. ALL DIMENSIONS TO BE CHECKED ON SITE BY THE CONTRACTOR. ANY DISCREPANCIES TO BE NOTIFIED TO THE ENGINEER AND FURTHER INSTRUCTIONS OBTAINED BEFORE WORK IS COMMENCED.
 - THE STRUCTURE IS DESIGNED TO BE SELF-SUPPORTING AND STABLE AFTER THE BUILDING IS FULLY COMPLETED. IT IS THE CONTRACTORS SOLE RESPONSIBILITY TO DETERMINE THE ERECTION PROCEDURE AND SEQUENCE AND ENSURE THAT THE BUILDING AND ITS COMPONENTS ARE SAFE DURING ERECTION. THIS INCLUDES THE ADDITION OF WHATEVER TEMPORARY BRACING, GUYS OR TIE-DOWNS WHICH MAY BE NECESSARY. SUCH MATERIAL REMAINING THE PROPERTY OF THE CONTRACTOR ON COMPLETION, AND FOR ENSURING THAT THE WORKS AND ANY ADJACENT PROPERTIES ARE SAFE IN THE TEMPORARY CONDITION.

KEY:

- STANDARD HB KERB
- STANDARD DROPPED KERB
- STANDARD TRANSITION KERB
- STANDARD EDGING KERB
- PROPOSED FOOTPATH LEVEL
- AREA OF ADOPTABLE FOOTWAY
- APPROXIMATE AREA OF RE-SURFACING
- PROPOSED ROAD GULLY
- PROPOSED HIGHWAYS DRAINAGE
- EXISTING SURFACE WATER DRAINAGE


TYPICAL EDGING KERB DETAIL

SCALE 1:20

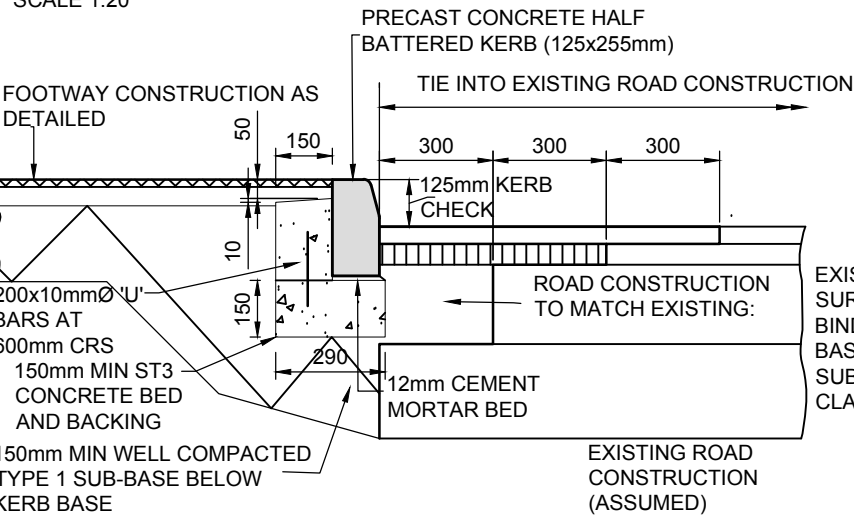


TYPICAL HALF BATTERED KERB REPLACEMENT DETAIL

SCALE 1:20

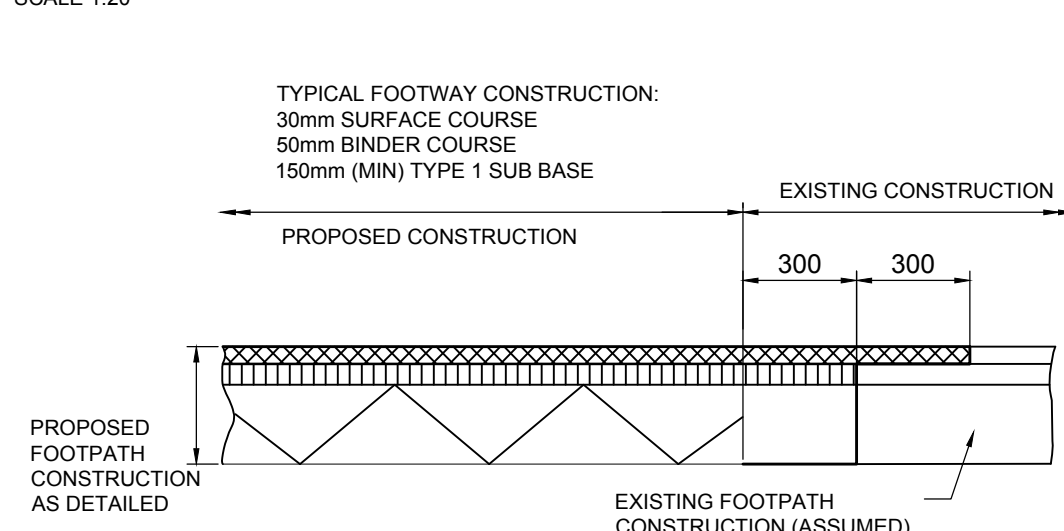

TYPICAL TIE IN DETAIL - EXISTING/PROPOSED FOOTPATH

SCALE 1:20

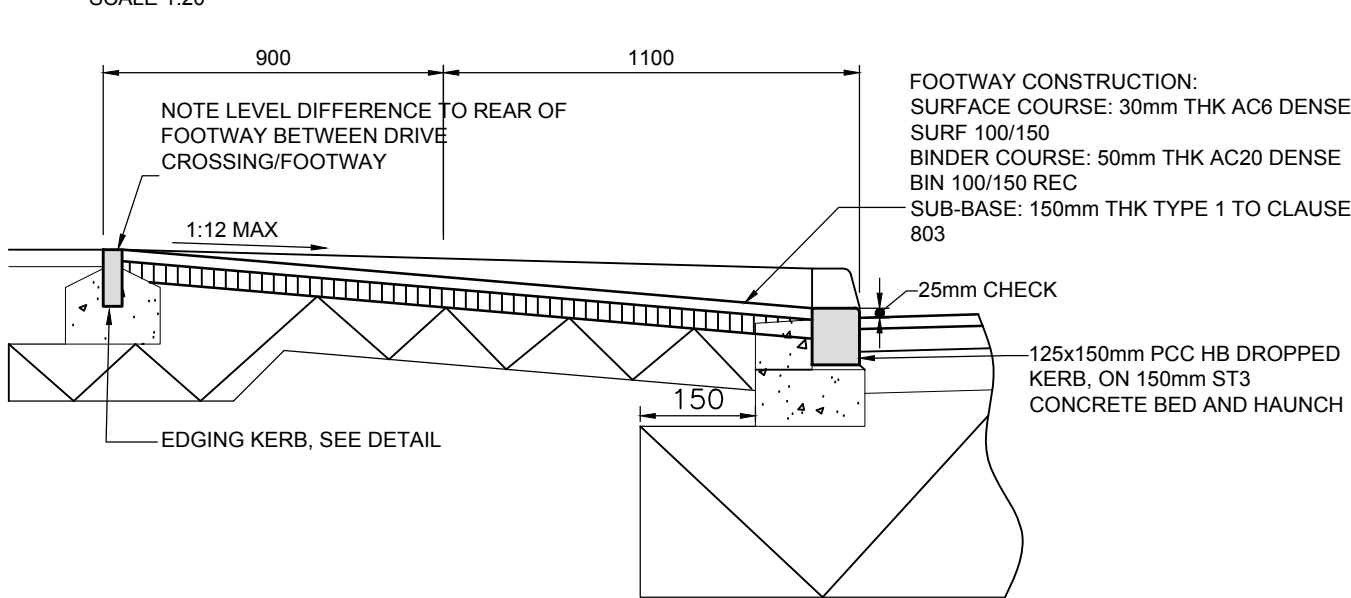


TYPICAL FOOTPATH CONSTRUCTION (AT DRIVEWAY CROSSING)

SCALE 1:20




TYPICAL PLAN ON DRIVE CROSSING

SCALE 1:50

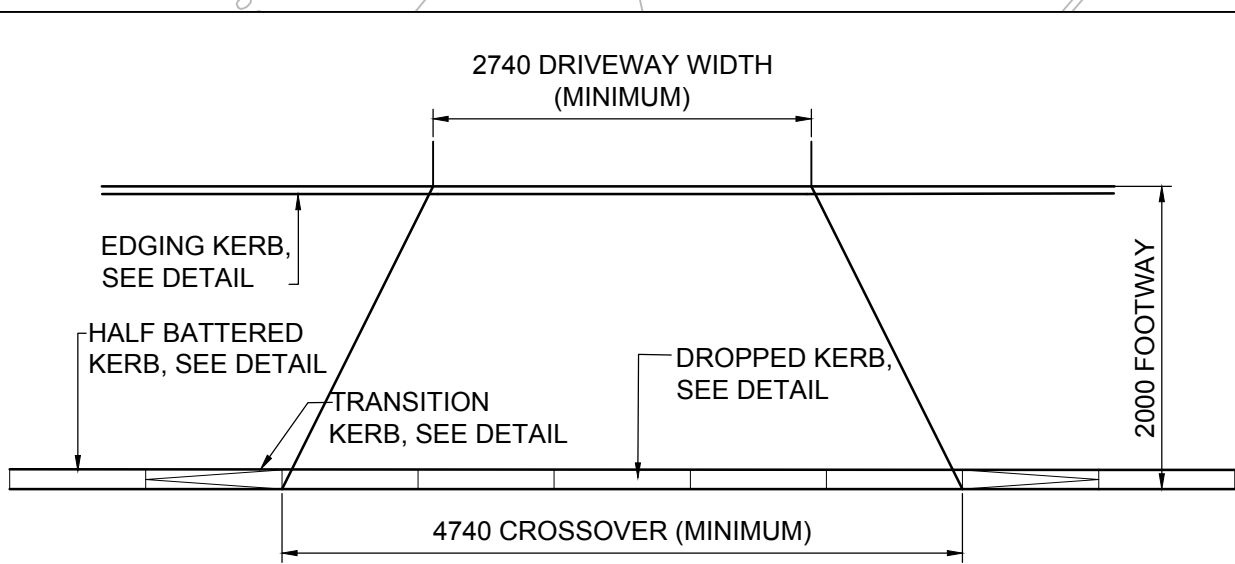

P2	AMENDED TO SHOW PROPOSED HIGHWAYS DRAINAGE	11.08.17	TW	AD	-
P1	ISSUED FOR S278 APPROVAL	11.08.17	TW	AD	-
-	ISSUED TO BARNSLEY COUNCIL HIGHWAYS FOR COMMENT	05.07.17	TW	JC	--
Rev	Description	Date	By	Chk	App

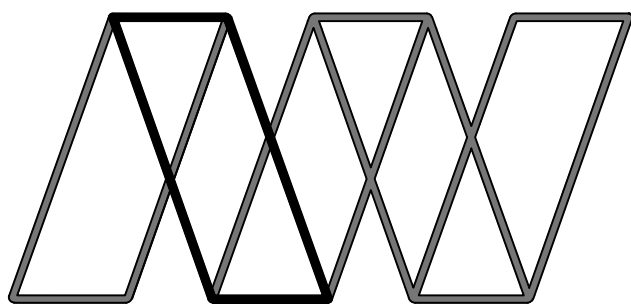

Alan Wood & Partners

Hull Office
341 Beverley Road
Hull
HU5 1LD

Consulting Civil
& Structural Engineers
Project Managers
Building Surveyors

T. 01482 442138
www.alanwood.co.uk

Lincoln T. 01522 300210
London T. 02071 860781
Scarborough T. 01723 865484
Sheffield T. 01142 440077
York T. 01904 611594

Project: RESIDENTIAL DEVELOPMENT AT COBCAR LANE, ELSECAR

Client: NPS GRUP

Drawing: S278 GENERAL ARRANGEMENT

Role: CIVILS

Drawing Status: APPROVAL

Job. no. 39490 Scale@ A1: 1:100 UNO Rev. P2

Project Originator Volume Level Type Role Number
COB - AWP - ZZ - XX - DR - C - 0200