


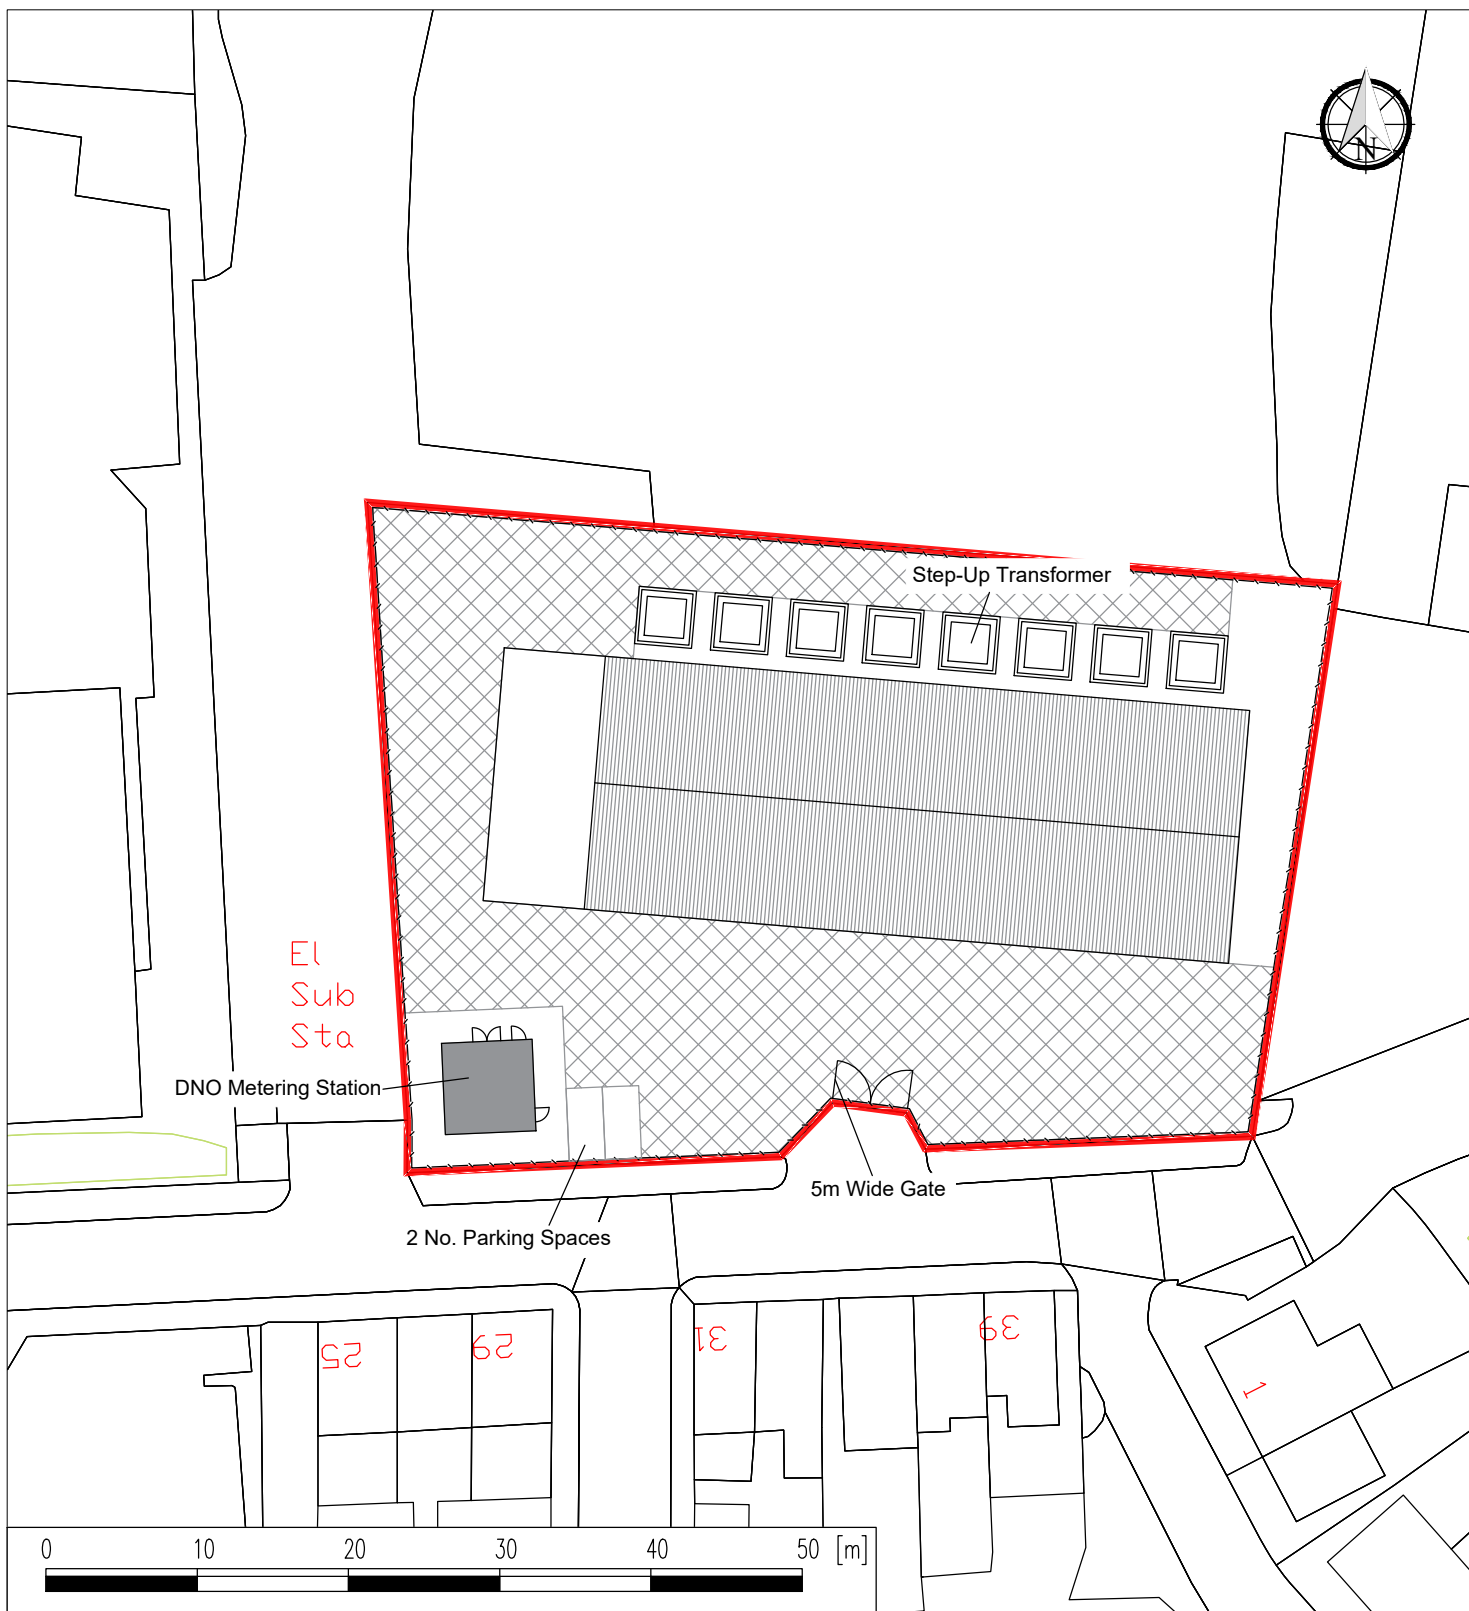

Twibell Street (Battery), Barnsley, S71 1JE	Key: Development Area (0.24Ha): 2.4m High Security Fence: To be made suitable for commercial vehicles: Concrete Slab:	Scale: 1:500 at A4 Drawing: [17284.102.1](Twibell Street Battery) Site Plan (Rev.1) Date: 29/06/2017	ukpowerreserve SUPPORTING A RENEWABLE FUTURE 6th Floor, Radcliffe House, Blenheim Court, Solihull, West Midlands, B91 2AA
Description: Site Plan		Revision 1	Drawn By: PH Reviewed By: Plan not to be used for construction