

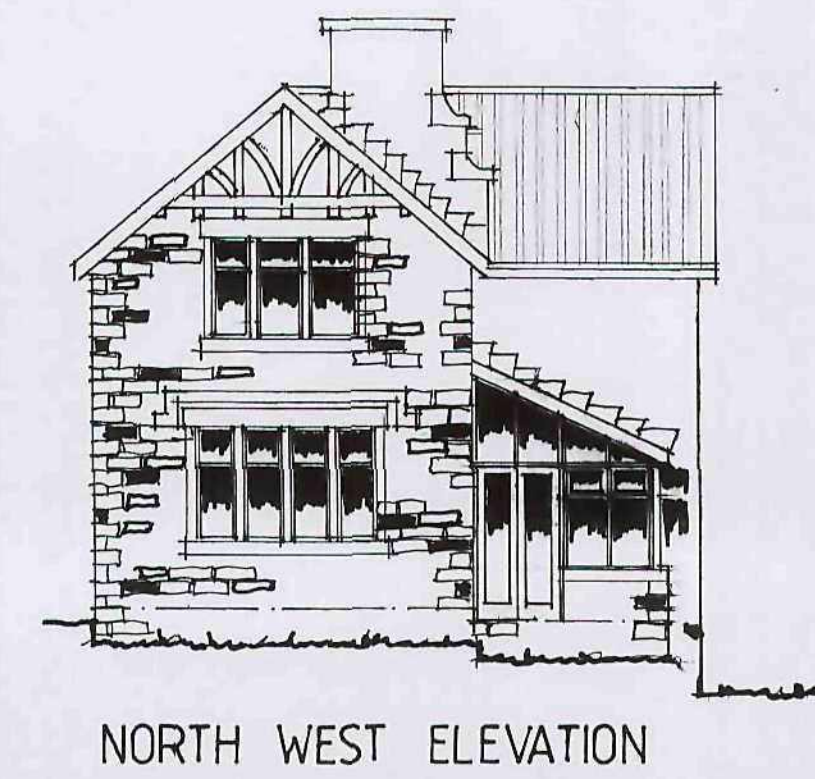
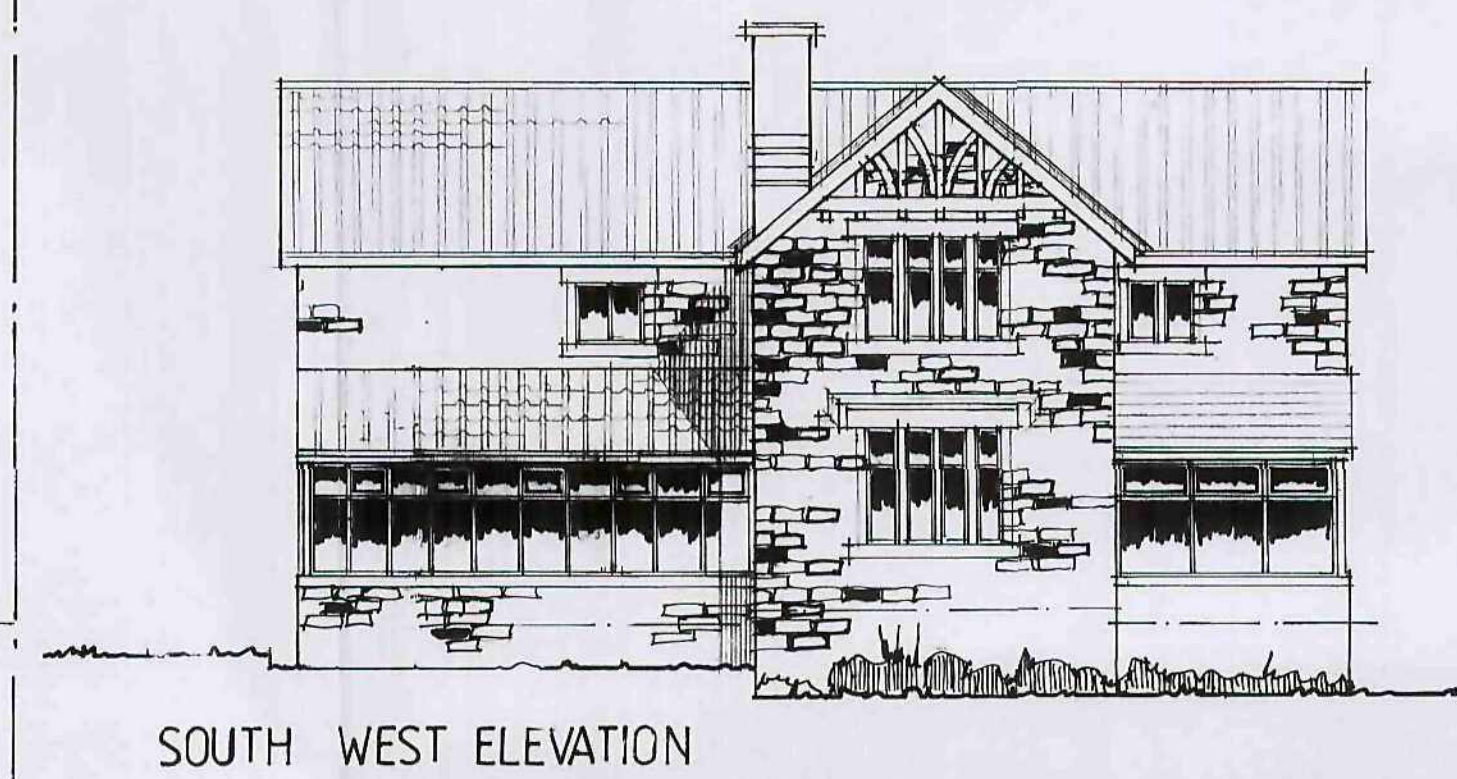
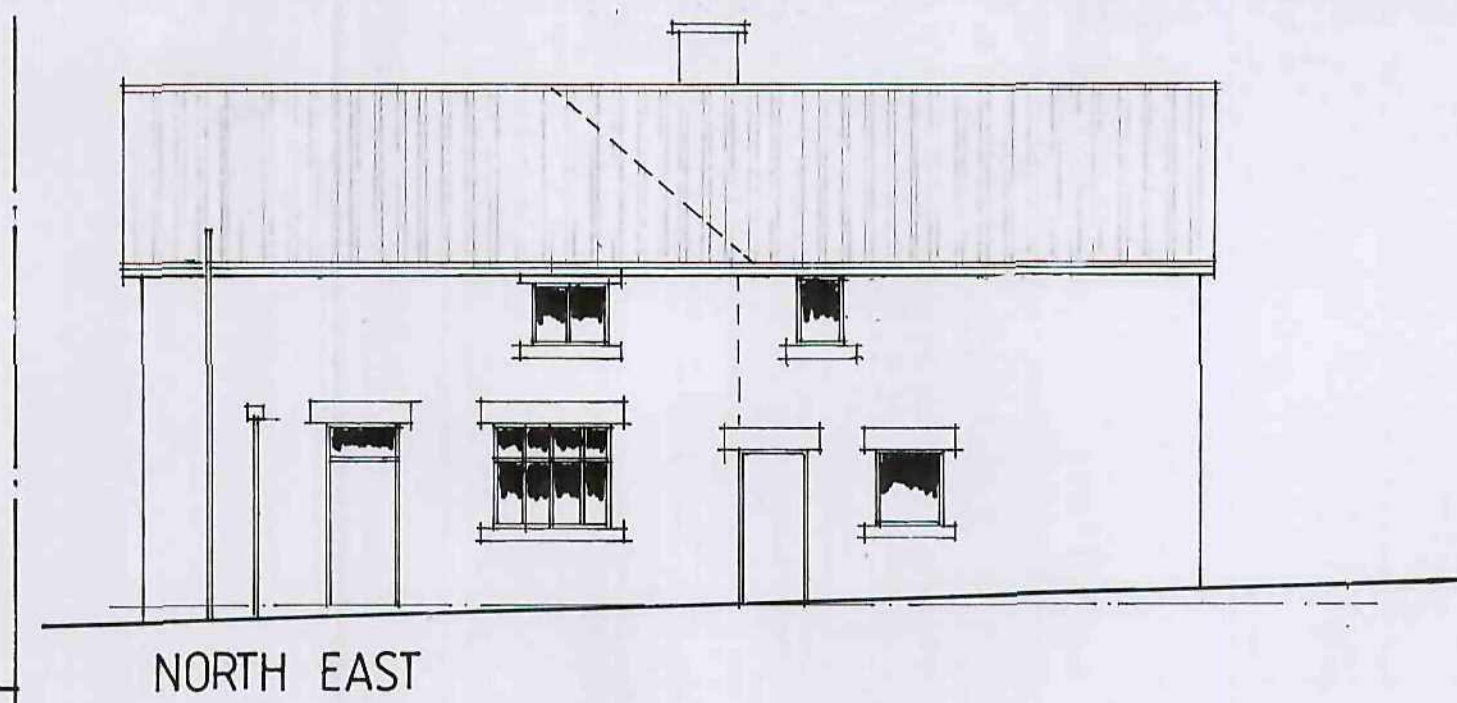


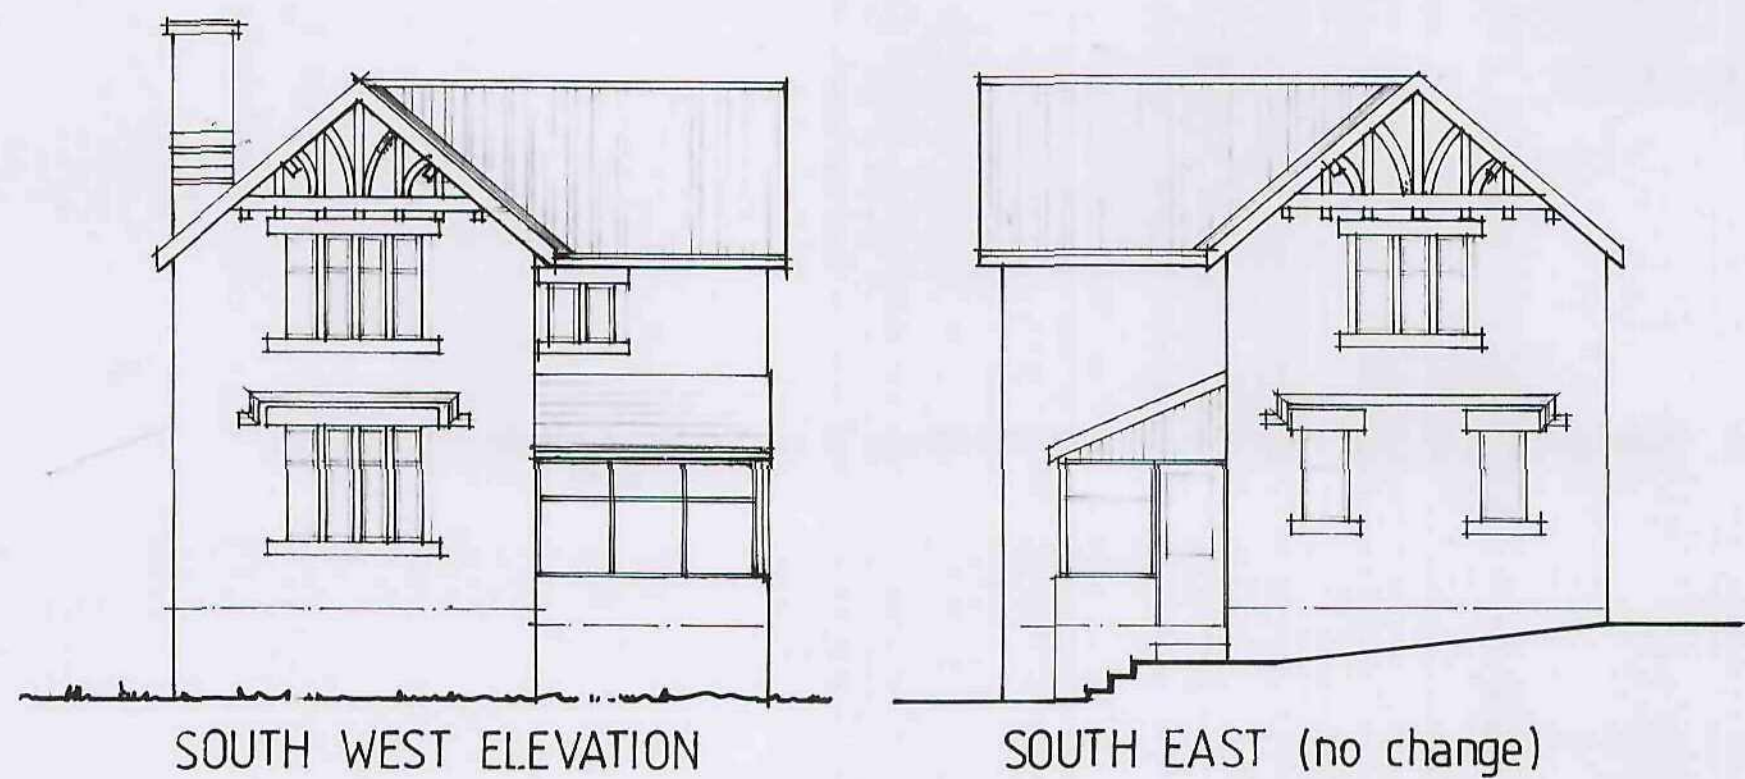


NOTE:
ALL DIMENSIONS MUST BE CHECKED ON SITE AND NOT SCALED FROM THIS DRAWING.

COPYRIGHT:
THIS DRAWING IS THE PROPERTY OF THE COMPANY AND MAY NOT BE COPIED, USED OR DISCLOSED FOR ANY PURPOSE EXCEPT AS AUTHORISED IN WRITING BY THE COMPANY.


FLOOR AREAS:
ORIGINAL COTTAGE 110 M² PLUS PORCH 5.4 M² TOTAL 115.4 M².
PROPOSED 2 STOREY EXTENSION 60 M² PLUS CONSERV. 16.2 TOT. 76.2 M².
= x 66% INCREASE.

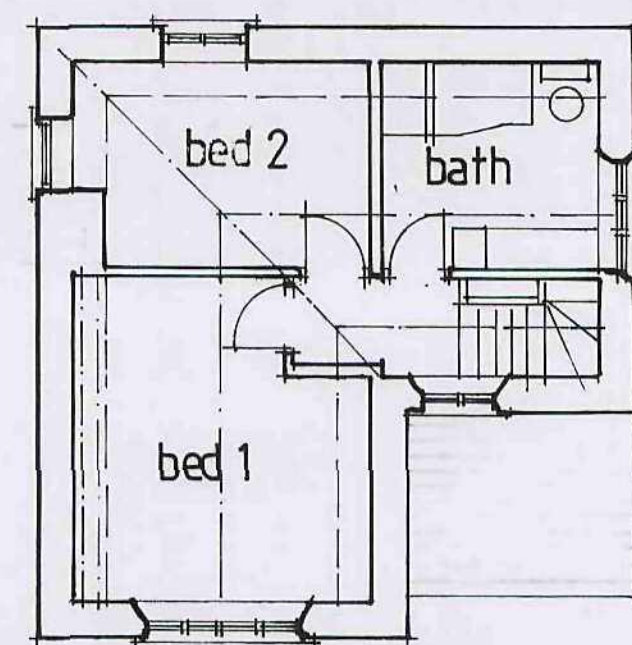

FIRST FLOOR

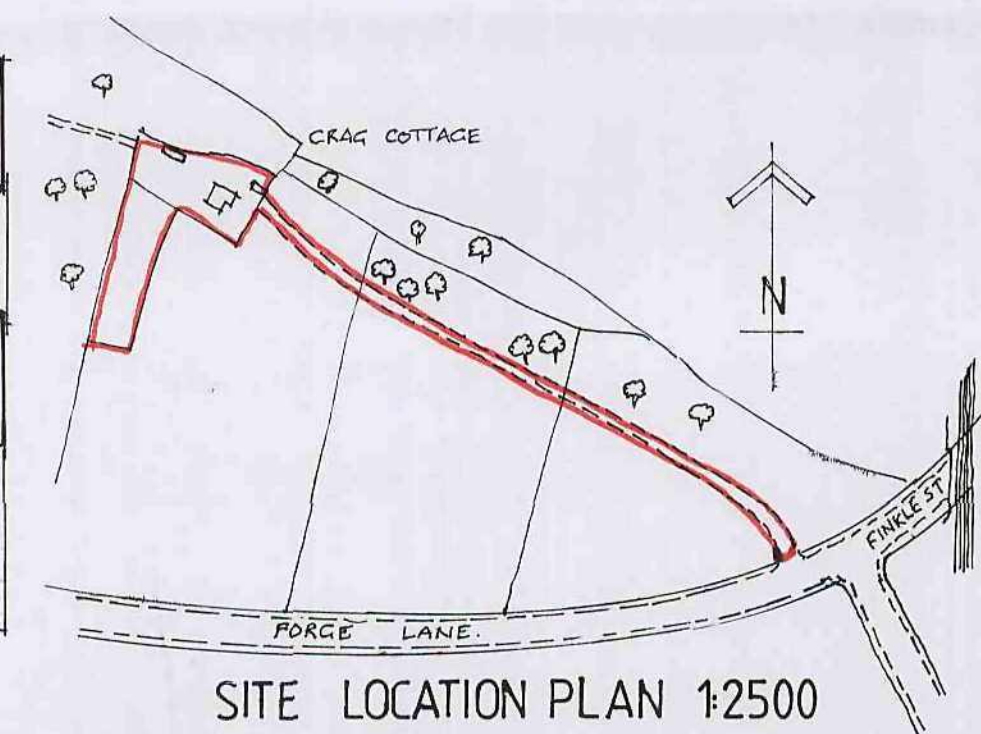


SITE LOCATION PLAN 1:2500

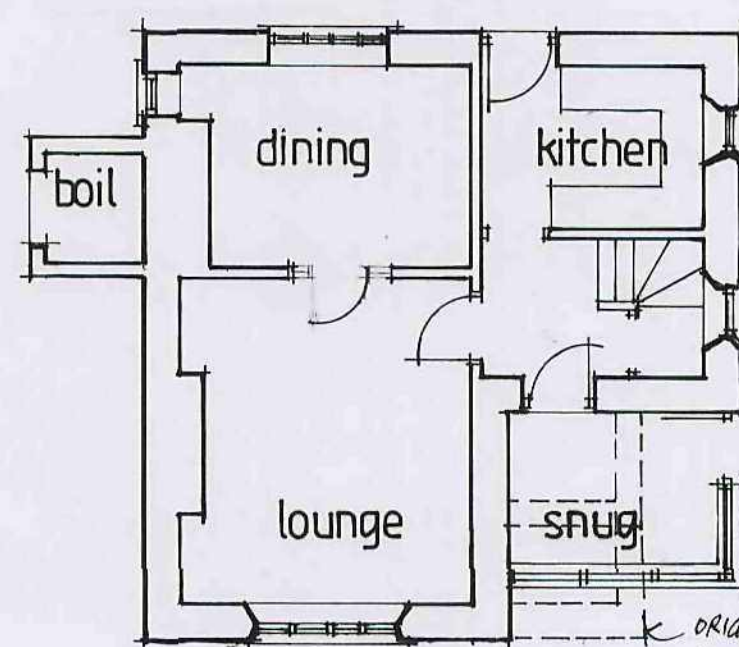


GROUND FLOOR

EXISTING

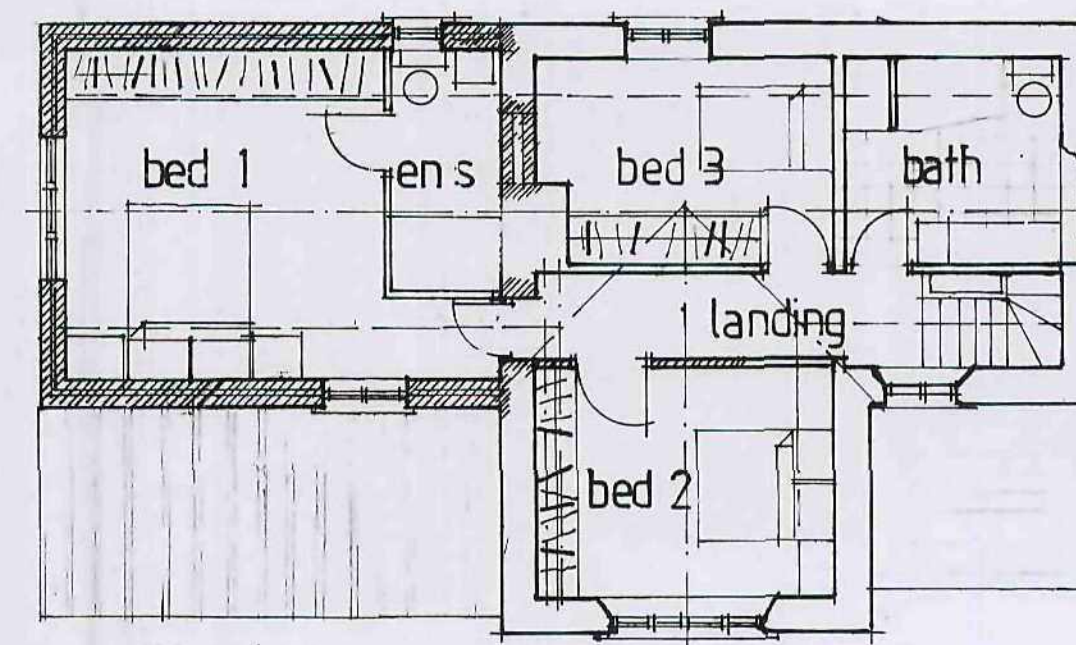

PROPOSED FIRST FLOOR PLAN

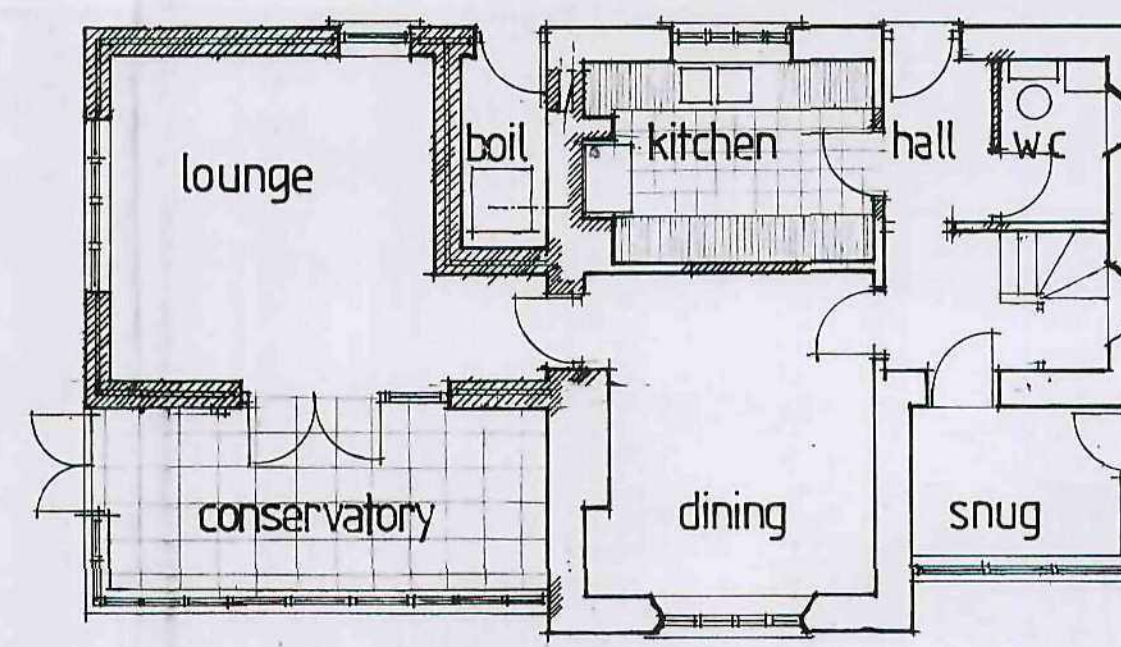

PROPOSED GROUND FLOOR PLAN

MATERIALS:
COURSED NATURAL STONE TO MATCH EXISTING
MULLIONS, LINTOLS, CILLS AND MOULDED STRING COURSE IN SAWN STONE.
TIMBER GABLE DETAILING TO BE COPIED
PROFILED CONCRETE ROOF TILES TO MATCH EXISTING.
WINDOWS IN WHITE UPVC TO MATCH EXISTING.

B	12.8.08	WHOLE EXTENSION REDUCED BY 2M.
A	6.8.08	CONSERV. REDUCED
REV.	DATE	AMENDMENT
CLIENT MRS. J. C. BLOODWORTH		
TITLE PROPOSED INTERNAL ALTERATIONS AND EXTENSION TO SIDE TO FORM LOUNGE WITH TWO BEDROOMS OVER A CONSERVATORY. CRAG COTTAGE, FINKLE STREET WORTLEY, SHEFFIELD. S35 7DH.		
 P. Dimelow B.A. (hons) Dip Arch. M.A. Architectural Design and Planning Consultant		
Ash Barn Finkle Street Wortley Sheffield S35 7DH 0114 2884937		
SCALE 1:100	DATE JUNE 2009	DRAWN P.D.
DRAWING No. JBW - 609 - 1.	REV. K.B.	

LAURA BIBBY 2009/0838.