

Planning Sheet Notes:

Type and style of roof tiles and facing materials including external features such as canopies, cills, heads, fascia, windows and doors as site specification and to Local Authority Approval.
SHOWN INDICATIVE ONLY ON THIS PLAN

Area Schedule - Finish		
Name	Area	Area Sq Ft
Ground Floor GIA	39.15 m²	421.35 SF
First Floor GIA	39.15 m²	421.35 SF
	78.29 m²	842.71 SF

Materials shown indicatively - refer to separate schedule for door colours & materials etc.




Front Elevation.
1 : 50


Right Elevation.
1 : 50

Rear Elevation.
1 : 50

Left Elevation.
1 : 50

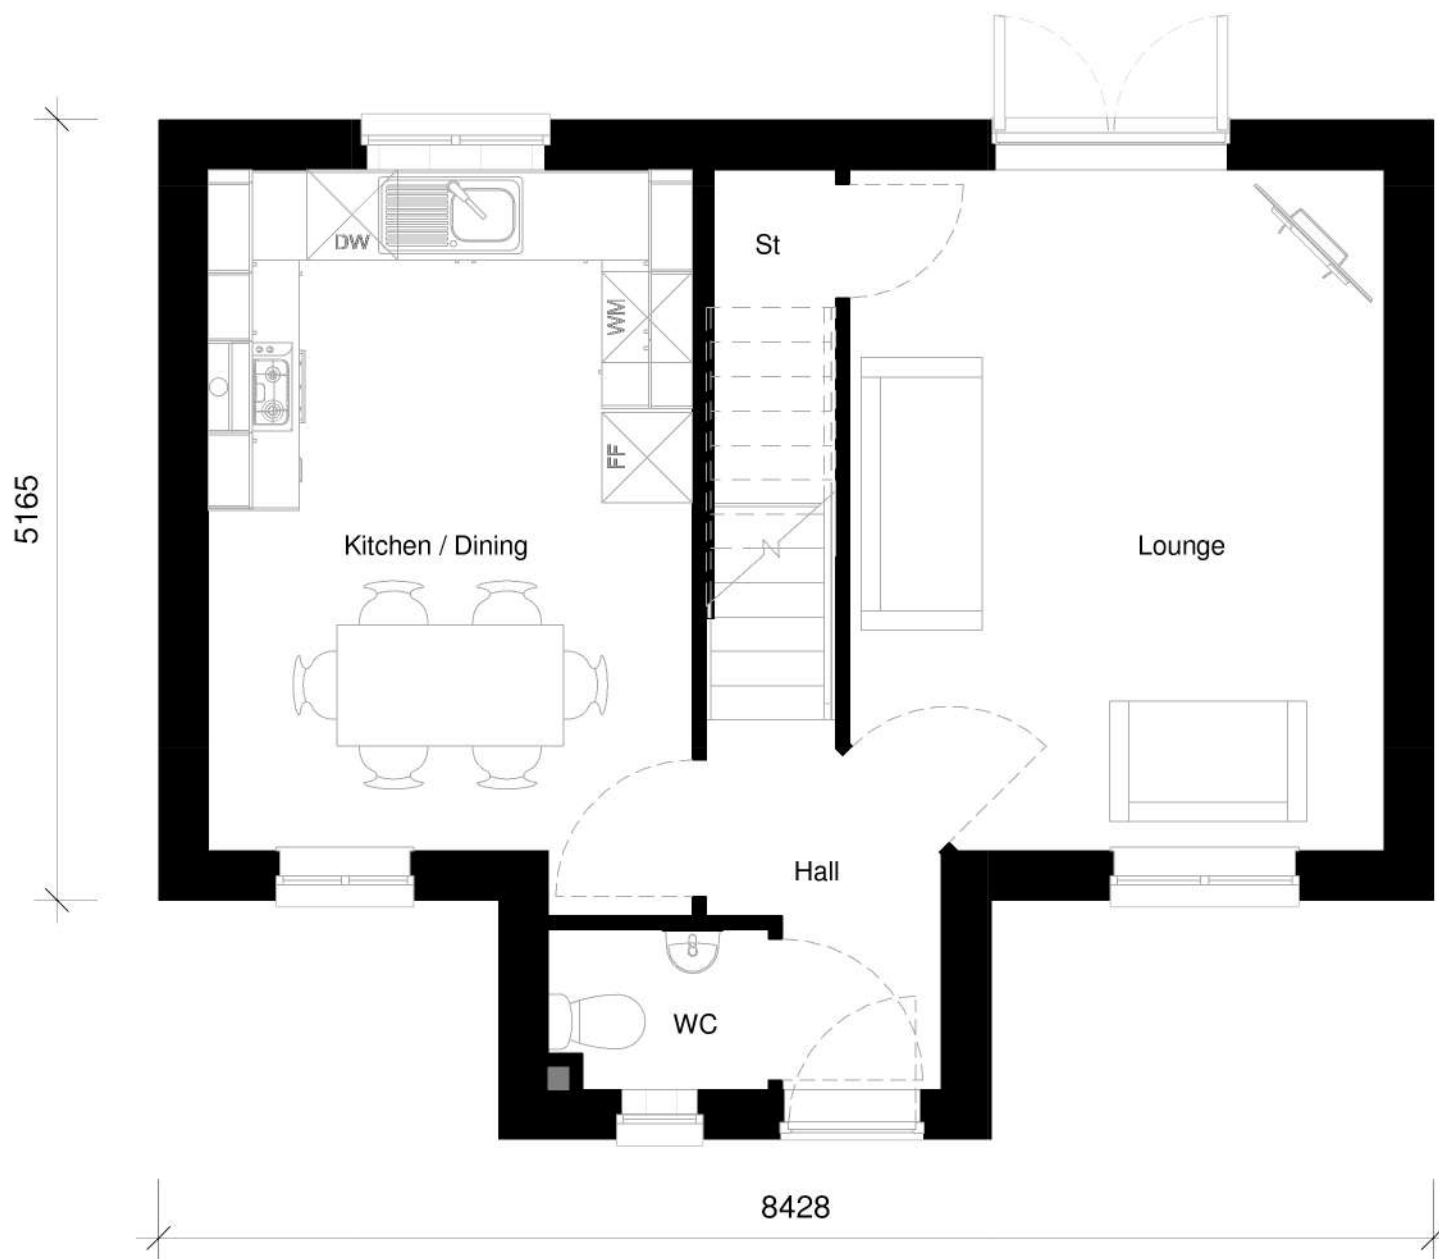

Ground Floor.
1 : 50

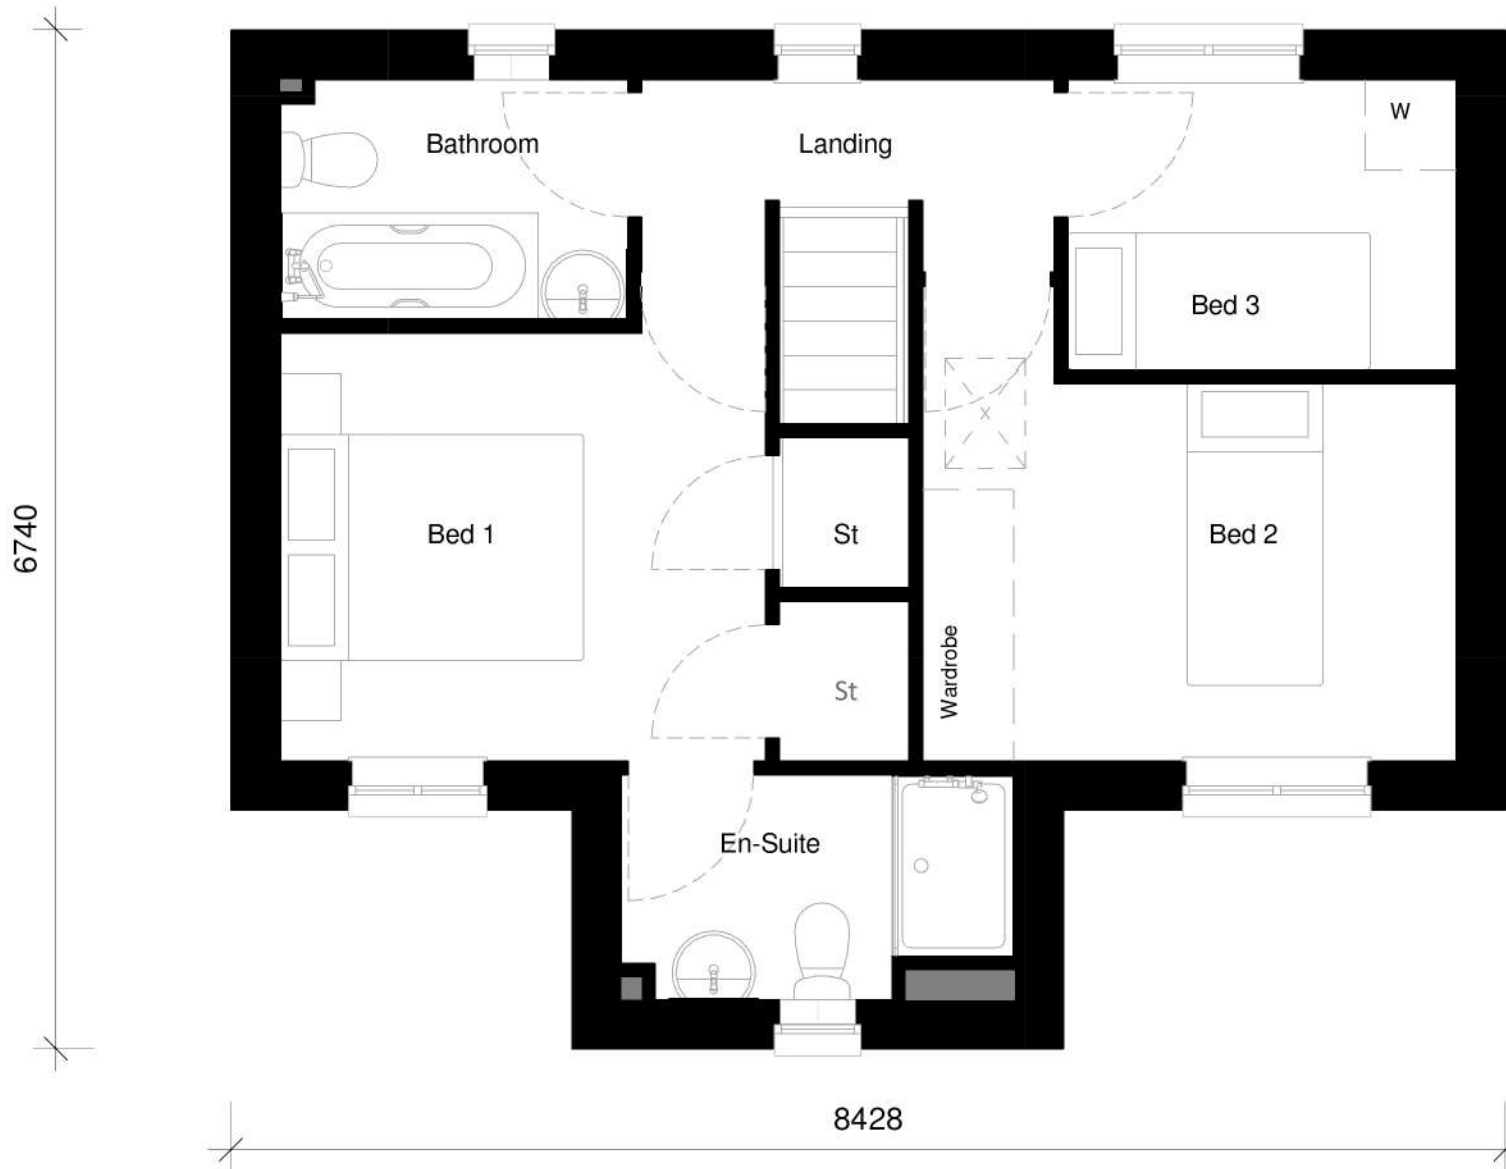

First Floor.
1 : 50



Isometric 3D View

House Type Range			
2018 Range			
See Sheet 002 for revision and issue history			
Keepmoat Homes HIVE®			
Date	19/12/2016	Scale at A1	1 : 50
Sheet		Drawn By	JF
		Checked By	NTL
Planning Drawings			
House Type Name		Specification Level	
The Warwick Det (AS)		Silver	
Site Reference			
CORE			
Drawing Number			Issue
CORE/War-D/201			1