

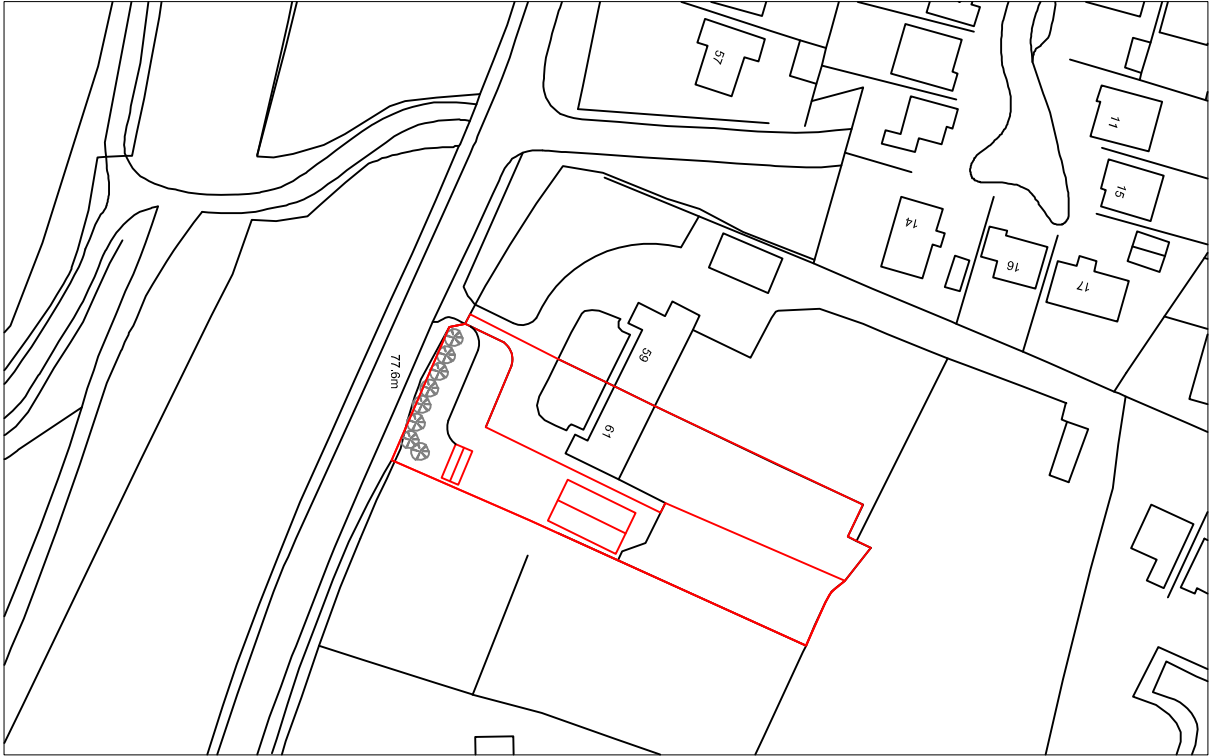


Drawing No.	Rev No.
MBR001 -001	

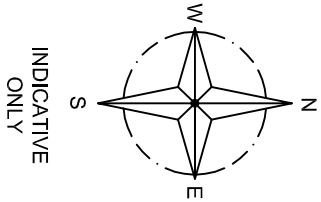

LOCATION PLAN
SCALE 1:1250 AT A3

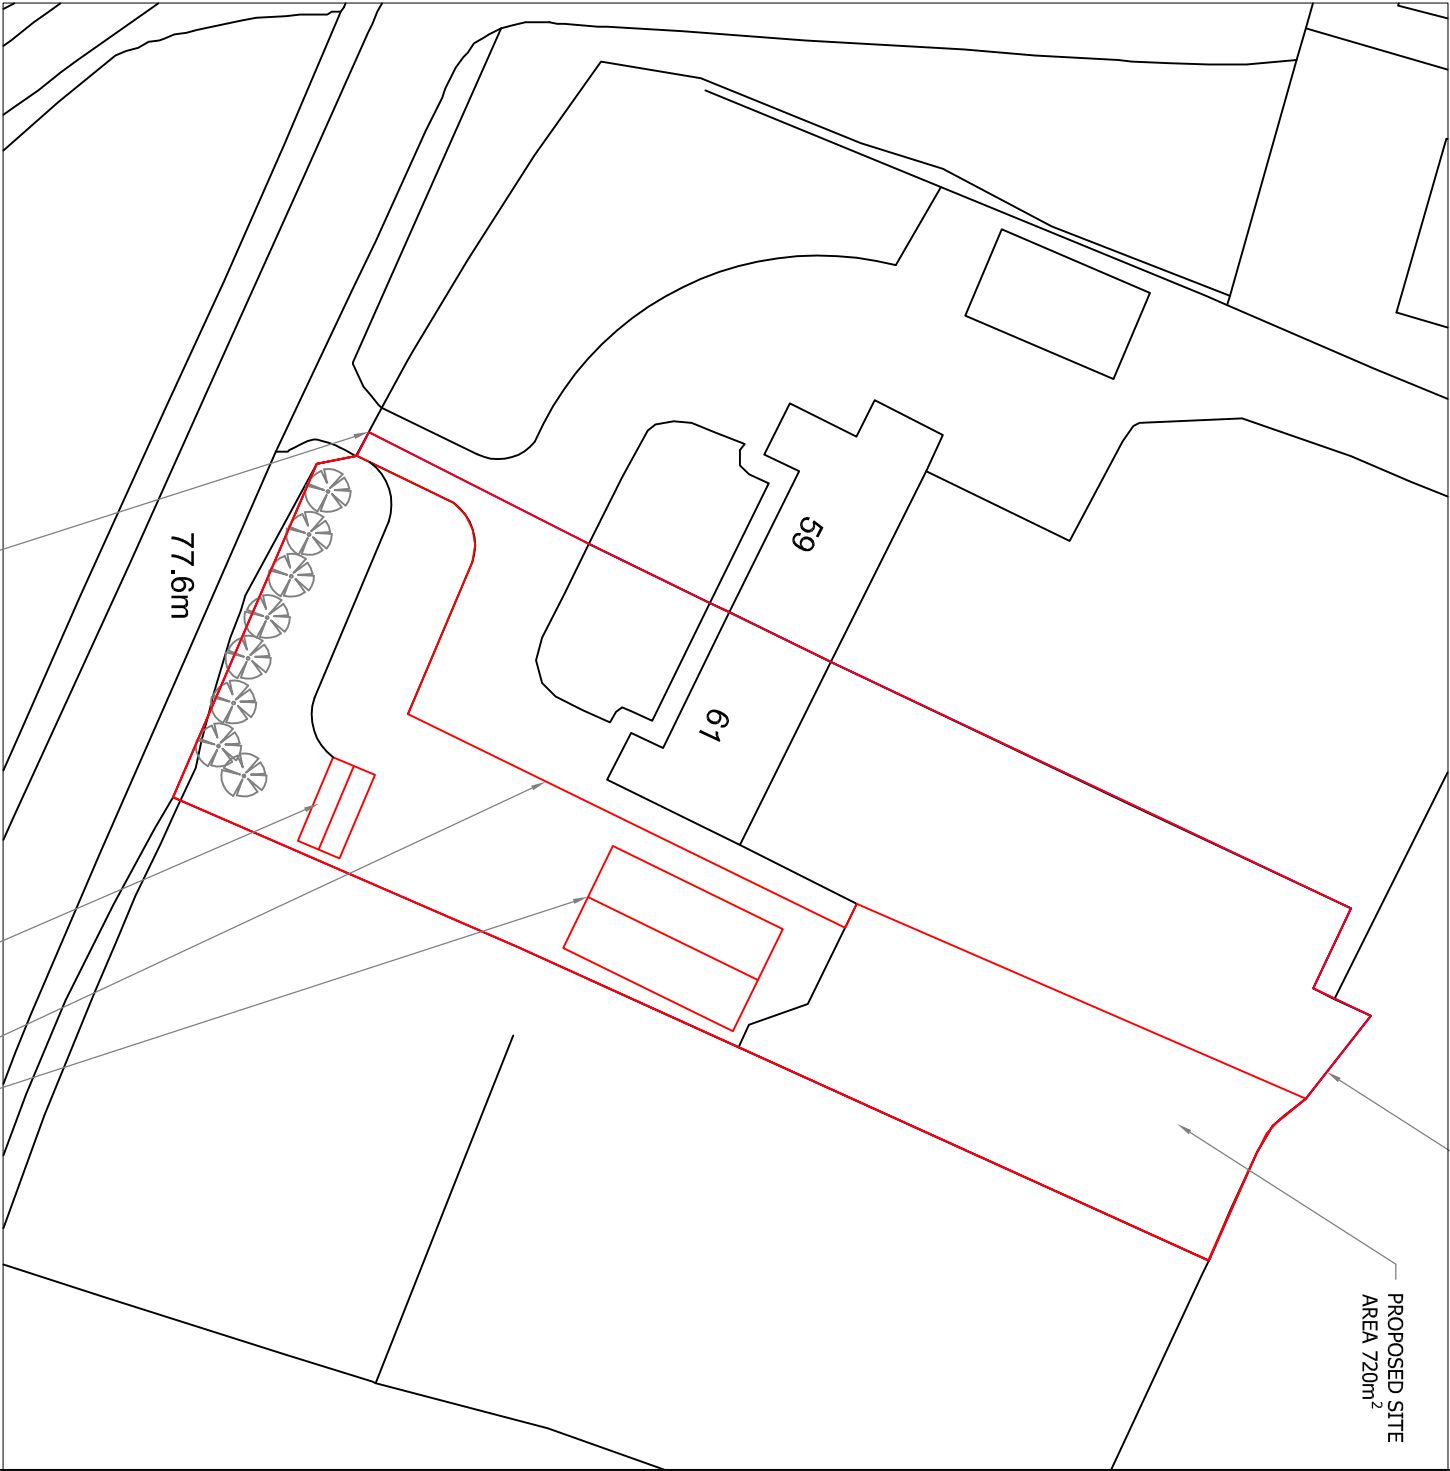

SITE PLAN
SCALE 1:500 AT A3

DO NOT SCALE: Contractor to check all dimensions and report any omissions or errors

NOTES

Rev	Description	By	CHK	App	Date
-----	-------------	----	-----	-----	------

JRB DESIGNS Ltd
1 Saville Road
Cudworth
Barnsley
S72 8LT
Tel: 01226 383542
Fax: 01226 380078
Mob: 07970 541192
Email: jrb@jrbdesigns.co.uk
This drawing is copyright. © Jrbdesigns Ltd.

Client

MR B ROFFEY

Drawing Title

SITE PLANS

Address

61 DARTON LANE
DARTON
BARNSELEY
S75 5AL

Project Title:

CHANGE OF USE FROM
GARAGE TO DWELLING

Purpose of Issue:

PLANNING

Drawing Status

FIRST ISSUE

Scale at A3 AS SHOWN	Drawn By JRB	Date 10/02/2011	
Checked By BR	Date 10/02/2011	Approved By BR	Date 10/02/2011
Project No. MBR001	Drawing No. 001	Revision -	

APPROVAL ☒ INFORMATION ☐ TENDER ☐ CONTRACT ☐ CONSTRUCTION ☐