




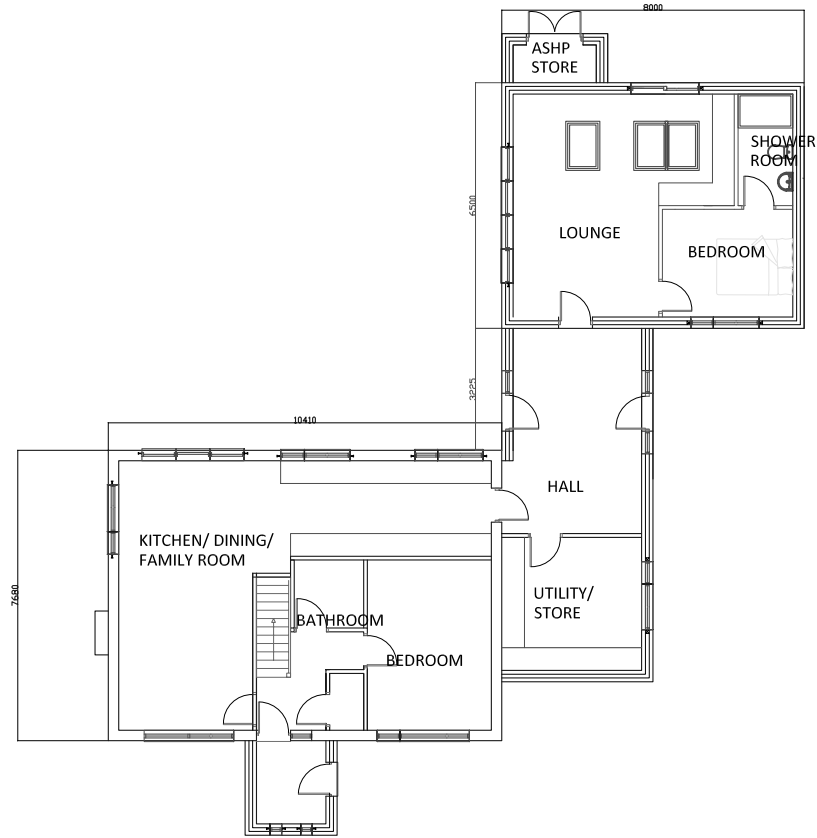


PROPOSED GROUND FLOOR PLAN

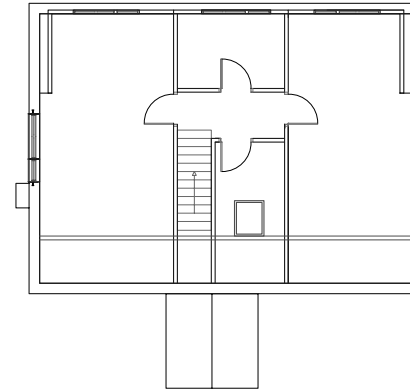


PROPOSED FIRST FLOOR PLAN

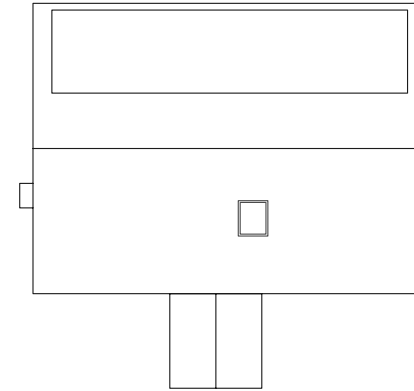


PROPOSED ROOF PLAN

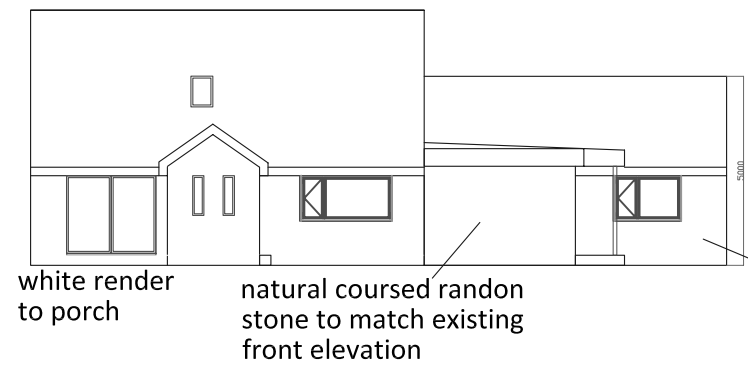

PROPOSED FRONT ELEVATION
SCALE 1:100

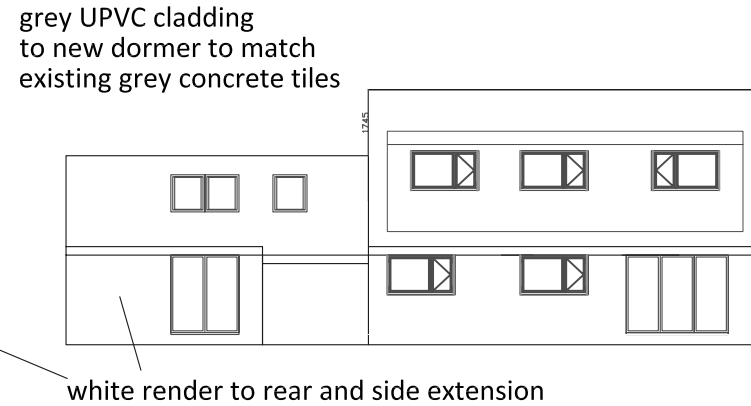

PROPOSED REAR ELEVATION
SCALE 1:100

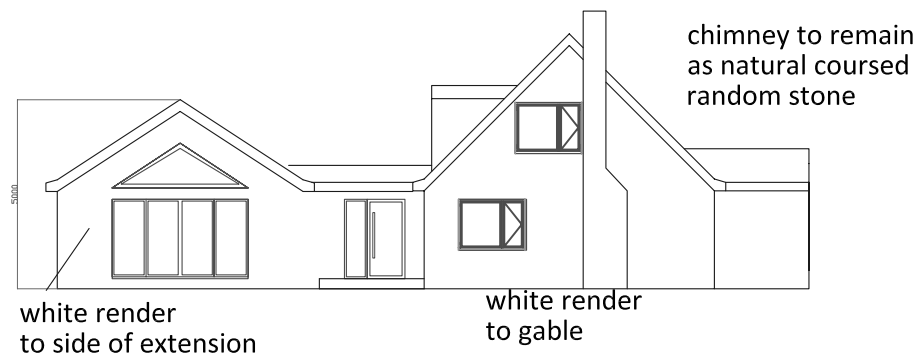

PROPOSED LH SIDE ELEVATION
SCALE 1:100



PROPOSED RH SIDE ELEVATION
SCALE 1:100

MATERIALS

Link Extension
Natural coursed randon stone
to front elevation facing the
road
White render to side and rear
elevations
Grey GRP or rubberroid
menbrane to roof

Front porch
white render
concrete interlocking tiles to
match the exisitng house

LH gable to be renderd to
provide weatherproofing
Remained of the house to
maintain randon natural
coursed stone

All proposed extensions to
have UPVC windows,
fasicas and soffits

REV A - AMENDED TO SHOW ROOF AT MAX OF 5M HEIGHT AS PER PLANNERS REQUIREMENTS - 02.01.2023		CLIENT		MR P PRICE		1:100@A1	
SITE		GREENCROFT, HOOD GREEN ROAD, HOOD GREEN, BARNSELEY S75 3HF.		DRAWING TITLE		PROPOSED FLOOR PLANS AND ELEVATIONS	
DRAWING NO.		SCALE		DATE		REVISION	
45.04.02		1:200 @A3		03/12/2022		a	