


Homes by Strata Housetype – G-Life Monaco

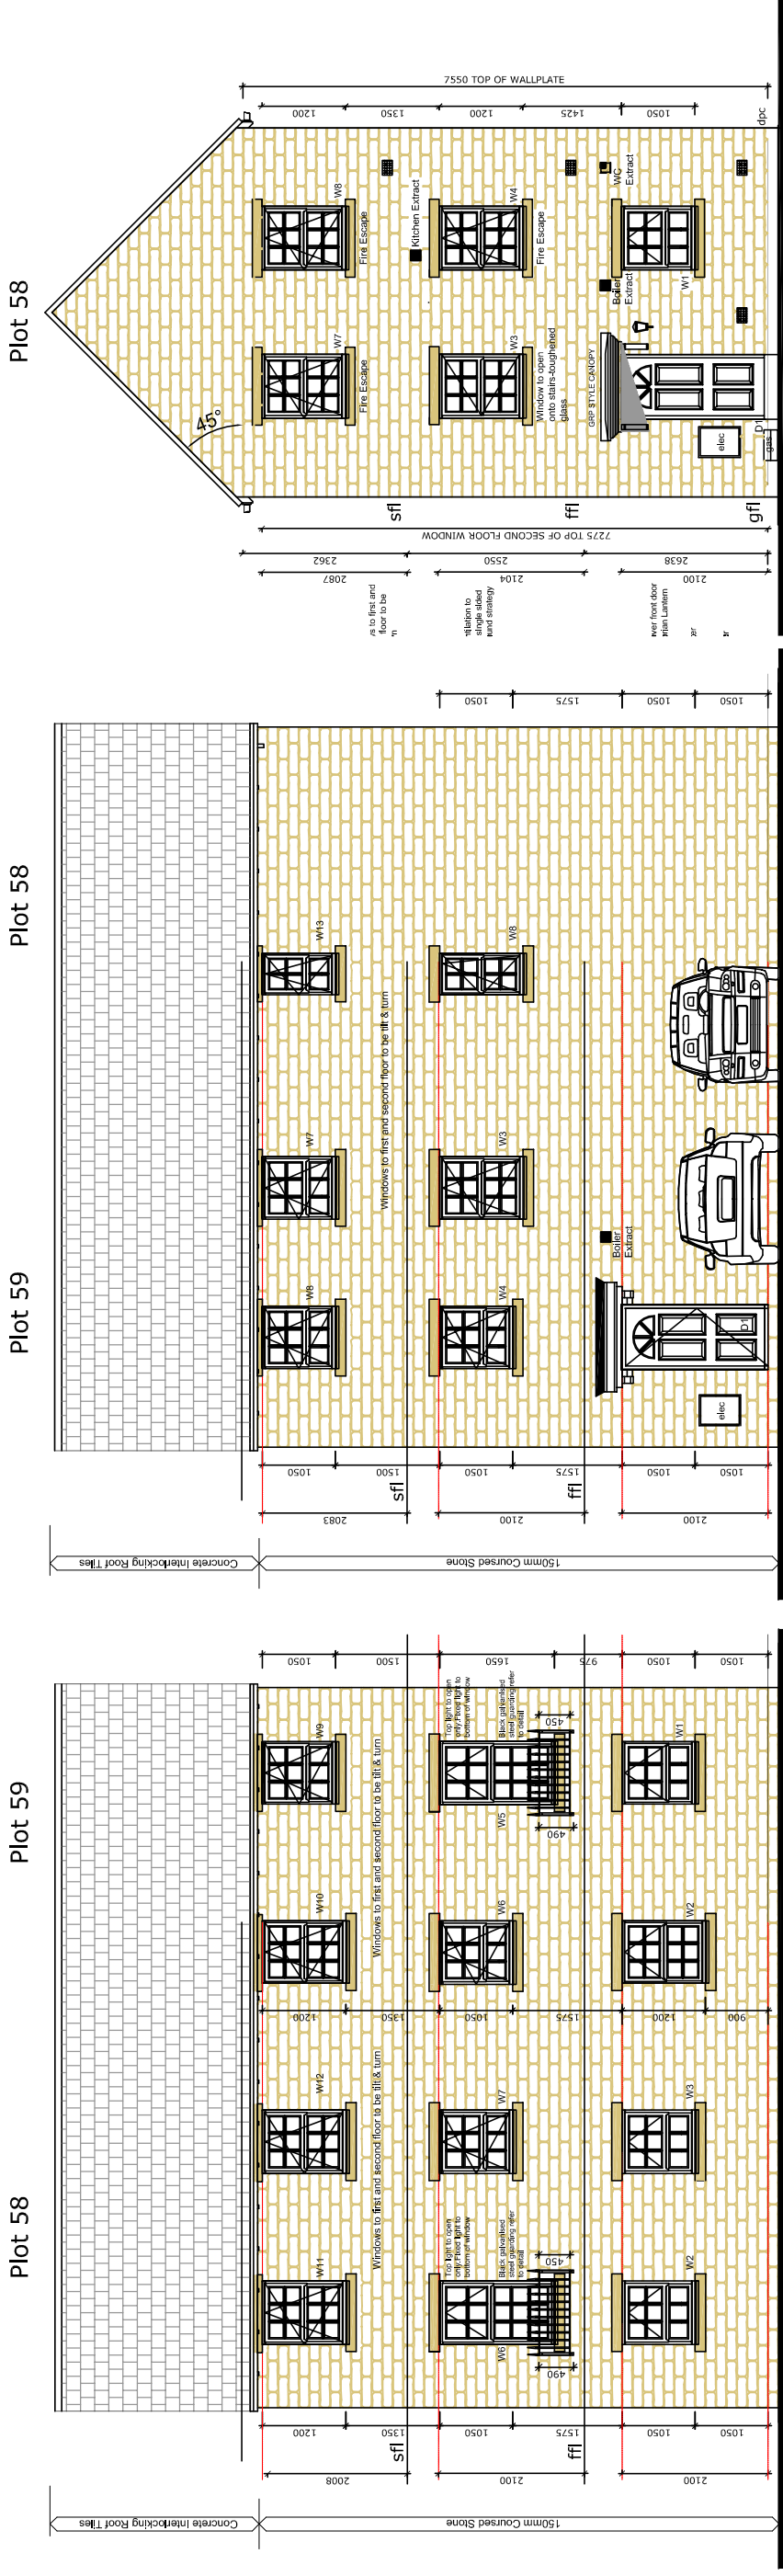


FRONT ELEVATION (Longcar Lane)


REAR ELEVATION

AS (END WITH 45° ROOF)
STONE ELEVATION


NB: No ground floor windows to avoid light pollution from car head lights within parking area

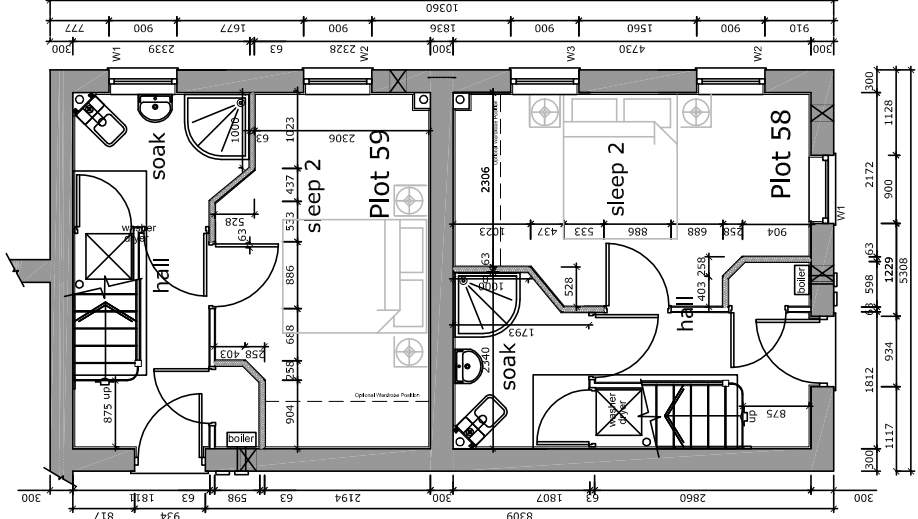

GROUND FLOOR

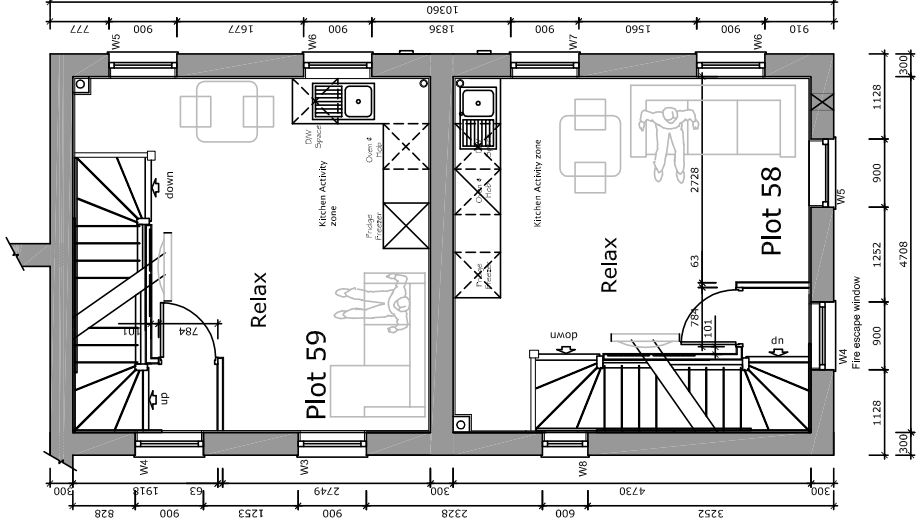


FIRST FLOOR

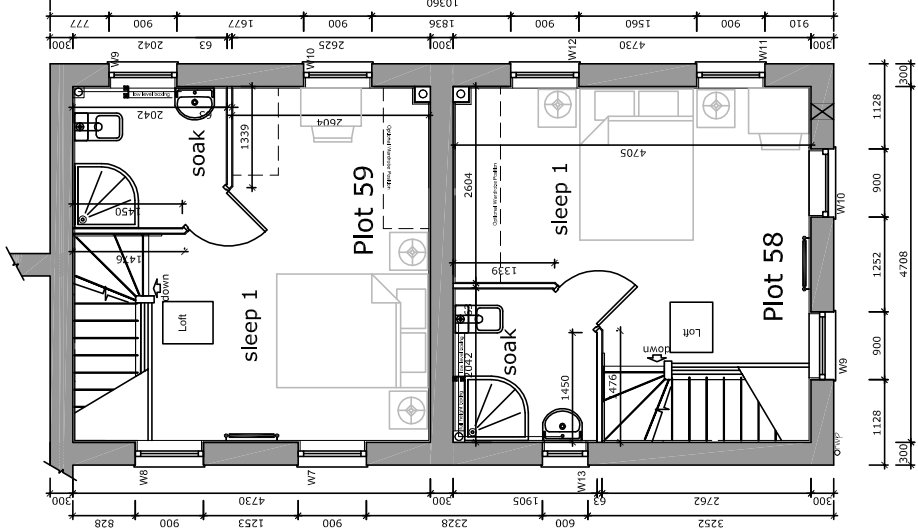

SECOND FLOOR

A 08/06/2011 Elevation facing Longcar Lane denoted.

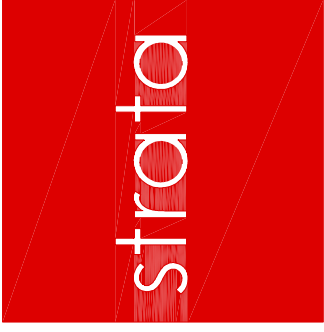

homes by

strata homes limited quay point lakeside doncaster DN4 5PL
T 01302 308508 F 01302 308501 www.homesbystrata.co.uk

scale: 1:100@A3	drawn by:	app'd by:	date: 10/05/11
-----------------	-----------	-----------	----------------

Project: **HOUSETYPES**
G-LIFE

Drawing: **MONACO 704 sq.ft.**
PLOT 58 & 59 ONLY
PLANNING DRAWING

Drawing Number:	House Ref	Drawing
GL 23 (P58/59)		10

Revision A