



Drawing No.	Rev No.
MRE001 -004	

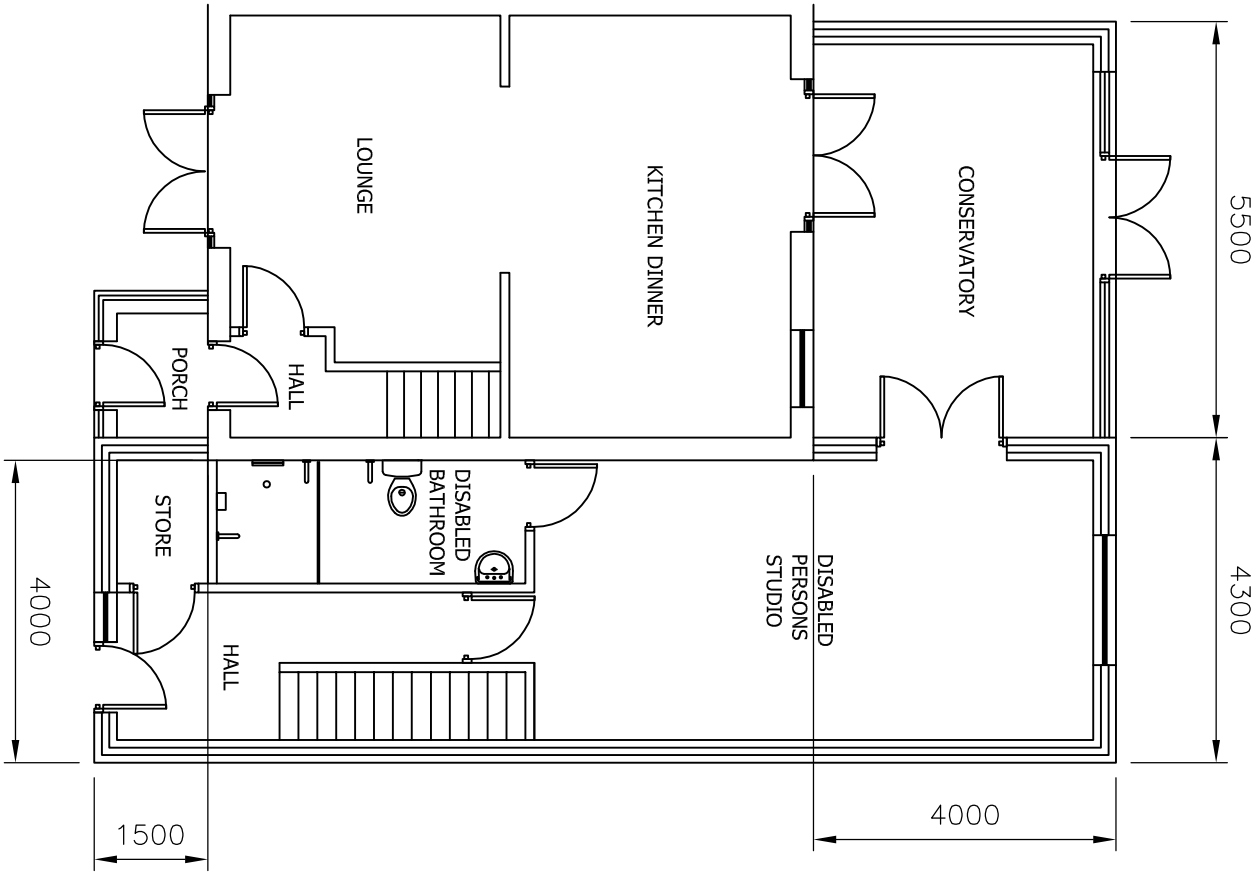

PROPOSED GROUND FLOOR PLAN
SCALE 1:100 AT A3

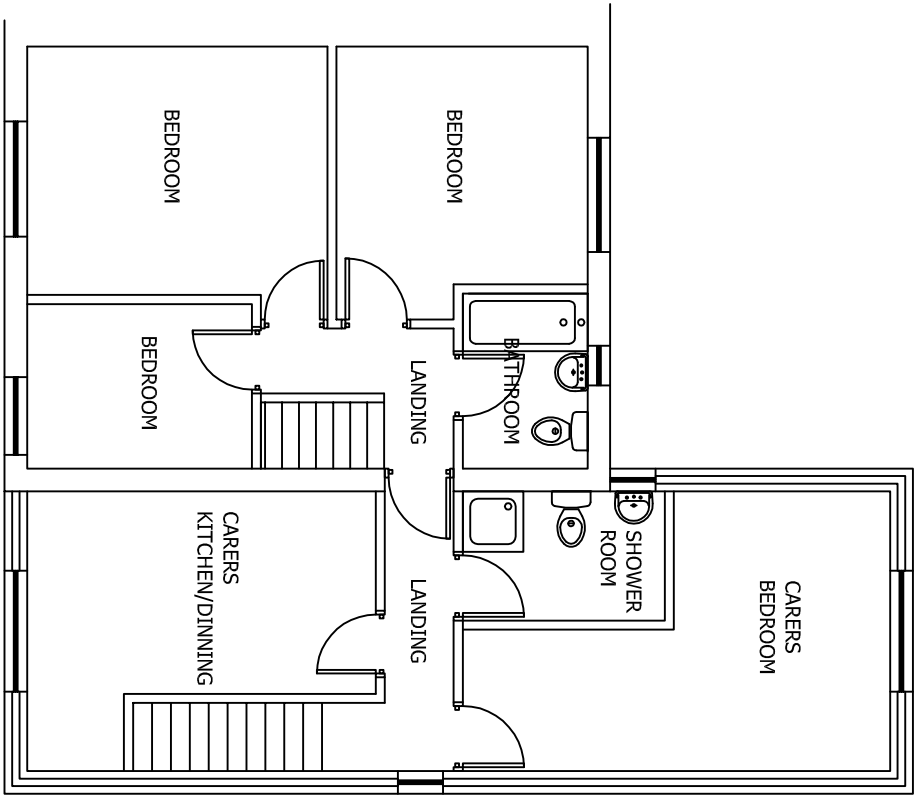

PROPOSED FIRST FLOOR PLAN
SCALE 1:100 AT A3

DO NOT SCALE: Contractor to check all dimensions and report any omissions or errors

NOTES

Rev	Description	By	Chk	App	Date
-----	-------------	----	-----	-----	------

JRB DESIGNS LTD
166 Churchfield Lane
Barton
Barnsley
S75 5FA
Tel: 01226 383542
Fax: 01226 380078
Mob: 07970 541192
Email: joiner@jrbdesigns.co.uk
This drawing is copyright. © Jrbdesigns Ltd.

Client
MR R EARL

Drawing Title
PROPOSED PLANS

Address
**16 CASTLE VIEW
HOOD GREEN
BARN斯LEY
S75 3HB**

Project Title:
**PROPOSED TWO STOREY
SIDE EXTENSION**

Purpose of Issue:
PLANNING

Drawing Status
FIRST ISSUE

Scale at A3	Drawn By	Date	
AS SHOWN	JRB	13/03/2009	
Checked By	Date	Approved By	Date
RE	13/03/2009	RE	13/03/2009
Project No.	Drawing No.	Revision	
MRE001	004	-	

APPROVAL ☒ INFORMATION ☐ TENDER ☐ CONTRACT ☐ CONSTRUCTION ☐