

Do not scale from this drawing. Architectural Drawings Ltd to be notified of any discrepancies in figures, dimensions and between site conditions and drawings.

© This drawing and the works depicted within are the copyright of Architectural Drawings Ltd and its use on this site only. Written permission should be obtained from Architectural Drawings Ltd before reproduction in whole or part.

Before commencement of the works the contractor must ensure that the site is safe and that all necessary permits, all relevant sewer outfalls, level levels and connection points, engineering drawings, and other relevant and engineering drawings.

Discrepancies must be reported to Architectural Drawings Ltd.

The contractor must satisfy himself with the adequacy of the site and ensure that the works are carried out in a safe and adequate foundations appropriate to the ground conditions are used for any part of the works.


This drawing should not be relied upon to give information on ground conditions and foundations.

This Contractor is to sign and the work is completed with the Building Regulations, relevant current British Standards


SCALE BARS	
1:100	1 2 3 4 5
1:200	2 4 6 8 10
1:500	5 10 15 20 25
1:1250	25 50




SITE LOCATION PLAN 1:500

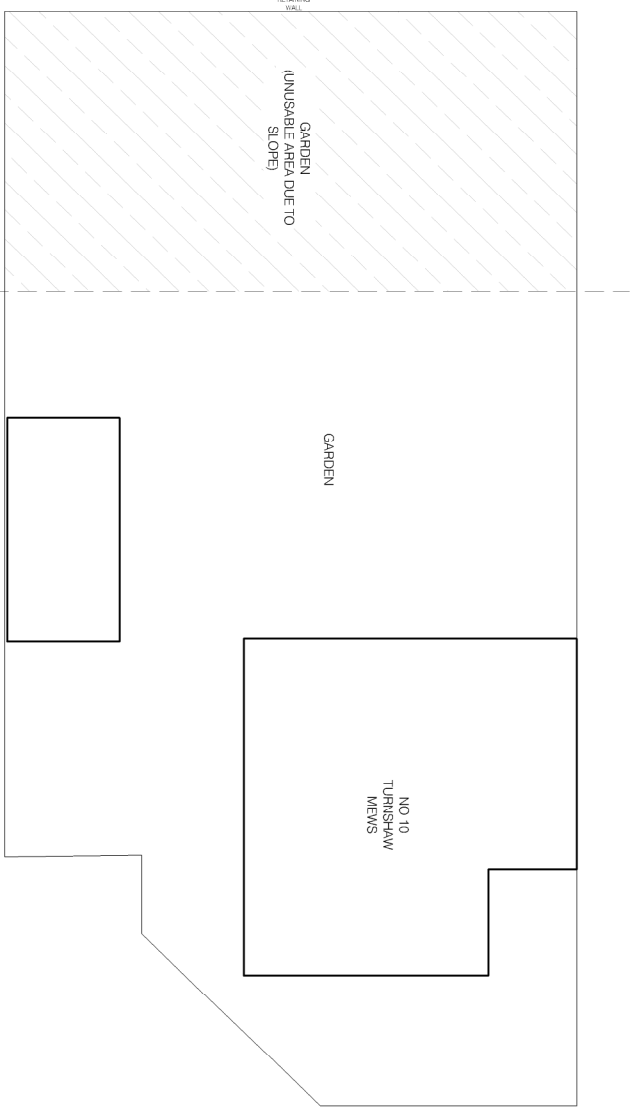


SITE PLAN AS EXISTING 1:200

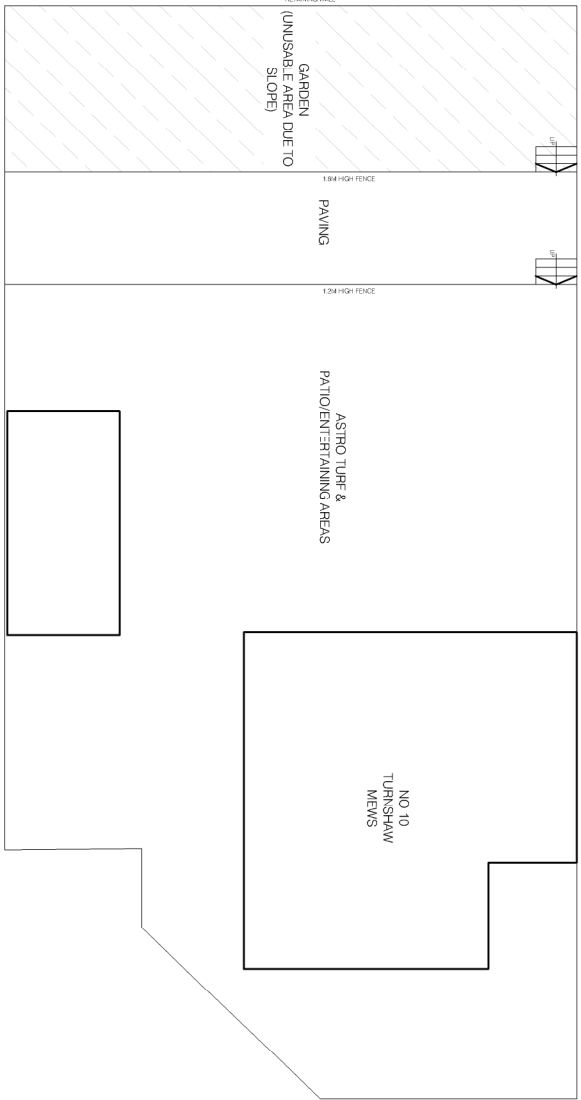


SITE PLAN AS PROPOSED 1:200

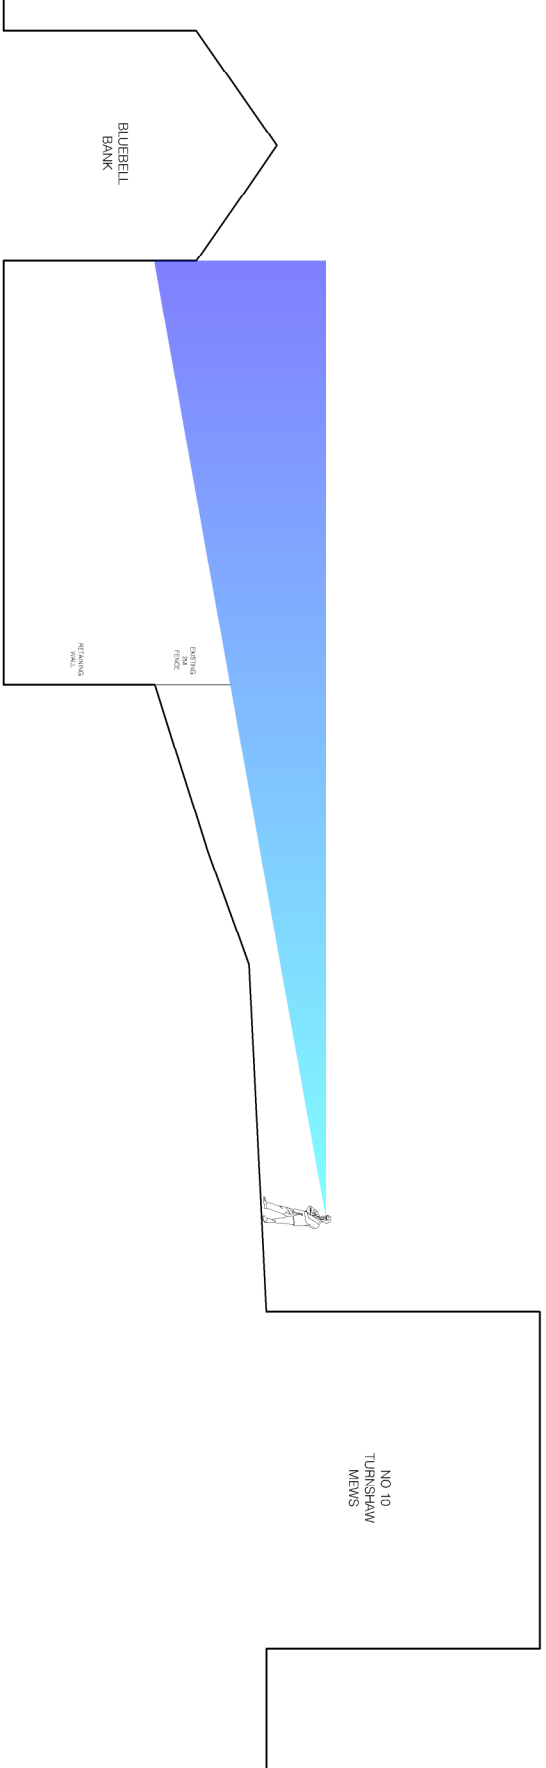


TYPICAL SECTION AS EXISTING 1:200

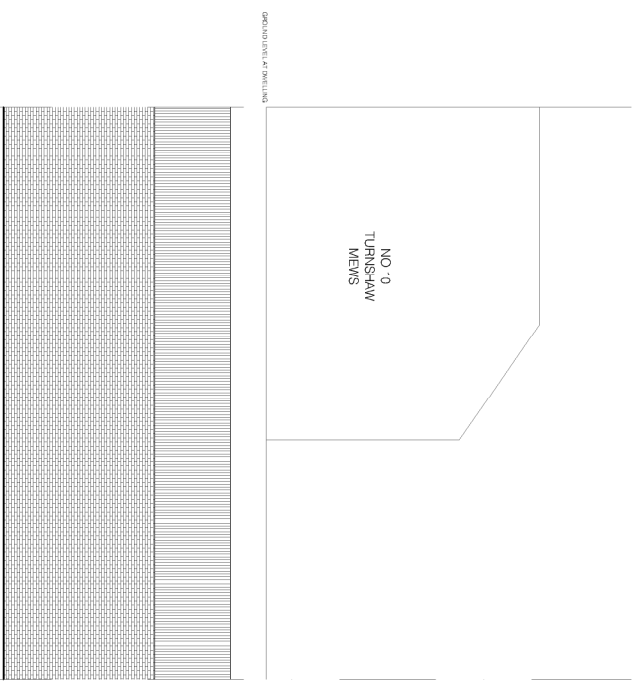

ELEVATION AS EXISTING 1:200 (VIEWED FROM BLUEBELL BANK)

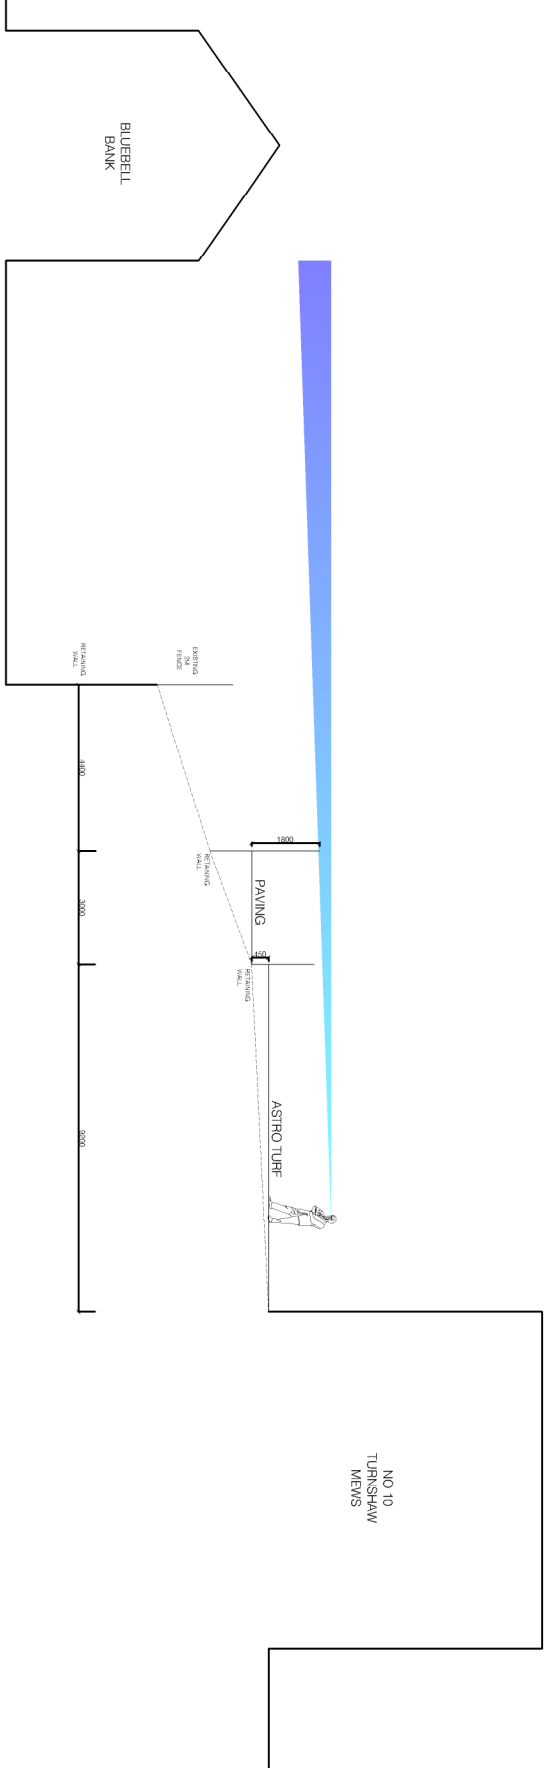

TYPICAL SECTION AS PROPOSED 1:200 (VIEWED FROM BLUEBELL BANK)

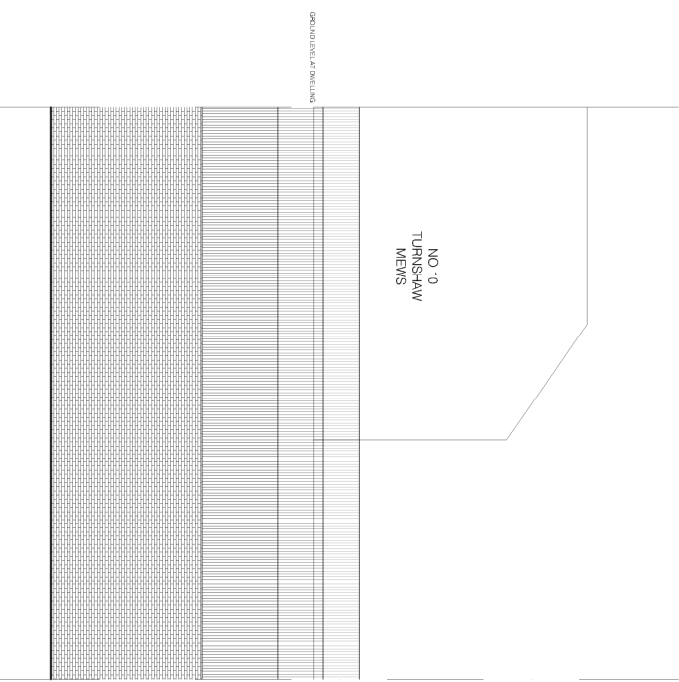

ELEVATION AS PROPOSED 1:200 (VIEWED FROM BLUEBELL BANK)

REVISIONS

REV A: DECKING TO REAR GARDEN AREA SHOWN REMOVED AND 1.8M HIGH FENCING ADDED TO EXISTING PAVED AREA.

Design | Develop | Build

architecturaldrawings Ltd.

The Orchard, Sheffield S6 1RW

Tel: 01142 221889

www.architecturaldrawingsltd.co.uk

REVISIONS

CLIENT

10 TURNSHAW MEWS
BARNISLEY
S70 4PZ

TITLE

GARDEN ALTERATIONS
GENERAL ARRANGEMENT

DRAWING STATUS

INFORMATION

SCALE 1:1250 @ A1

DATE JUNE 2022

JOB NO. DRAWING NUMBER REV

973 01 A

10 TURNSHAW MEWS