

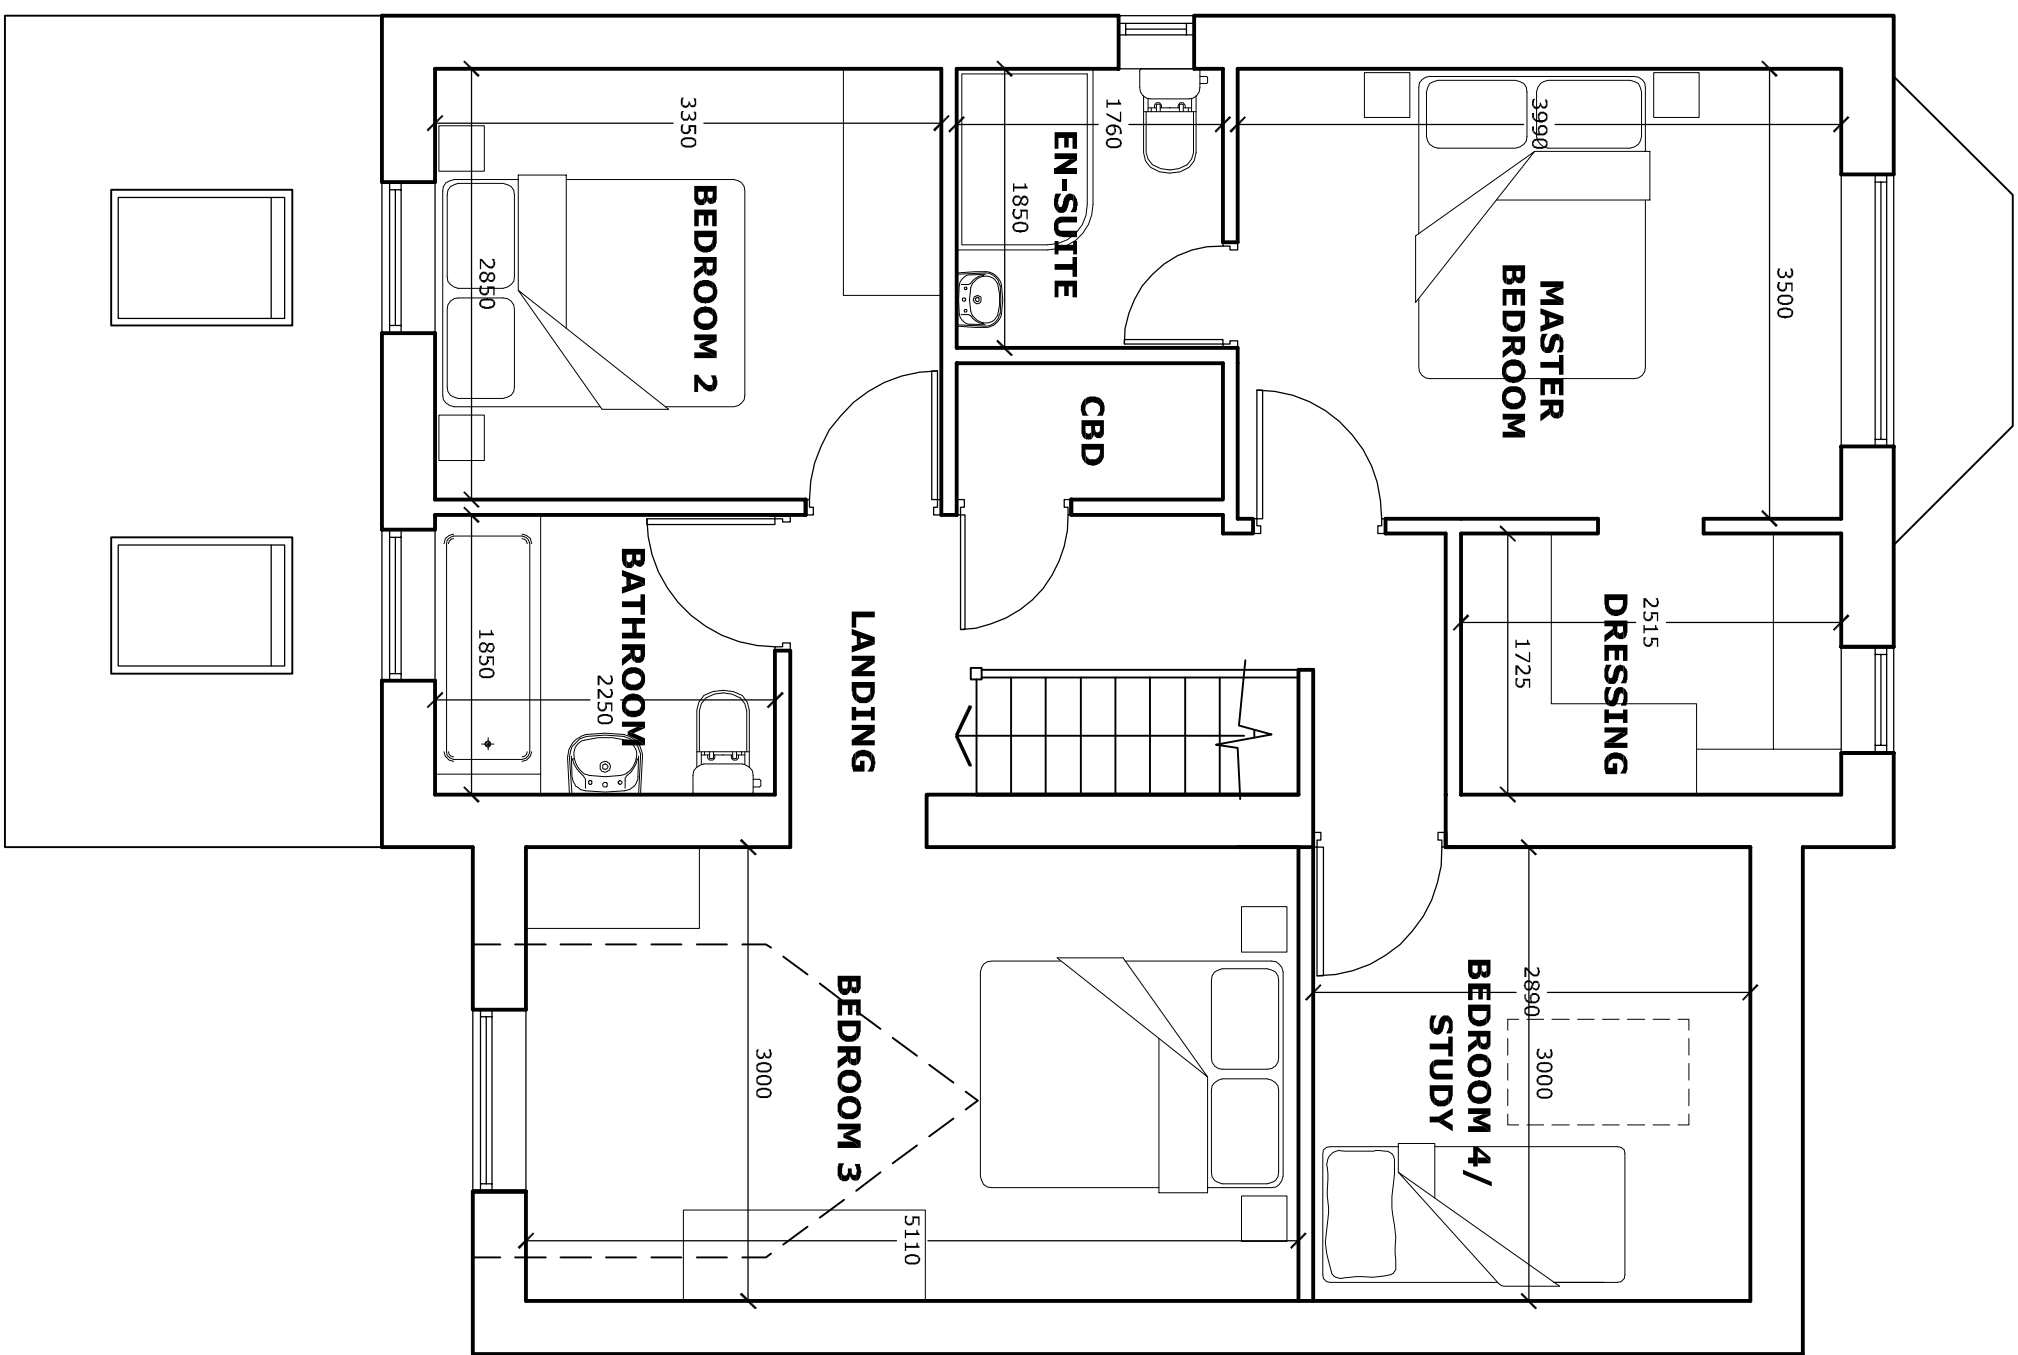
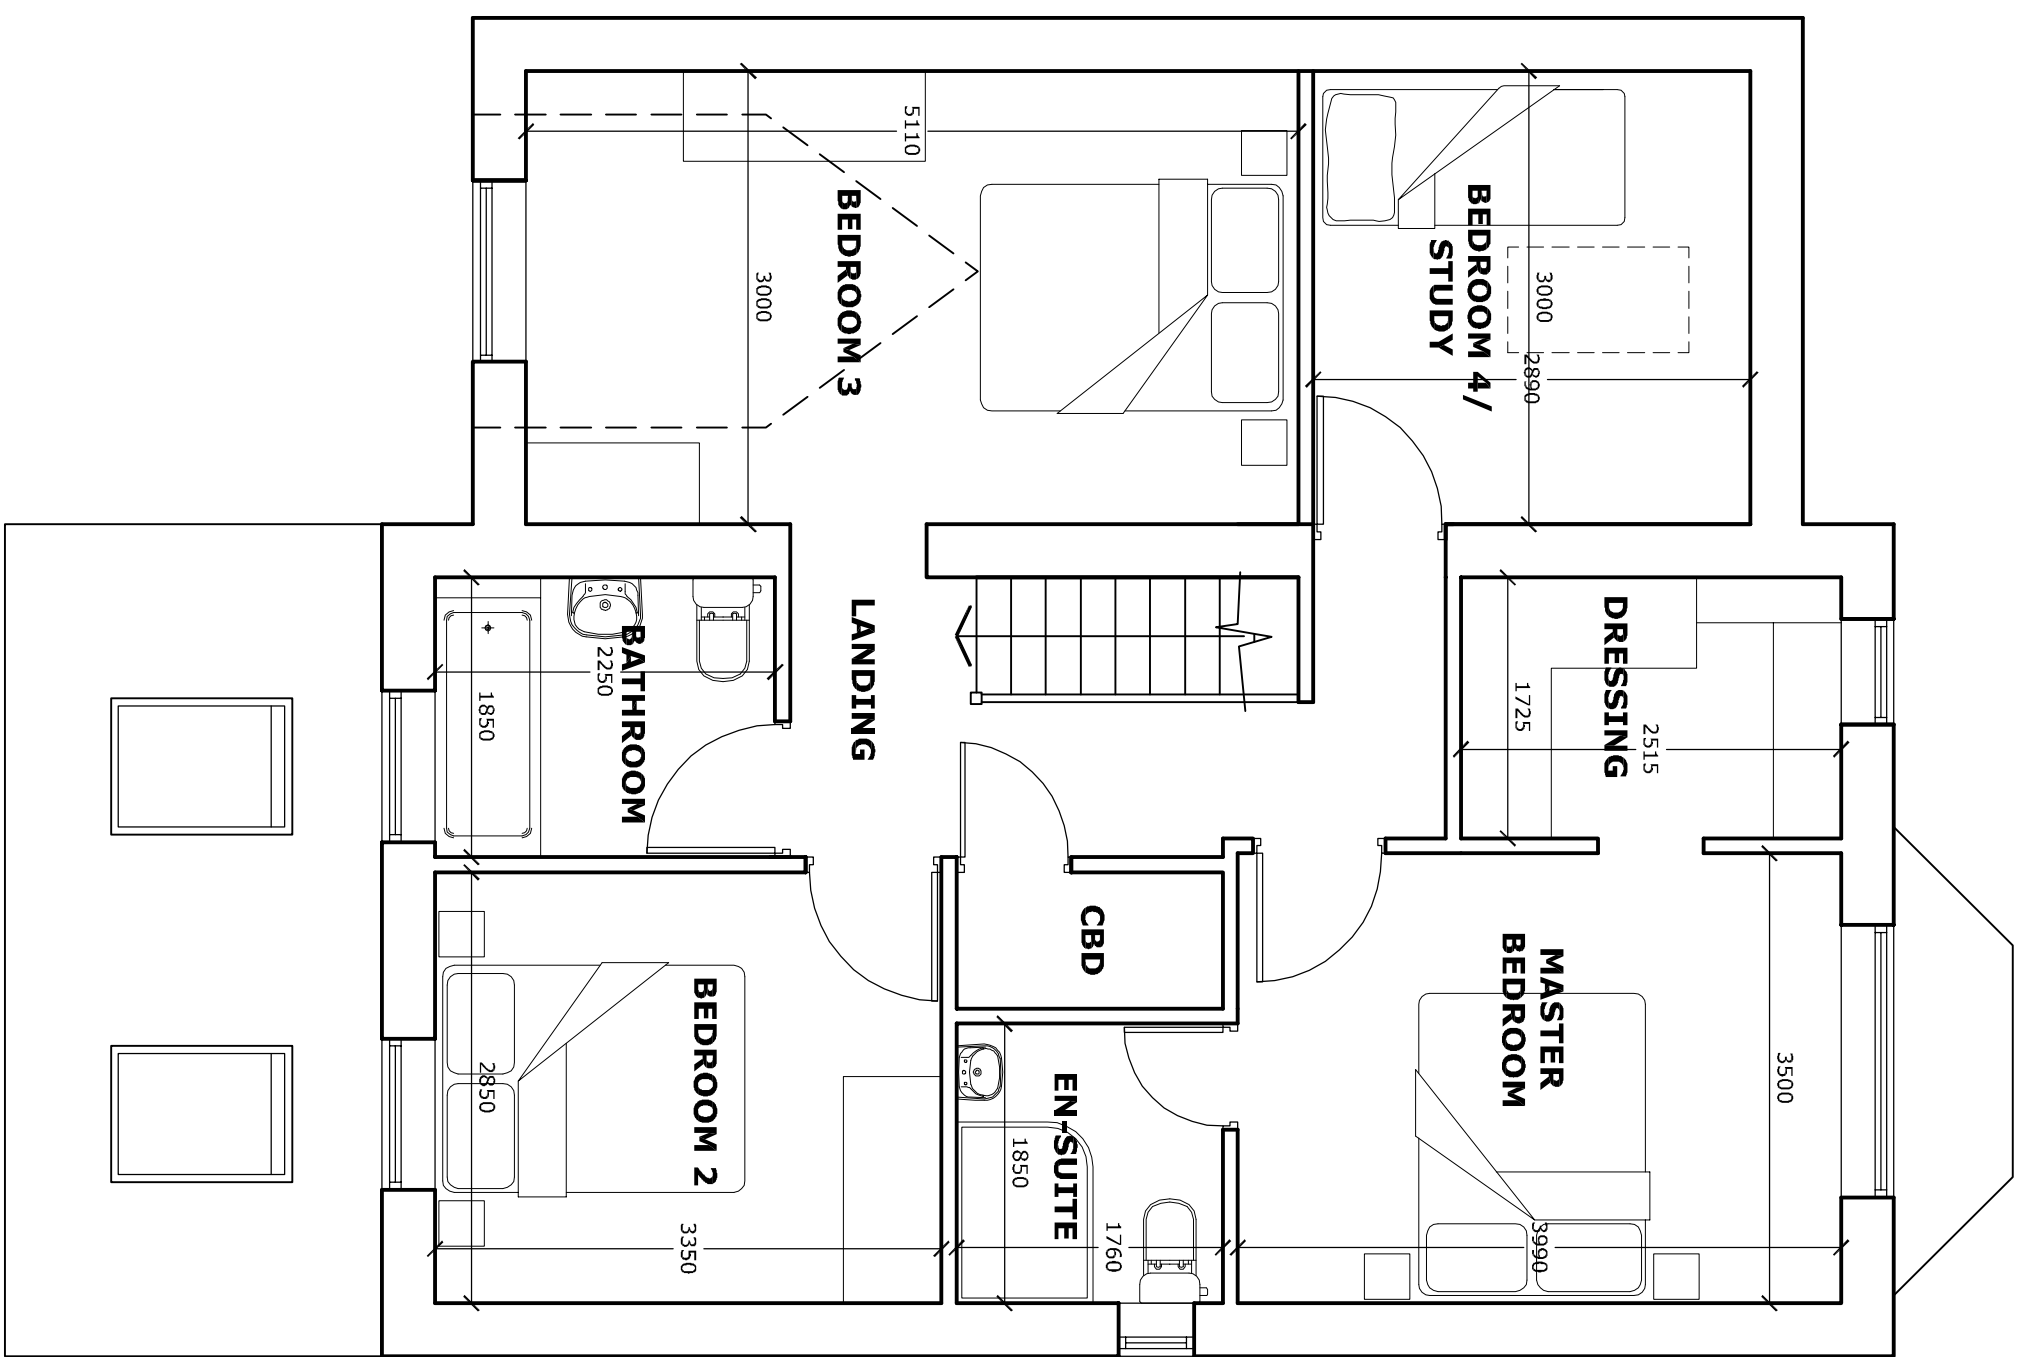


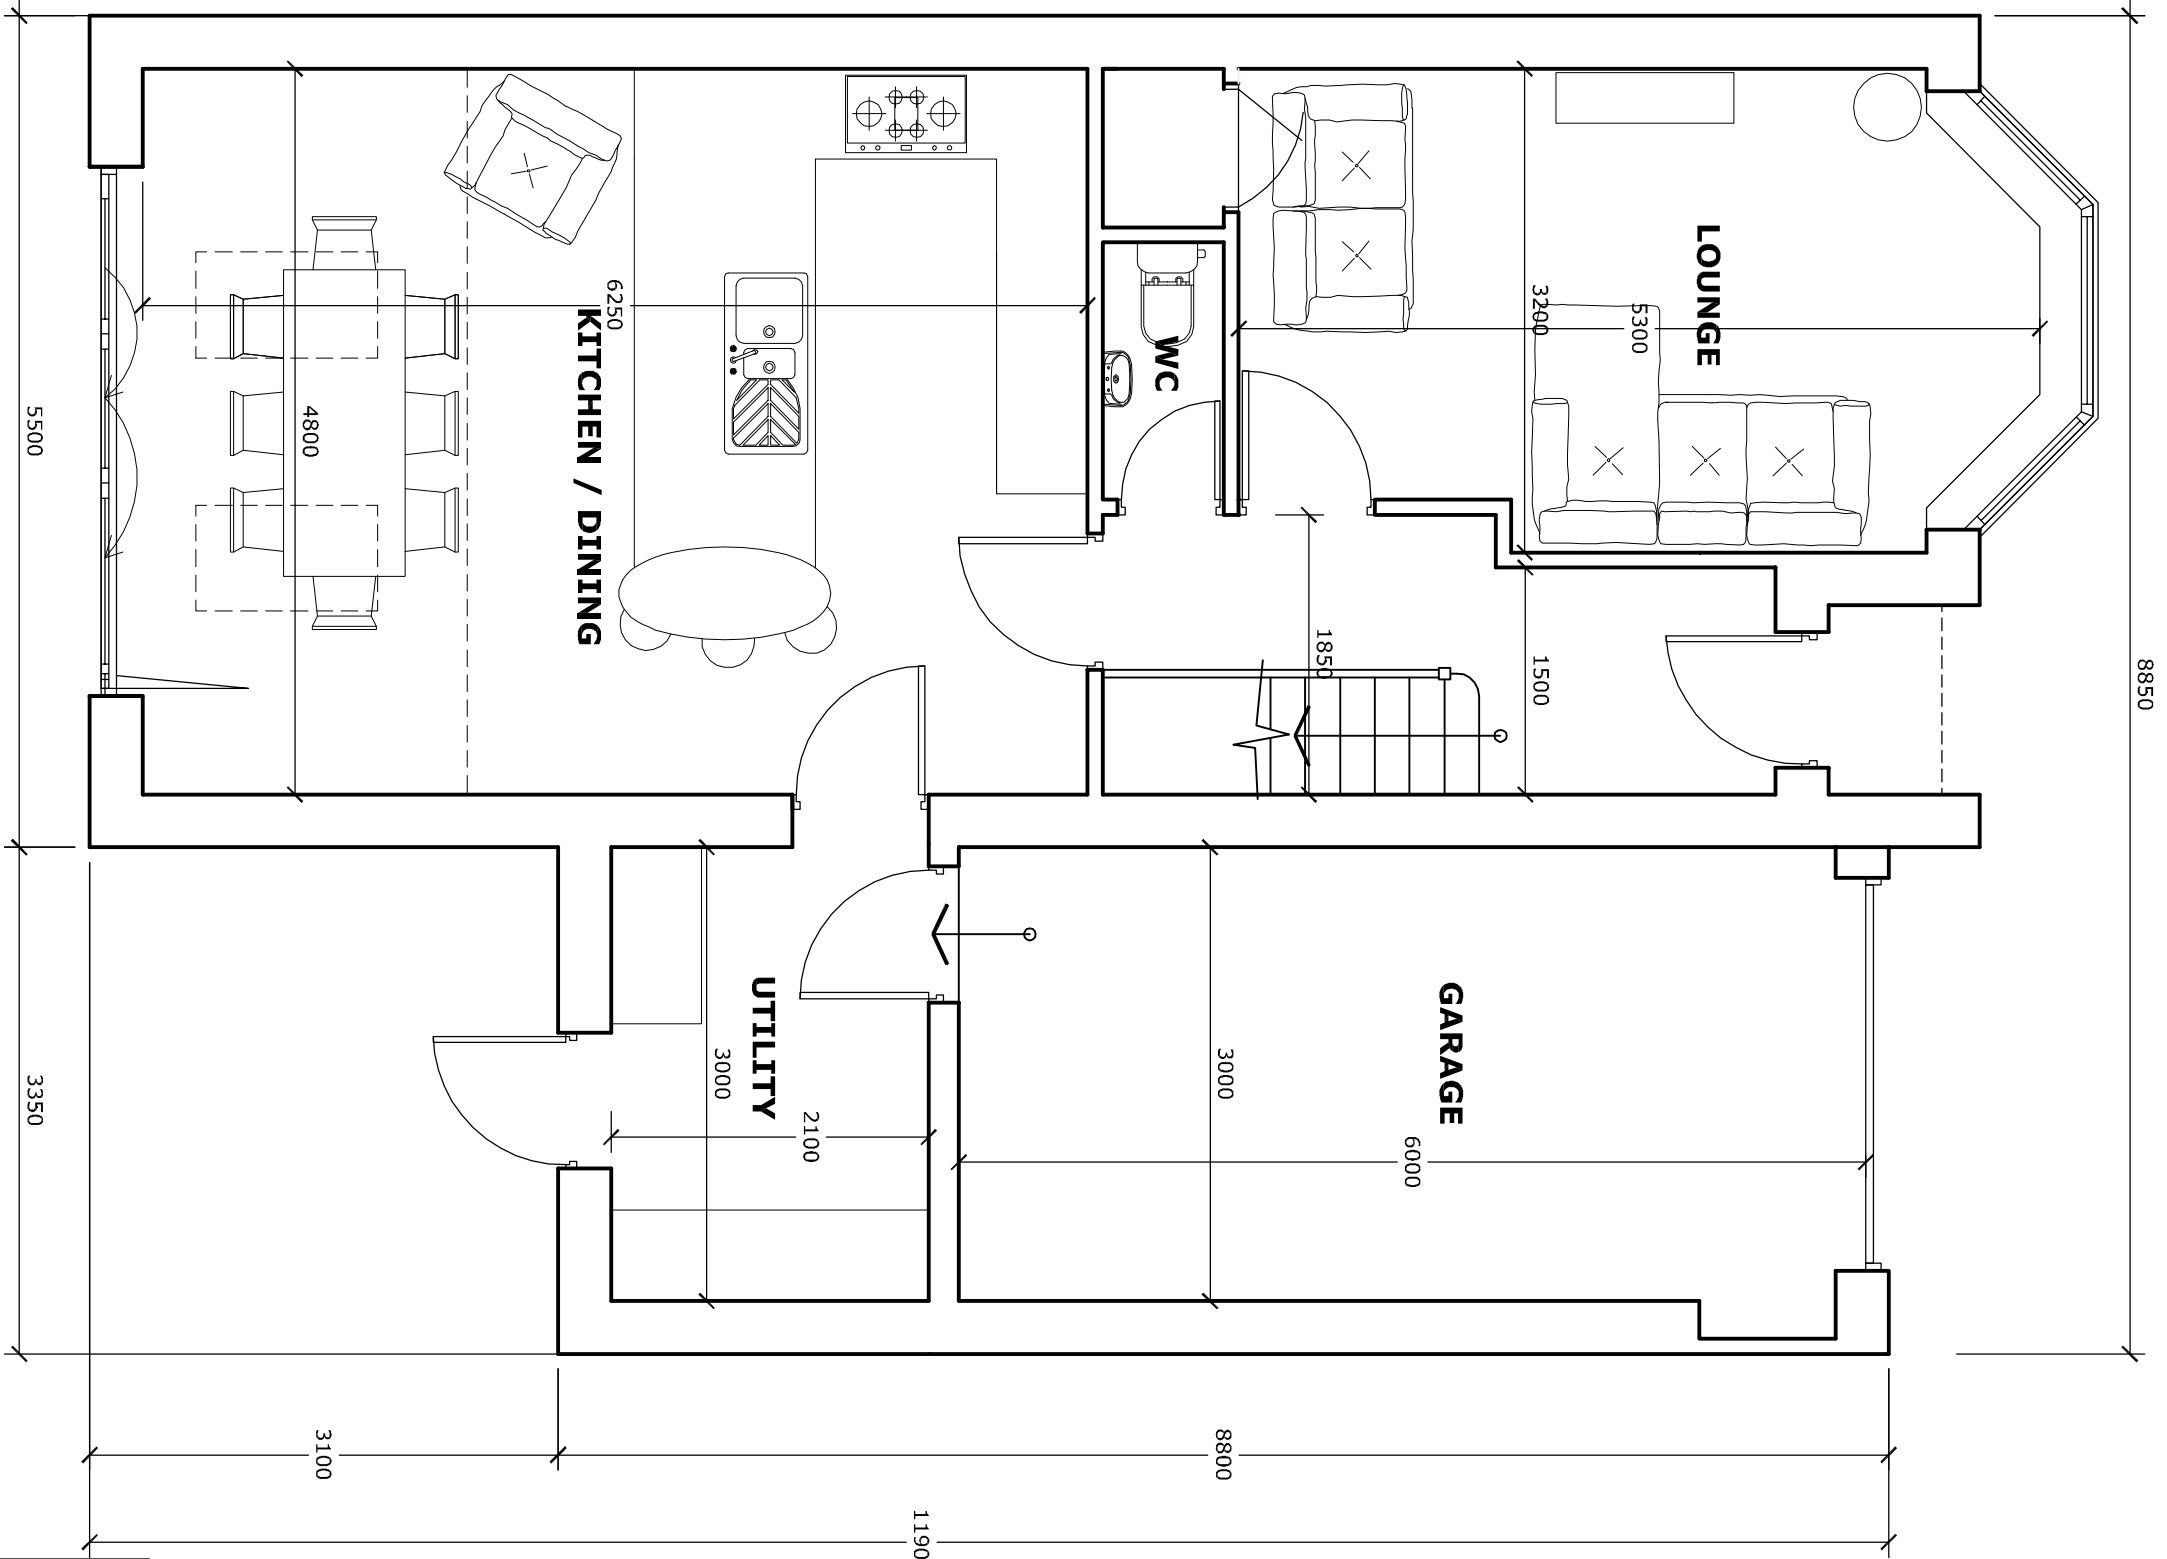

FIRST FLOOR PLANS

SCALE 1:50

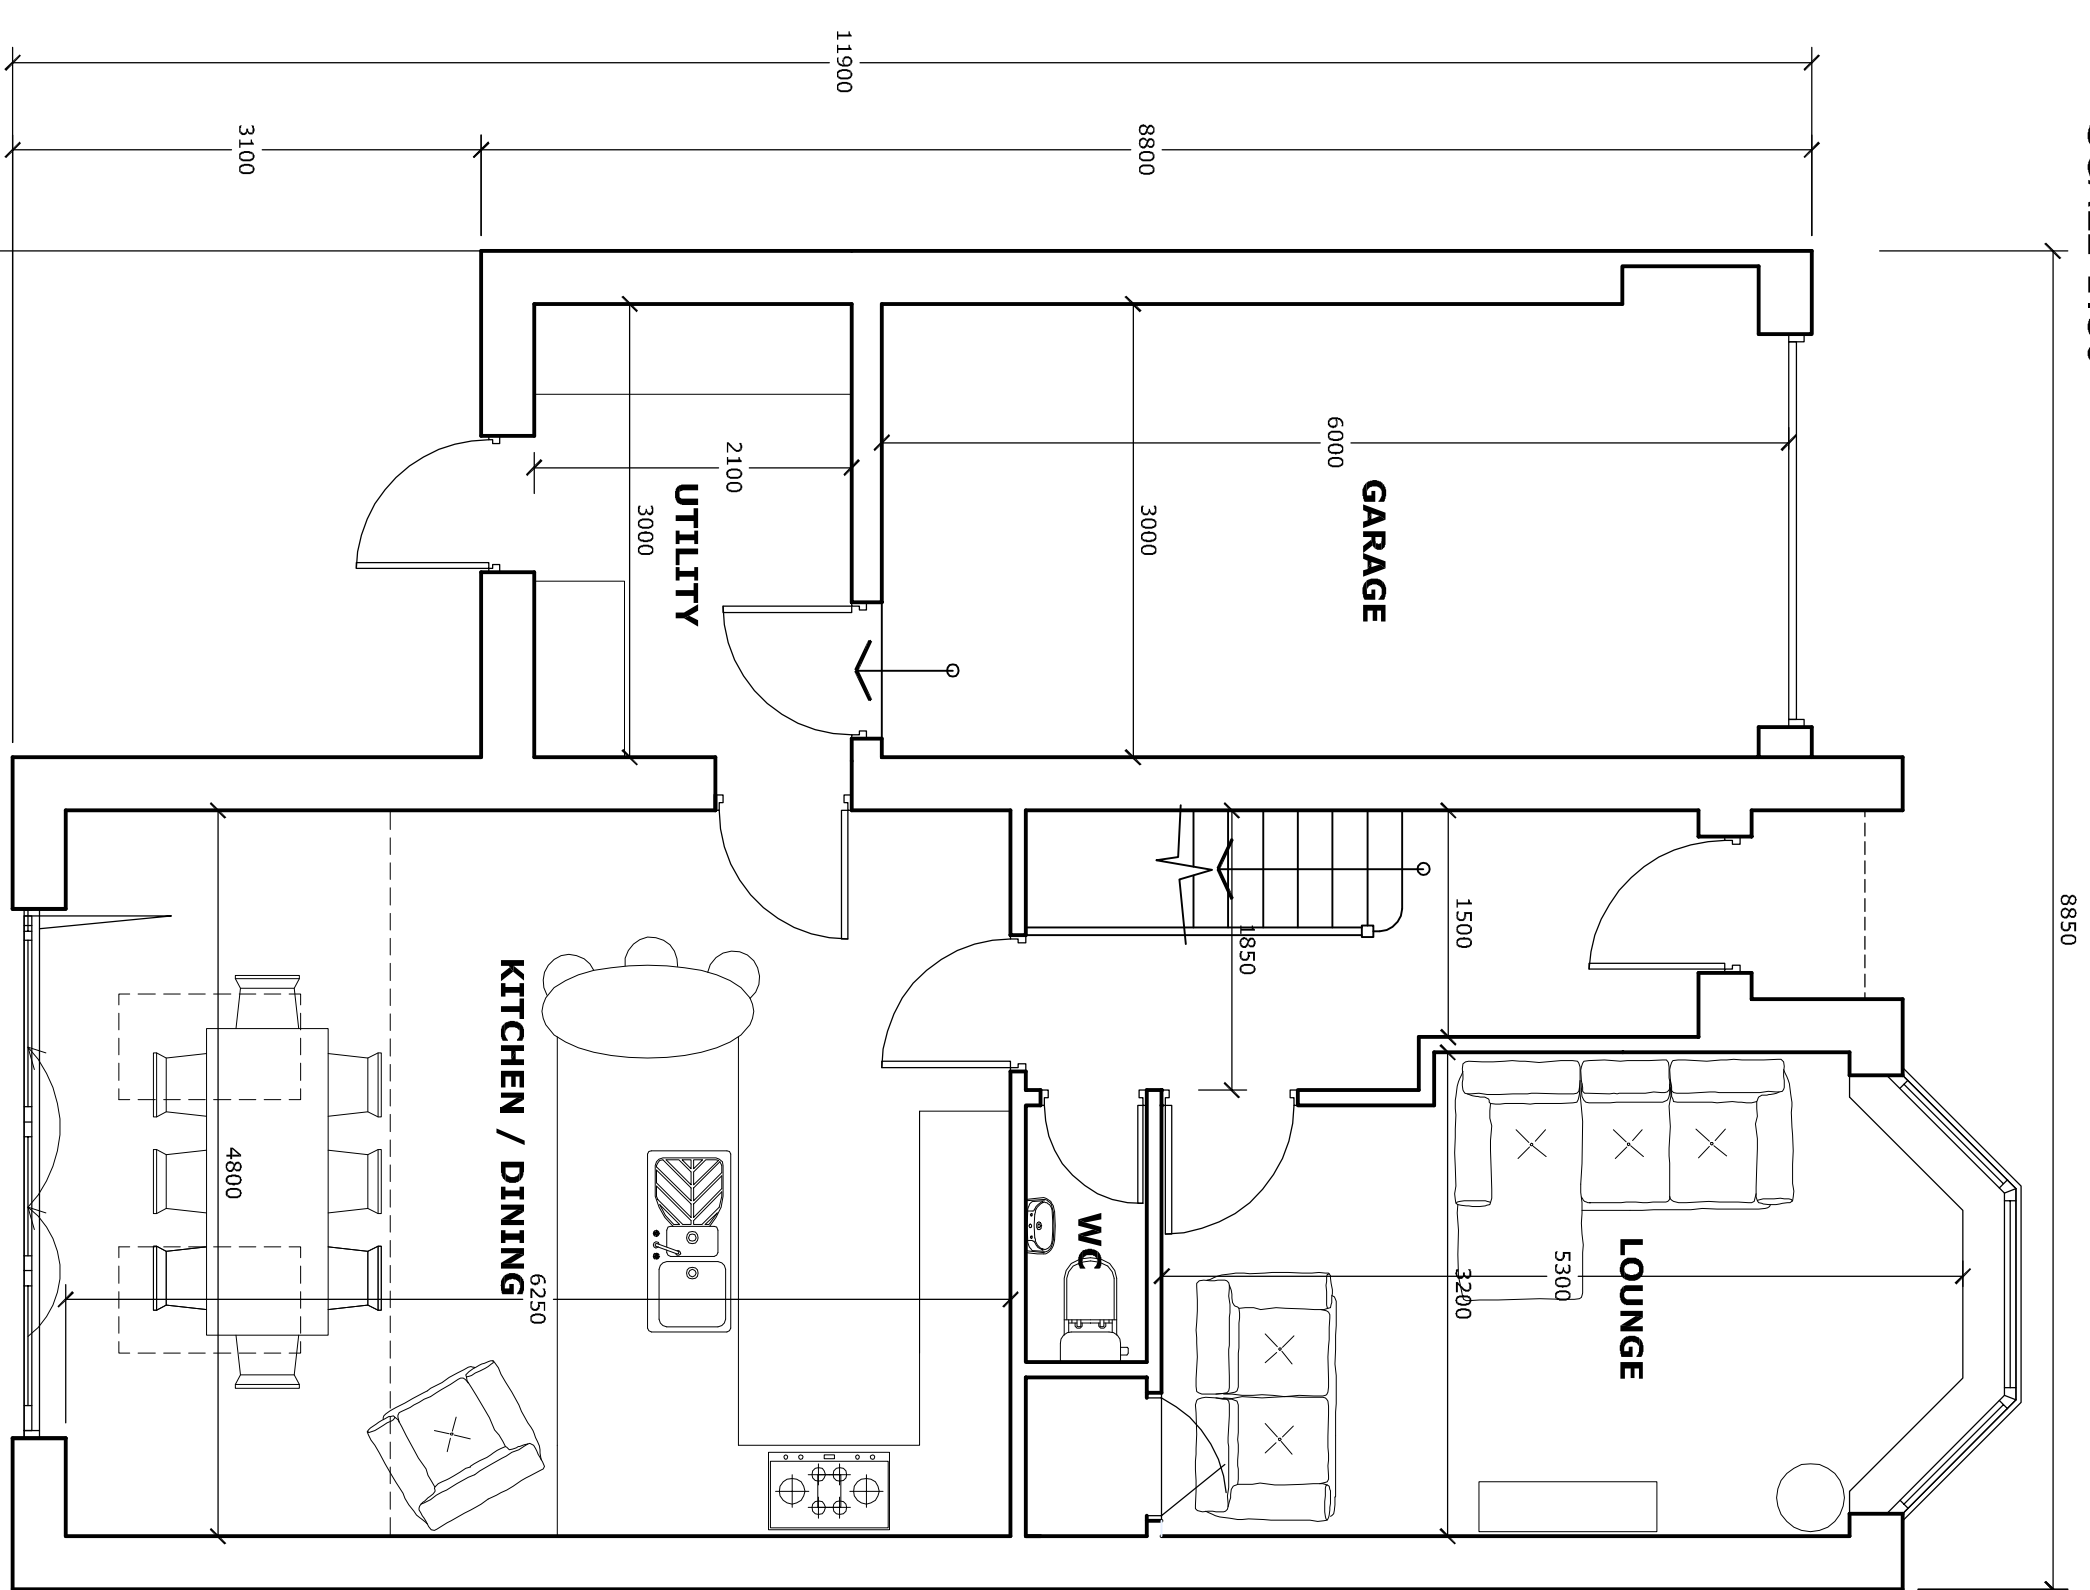

GROUND FLOOR PLANS

SCALE 1:50

P2		REVISED TO SUIT PLANNERS COMMENTS		06 AUG 2015	
P1		ISSUED FOR FULL PLANNING APPLICATION		28th APRIL 2015	
rev		description		date	
studio One, Merzels Court, 301 Eccleall Road, S11 8NX tel - 0114 266 9903 email- studio@wireframestudio.co.uk wireframe studio ltd					
drawing title		project no		rev	
proposed floor plans & schematic perspectives		1396		P2	
drawing no		scale		drawn	
201		A5 NOTED @A1		JST	
date					
06 AUGUST 2015					