

Notes:

Approval/Particulars on the information shown should be obtained prior to being used as a basis for any contract.


This drawing as been prepared subject to the following:

1. Planning Approval.
2. Building Regulation Approval.
3. Fire Officers Approval.
4. Highways Approval.
5. Enquiries on location of Statutory Utilities services & equipment.


Drawing based on Ordnance Survey data and is subject to a full line & level survey.
Reproduction in whole or in part is prohibited without the prior permission of Ordnance Survey
Crown Copyright 2010.

Contractors to check dimensions and notify any discrepancies or errors to the company immediately

Work to figured dimensions only. Do not scale.

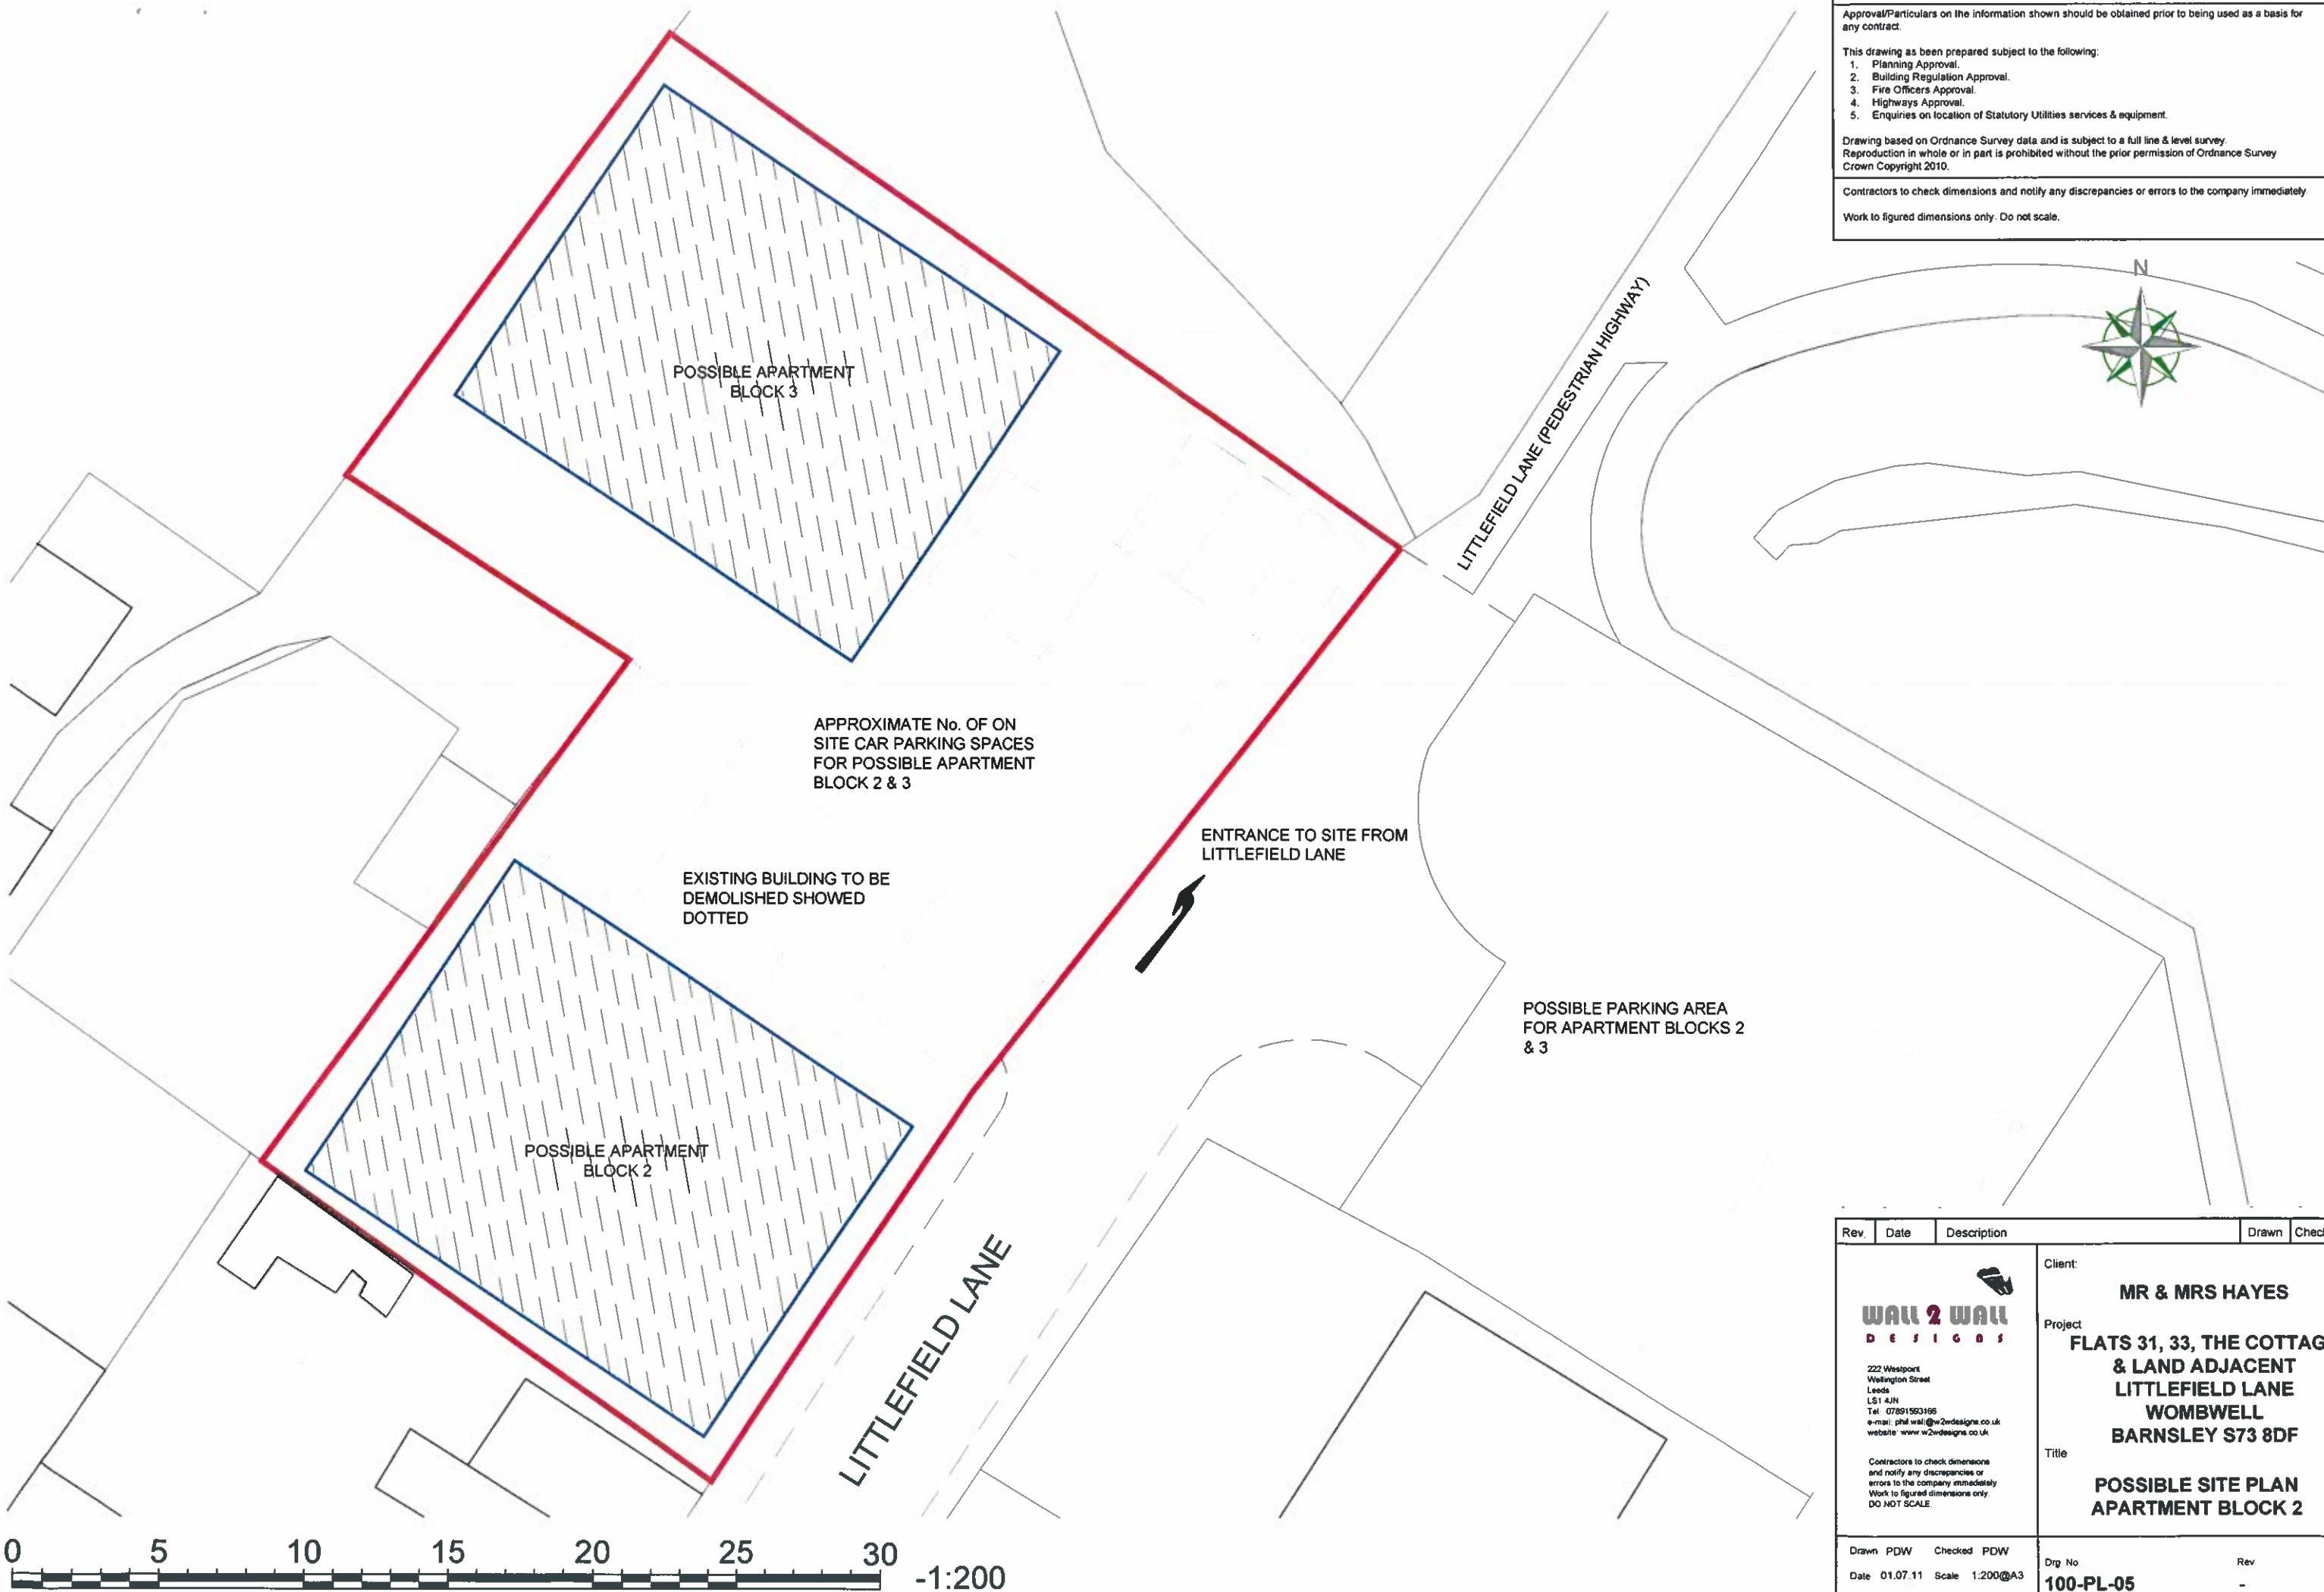

Rev.	Date	Description	Drawn	Checked
<div><p>WALL 2 WALL DESIGNS</p><p>222 Westport Wellington Street Leeds LS1 4JN Tel: 07891583166 e-mail: phil.wall@w2wdesigns.co.uk website: www.w2wdesigns.co.uk</p><p>Contractors to check dimensions and notify any discrepancies or errors to the company immediately Work to figured dimensions only DO NOT SCALE.</p></div>			<p>Client:</p> <p>MR & MRS HAYES</p> <p>Project:</p> <p>FLATS 31, 33, THE COTTAGE & LAND ADJACENT LITTLEFIELD LANE WOMBWELL BARNSELY S73 8DF</p> <p>Title:</p> <p>POSSIBLE SITE PLAN APARTMENT BLOCK 2</p>	
Drawn PDW Checked PDW			Drg No	
Date 01.07.11 Scale 1:200@A3			Rev	
Status APPROVAL			-	
			100-PL-05	

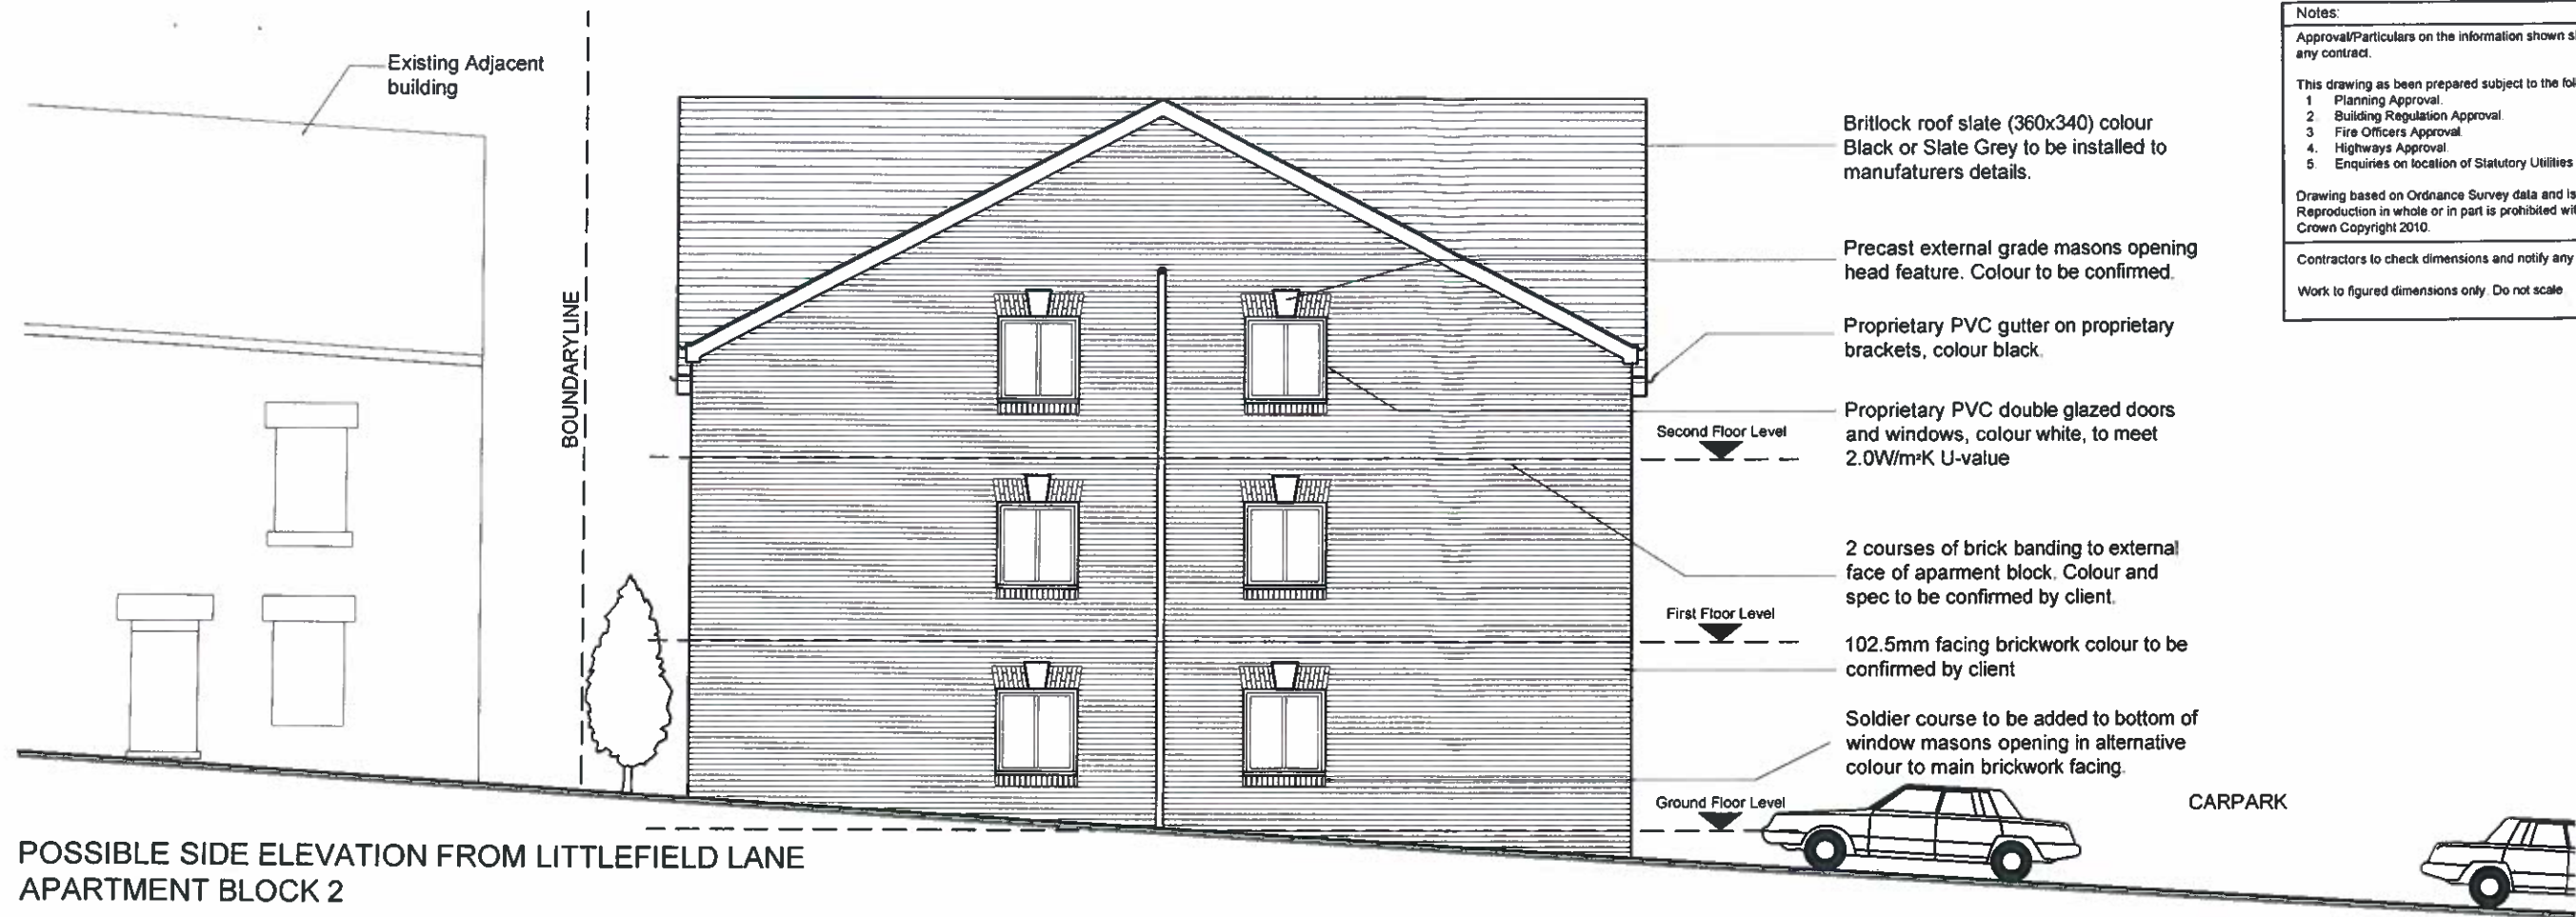

Notes:

Approval/Particulars on the information shown should be obtained prior to being used as a basis for any contract.

This drawing has been prepared subject to the following:

1. Planning Approval.
2. Building Regulation Approval.
3. Fire Officers Approval.
4. Highways Approval.
5. Enquiries on location of Statutory Utilities services & equipment.

Drawing based on Ordnance Survey data and is subject to a full line & level survey. Reproduction in whole or in part is prohibited without the prior permission of Ordnance Survey. Crown Copyright 2010.

Contractors to check dimensions and notify any discrepancies or errors to the company immediately.

Work to figured dimensions only. Do not scale.



0 1 2 3 4 5 6 7 8 9 10 -1:100

Rev	Date	Description	Drawn	Checked
<div> <p>222 Westport Wellington Street Leeds LS1 4JN Tel: 07891583166 e-mail: phil.wall@w2wdesign.co.uk website: www.w2wdesign.co.uk</p> <p>Contractors to check dimensions and notify any discrepancies or errors to the company immediately. Work to figured dimensions only. DO NOT SCALE.</p> </div>				
<p>Client: MR & MRS HAYES</p> <p>Project: FLATS 31, 33, THE COTTAGE & LAND ADJACENT LITTLEFIELD LANE WOMBWELL BARNLEY S73 8DF</p> <p>Title: POSSIBLE ELEVATIONS APARTMENT BLOCK 2</p>			<p>Dwg No: 100-PL-06</p> <p>Rev: -</p>	
<p>Drawn: PDW Checked: PDW</p> <p>Date: 01.07.11 Scale: 1:100@A3</p> <p>Status: APPROVAL</p>				



Notes:

Approval/Particulars on the information shown should be obtained prior to being used as a basis for any contract.


This drawing as been prepared subject to the following:

1. Planning Approval.
2. Building Regulation Approval.
3. Fire Officers Approval.
4. Highways Approval.
5. Enquiries on location of Statutory Utilities services & equipment.

Drawing based on Ordnance Survey data and is subject to a full line & level survey.
Reproduction in whole or in part is prohibited without the prior permission of Ordnance Survey
Crown Copyright 2010.

Contractors to check dimensions and notify any discrepancies or errors to the company immediately.

Work to figured dimensions only. Do not scale.

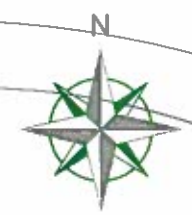

Rev.	Date	Description	Drawn	Checked
<div><div><p>222 Westport Wellington Street Leeds LS1 4JN Tel: 07591593165 e-mail: phil.wall@w2wdesigns.co.uk website: www.w2wdesigns.co.uk</p><p>Contractors to check dimensions and notify any discrepancies or errors to the company immediately Work to figured dimensions only DO NOT SCALE</p></div><div><p>Client: MR & MRS HAYES</p><p>Project: THE KOI CAVERN PET & AQUATICS, UNITS 1, 2, 3 & 4 LITTLEFIELD LANE WOMBWELL BARNSELY S73 8DF</p><p>Title: POSSIBLE SITE PLAN APARTMENT BLOCK 3</p></div></div>				
Drawn	PDW	Checked	PDW	Org No
Date	01.07.11	Scale	1:200@A3	100-PL-08
Status	APPROVAL			Rev
				-