

DO NOT SCALE FROM DRAWING

51 BARTON ARCADE
D E A N S G A T E
MANCHESTER M3 2BJ
SHEFFIELD S1 2GY
TEL 0114 275 9666
FAX 0114 275 7751
architects.com
architects.com
architects.com




MANCHESTER ☐ SHEFFIELD ☒

MICHAEL HYDE AND ASSOCIATES LIMITED
chartered architects

PROJECT TITLE		CYPRUS HEIGHTS, CARLTON ROAD BARNSTLEY	
DRAWING TITLE		PREVIOUSLY APPROVED SITE PLAN B/04/0931/BA (2004) DRAWN BY PRA ARCHITECTS	
DRAWN / CHECKED	AD / AD	DATE	SCALE
JOB No		OCT 2014	NTS
33C5		DRAWING	REVISIONS
		1-002	-

REV	DATE	DESCRIPTION	DRN	CHKD

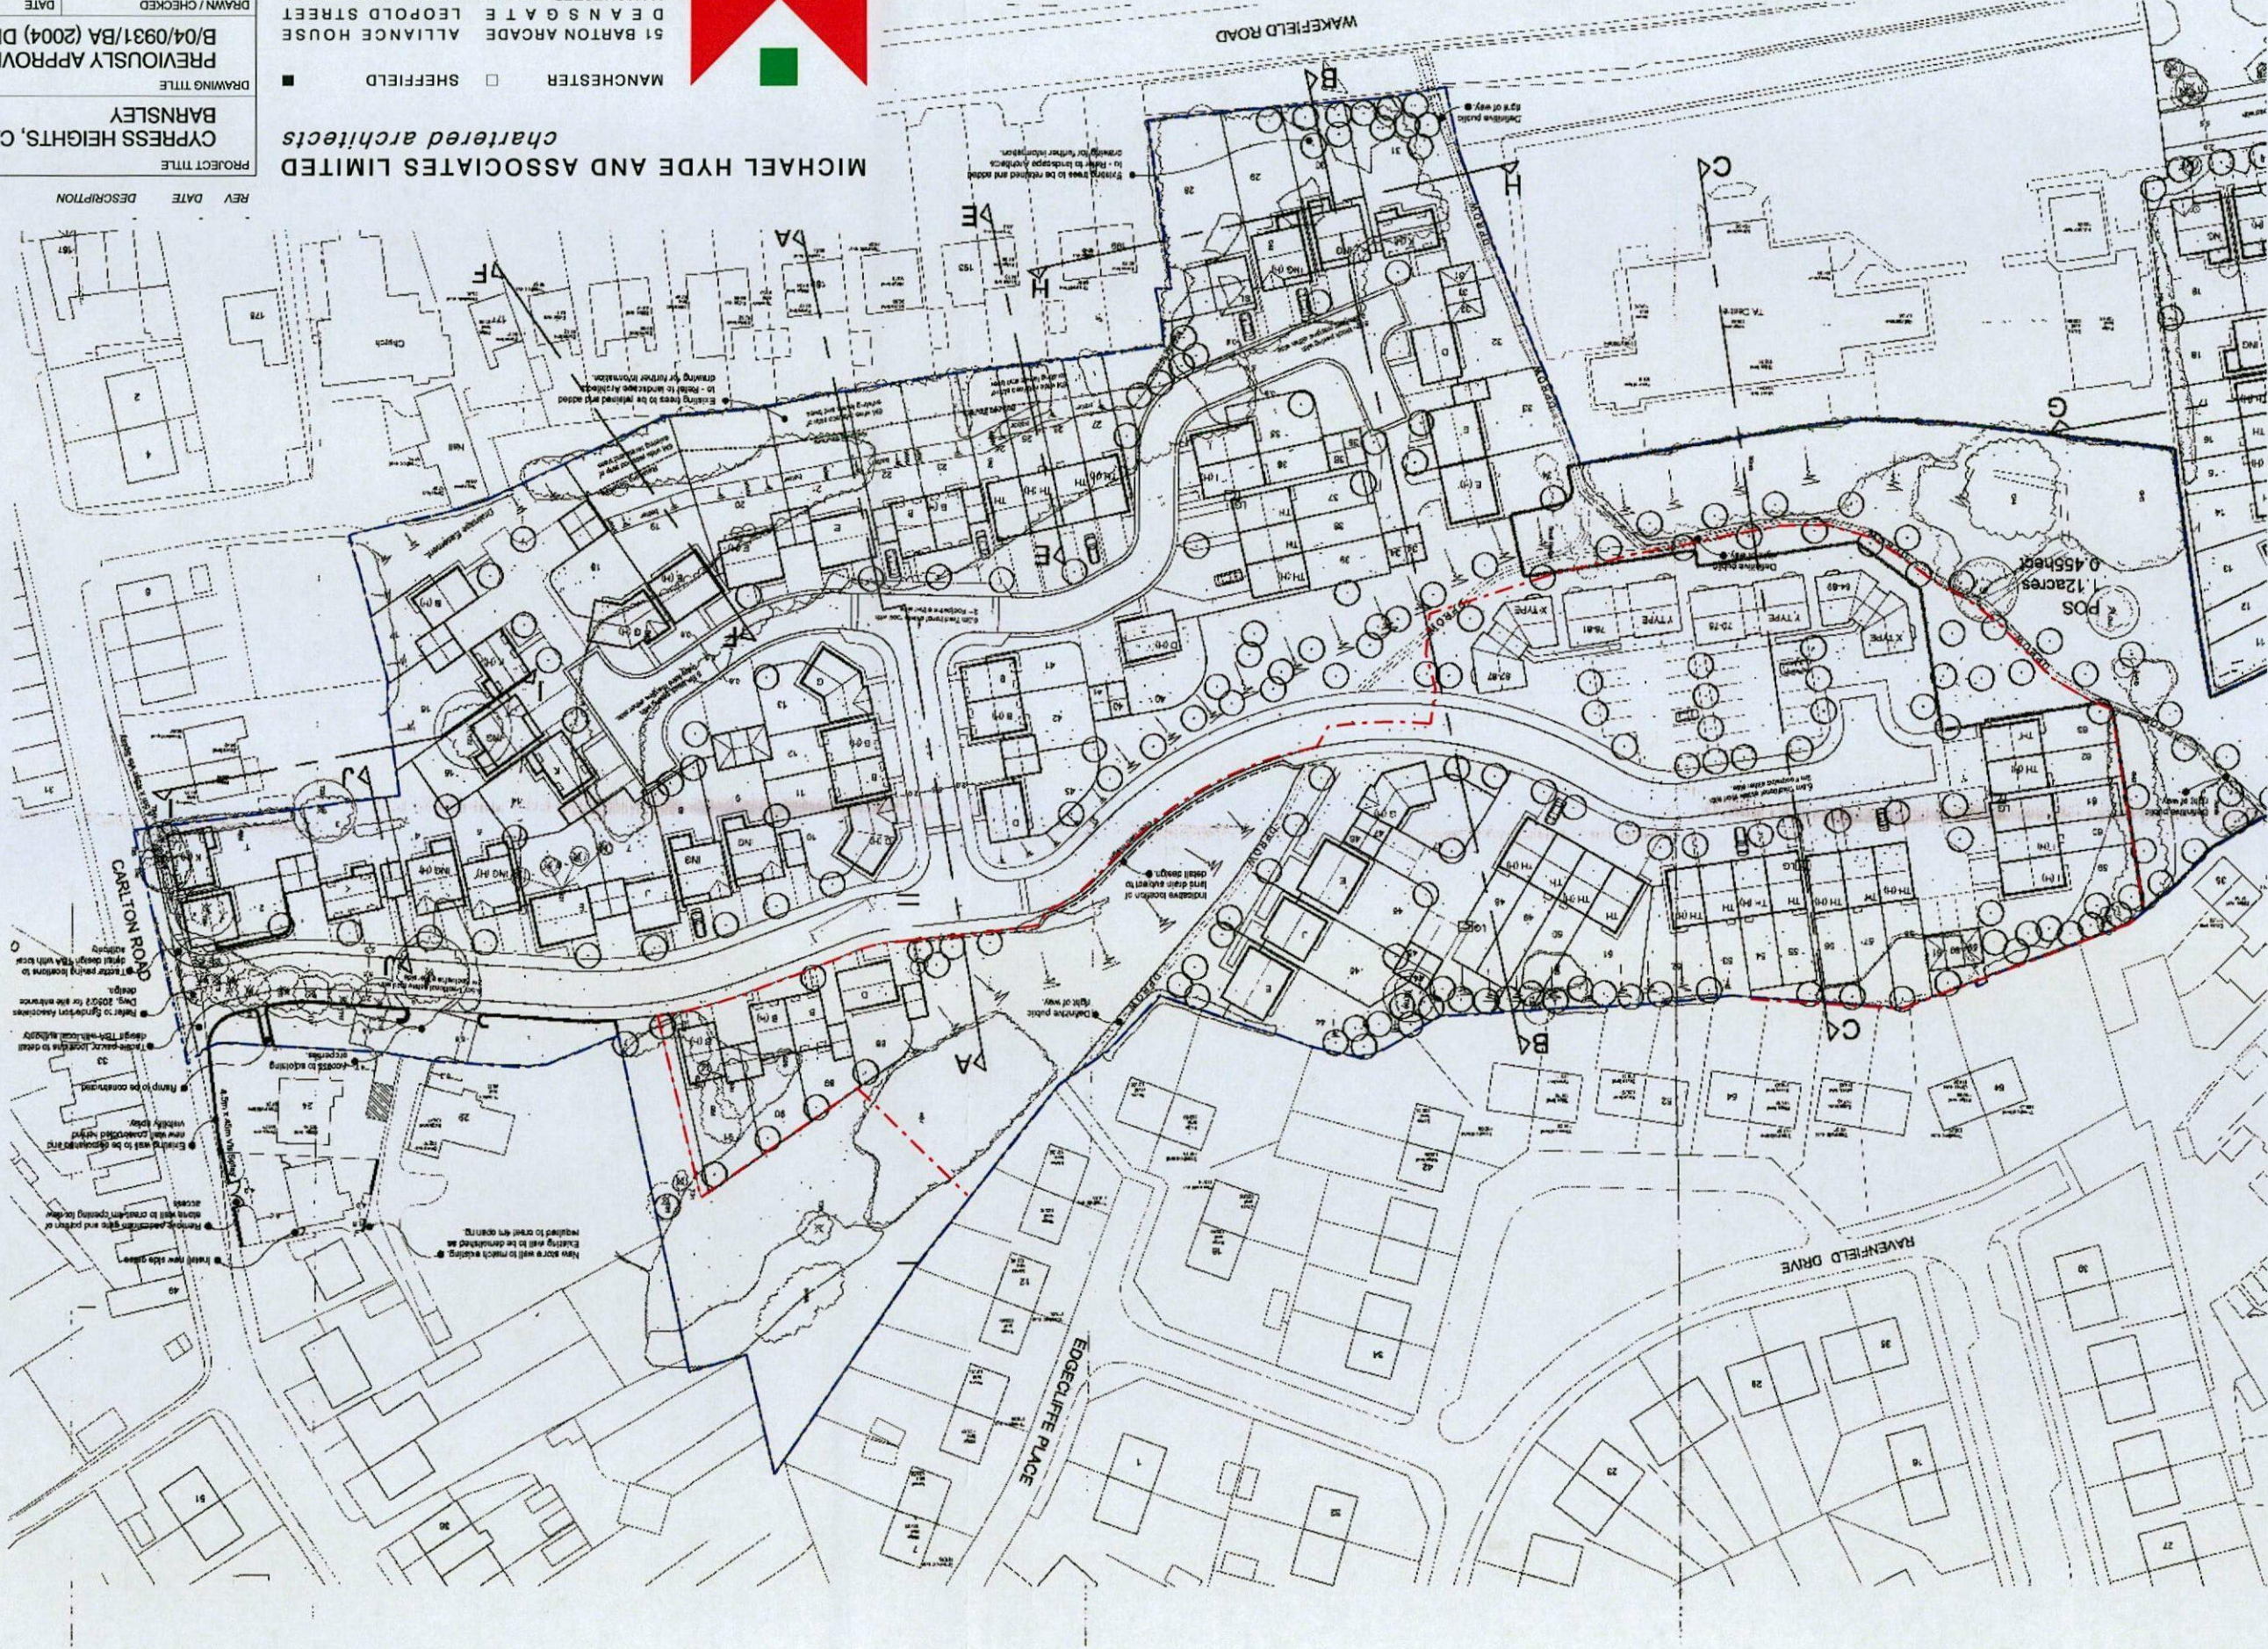

Total 91

Apartment Type	Count
3 Bed / 2 Storey House	3
3 Bed / 2 Storey House	4
3 Bed / 2 1/2 Storey House	5
3 Bed / 3 Storey House	20
4 Bed / 2 Storey House	4
4 Bed / 2 Storey House	4
4 Bed / 2 1/2 Storey House	10
3 Bed Split Level	1
1 Bed / 1 Storey Apartment	12
2 Bed / 1 Storey Apartment	4
2 Bed / 3 Storey Apartment	2

Schedule of Accommodation

