





West Elevation



North Elevation

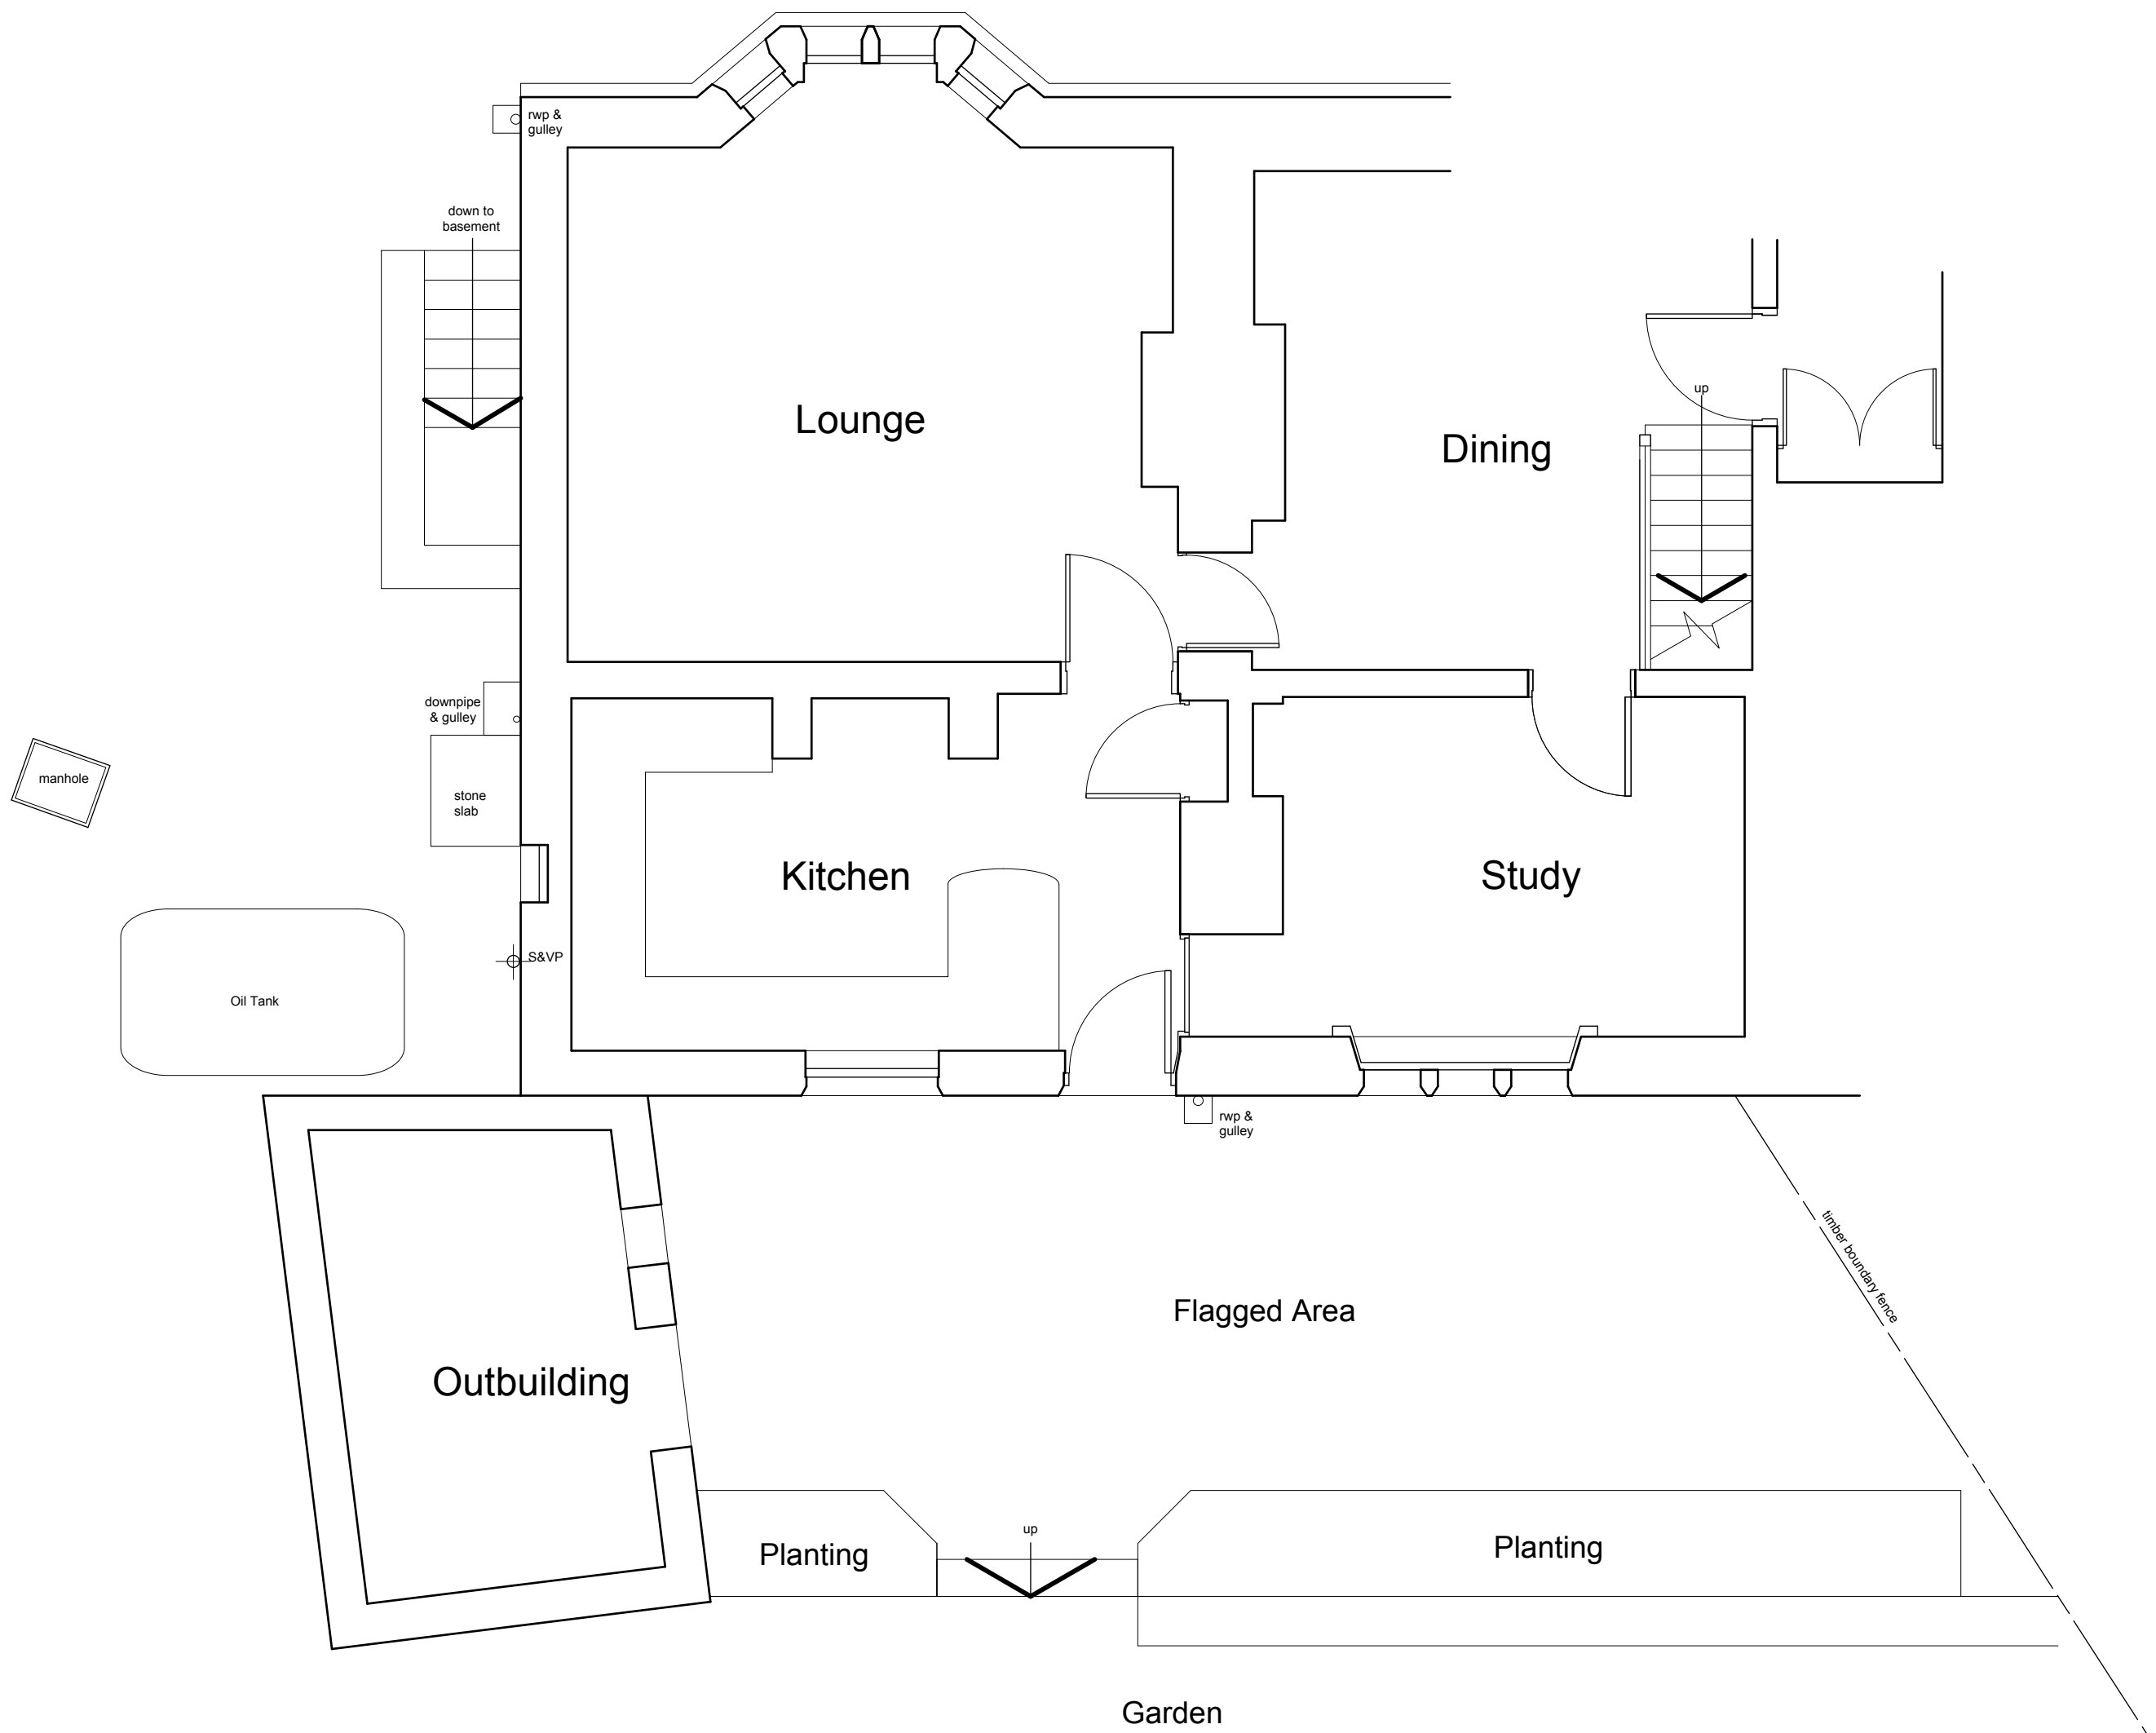

Part Ground Floor Plan

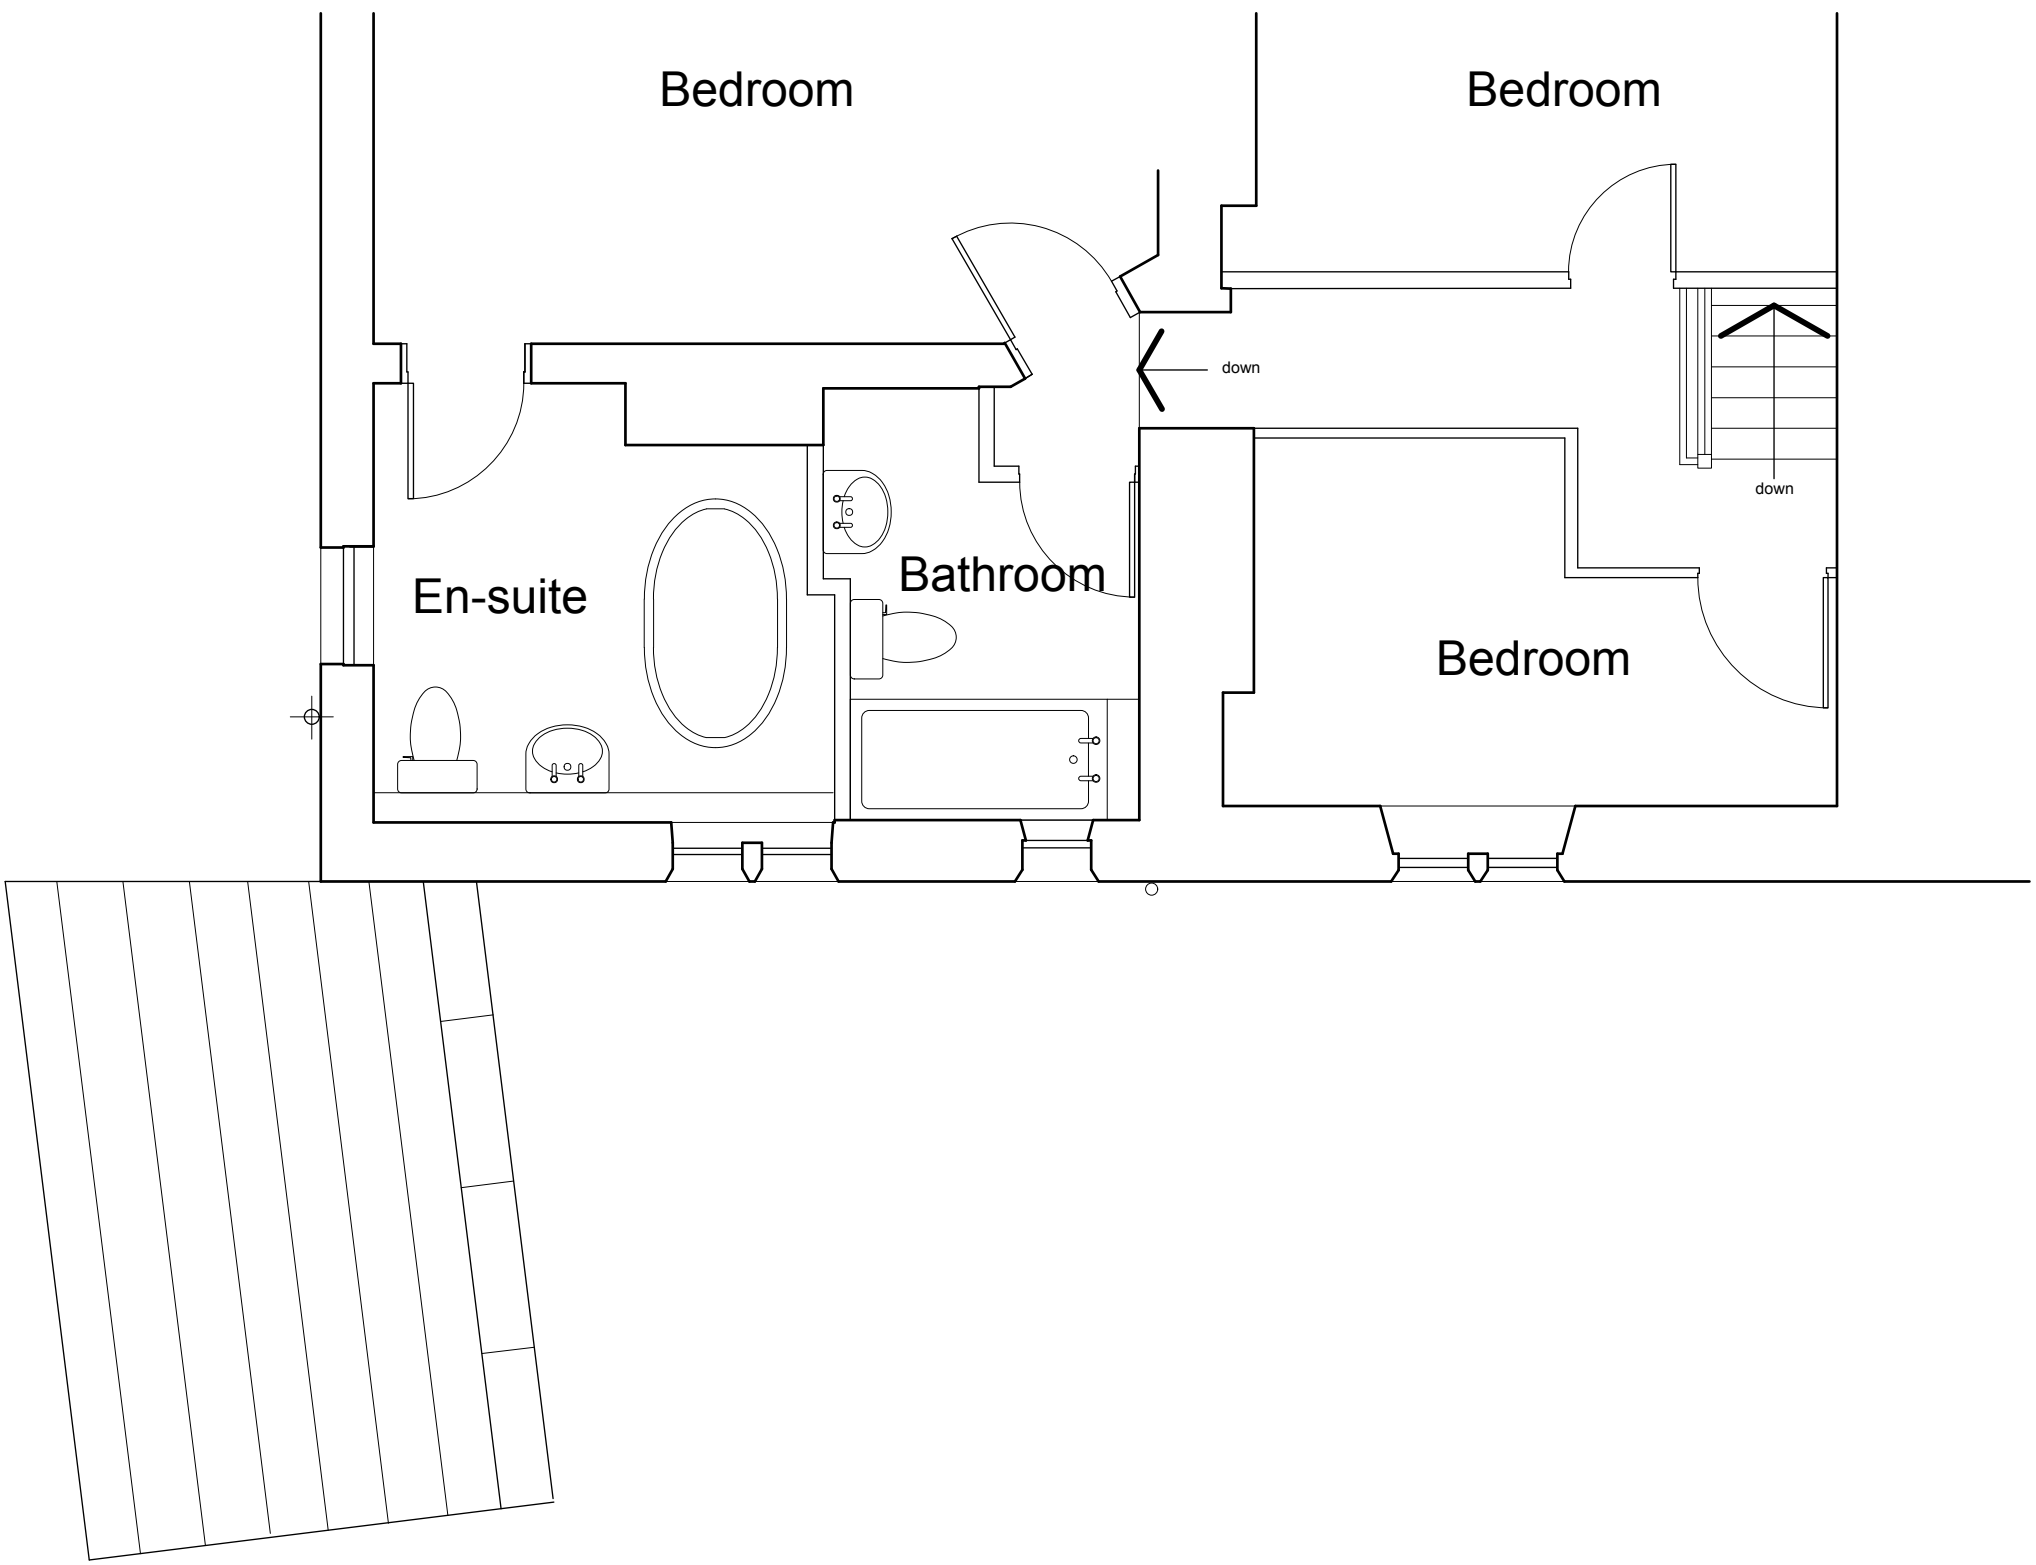

Part First Floor Plan

Notes:
This drawing has been prepared specifically for the purpose of Planning Permission (where appropriate) & Building Regulation Approval. Valley Properties accept no liability for errors or omissions. The drawing may be used for estimating purposes, but the Principal Contractor must cost fully from a site investigation. The Contractor is responsible for checking the dimensions, materials etc., and all building work, such work being checked by Building Control on site, as may be appropriate. Valley Properties disclaim any liability for works carried out.

Revisions:
Rev.A
Rev.B
Rev.C
Rev.D
Rev.E

VALLEY PROPERTIES
ARCHITECTURAL DESIGN SERVICES
7 Holmfirth Road
Meltham
Holmfirth HD9 4AA
Tel: 01484 854100 Mob: 07769736142
E-mail: vproperties@supanet.com

Client Details
Rachel Daley

Project Title
Proposed 2 storey rear extension
at The Parsonage
Carlecotes
Dunford Bridge

Drawing Title
Survey Drawing

Scale: 1/50	Drawing Number 2013/02701	Rev. July 2013	Date Drawn July 2013	Drawn By Andrew Smith
----------------	------------------------------	-------------------	-------------------------	--------------------------