



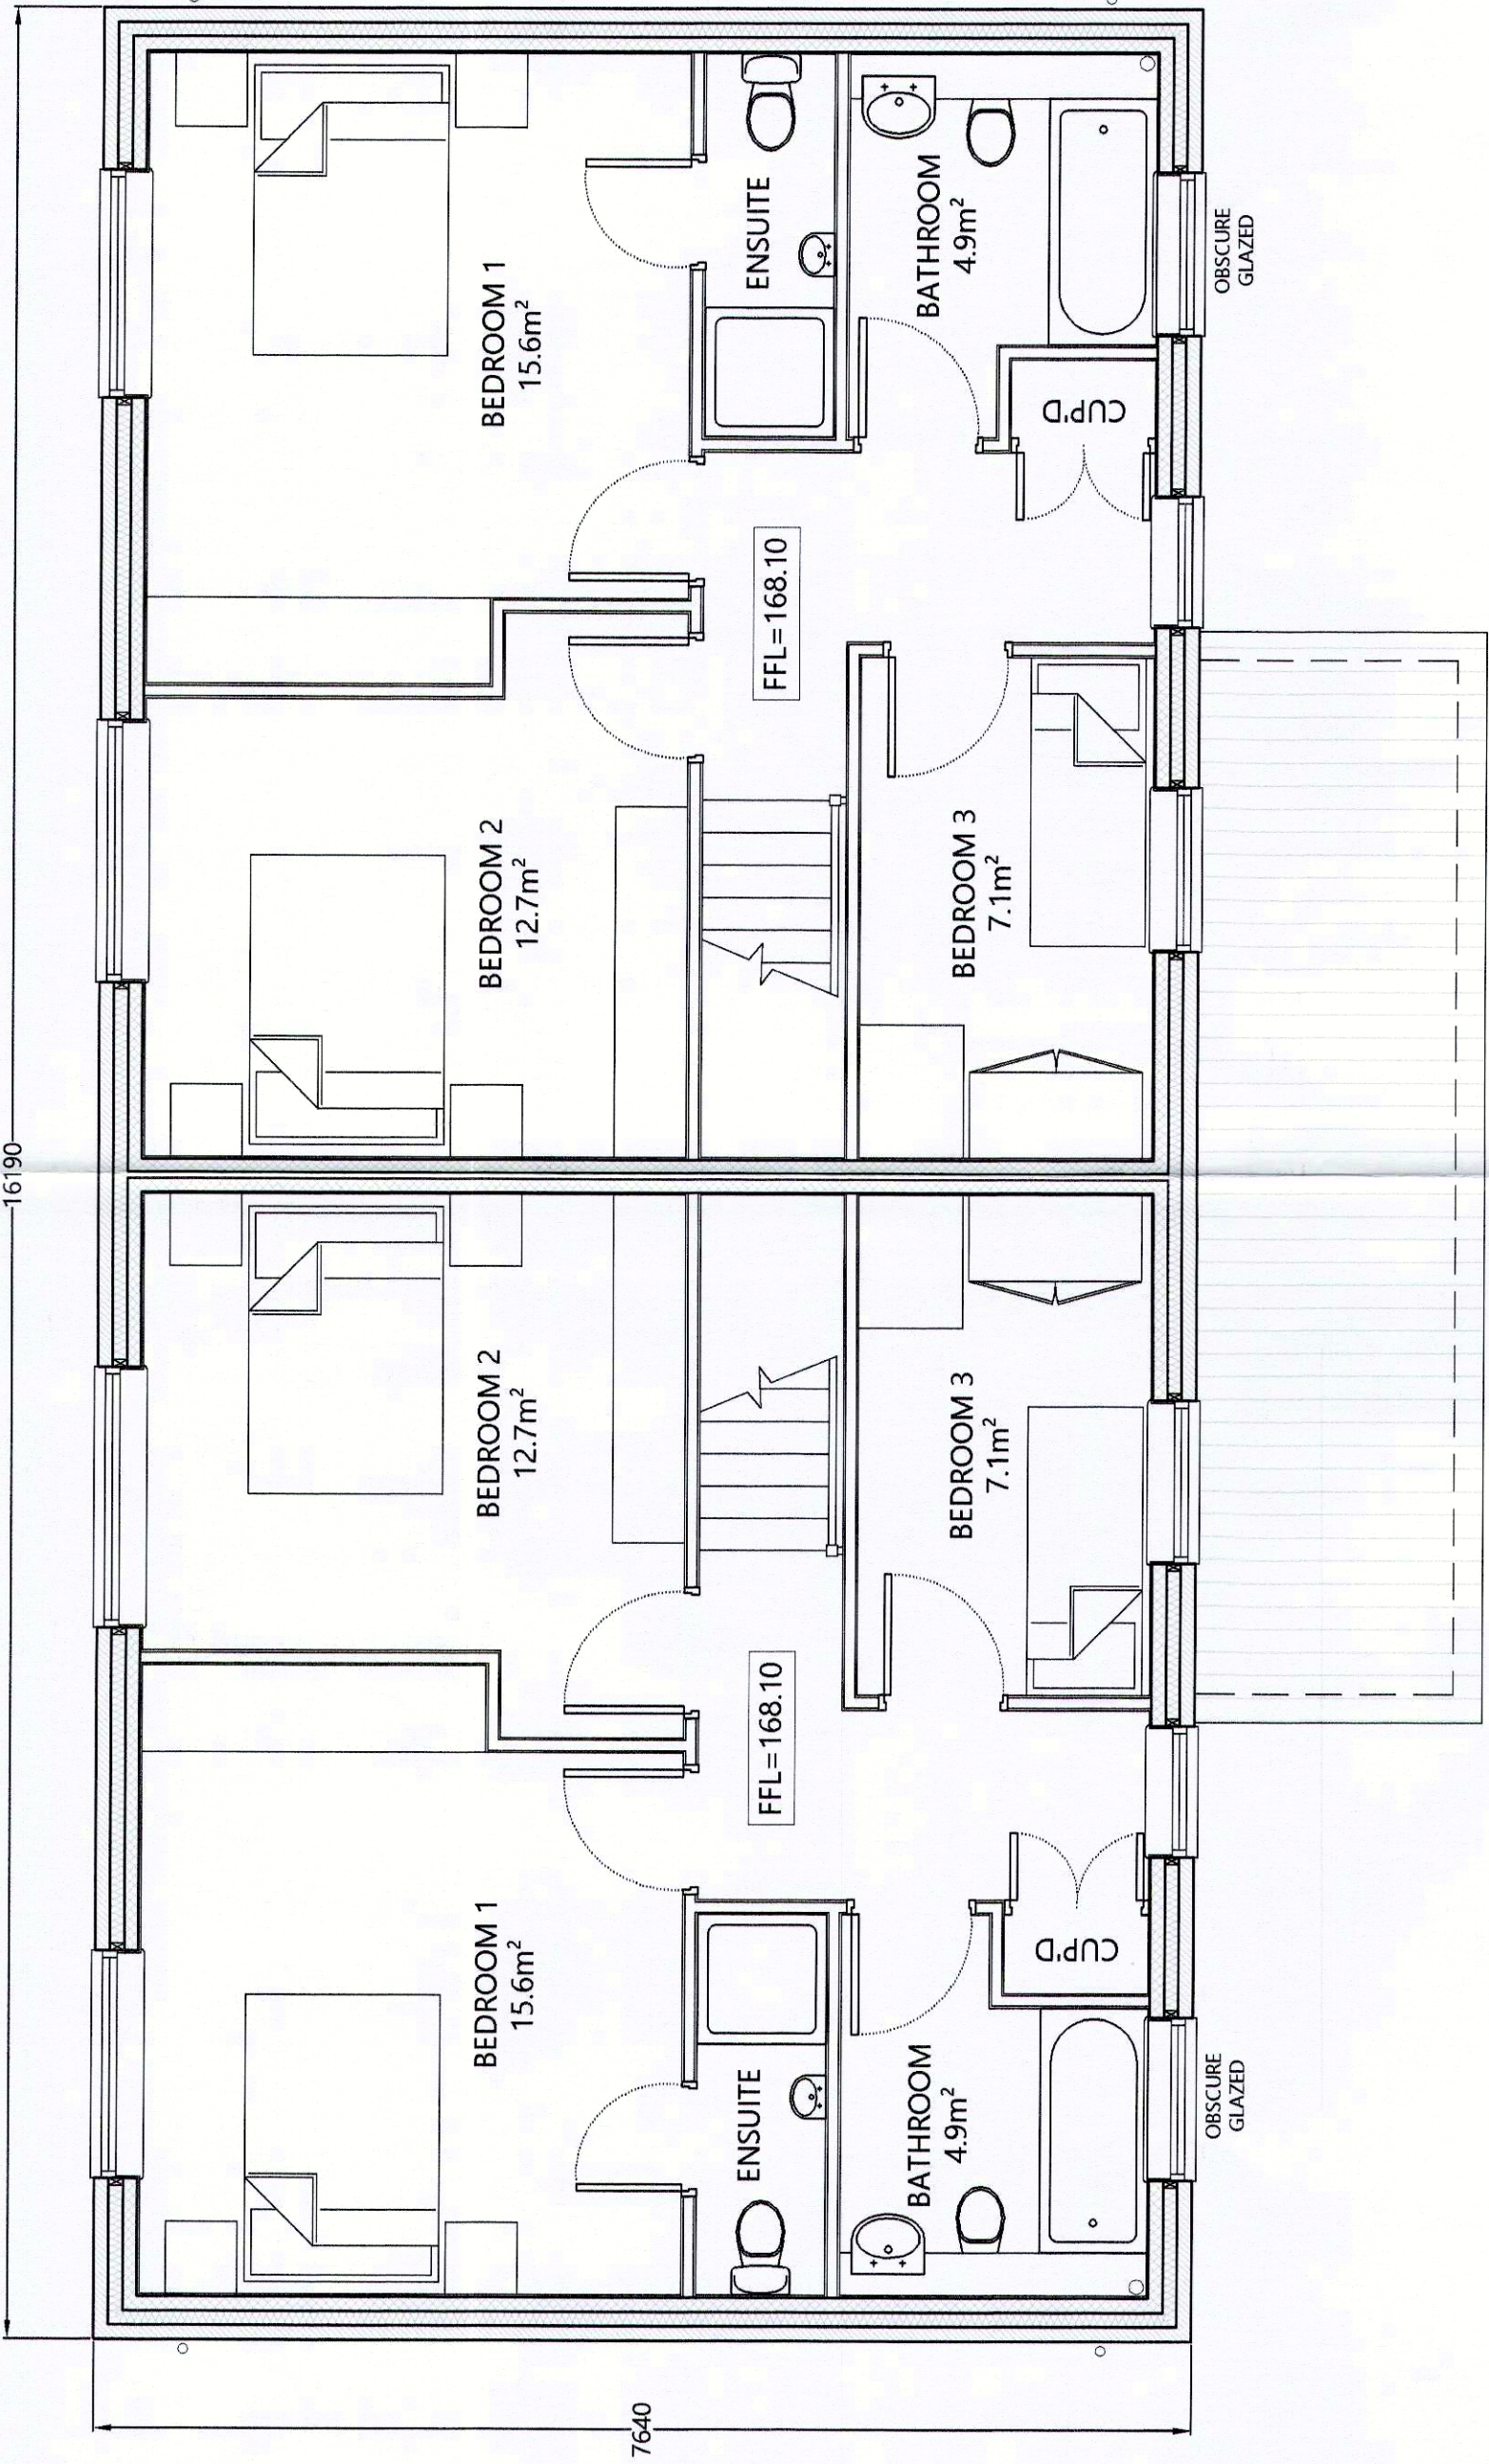

SCHEME FIRST FLOOR PLAN

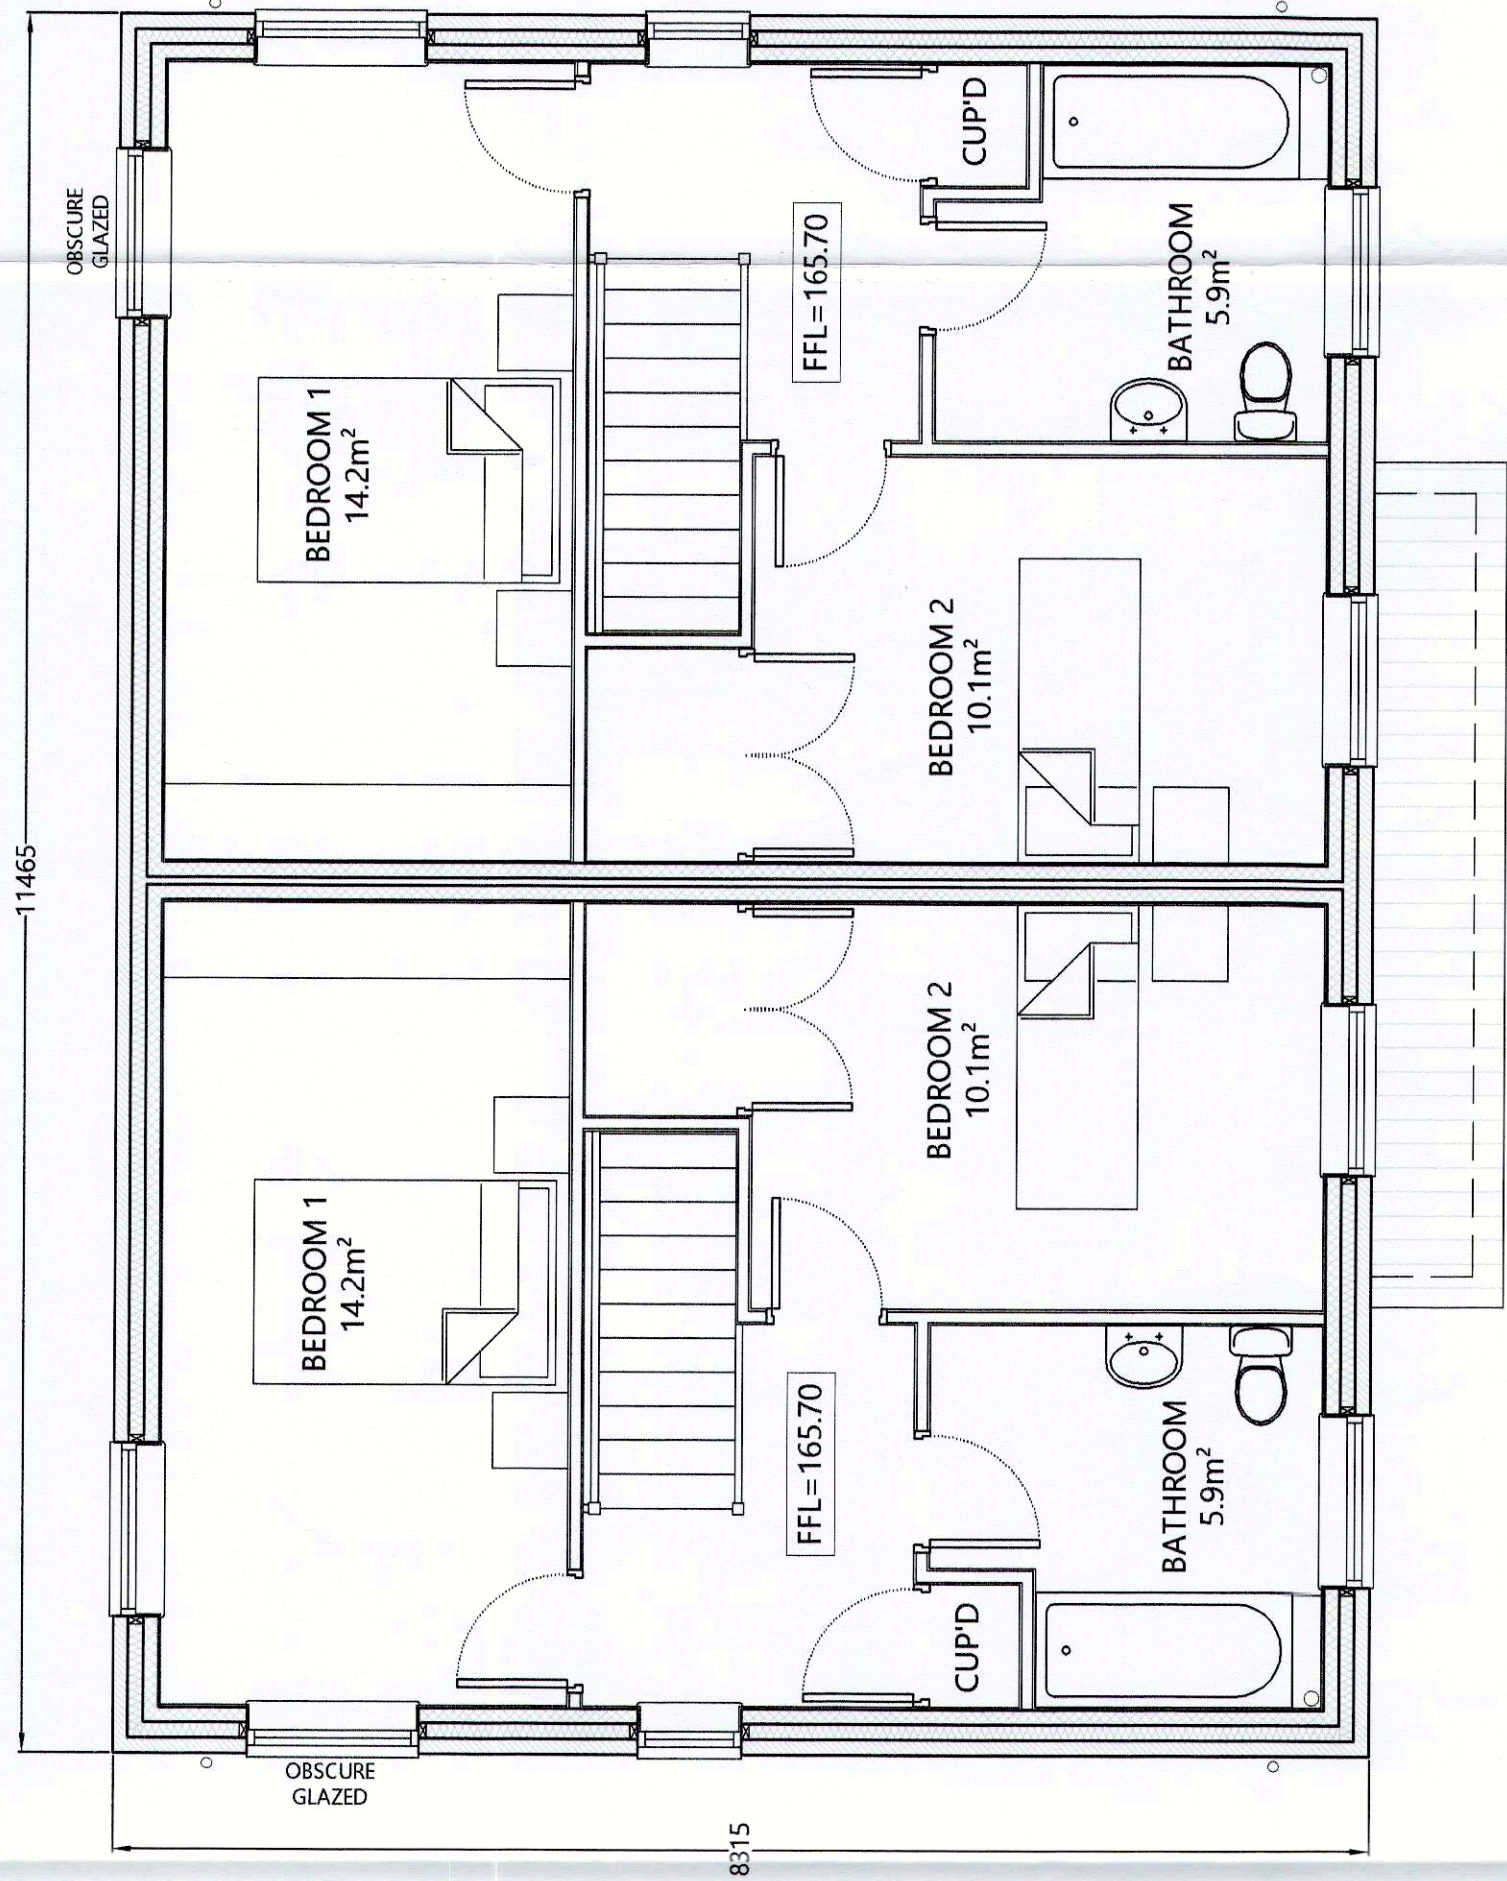


SCHEME FIRST FLOOR PLAN

PLOT 1


PLOT 2

PLOT 3

PLOT 4

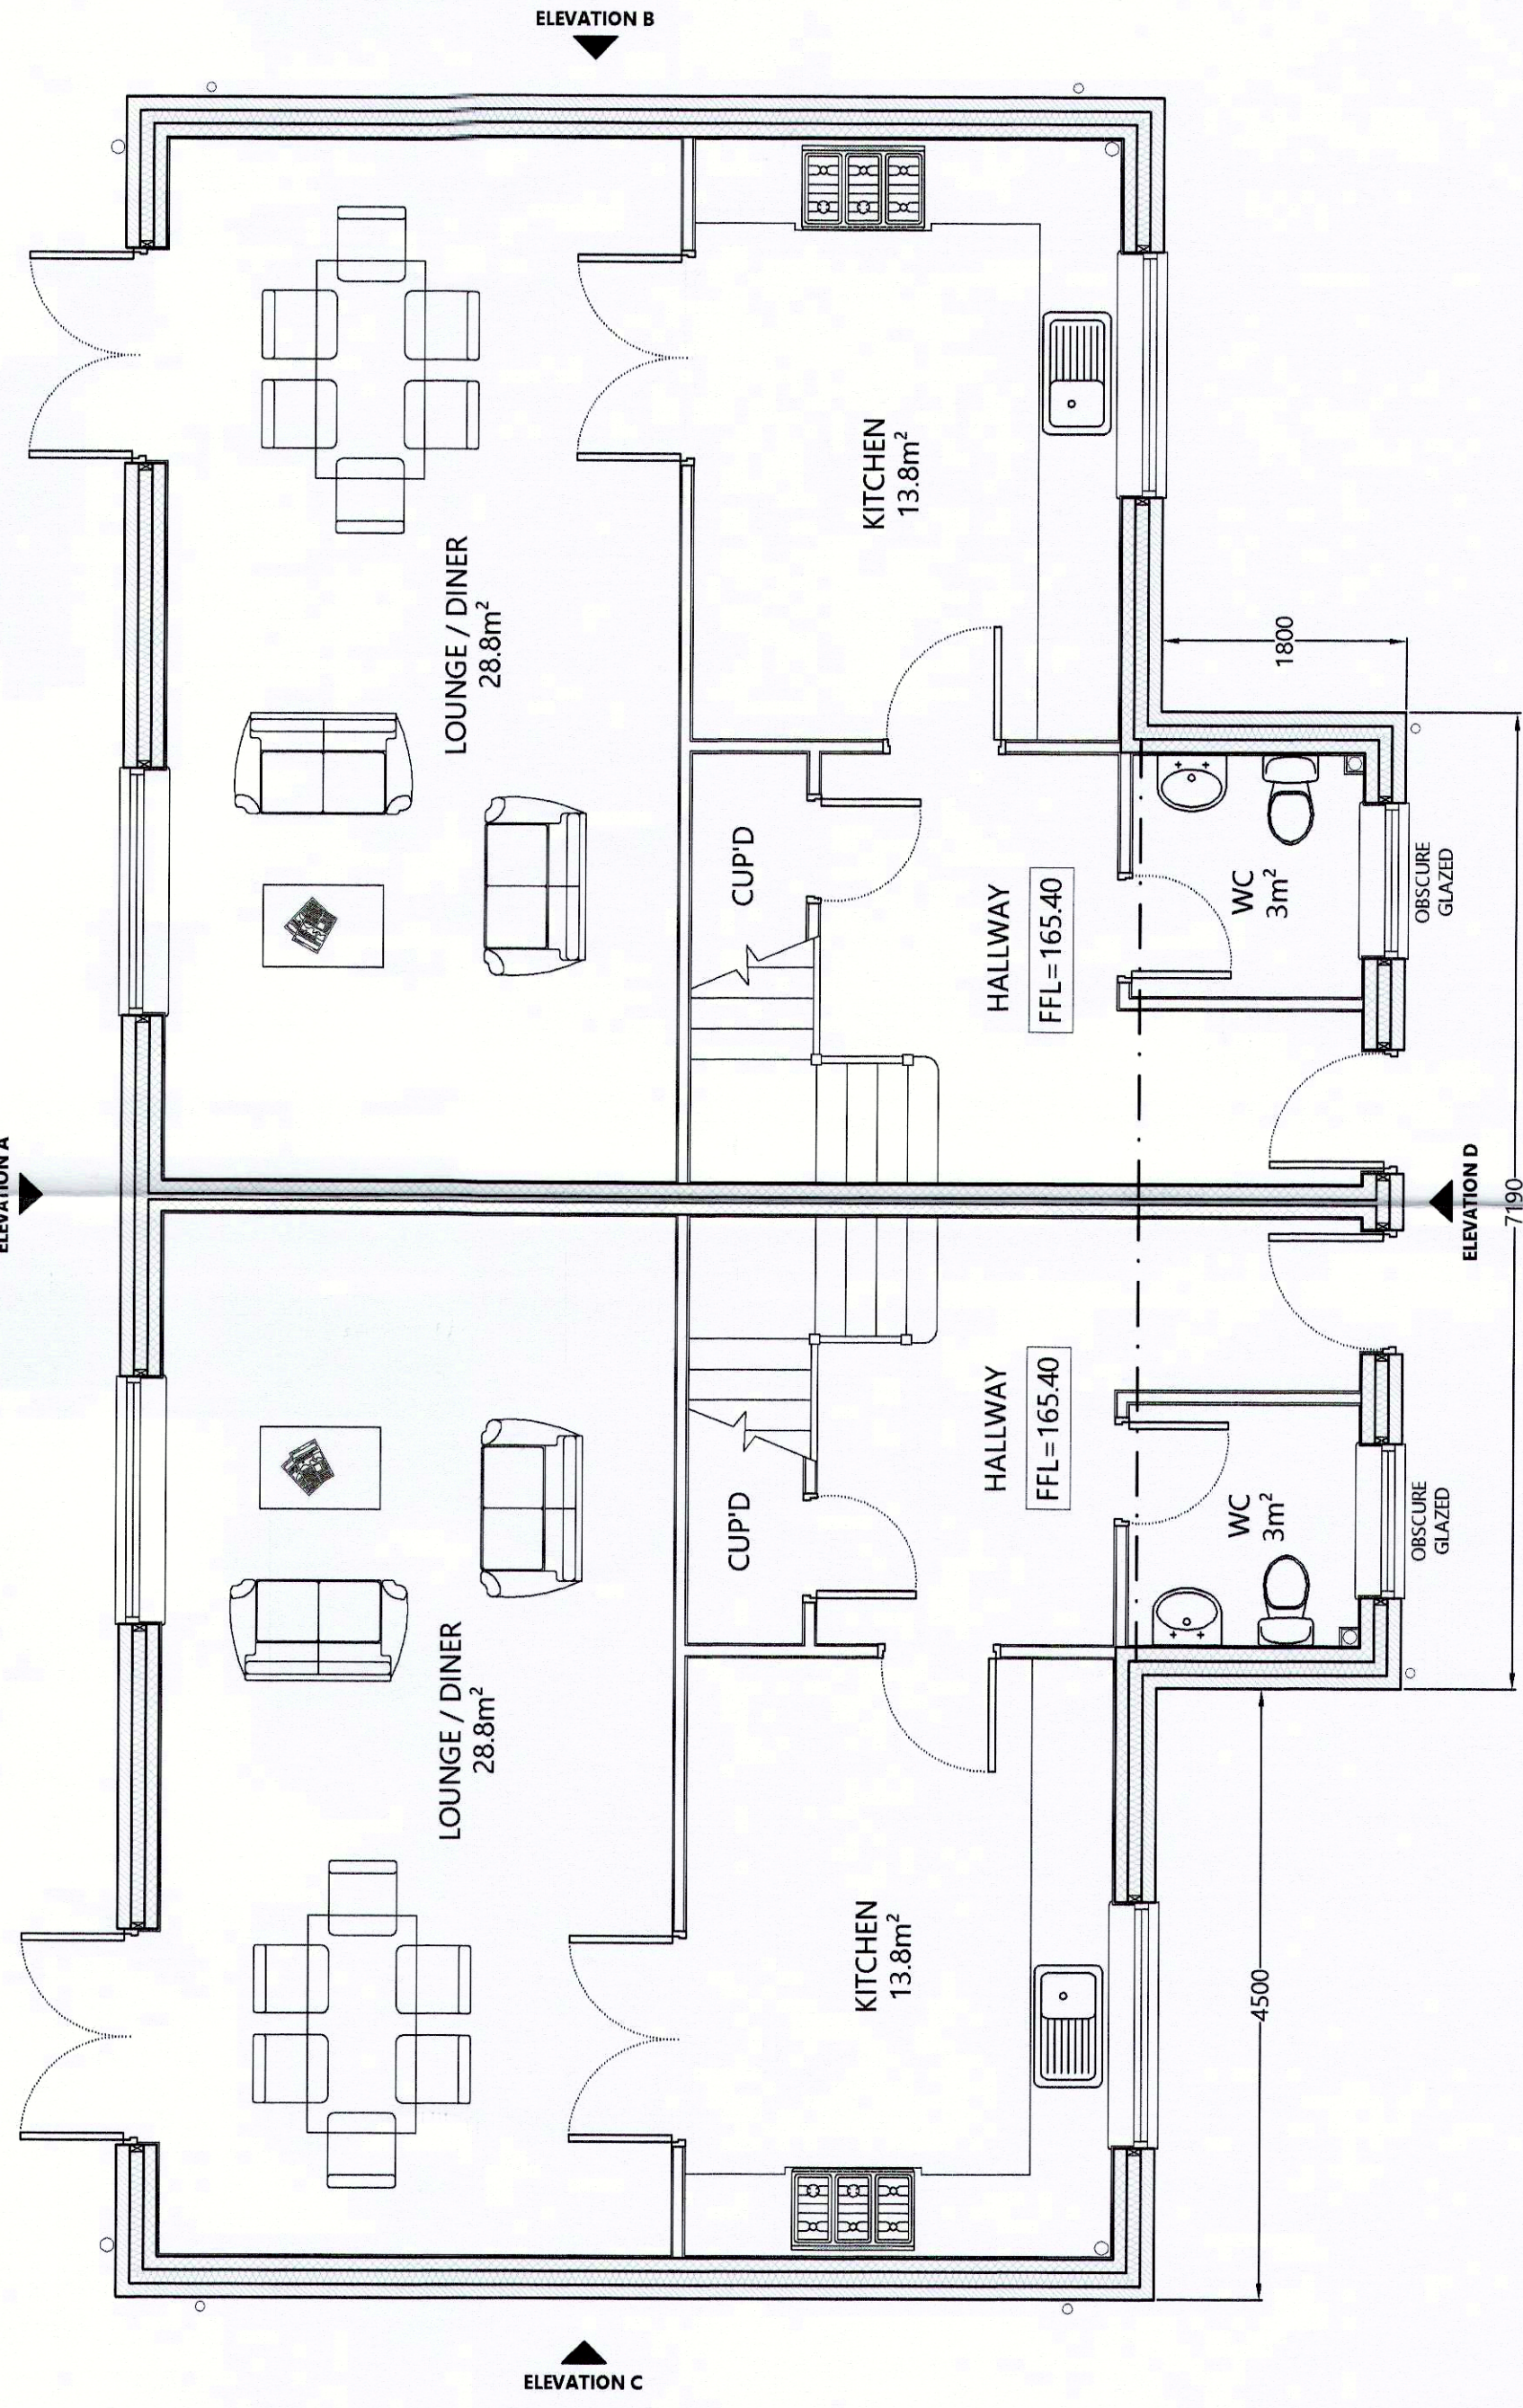

SCHEME GROUND FLOOR PLAN

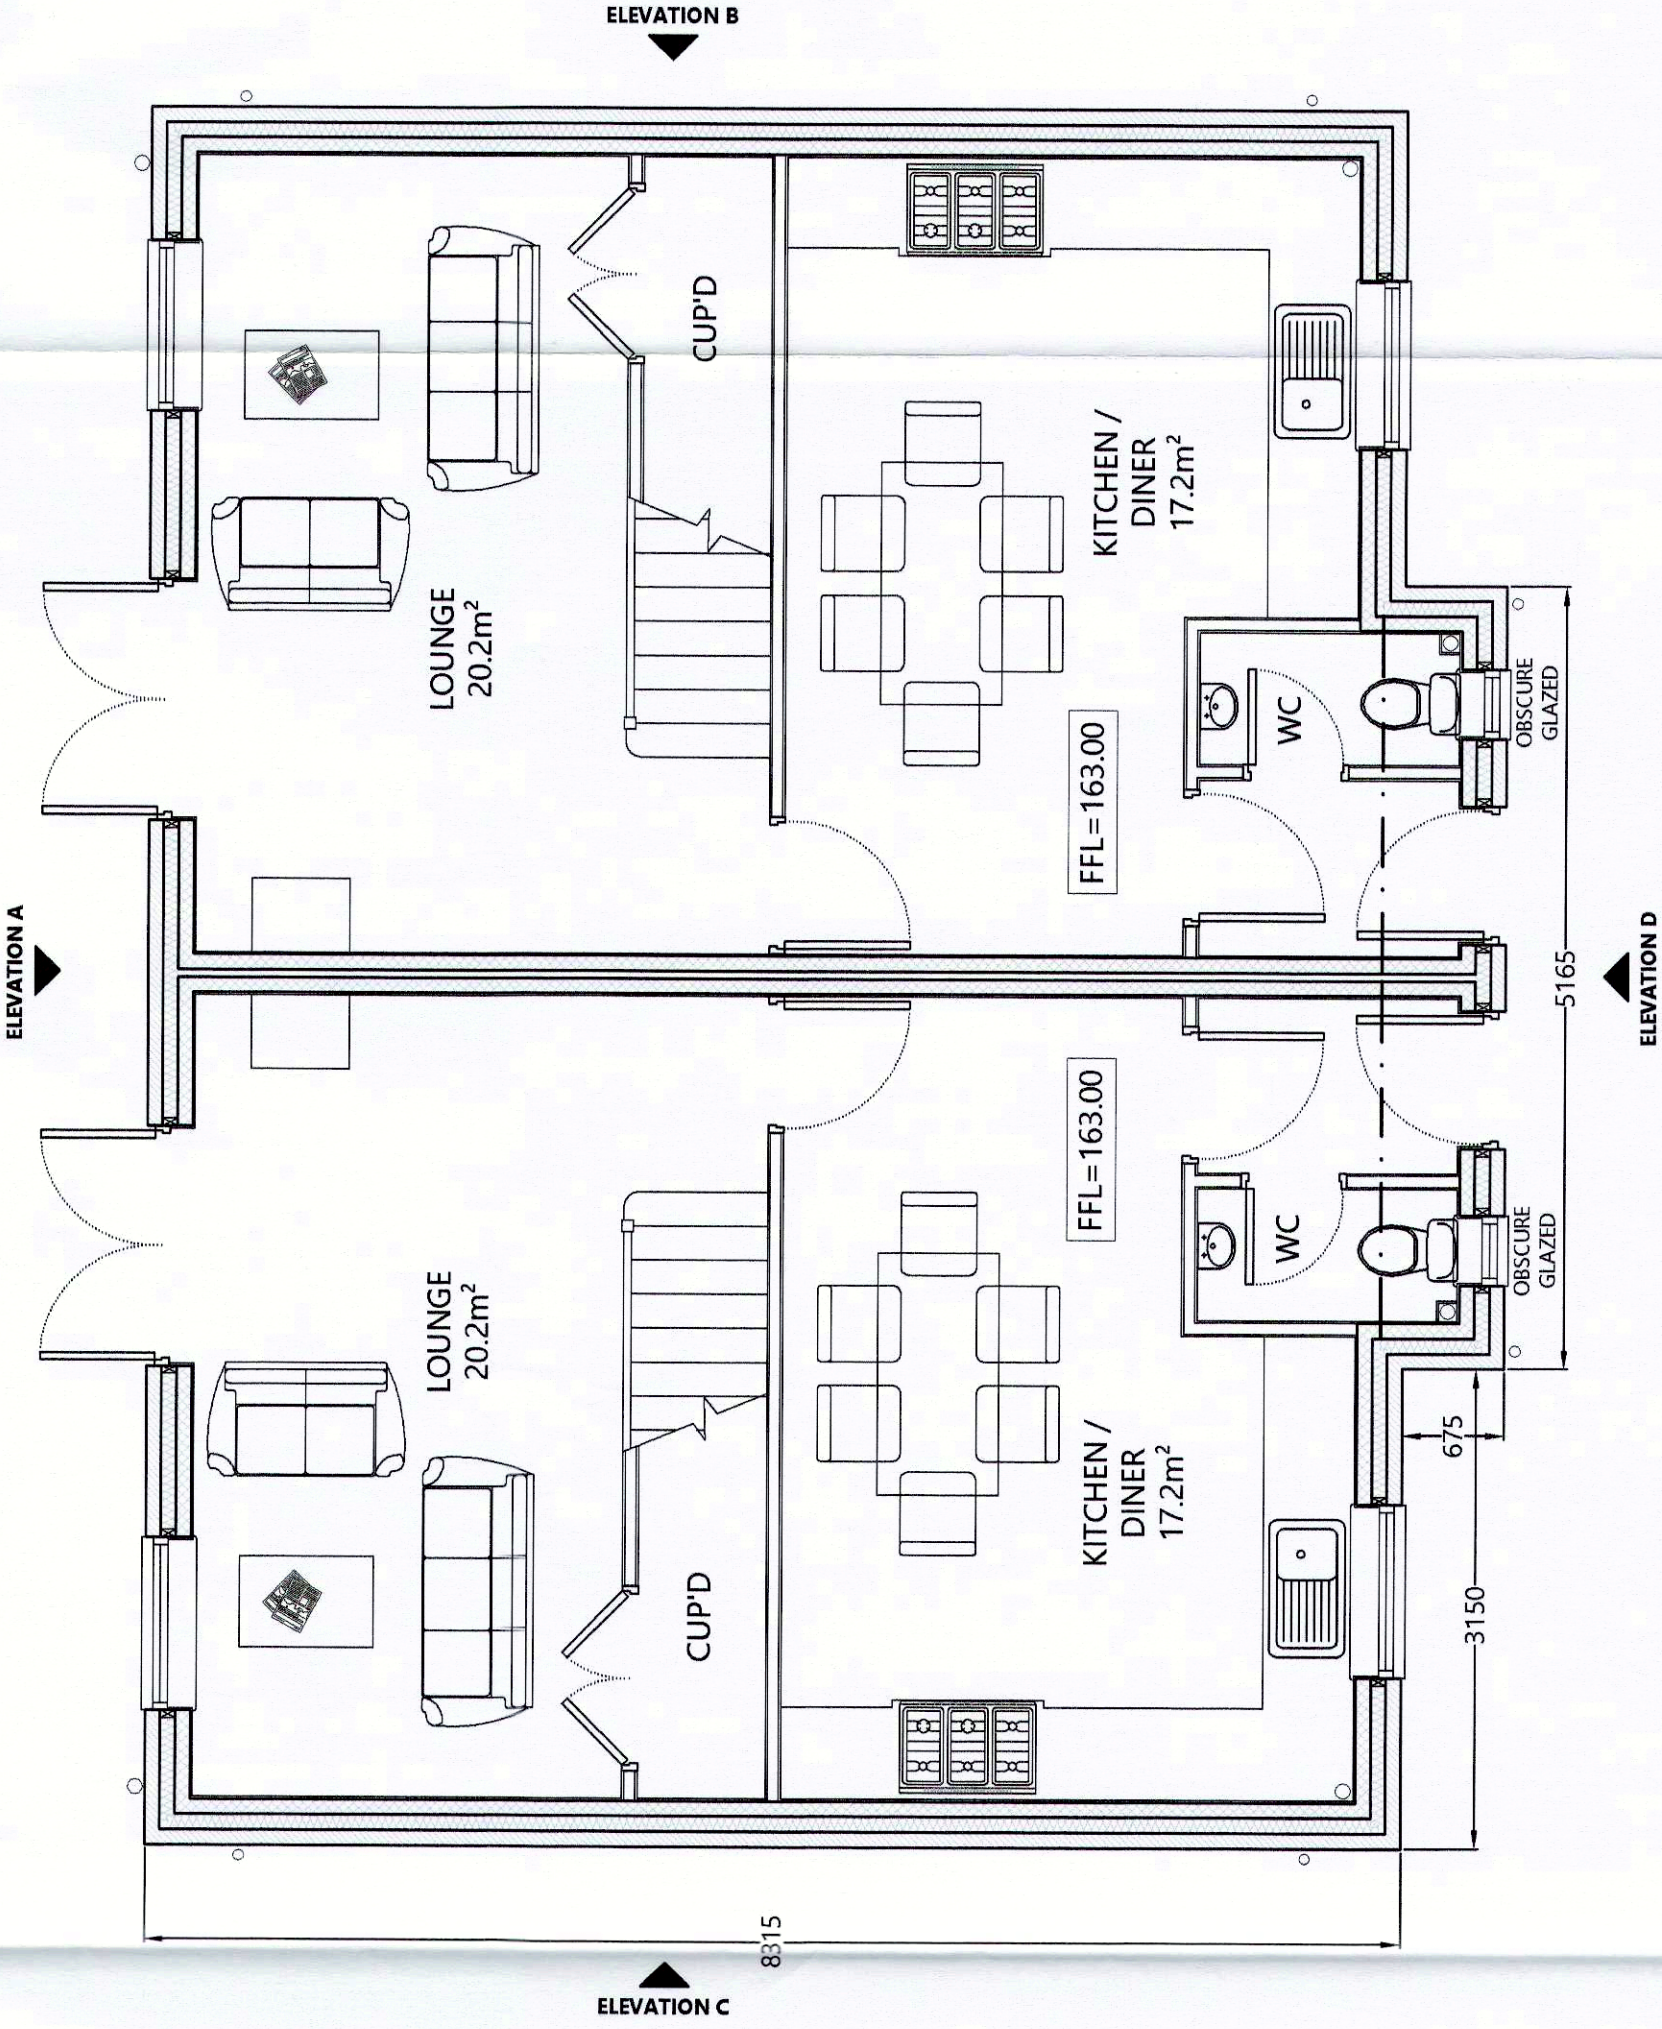

SCHEME GROUND FLOOR PLAN

Ref	Date	Revision	Initial
A	07/04/16	Plots 3 and 4 reduced in size. Windows to Plot 4 Bedroom 1 moved to side elevation.	DJT

Project / Client:

RESIDENTIAL DEVELOPMENT
LAND AT WHARNCLIFFE SILKSTONE WMC
TANKERSLEY
FOR OLIVER DEVELOPMENTS

Drawing Title:
SCHEME PLAN FOR SEMI-DETACHED DWELLINGS

John Hill ASSOCIATES LTD
Architectural & Surveying Consultants

6 Shaw Wood Way
Shaw Wood Business Park
Dorchester DN2 5TB
Tel: 01302 364565 Fax: 01302 364588
enquiries@j-h-a.co.uk

Scale:	1:50	Date:	MARCH 2016
Drawn By:	DJT	Checked By:	AH
Drawing No:	15/042/15A	Sheet Size:	A1