


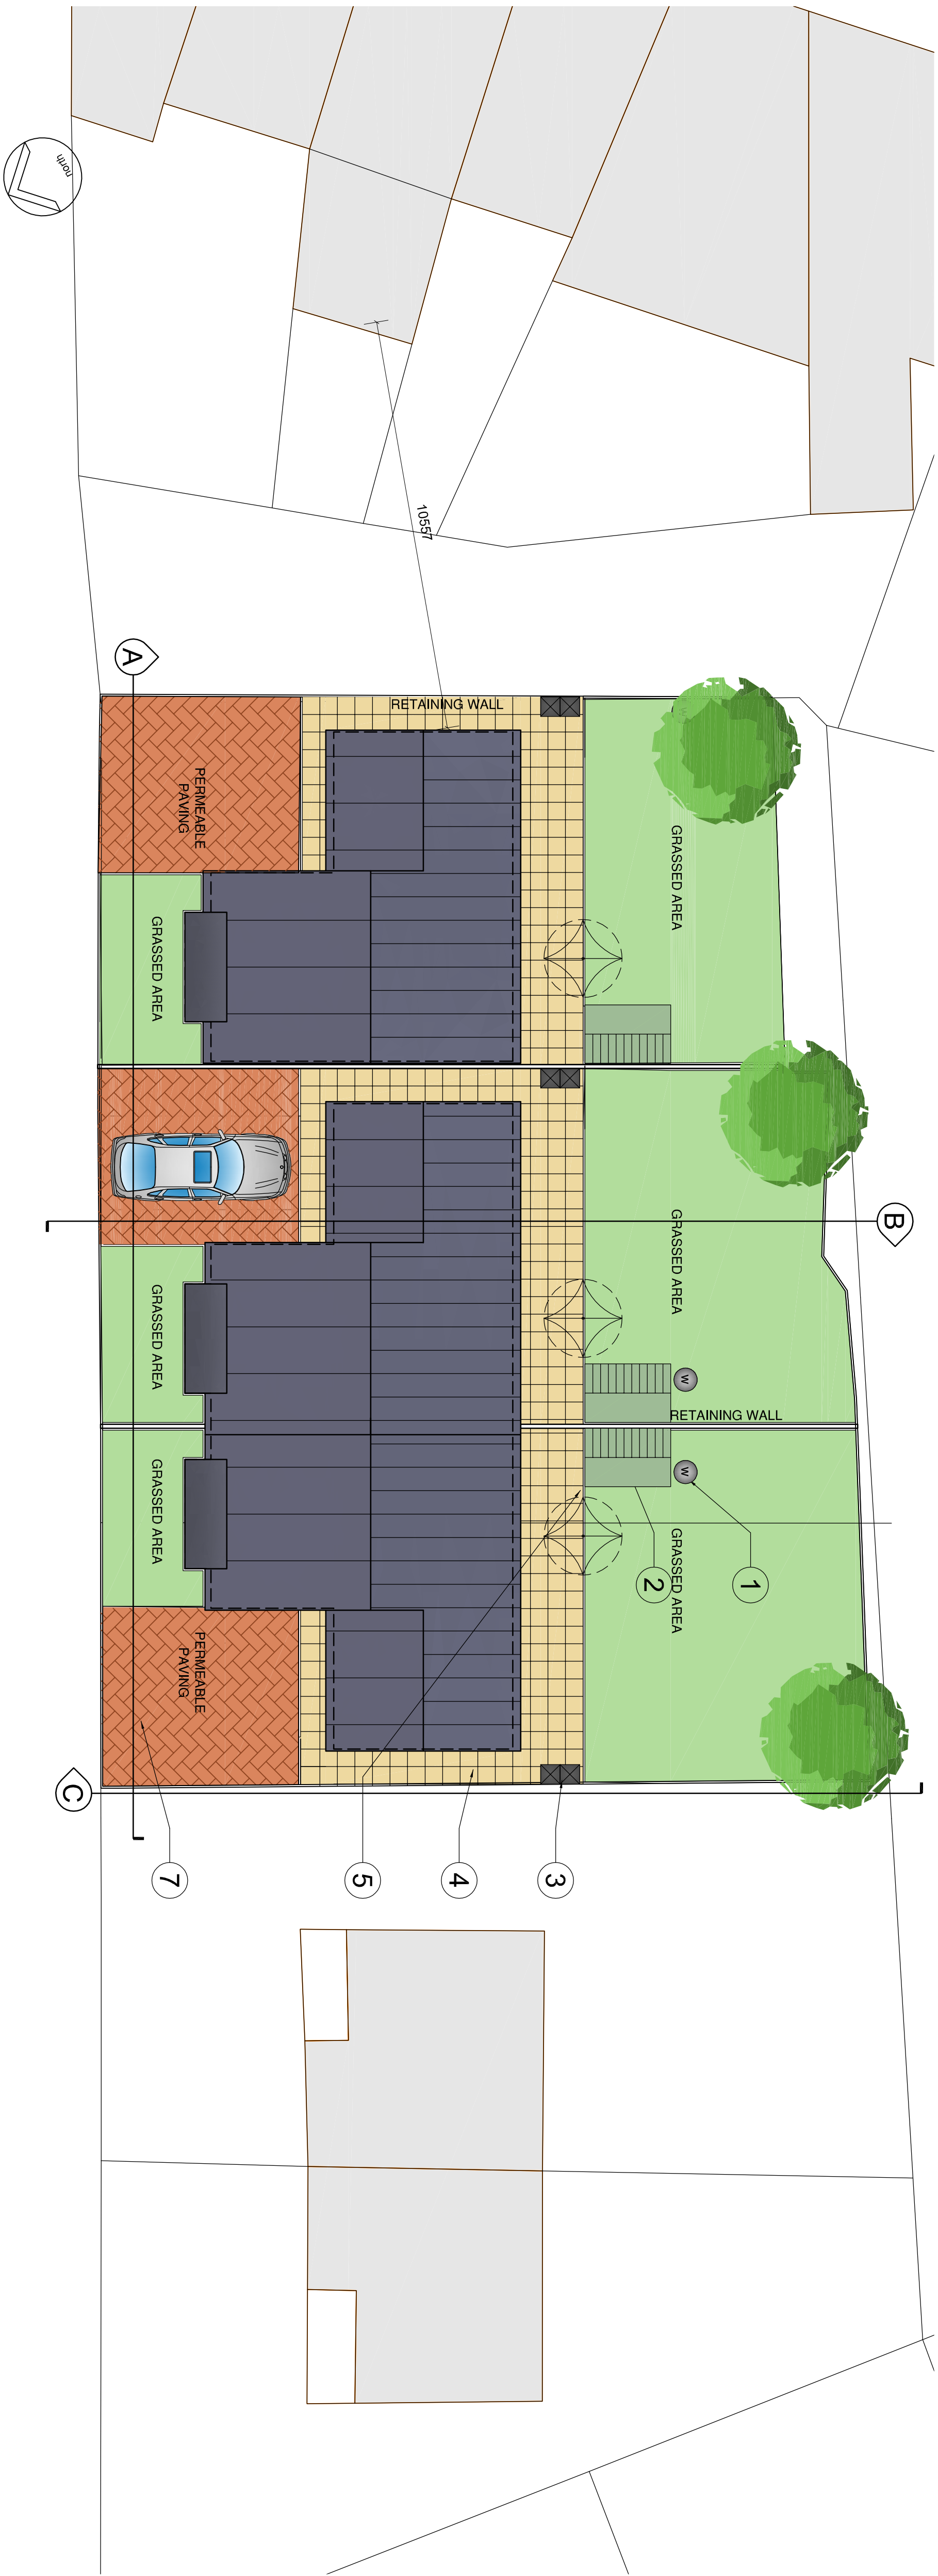

SITE PLAN

0.0 1.0 2.0 3.0 4.0


1:50 Scale (m)



SITE SECTION A-A

0.0 1.0 2.0 3.0 4.0


1:50 Scale (m)

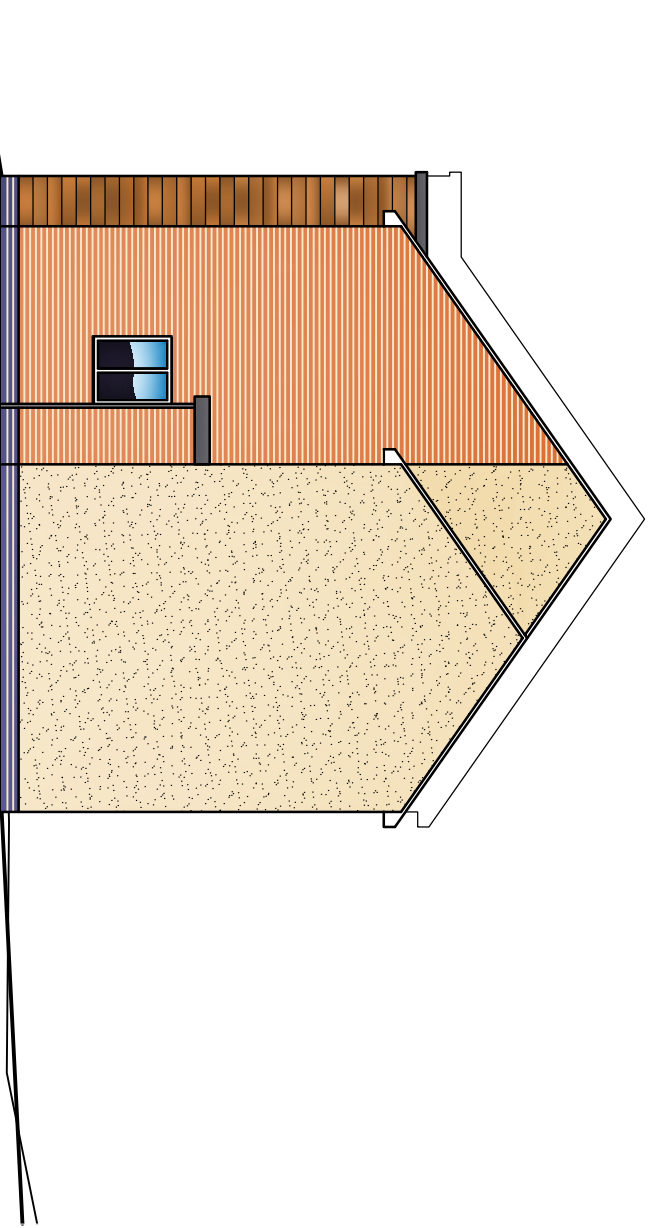

SITE SECTION C-C

0.0 1.0 2.0 3.0 4.0

1:50 Scale (m)

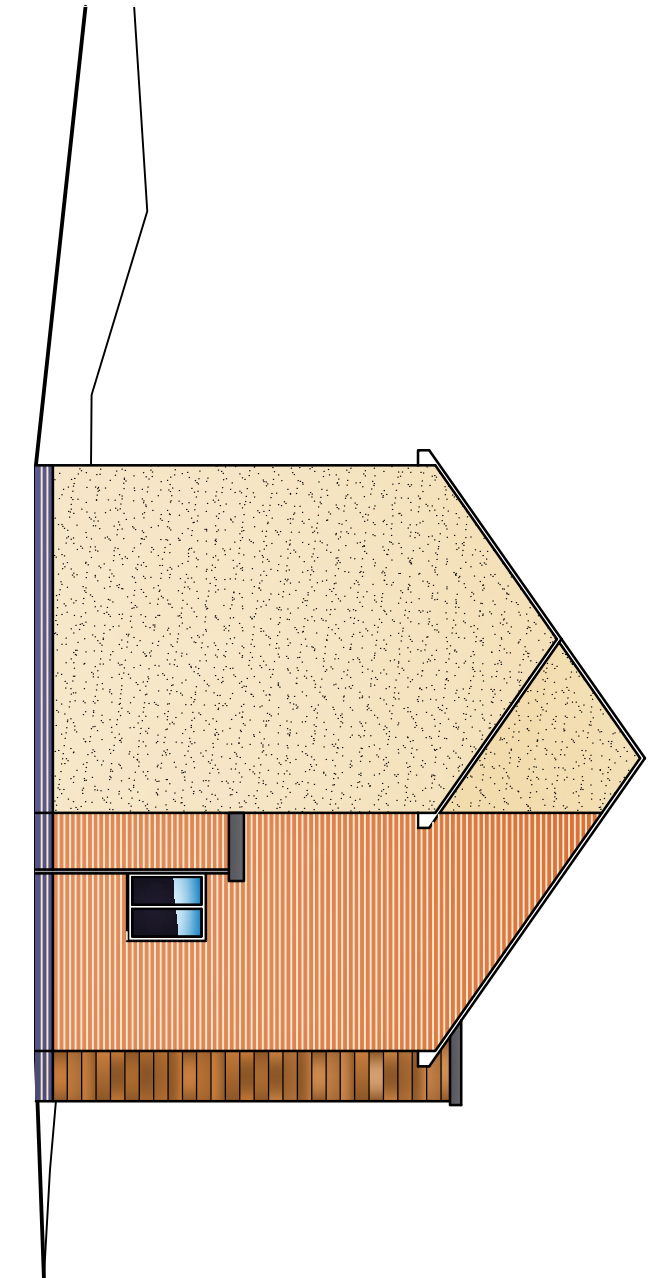

SITE SECTION B-B

0.0 1.0 2.0 3.0 4.0

1:50 Scale (m)

NOTES:

This drawing is provided for use in the project only and may not be used for any other purpose. NPS Property Consultants Ltd accepts no liability for any errors or omissions in this drawing. The drawing is provided for information only and is not intended to be used for any other purpose. The drawing may not be reproduced in any form without prior written agreement.

Do not scale from the drawing, use written dimensions only.

- 1 Rainwater Harvesting tank
- 2 Garden Shed
- 3 Wheelie Bins
- 4 450 x 450mm Paving Flags
- 5 Rotary Clothes Dyer
- 6 Tarmac
- 7 Permeable block paved drives

A		First plot mirrored and street scenes extended to show adjacent properties as per planner comments.	
REVISION	DATE	CHECKED BY	DATE
1	02/10/2013	LS	02/10/2013
SCALE BAR			
PURPOSE OF ISSUE			
FILE STATUS CODE			
© COPYRIGHT NPS GROUP			A1
Owens Survey Limited, registered by permission of the Controller of Her Majesty's Stationery Office, Crown Copyright. Owens Survey Licence No. 10002284			
nps group NPS Property Consultants Ltd Owens Survey Limited SACRYVILLE STREET, BARNLEY SOUTH YORKSHIRE, S19 9QG TEL: 01430 779999 EMAIL: barnley@nps.co.uk Head Office: 10, The Quadrant, Barnley, South Yorkshire, S19 9QG Telephone: 01430 779999 Fax: 01430 779999 Other Office locations can be found on our website: www.nps.co.uk			
Property Design and Management Services			
Client Bernesal Homes			
Project HSG 4924 - Highstone Road & Kenworthy Road Worsborough Common Social Housing Development			
Title			
Kenworthy Road Site GA Plan & Site Sections			
Scales		DATE	DRAWN
1:100		29/08/2013	LS
FILE / DRAWING NAME		ZONE	LEVEL
13-7-1020		-	PL A
PROJECT NR		ROLE	UNIQUE NR
13-7-1020		011	A
REV CODE		CHECKED	