



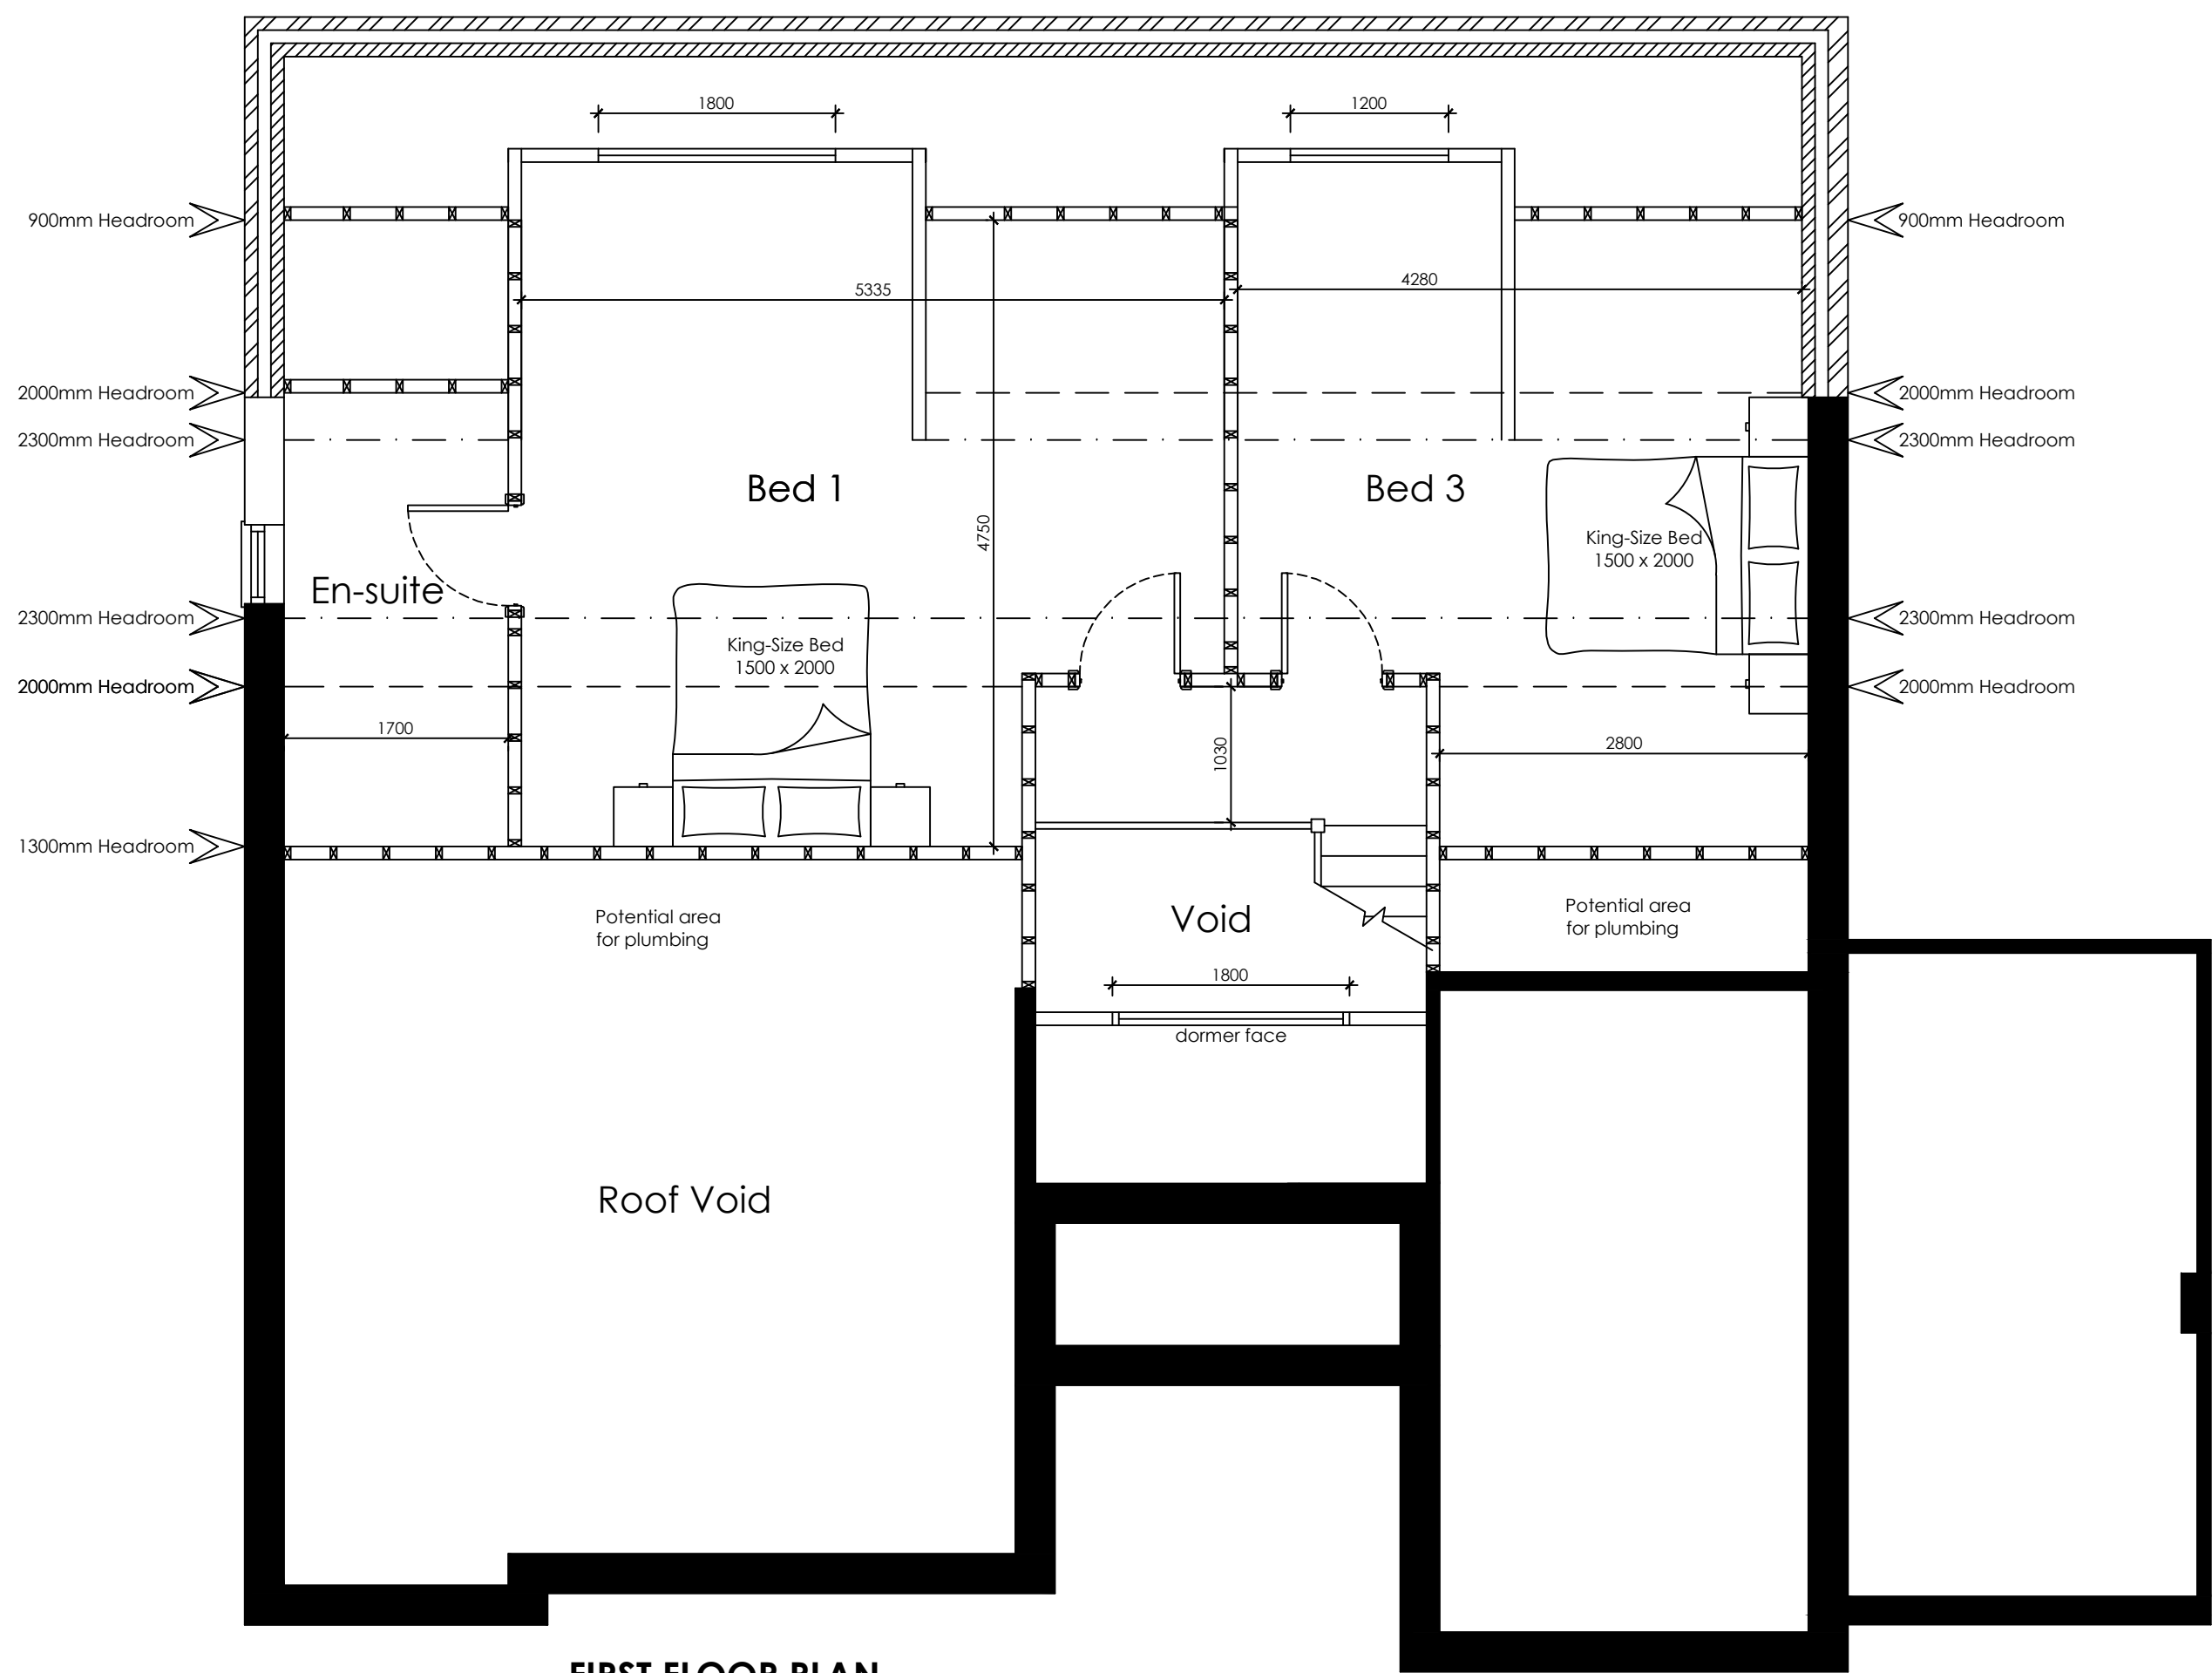


FIRST FLOOR PLAN
SCALE 1:50

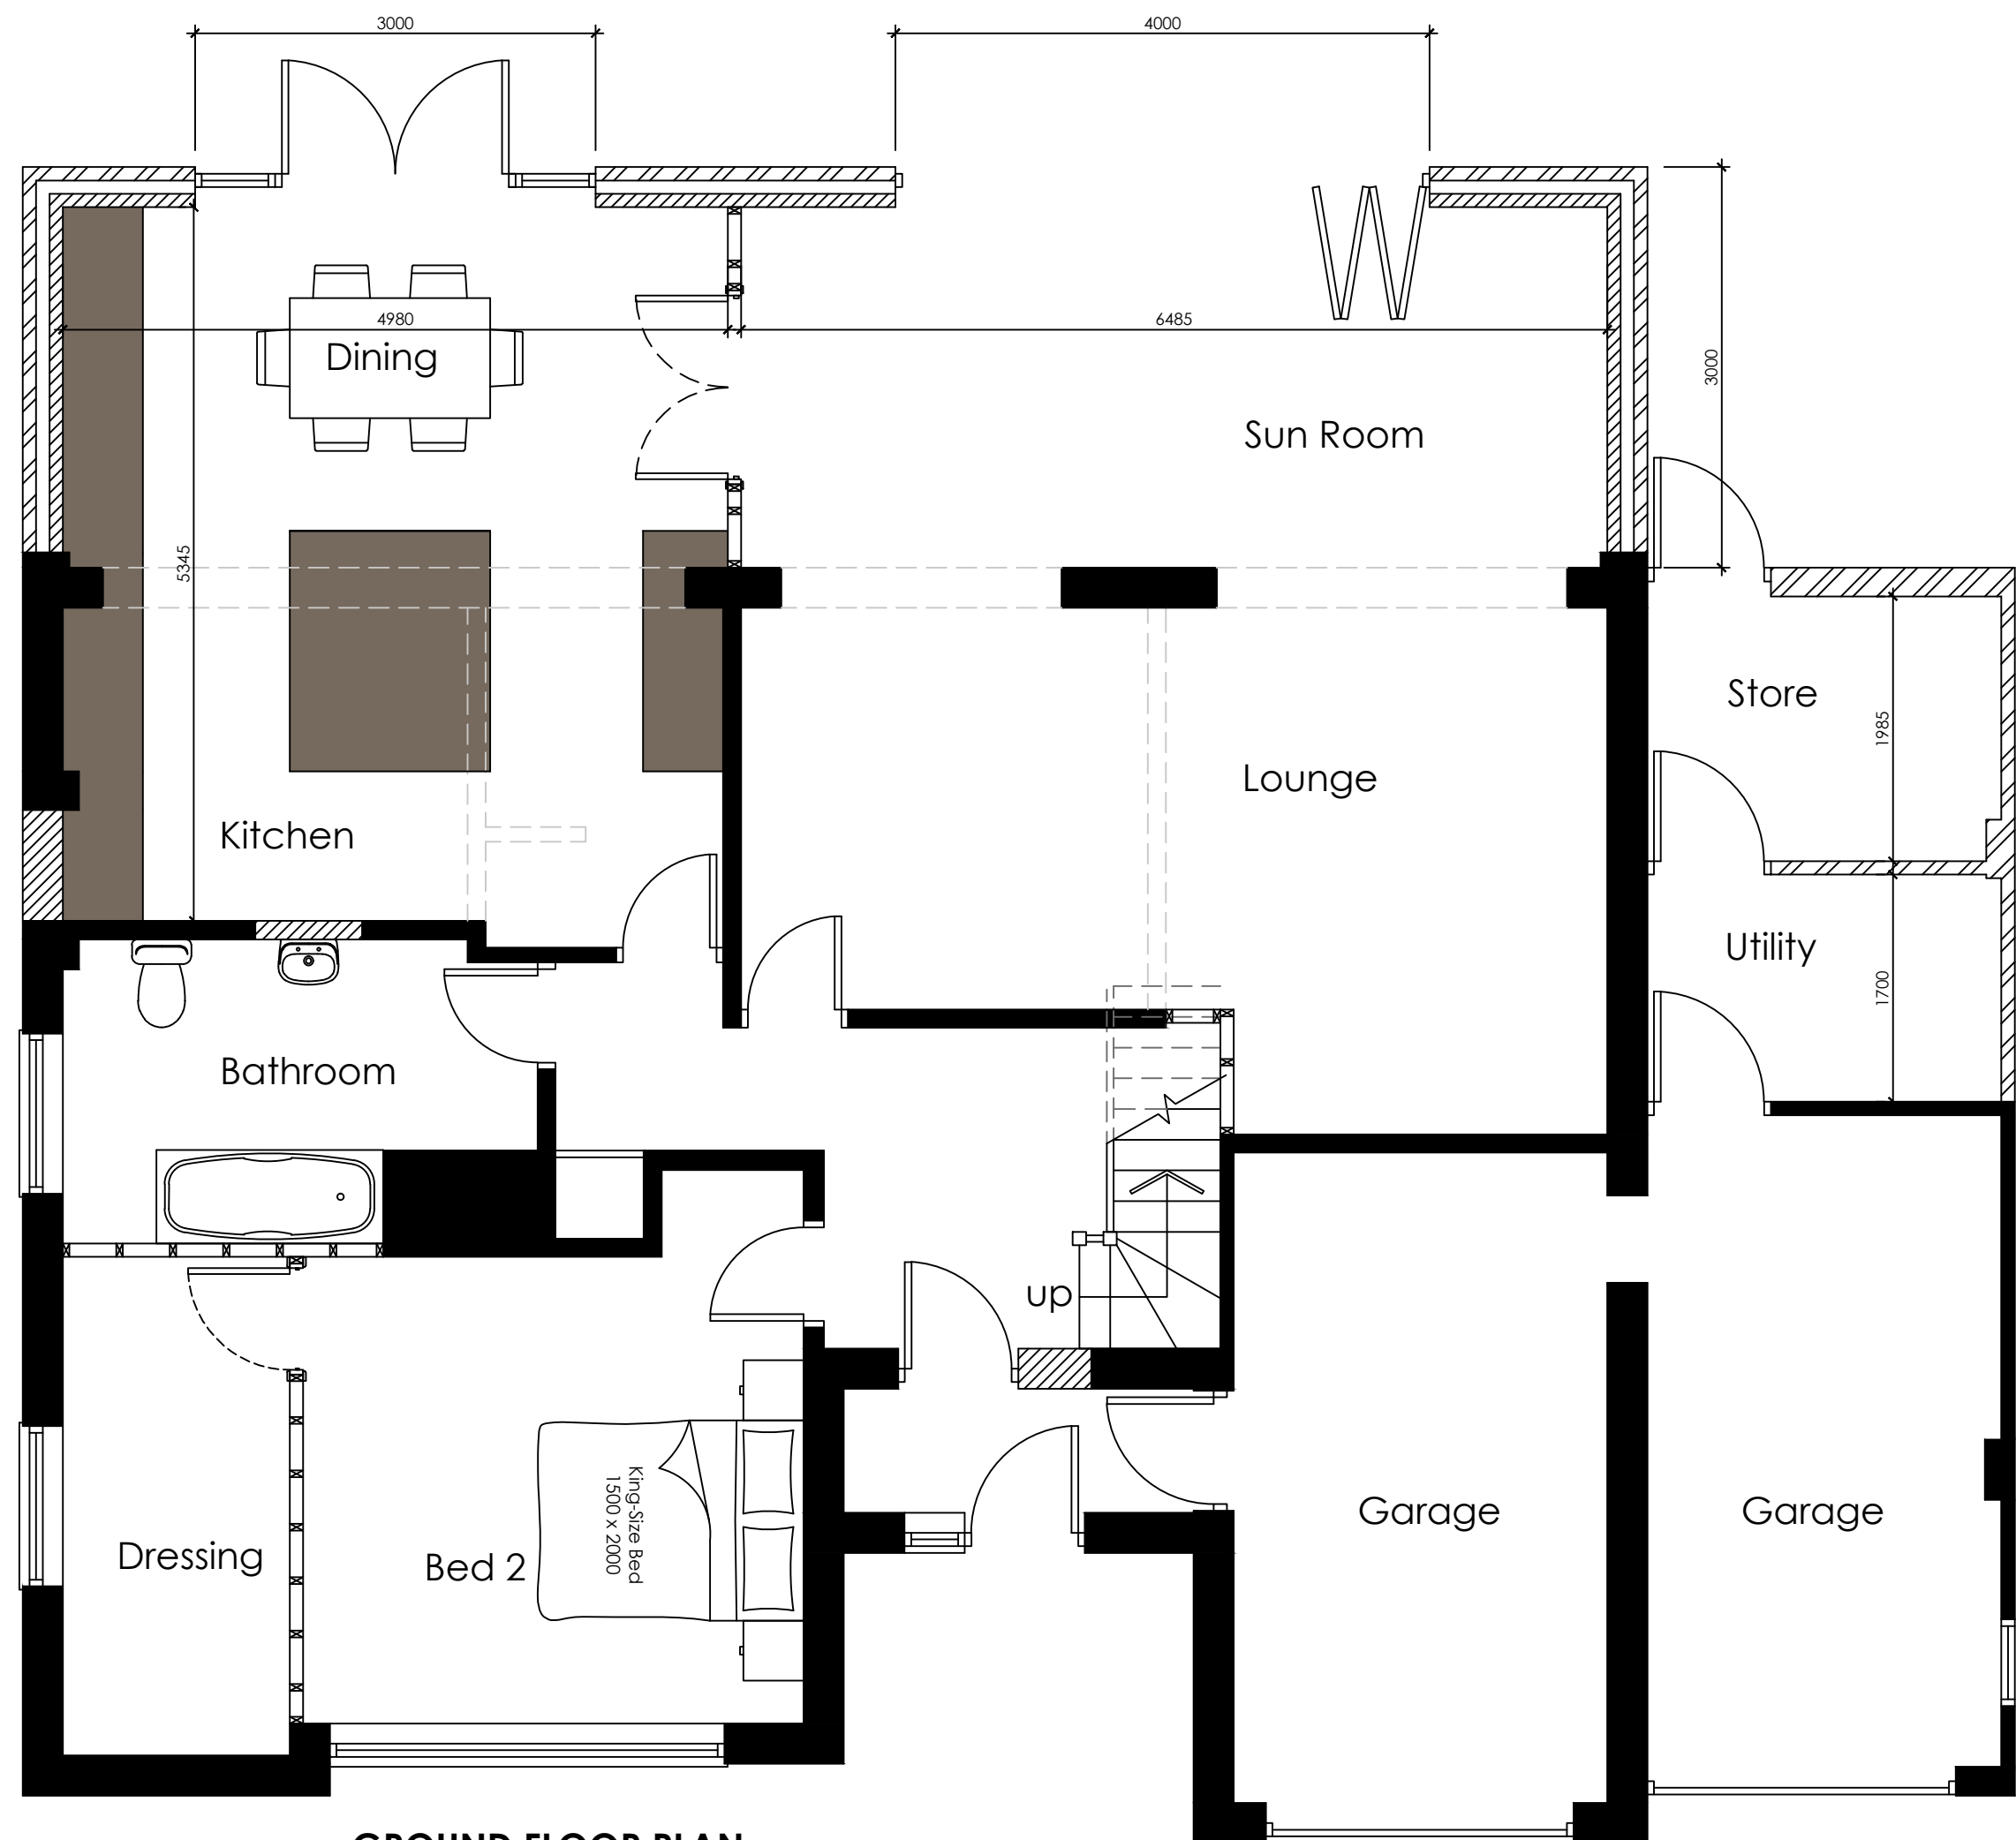


GROUND FLOOR PLAN
SCALE 1:50




PROPOSED FRONT ELEVATION
Pitched Roof Dormer
SCALE 1:100

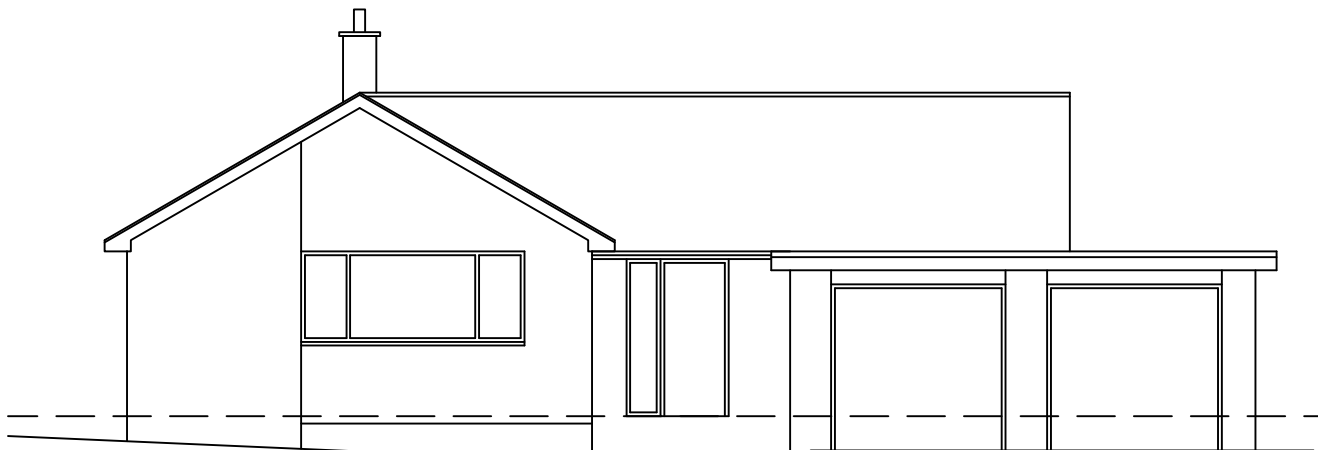


EXISTING FRONT ELEVATION
SCALE 1:100

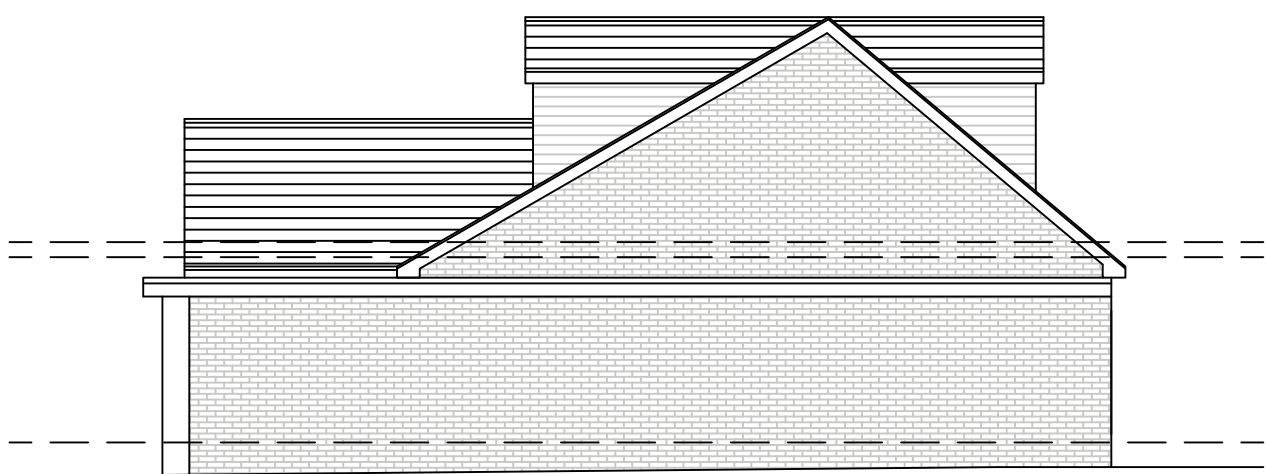


PROPOSED SIDE ELEVATION
SCALE 1:100

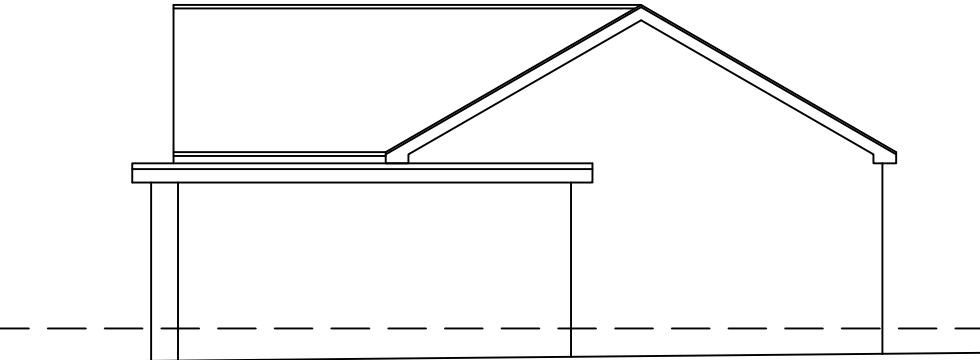

EXISTING SIDE ELEVATION
SCALE 1:100

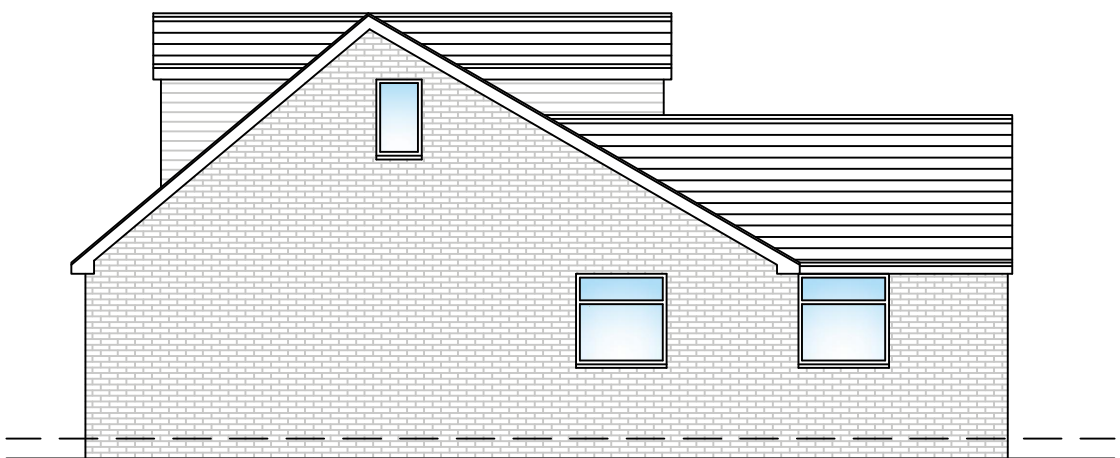


PROPOSED SIDE ELEVATION
SCALE 1:100

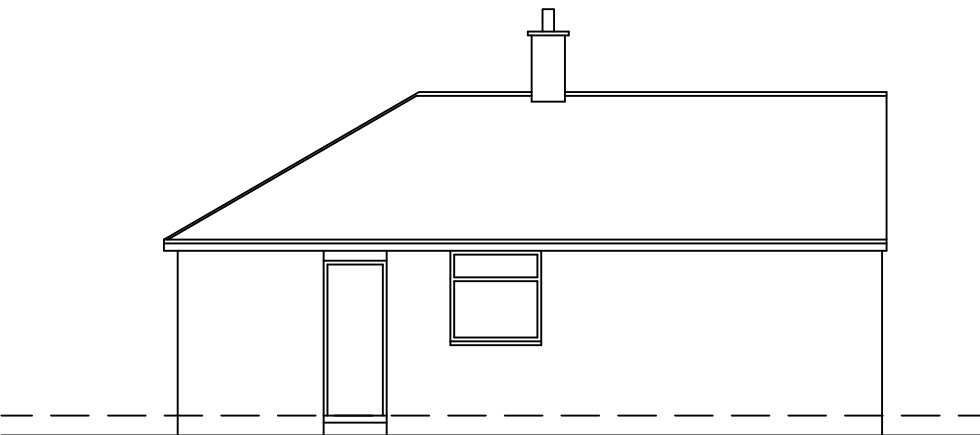


EXISTING SIDE ELEVATION
SCALE 1:100



PROPOSED REAR ELEVATION
SCALE 1:100

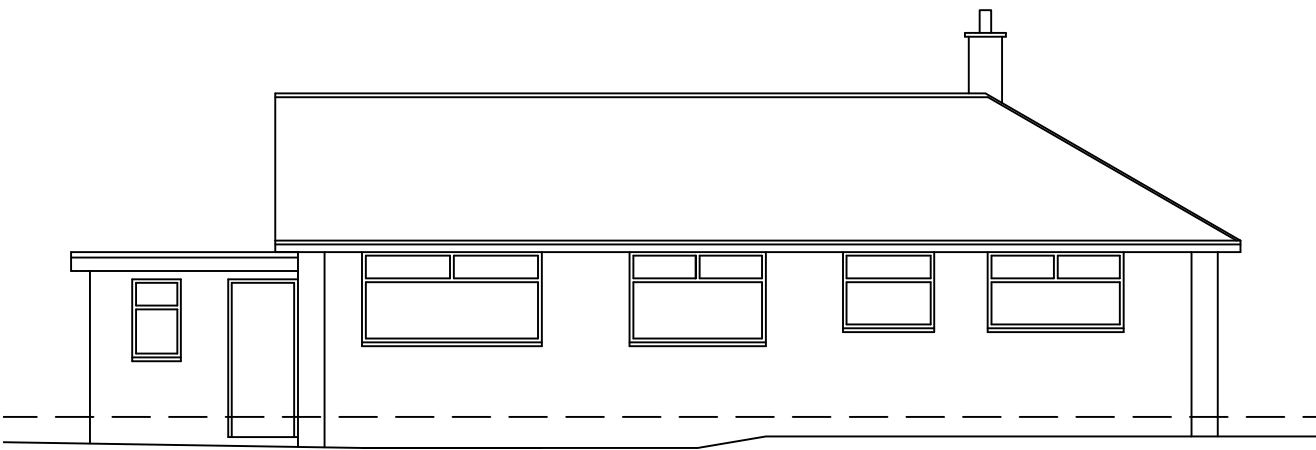

EXISTING REAR ELEVATION
SCALE 1:100

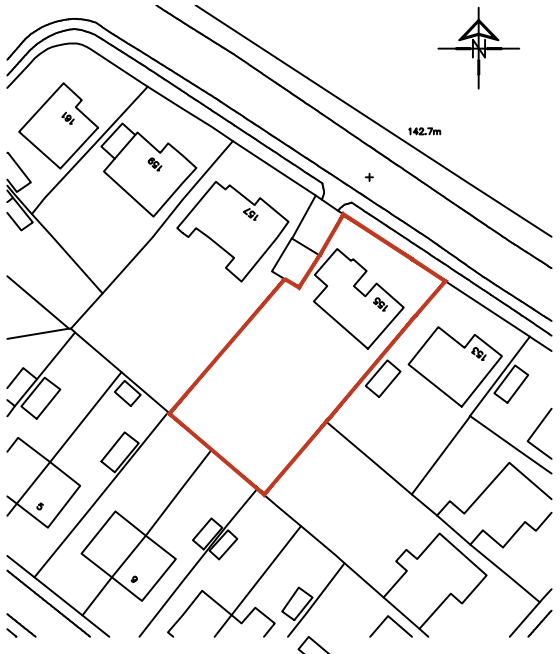

LOCATION PLAN
SCALE 1:1250

 White Agus PARTNERSHIP			8 MORSTON BUSINESS PARK, WHALEY ROAD, BARUGH GREEN, BARNSELEY. S75 1HQ			Phone: 01226 208482 Fax: 01226 283030 Email: info@whiteaguspартnership.co.uk Web: www.whiteaguspартnership.co.uk		
ARCHITECTURAL SERVICES AND SURVEYORS								
Project: EXTENSION & ROOD ALTERATION 155 STAINCROSS COMMON, STAINCROSS BARNSELEY, S75 6NE					Client: MR & MRS MADDEN			
Drawing Title: PLANS & ELEVATIONS					Date: NOVEMBER 2015		Scale: 1:50 @ A1	
					Ref. 15-106		Dwg. No. 01	
					Rev. A			
Date	Suffix	Description			Date	Suffix	Description	
04/12/2015	A	REVISED TO CLIENTS REQUIREMENTS						