



DETACHED BUNGALOW, BASLOW CRESCENT  
PROPOSAL

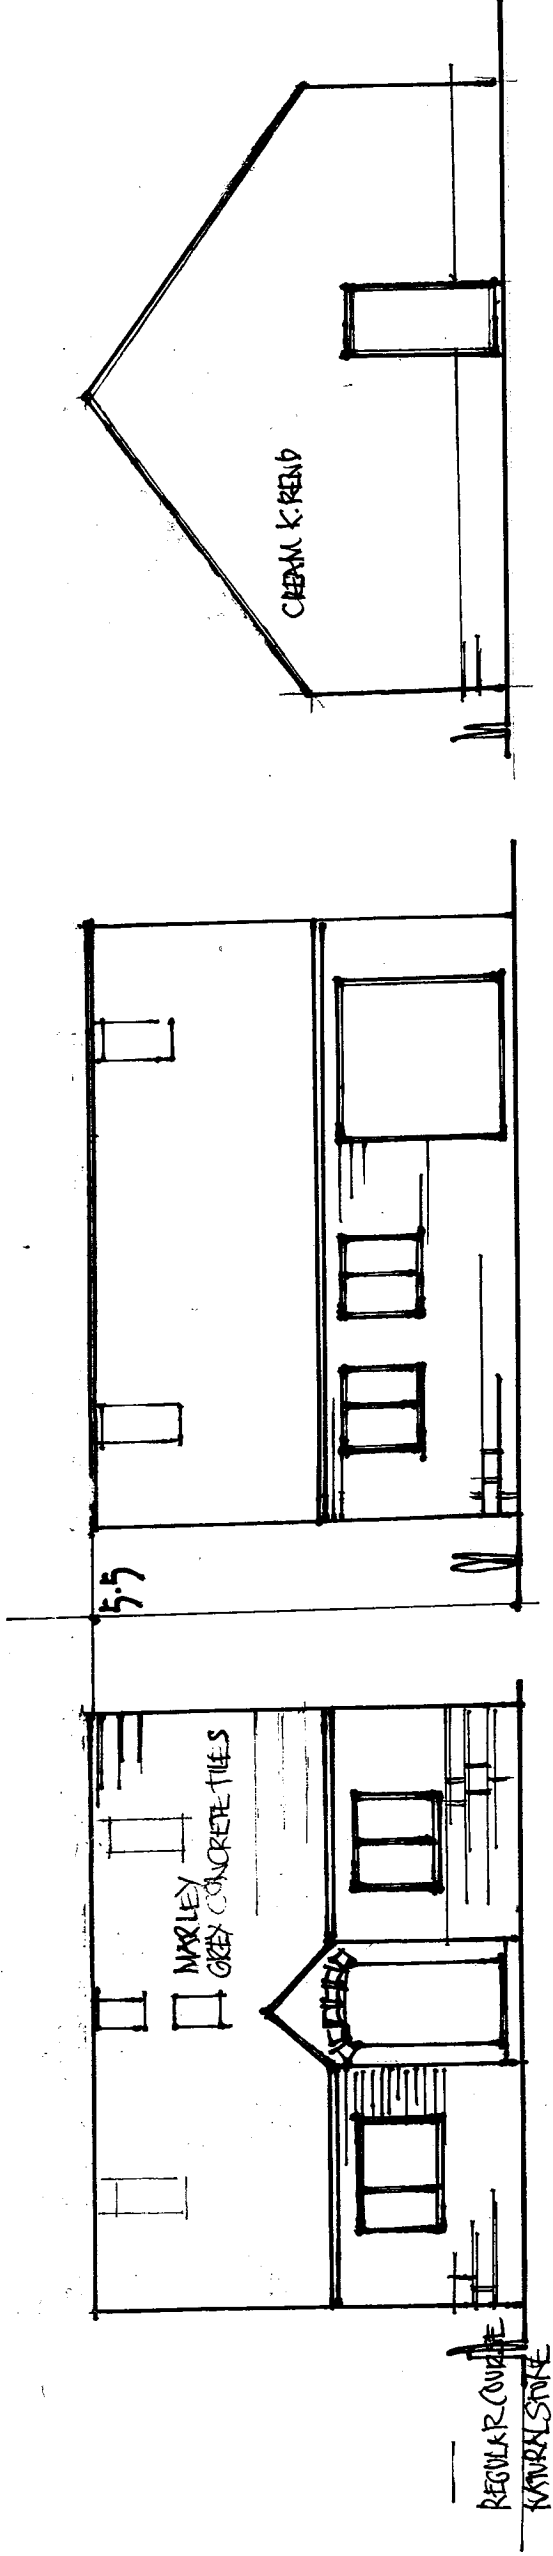


REAR ELEVATION

FRONT ELEVATION

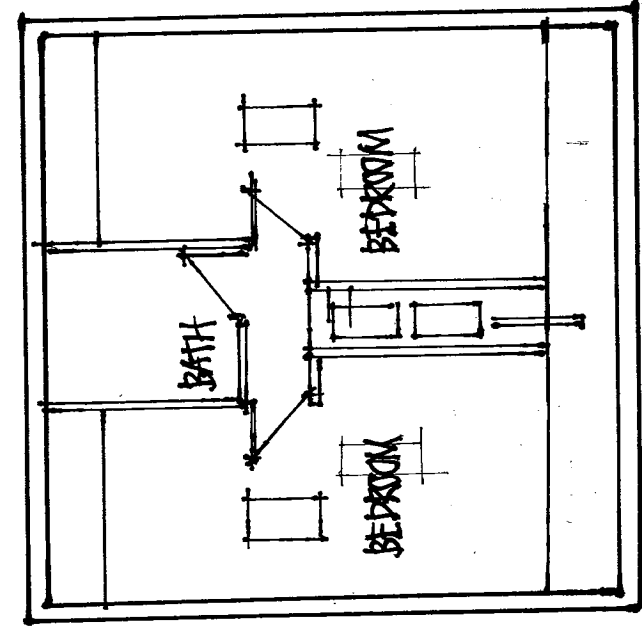

FIRST FLOOR

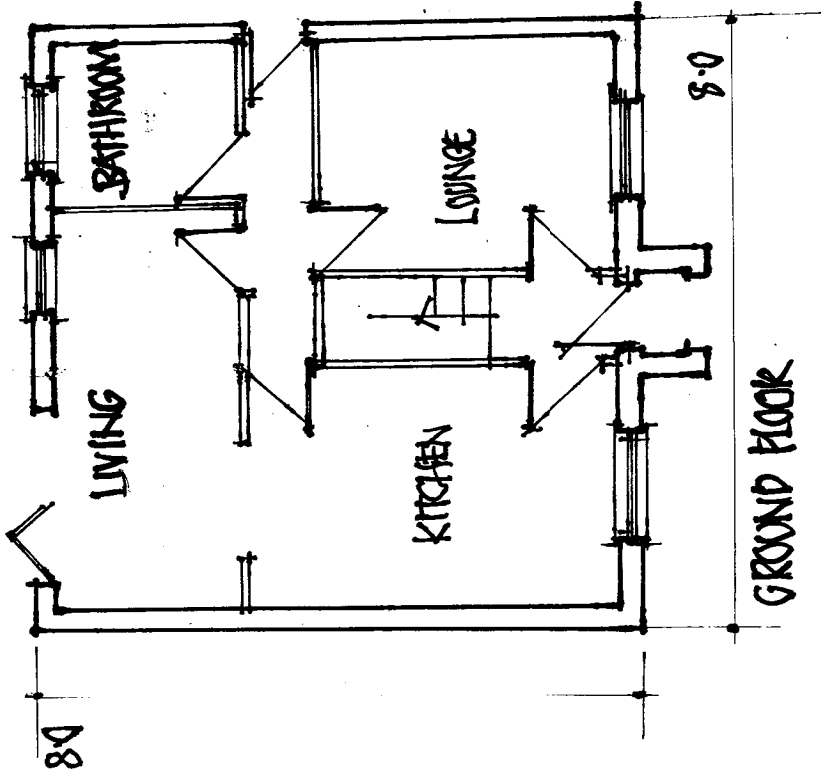

GROUND FLOOR

REVISED MAY 2022  
RIDGE HEIGHT 5500 ABOVE G.L.  
SCALE 1:100