


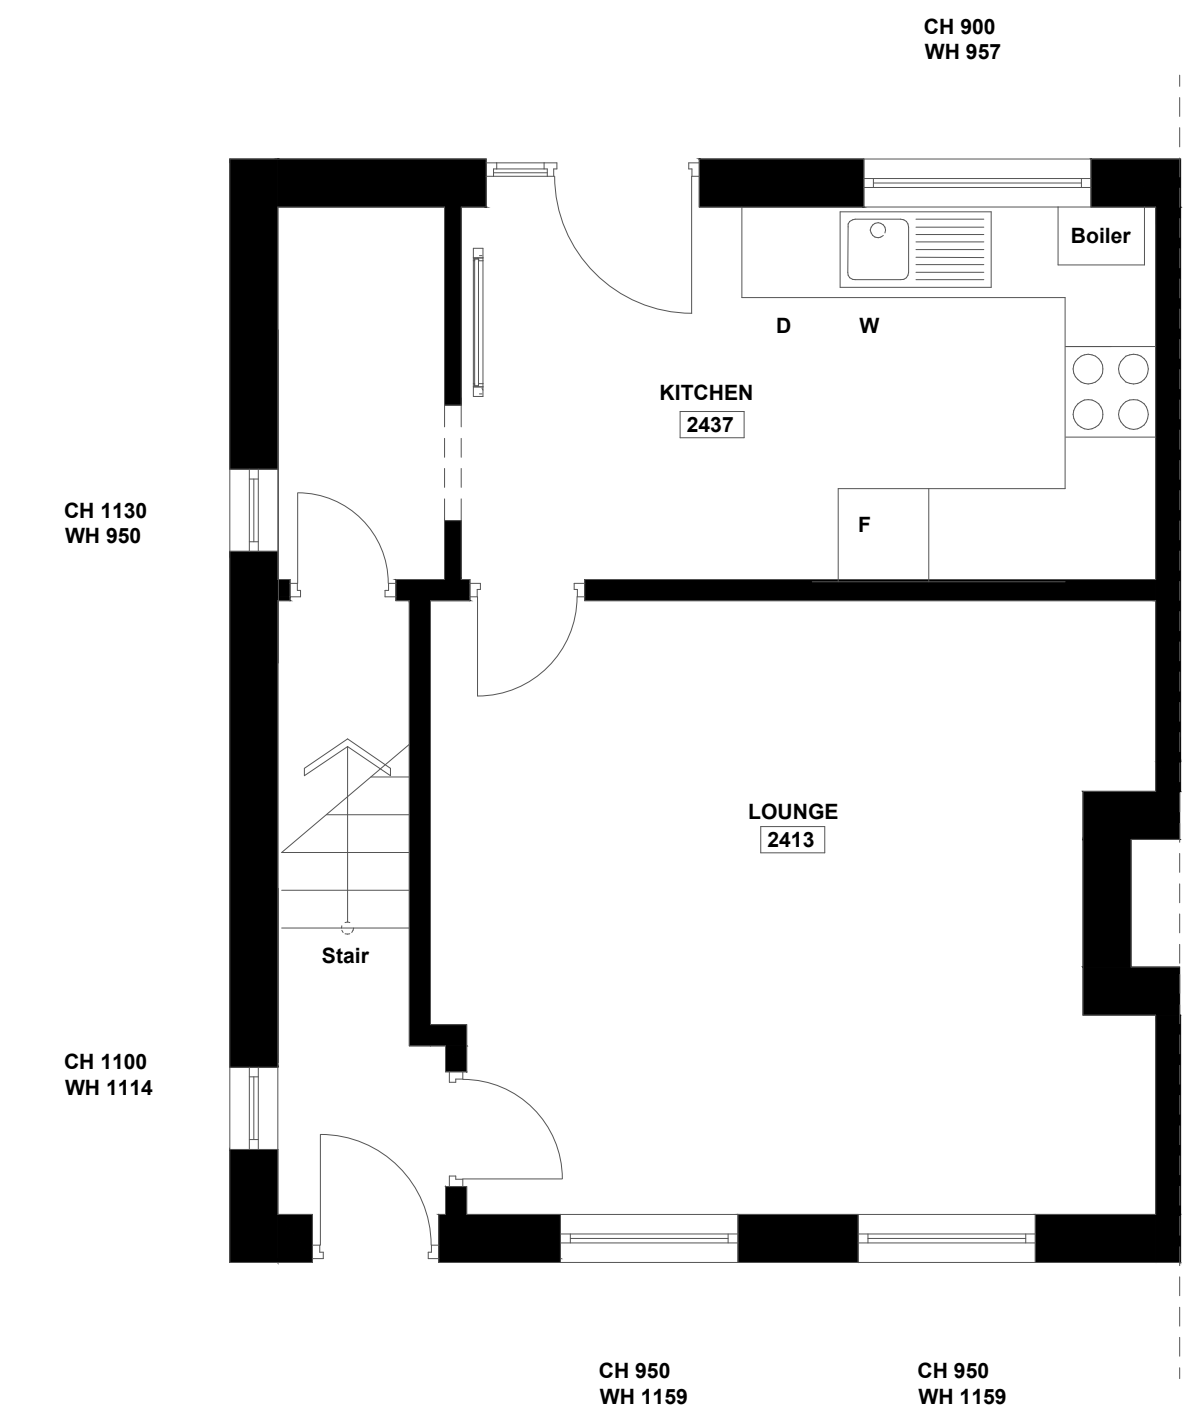

01 GROUND FLOOR PLAN

1:50




02 FIRST FLOOR PLAN

1:50



03 Elevation Front A

1:50

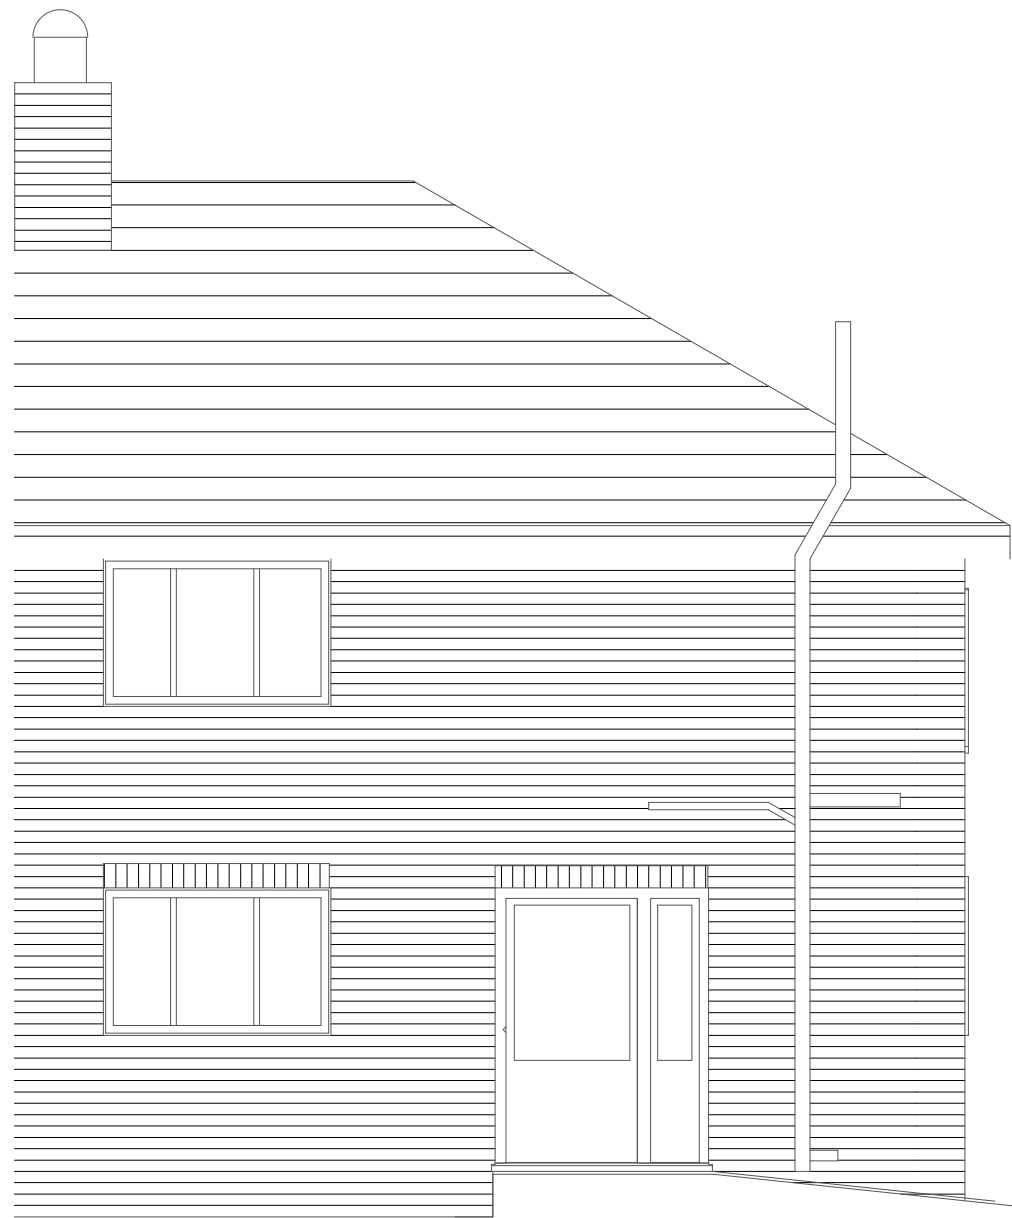

04 Elevation Rear Elevation B

1:50



05 Elevation Side Elevation C

1:50

DO NOT SCALE FROM THIS DRAWING. ALL DIMENSIONS TO BE CHECKED ON SITE BY CONTRACTOR. REPORT ANY DISCREPANCIES TO DRAWING AUTHOR AND PROPERTY SERVICES TEAM. DRAWING OR CONTENTS SHOULD NOT BE DUPLICATED WITHOUT PRIOR CONSENT.

DRAWING TO BE READ IN CONJUNCTION WITH ALL OTHER PROJECT DOCUMENTS INCLUDING BUT NOT LIMITED TO DRAWINGS, SPECIFICATIONS, SCHEDULES

0mm10203060mm

1:1

NOTES

P1	First Issue	08/09/21	MJY
Rev	Notes	Date	Issued By



BARNSLEY
Metropolitan Borough Council
PROPERTY SERVICES

SERVICE

Berneslai Homes

PROJECT

Disabled Adaptation at 103 Gerald Road

TITLE

Existing Plans & Elevations

PROJECT REF 07-01-107104	DRAWING REFERENCE 001	REV P1
SCALE 1:50	DISCIPLINE ARCHITECTURE	SHEET SIZE A1
PURPOSE OF ISSUE PRELIMINARY		Drawn XX
		Checked XX