



Drawing No.	Rev No.
MTF001	-001

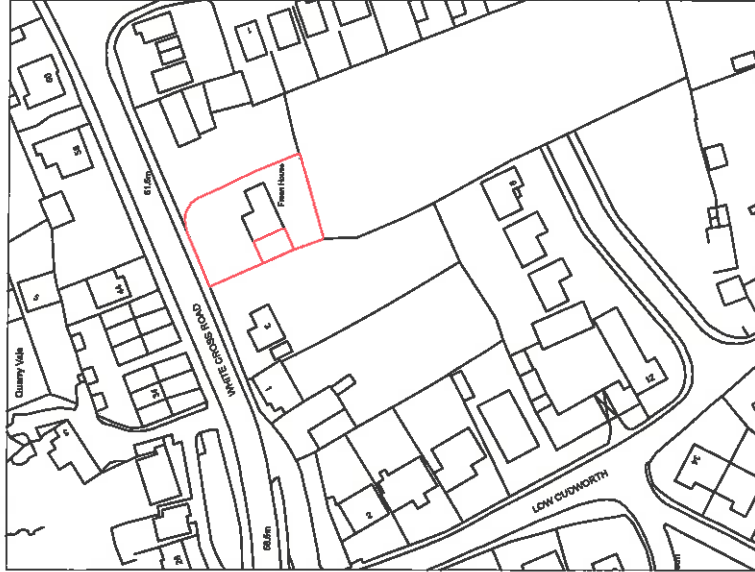

LOCATION PLAN
SCALE 1:1250 AT A3

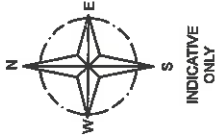

SITE PLAN
SCALE 1:500 AT A3

DO NOT SCALE. Contractor to check all dimensions and report any variations or errors.

NOTES

Rev	Description	By	Chk	App	Date
-----	-------------	----	-----	-----	------

JRB DESIGNS Ltd
1, Spence Road
Cuddesley
Barnsley
S72 8LT
Tel: 01225 380499
Fax: 01225 380079
Email: jrb@jrbdesigns.co.uk
Mobile: 07970 341192

This drawing is copyright © Jrbdesigns Ltd.

Client: MRS T FROST

Drawing Title:

SITE PLANS

Address:
FREAN HOUSE
WHITECROSS ROAD
CUDWORTH
BARNSELY S72 8ED

Project Name:
PROPOSED FIRST FLOOR
SIDE EXTENSION

Purpose of Issue:

PLANNING

Drawing Status:

FIRST ISSUE

Scale at A3	Drawn by	Date
AS SHOWN	JRB	13/02/2016
Checked by	Approved by	Date
MTF001	JRB	13/02/2016
Project No.	Drawing No.	Revision
MTF001	001	-
Approval	Revision	Contract
MTF001	001	001