




SUBJECT TO BUILDING
SURVEY

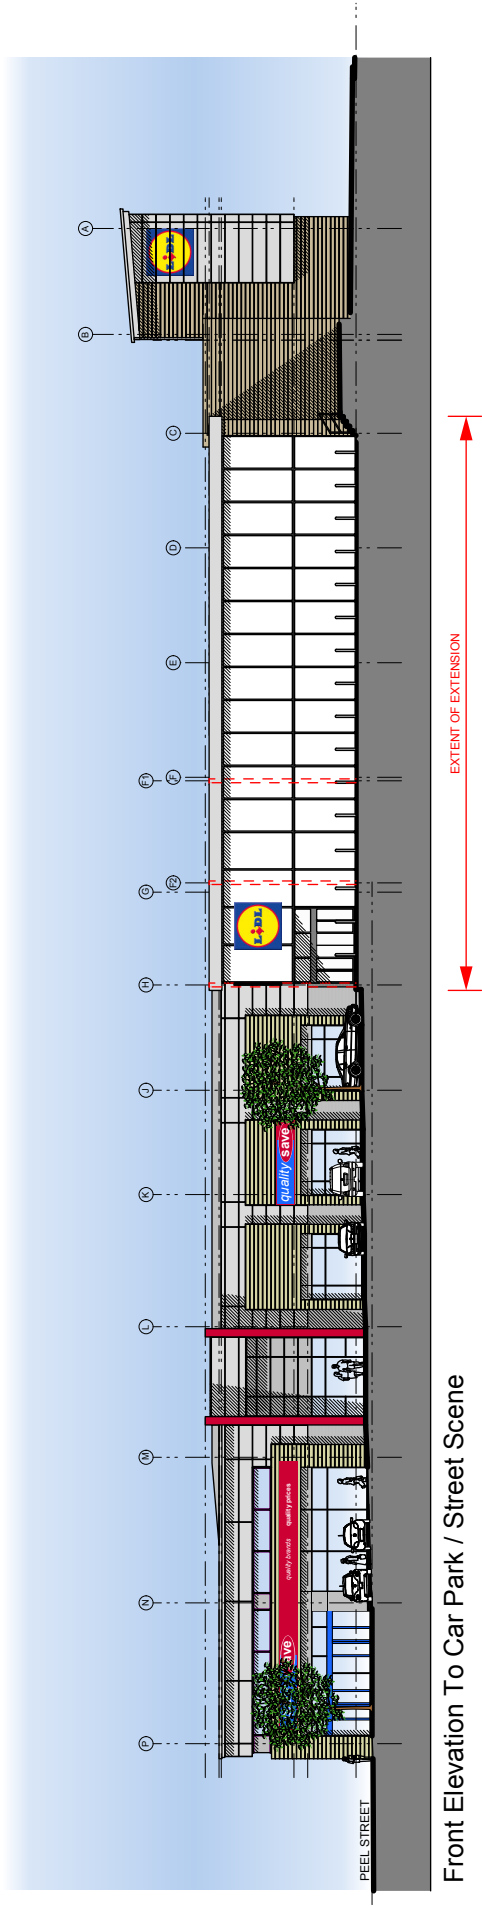


Front Elevation To Car Park / Street Scene

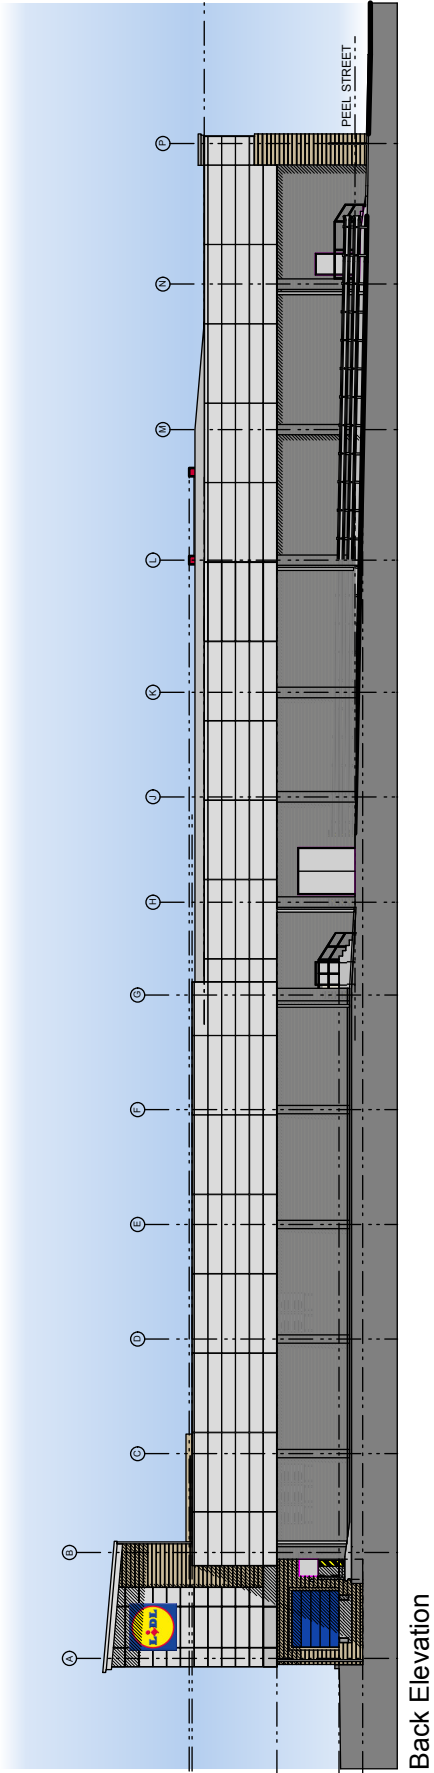

Back Elevation

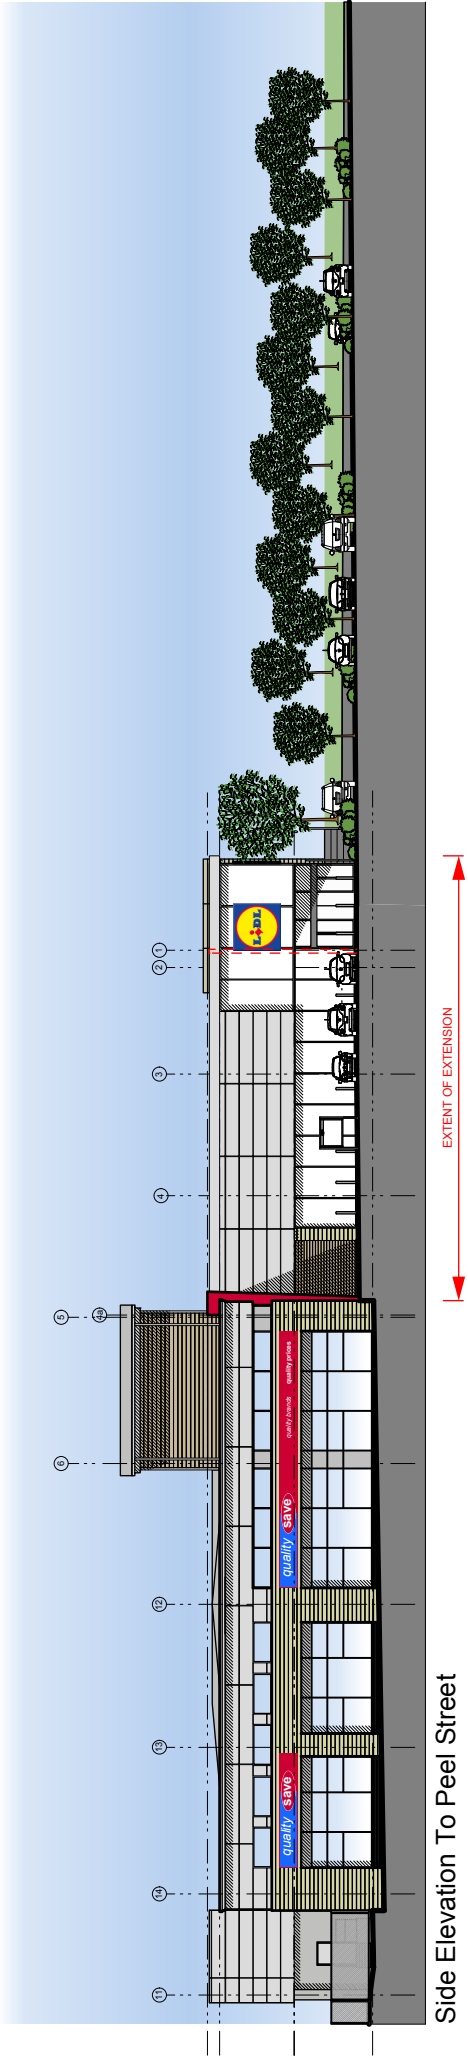

Side Elevation To Peel Street

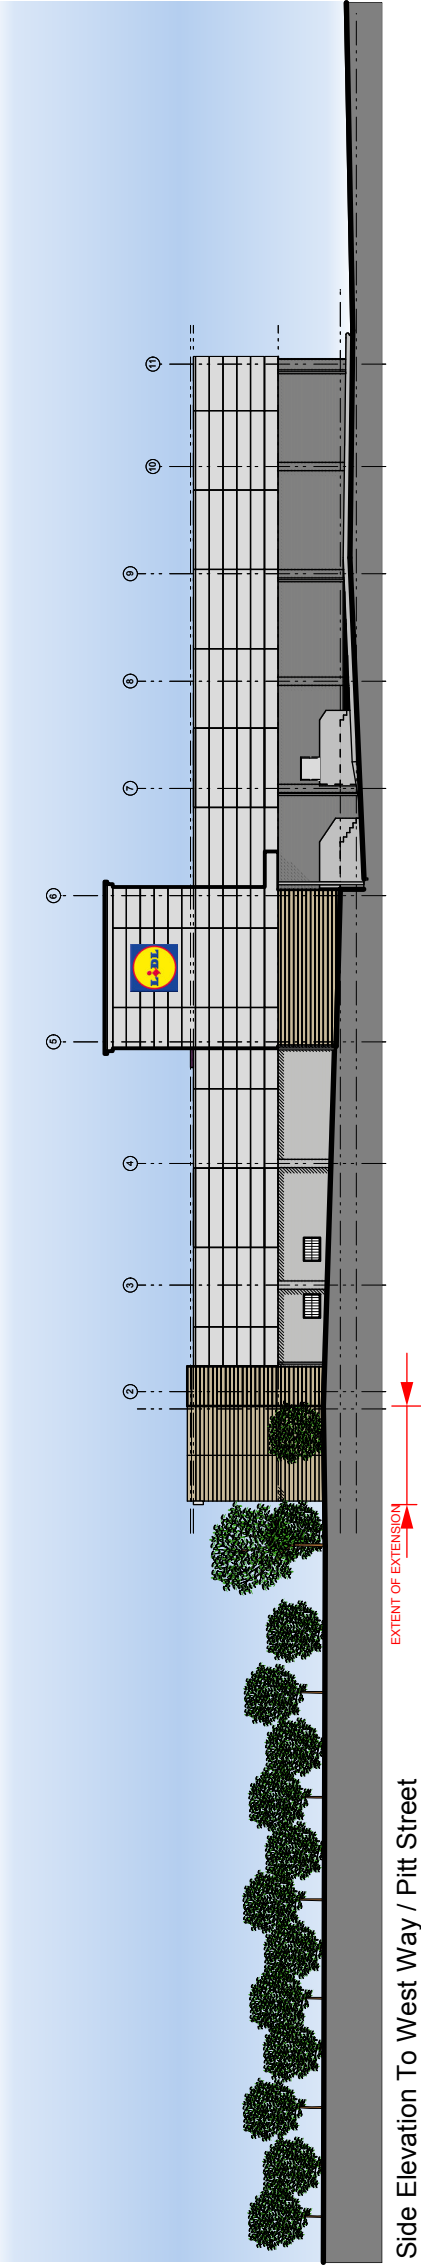

Side Elevation To West Way / Pitt Street

E	27/08/15	Double height wall glazing added to front and side elevations. Entrance lobby and policy sign updated in line with Floor Plan.	PC
D	07/09/15	Shading removed.	LS
C	15/09/15	Minor amendments.	LS
B	12/09/15	Minor amendments.	LS
A	11/09/15	Louvre updated to aluminium.	LS
Rev	Date	Description	Drawn

htcarchitects
York Place Studio
8 Britannia Street
Leeds
LS1 3PL
t: 0113 244 3427
w: www.htcarchitects.co.uk
e: admin@htcarchitects.co.uk

client
Lidl UK GmbH


project
Extension to existing store,
Peel Street, Barnsley

drawing title
Proposed External Elevations

date
May 2015
status
Preliminary
scale
1:200 @ A1
drawn
LS
checked
MH
job no.
747-01
dwg no.
308
rev.
E