


A629
Huddersfield
Road

visibility splay of 250x2.4 achieved and agreed
with highways officer

dry stone wall

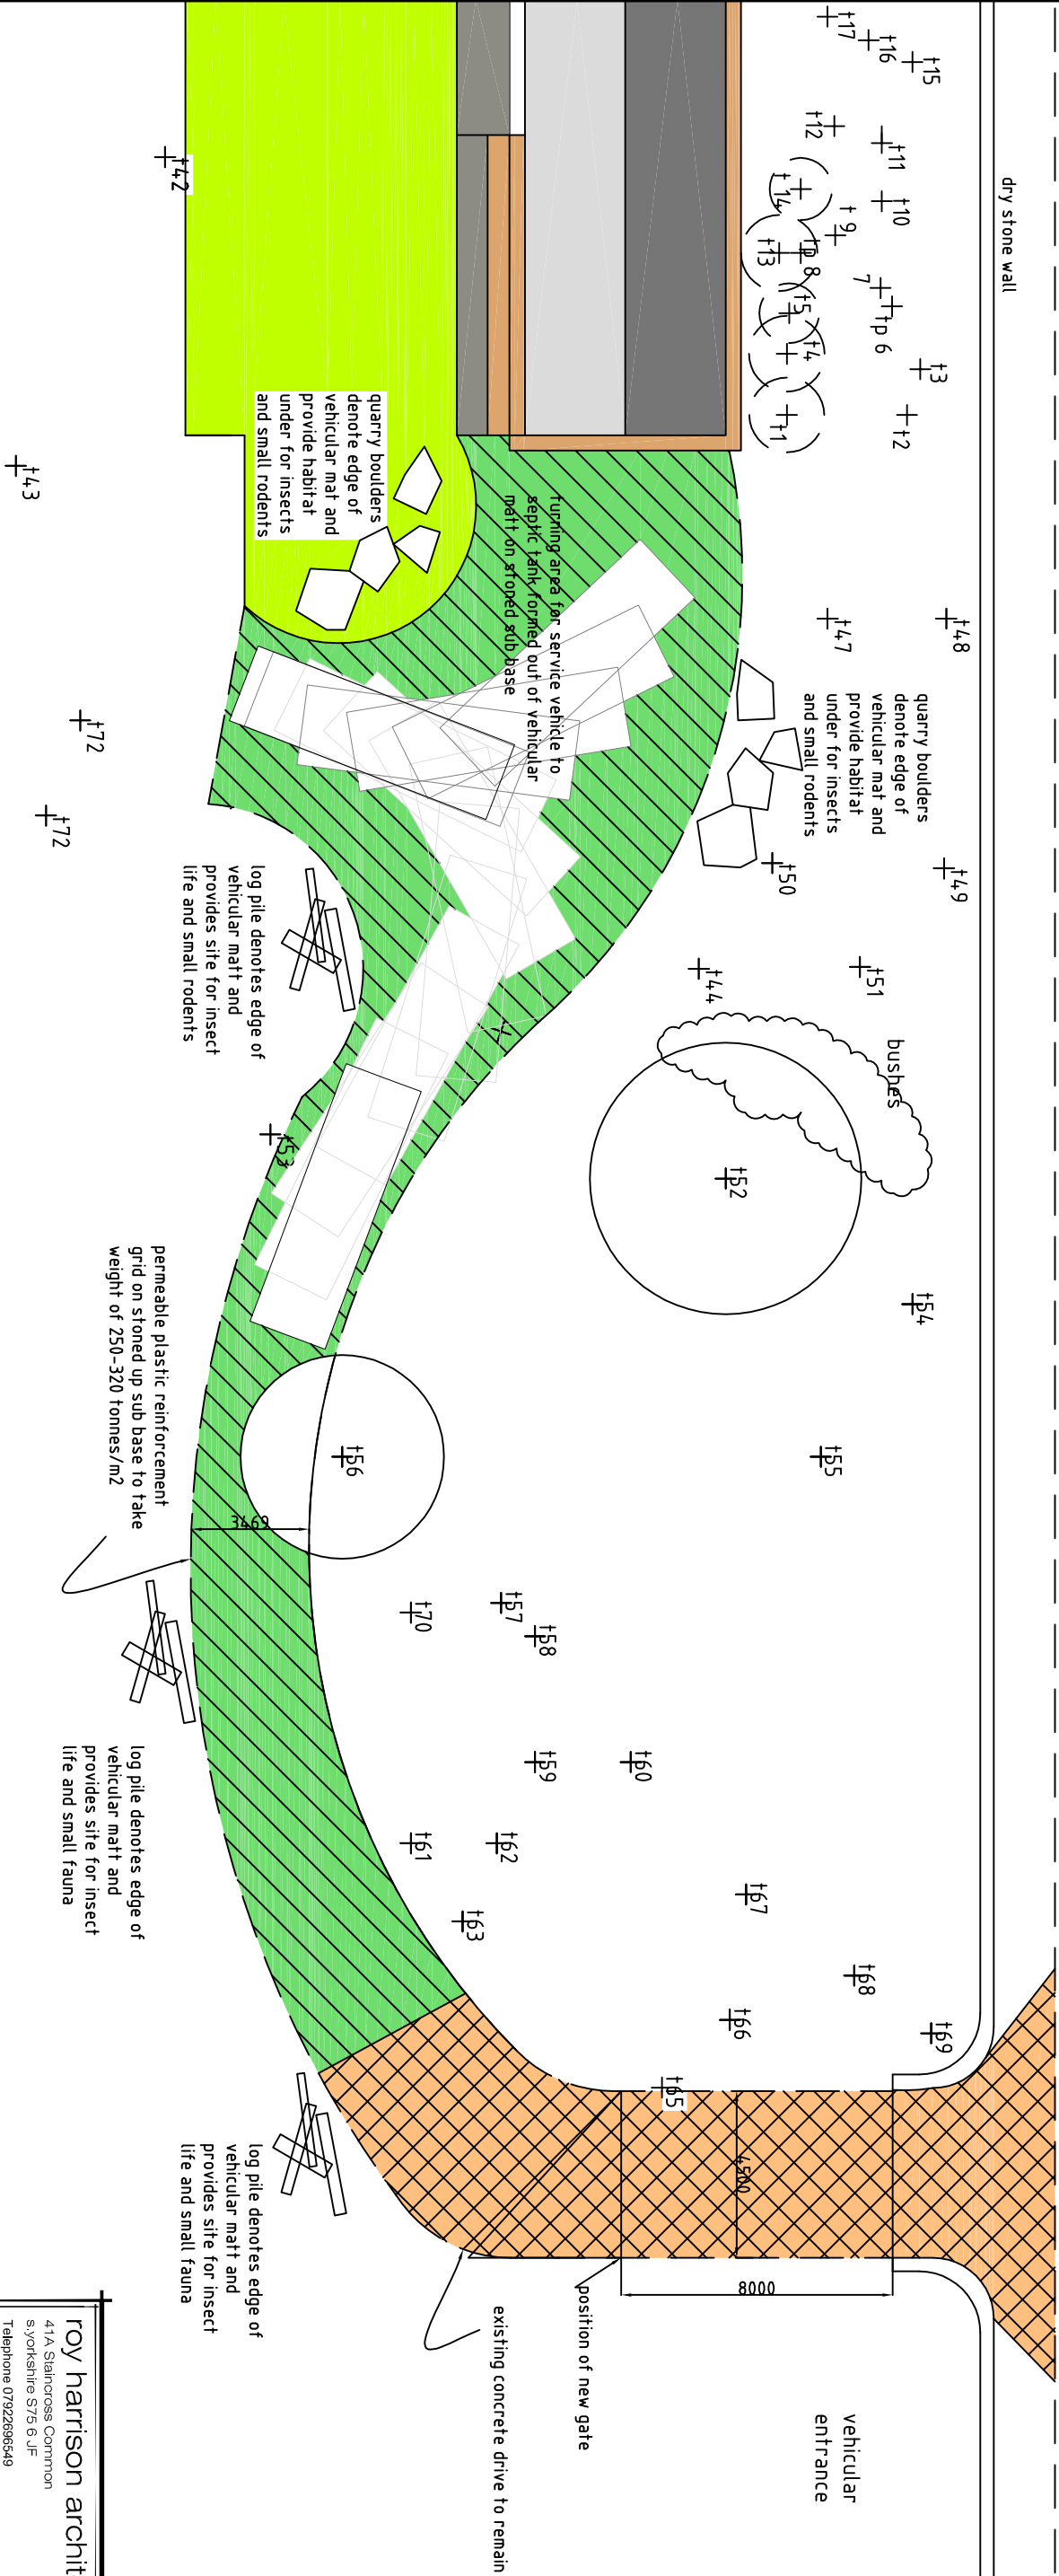

roy harrison architects

41A Staincross Common
S, Yorkshire S75 6 JF
Telephone 07922696549
E-Mail: rthoyarch@gmail.com

Client
Roy Harrison

Project
Scout Dyke Eco House
Halfax Road
Barnsley S36 7EZ

Title
highways site plan

Date	Drawing No.	Scale
25/2/14	rh/sd/14/10	1:200
Sheet of	1 1	Revision Drawn rh