


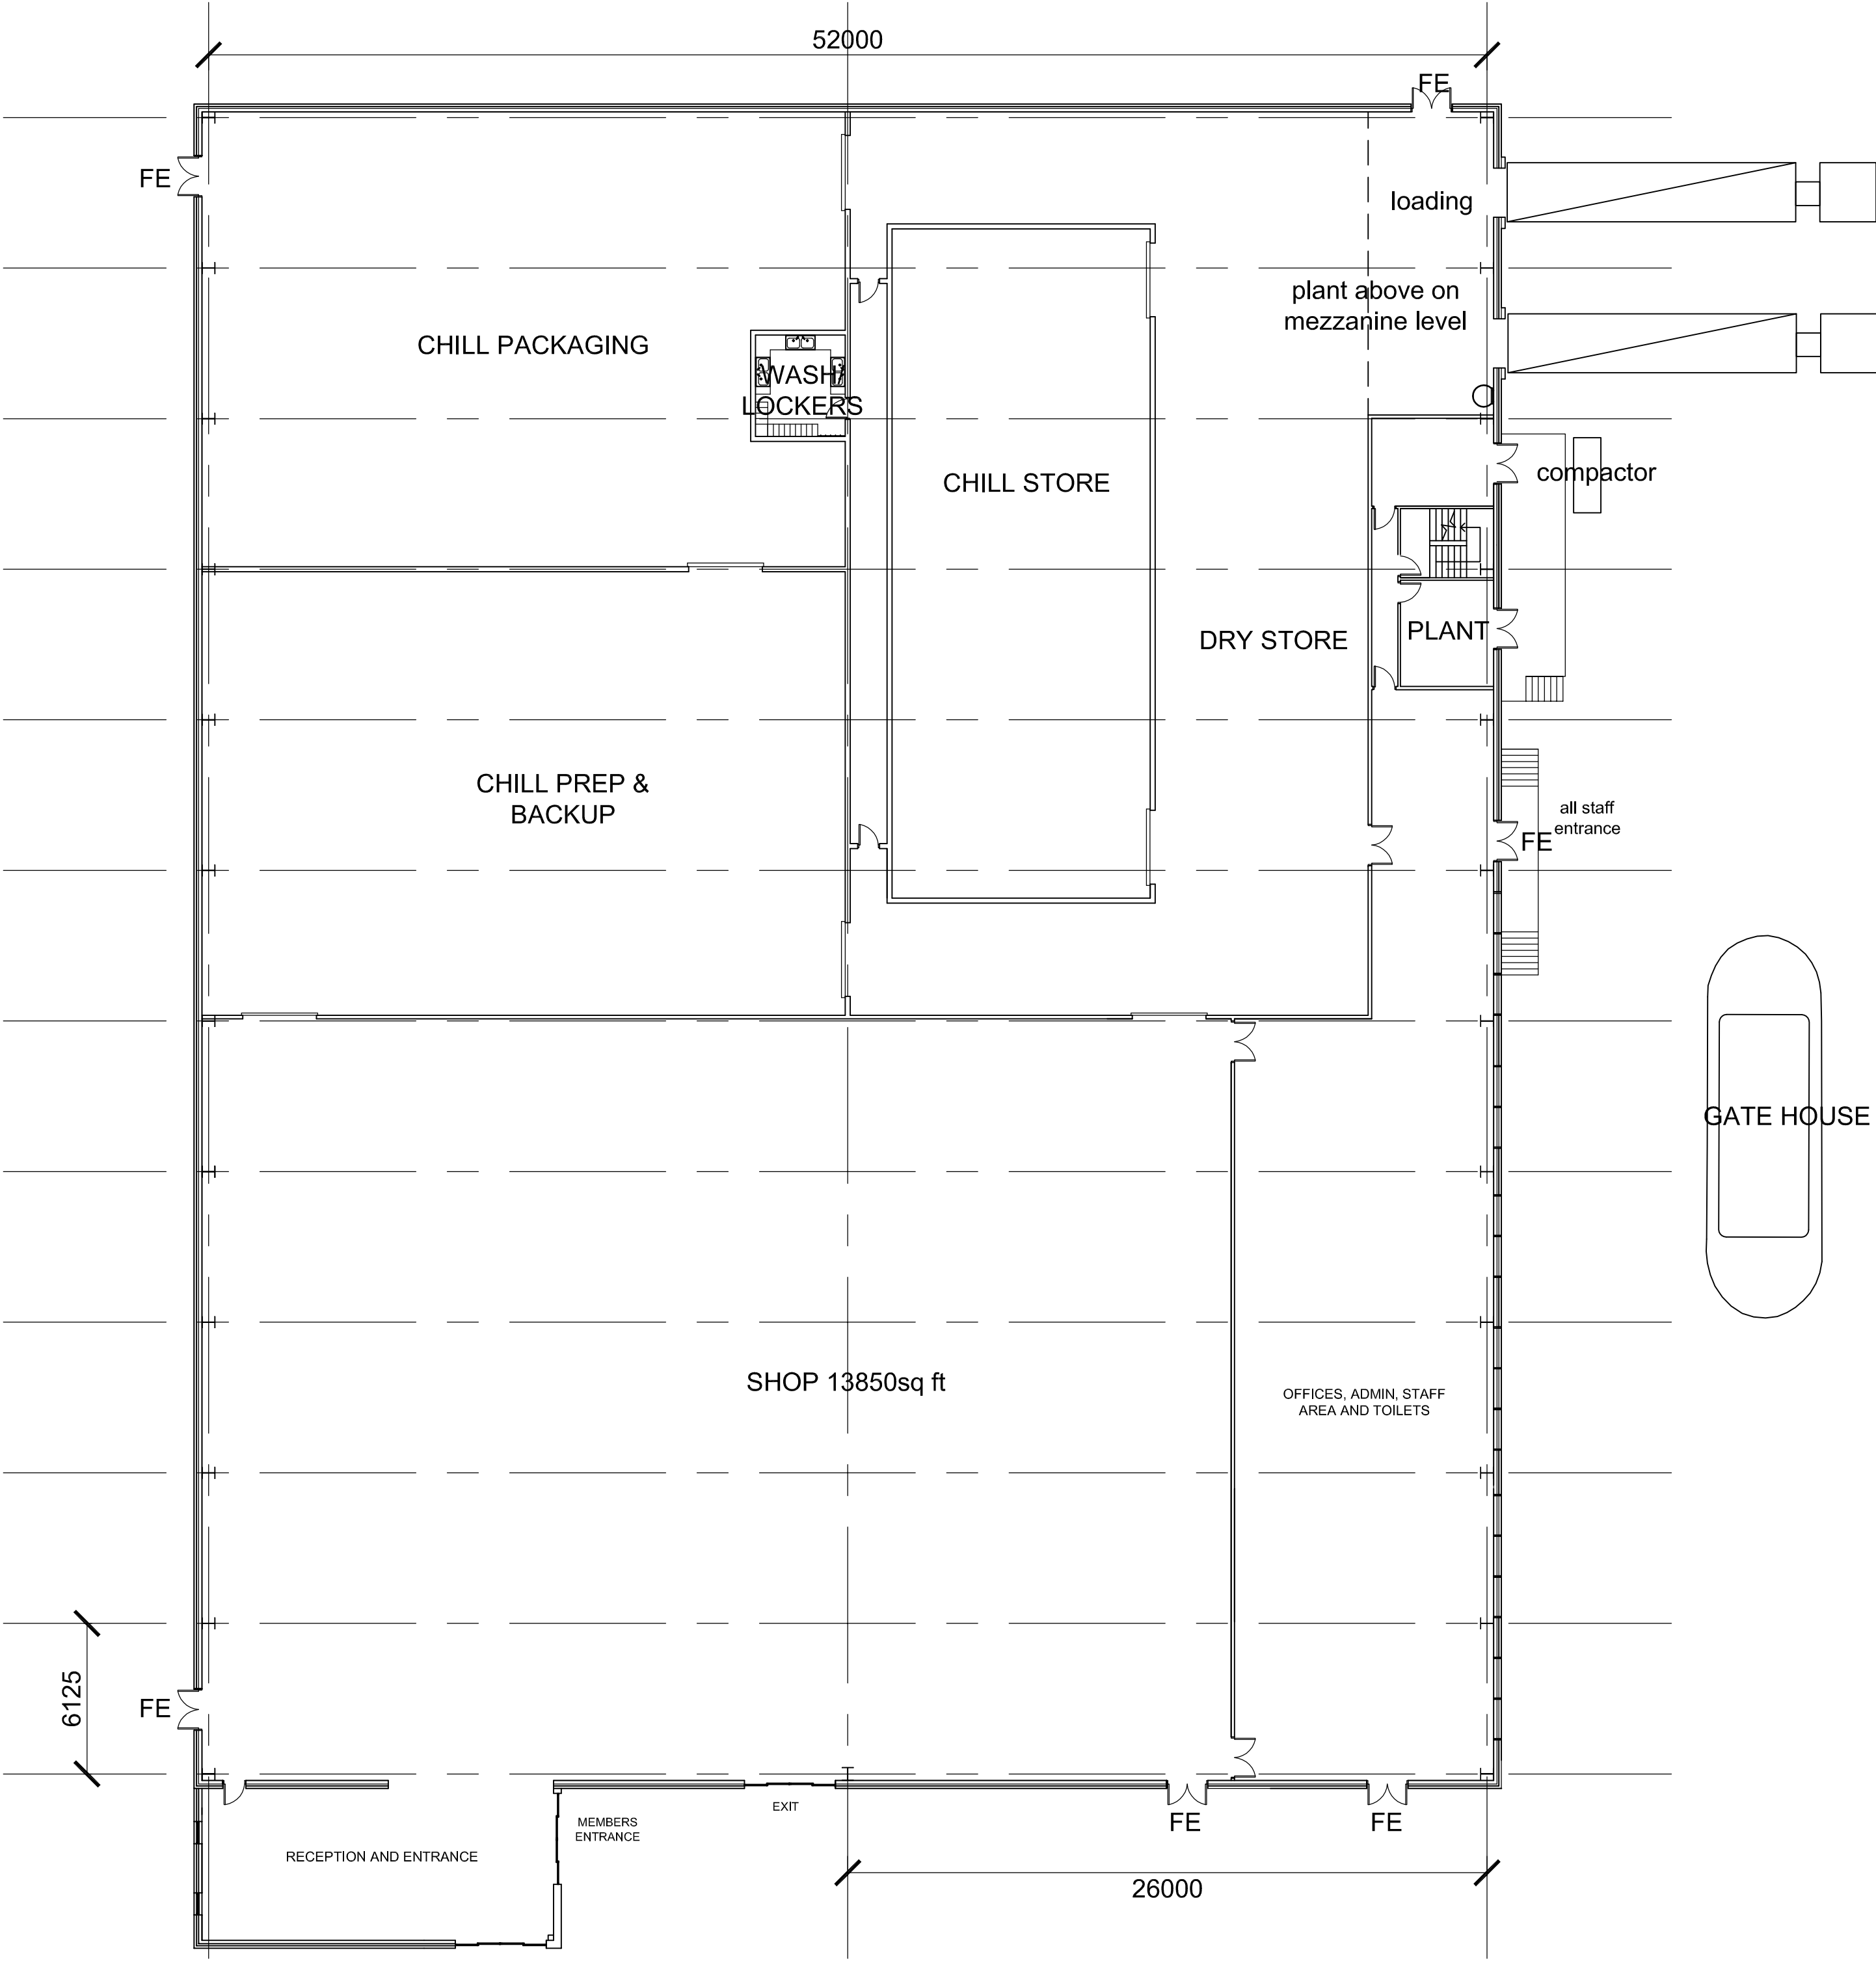

1:200 @ A1

Rev.

Client:

Company Shop

Project:

New Premises
Wentworth Business Park
Barnsley

Drawing Title:

Ground Floor Plan
Phase 1

Scales:	1:200 @ A1	Cad ref :	ADS:\TADS\TV\RG\Drawgs\ 05
Drawn:	tv	Checked:	Date: July 2010
Project no.	476	Drawing no.	03A

JVANA

JENKINS • VEITCH • NOLAN

ARCHITECTURE LTD

Jenkins Veitch Nolan Architecture Ltd

Appletby House

Unit 15 Ravensham Way

Renishaw, Sheffield S21 3WY

T: 01246 432 338

F: 01246 436 794

E: info@jvnarchitecture.com