


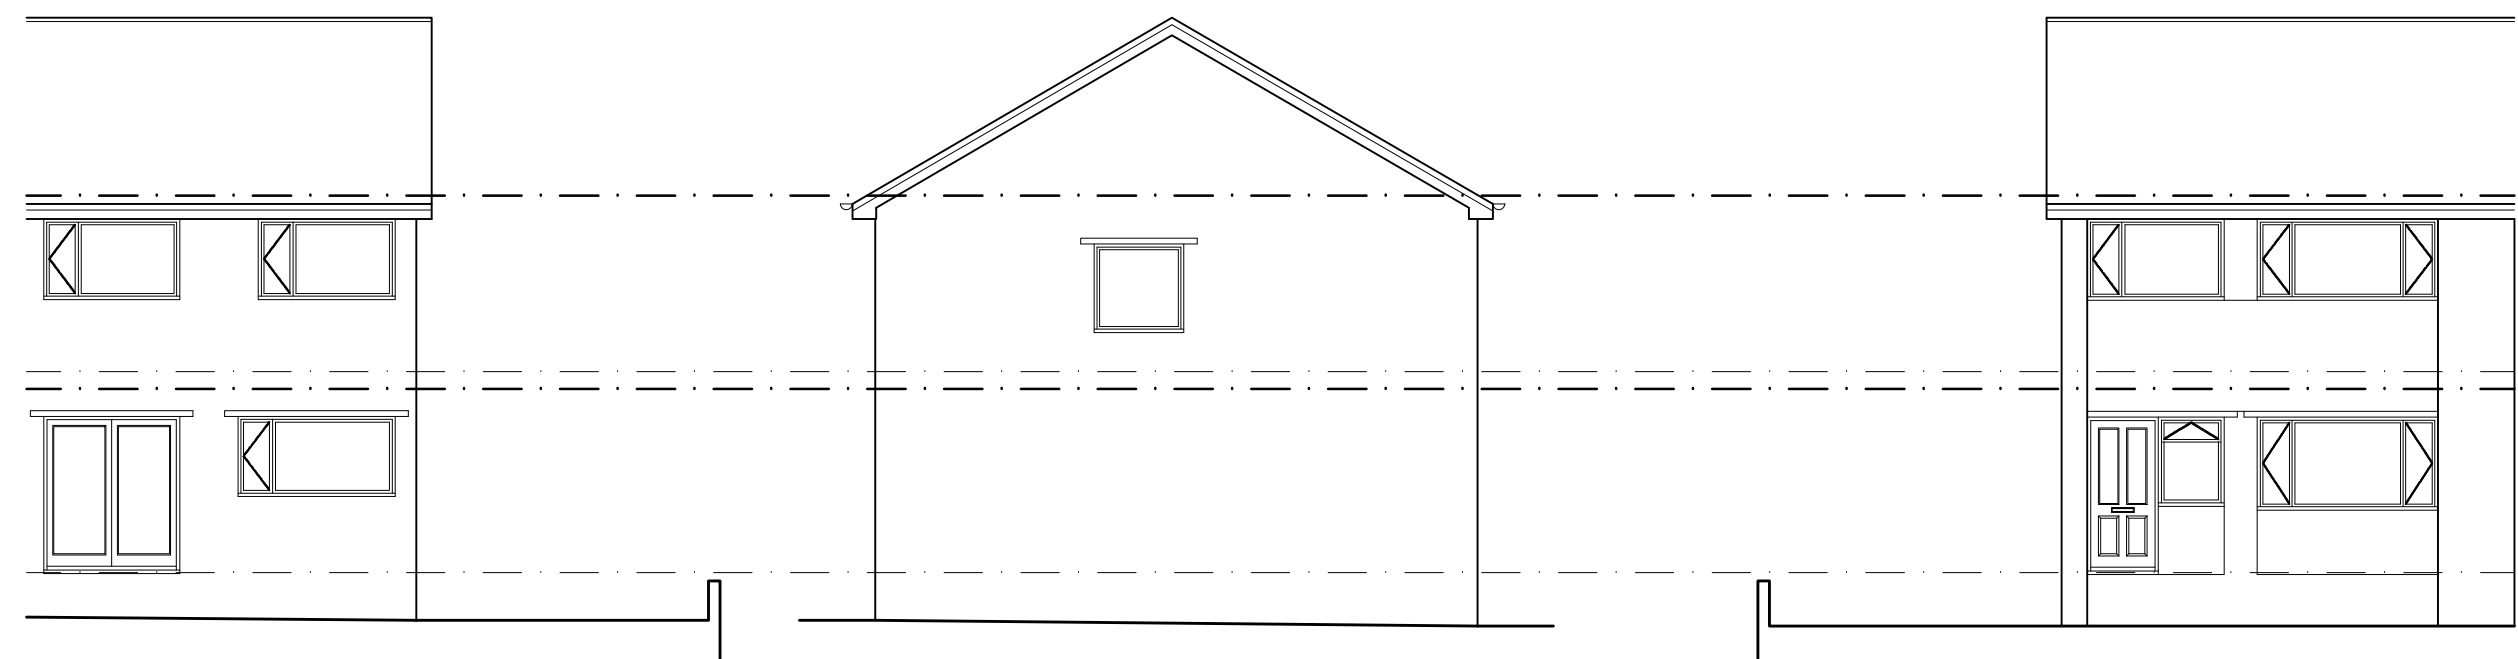

EXISTING
REAR ELEVATION
SCALE 1:100

EXISTING
SIDE ELEVATION
SCALE 1:100

EXISTING
FRONT ELEVATION
SCALE 1:100



PROPOSED
REAR ELEVATION-OPTION 1
SCALE 1:100


PROPOSED
SIDE ELEVATION
SCALE 1:100




PROPOSED
FRONT ELEVATION
SCALE 1:100



PROPOSED
REAR ELEVATION-OPTION 2
SCALE 1:100

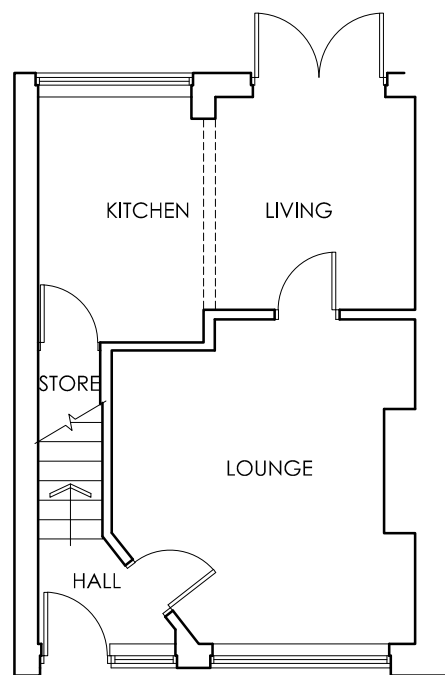


EXISTING GROUND
FLOOR PLAN
SCALE 1:100

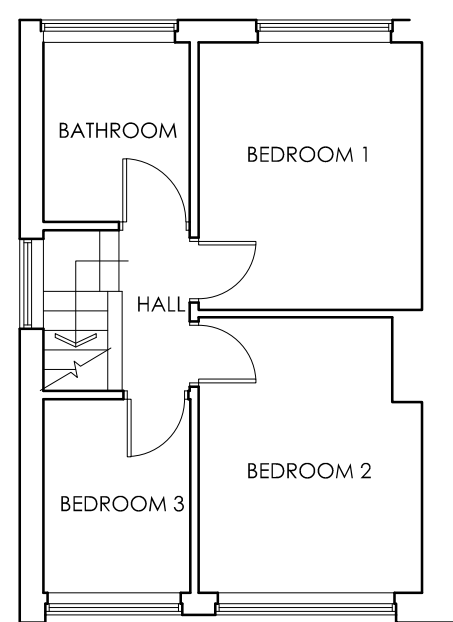

EXISTING FIRST
FLOOR PLAN
SCALE 1:100




LOCATION OF
PROPOSED WORKS

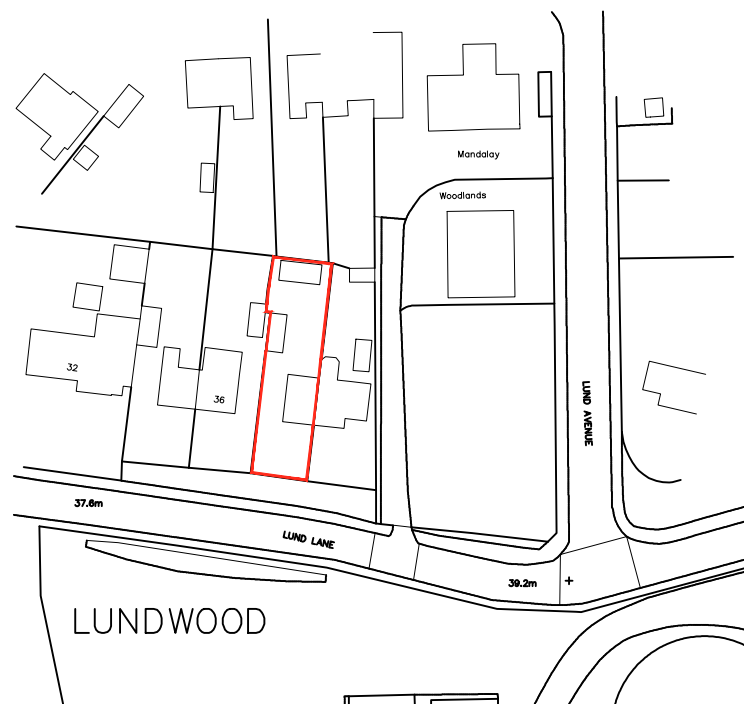


LOCATION PLAN
SCALE 1:1250




BLOCK PLAN
SCALE 1:500

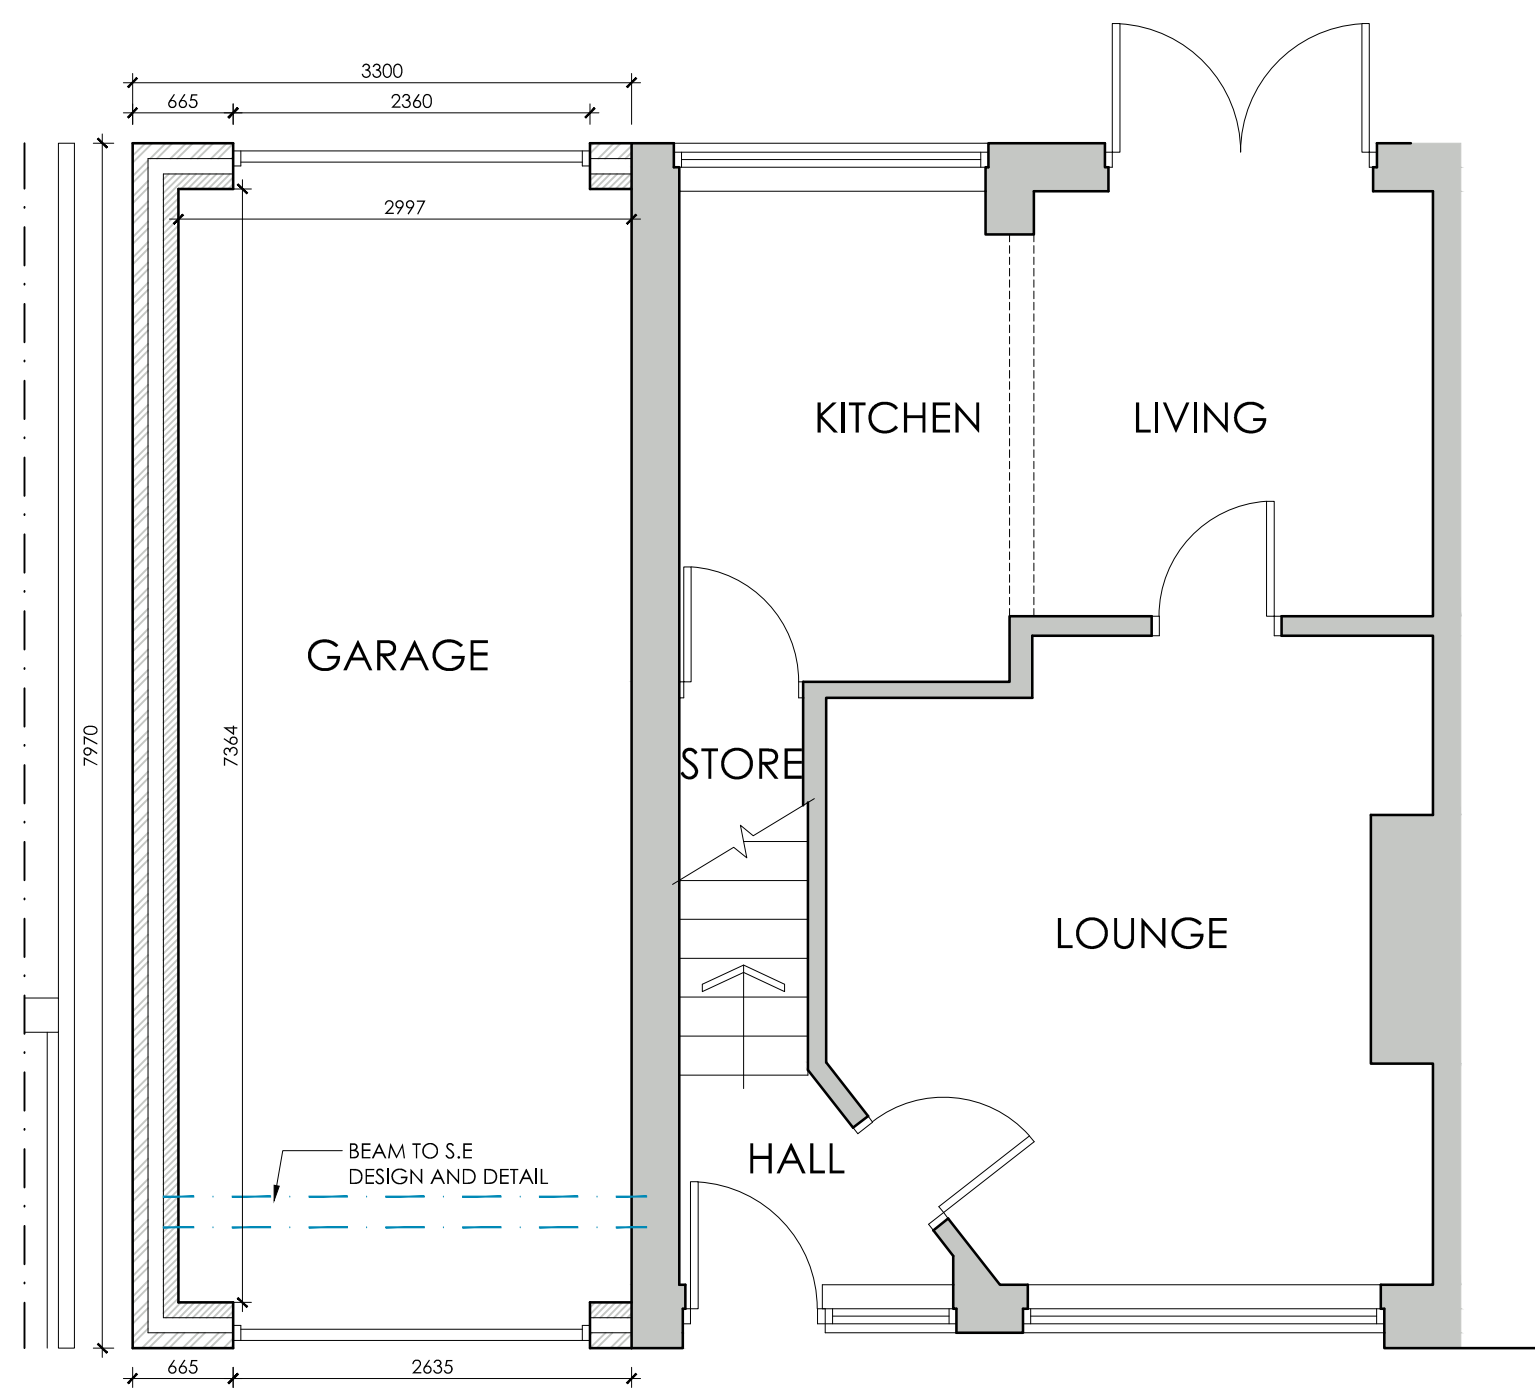

PROPOSED GROUND FLOOR PLAN
SCALE 1:50

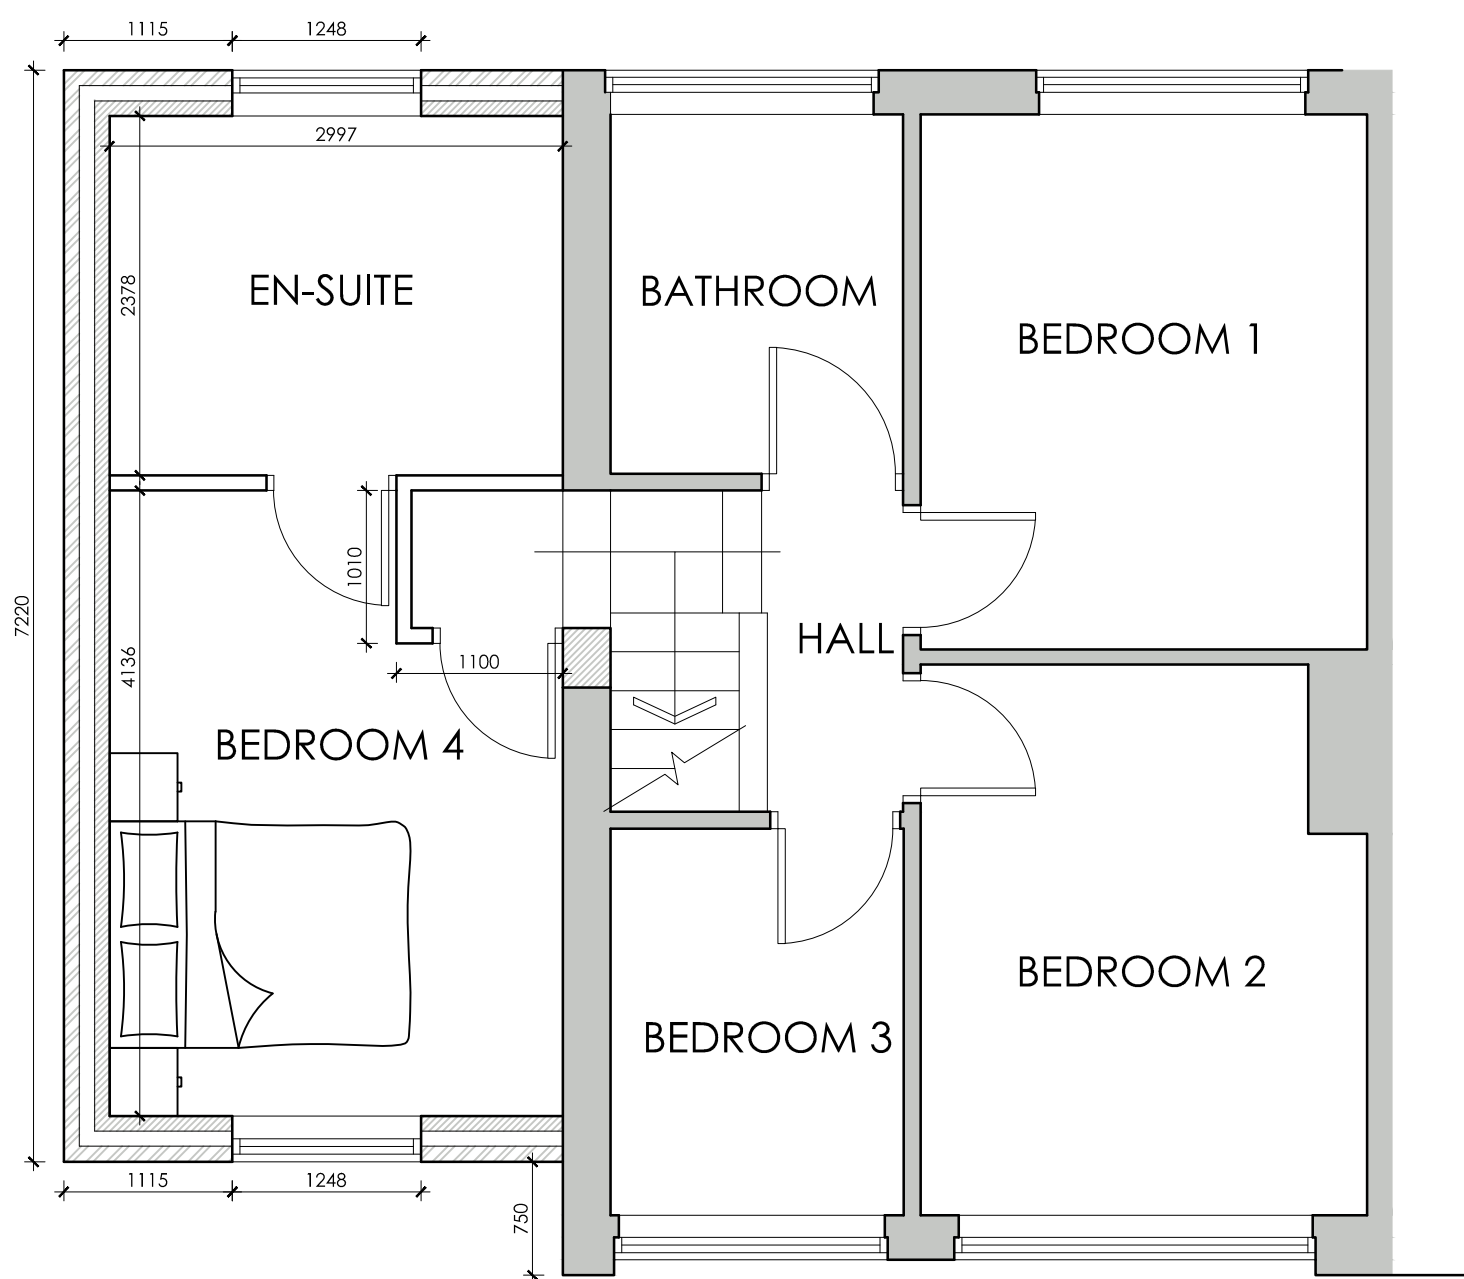

PROPOSED FIRST FLOOR PLAN
OPTION 1
SCALE 1:50

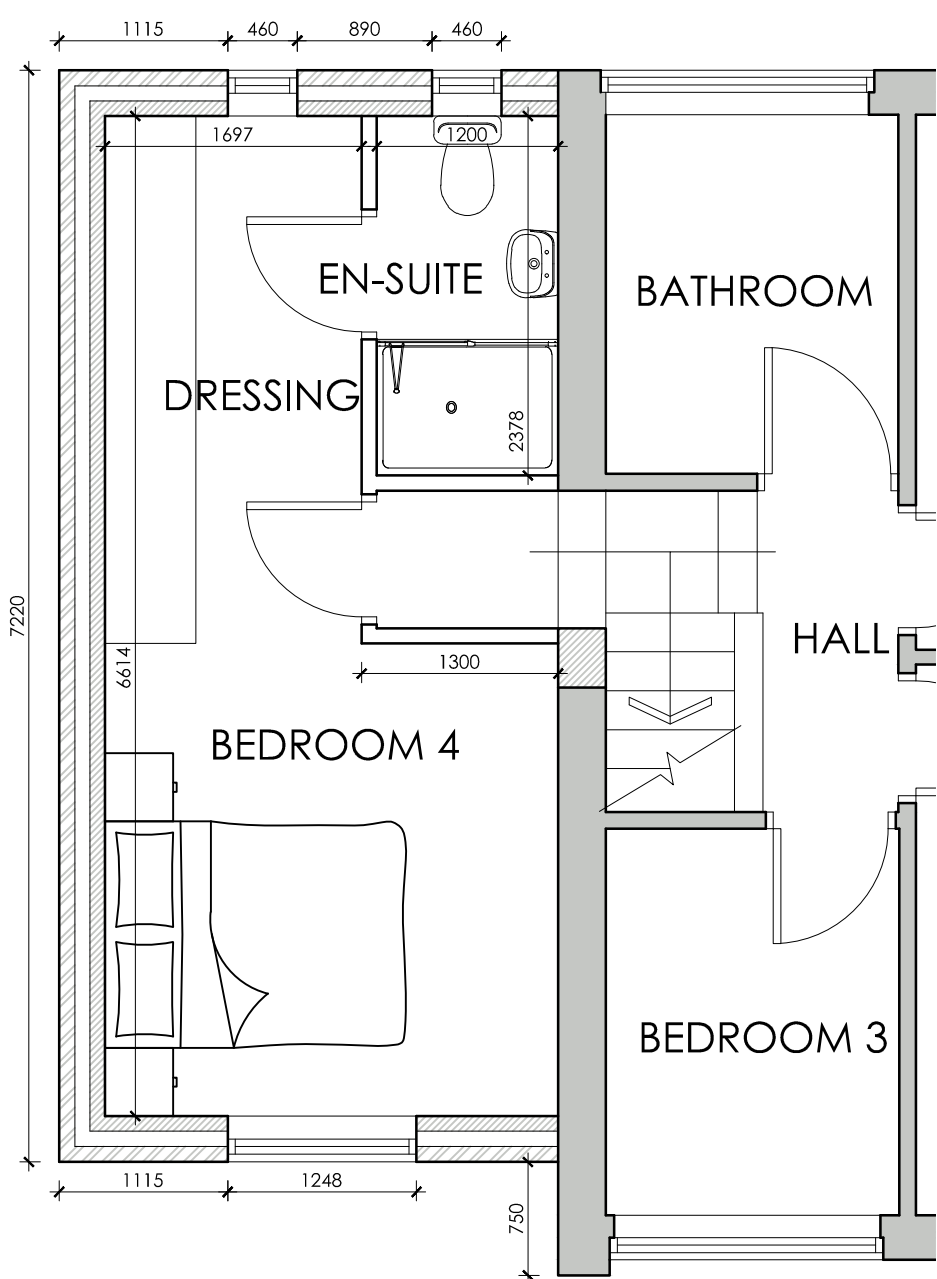

PROPOSED FIRST FLOOR PLAN
OPTION 2
SCALE 1:50



OFFICE ONE,
34 VICTORIA ROAD,
BARNLEY,
S70 2BU

Phone: 01226 208482

Email: info@whiteaguspартnership.co.uk
Web: www.whiteaguspартnership.co.uk

ARCHITECTURAL SERVICES

Project.
PROPOSED EXTENSION AT
38 LUND LANE, BURTON GRANGE
LUNDWOOD, BARNLEY, S71 5PD

Client.
MR ARMITAGE

Drawing
Title.
PLANS AND ELEVATIONS

Date.
AUGUST 2020
Ref. 20-103
Scale.
1:50 & 1:100 @ A1
Dwg. No. 01
Rev.

Date	Suffix	Description	Date	Suffix	Description