



Notes


- 1
- DURING THE CONSTRUCTION PHASE NO DIMENSIONS TO BE SCALED FROM THIS DRAWING.
- 2
- THE CONTRACTOR SHALL VERIFY ALL LEVELS AND DIMENSIONS ON SITE.
- 3
- ON SITE ALTERATIONS TO THE CONSTRUCTION OR FINISHES SHOWN OR IMPLIED ON THIS DRAWING MUST BE DRAWN TO THE ATTENTION OF THE ARCHITECT BEFORE SUCH WORK IS IMPLEMENTED.

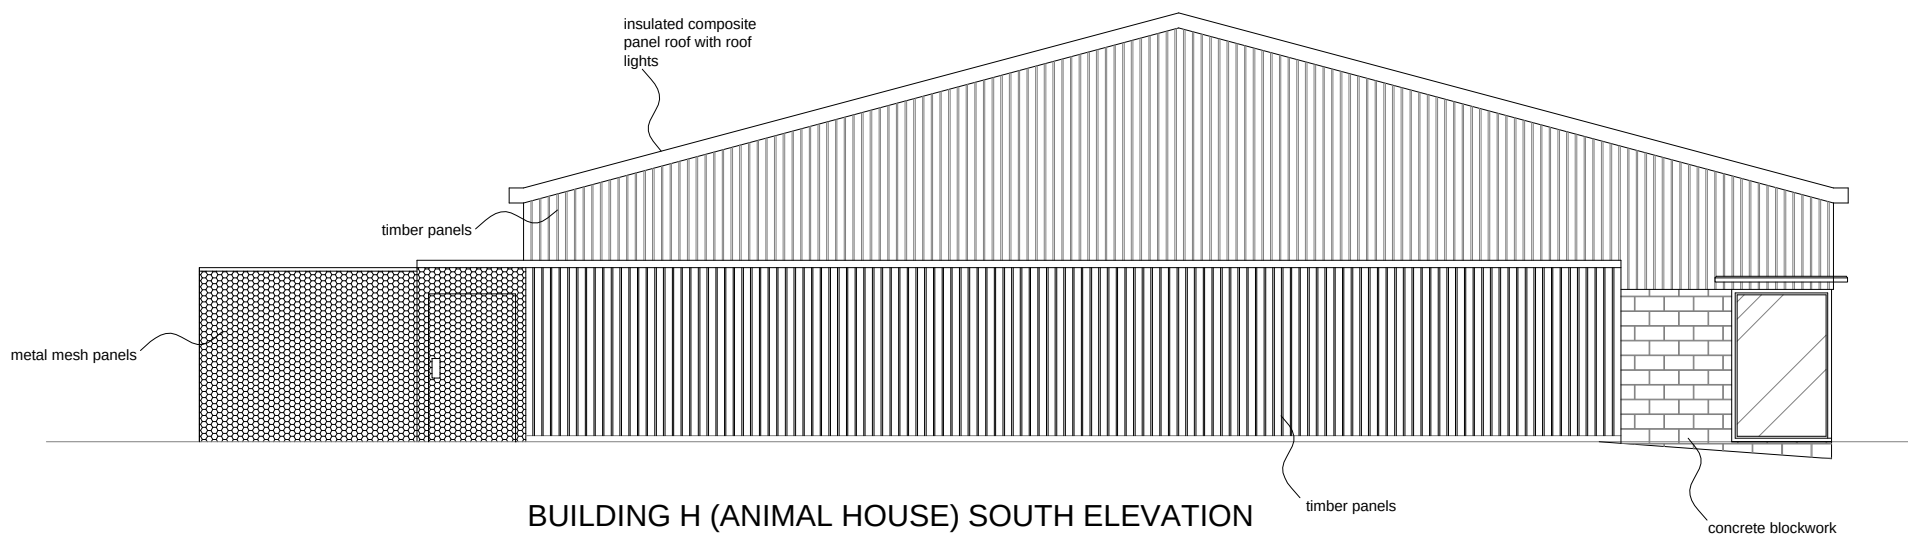


BUILDING H (ANIMAL HOUSE) SOUTH ELEVATION

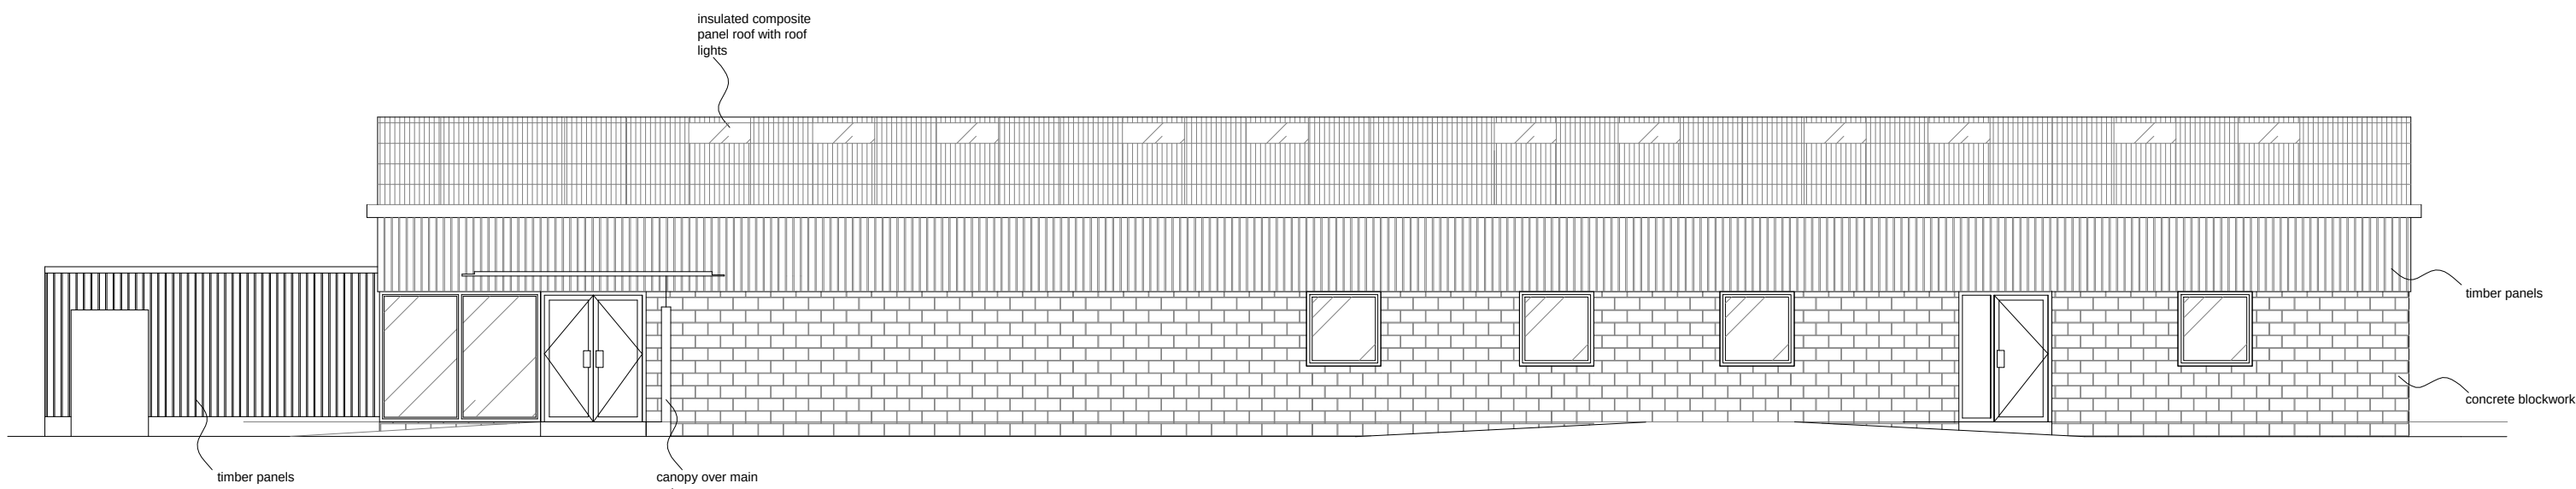



BUILDING H (ANIMAL HOUSE) EAST ELEVATION

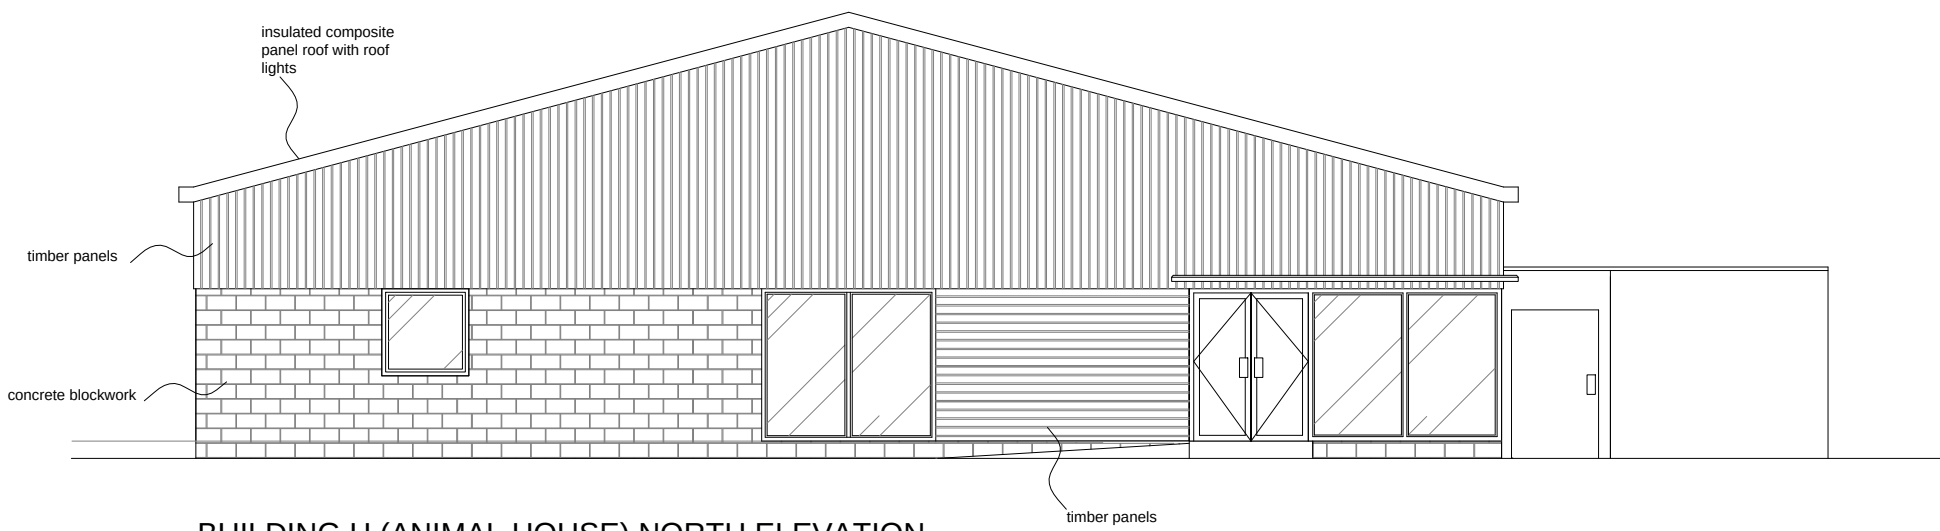


BUILDING H (ANIMAL HOUSE) NORTH ELEVATION

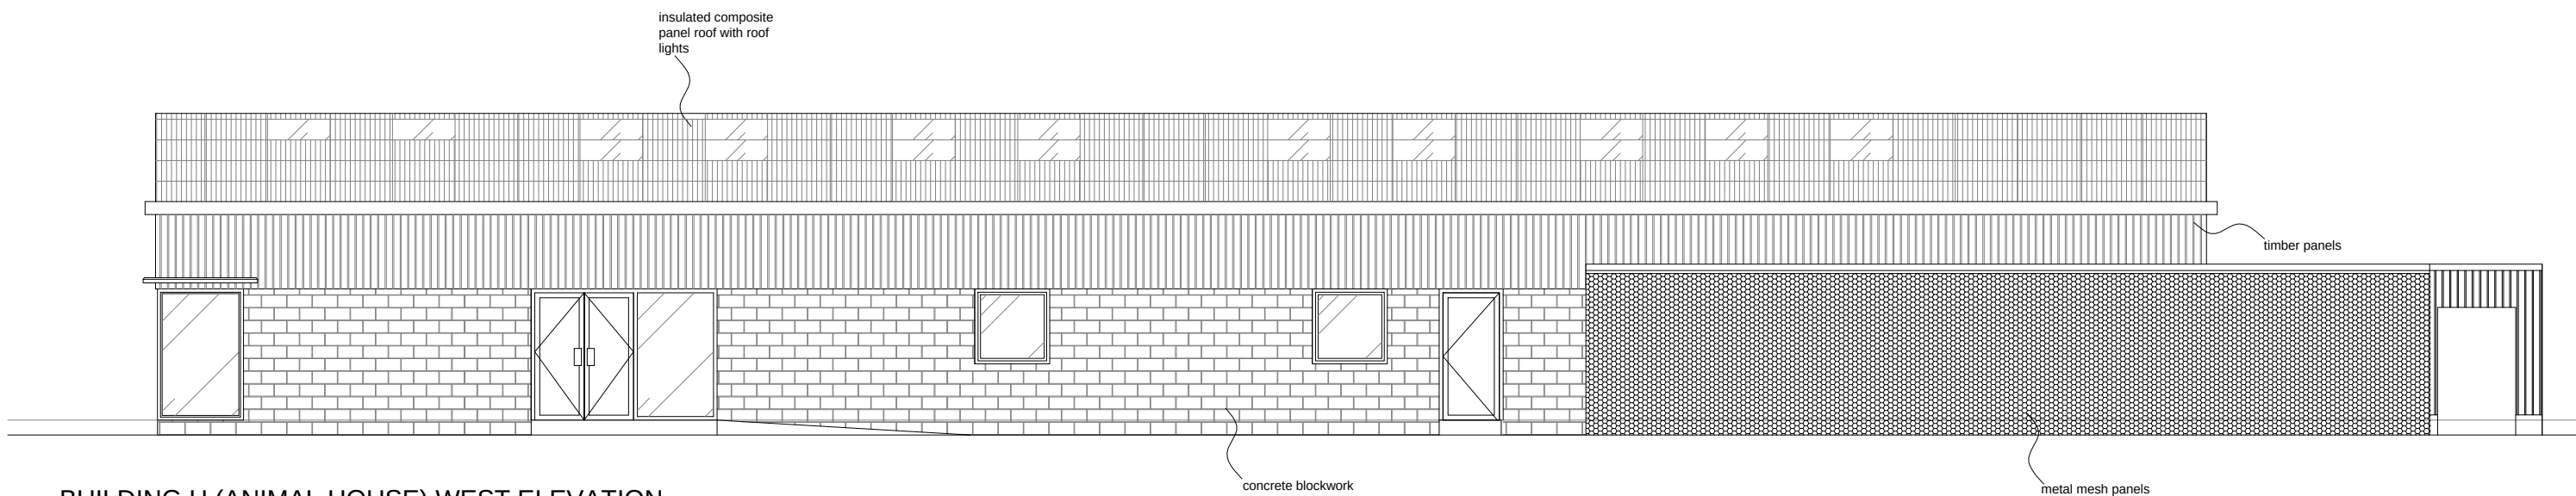

BUILDING H (ANIMAL HOUSE) WEST ELEVATION

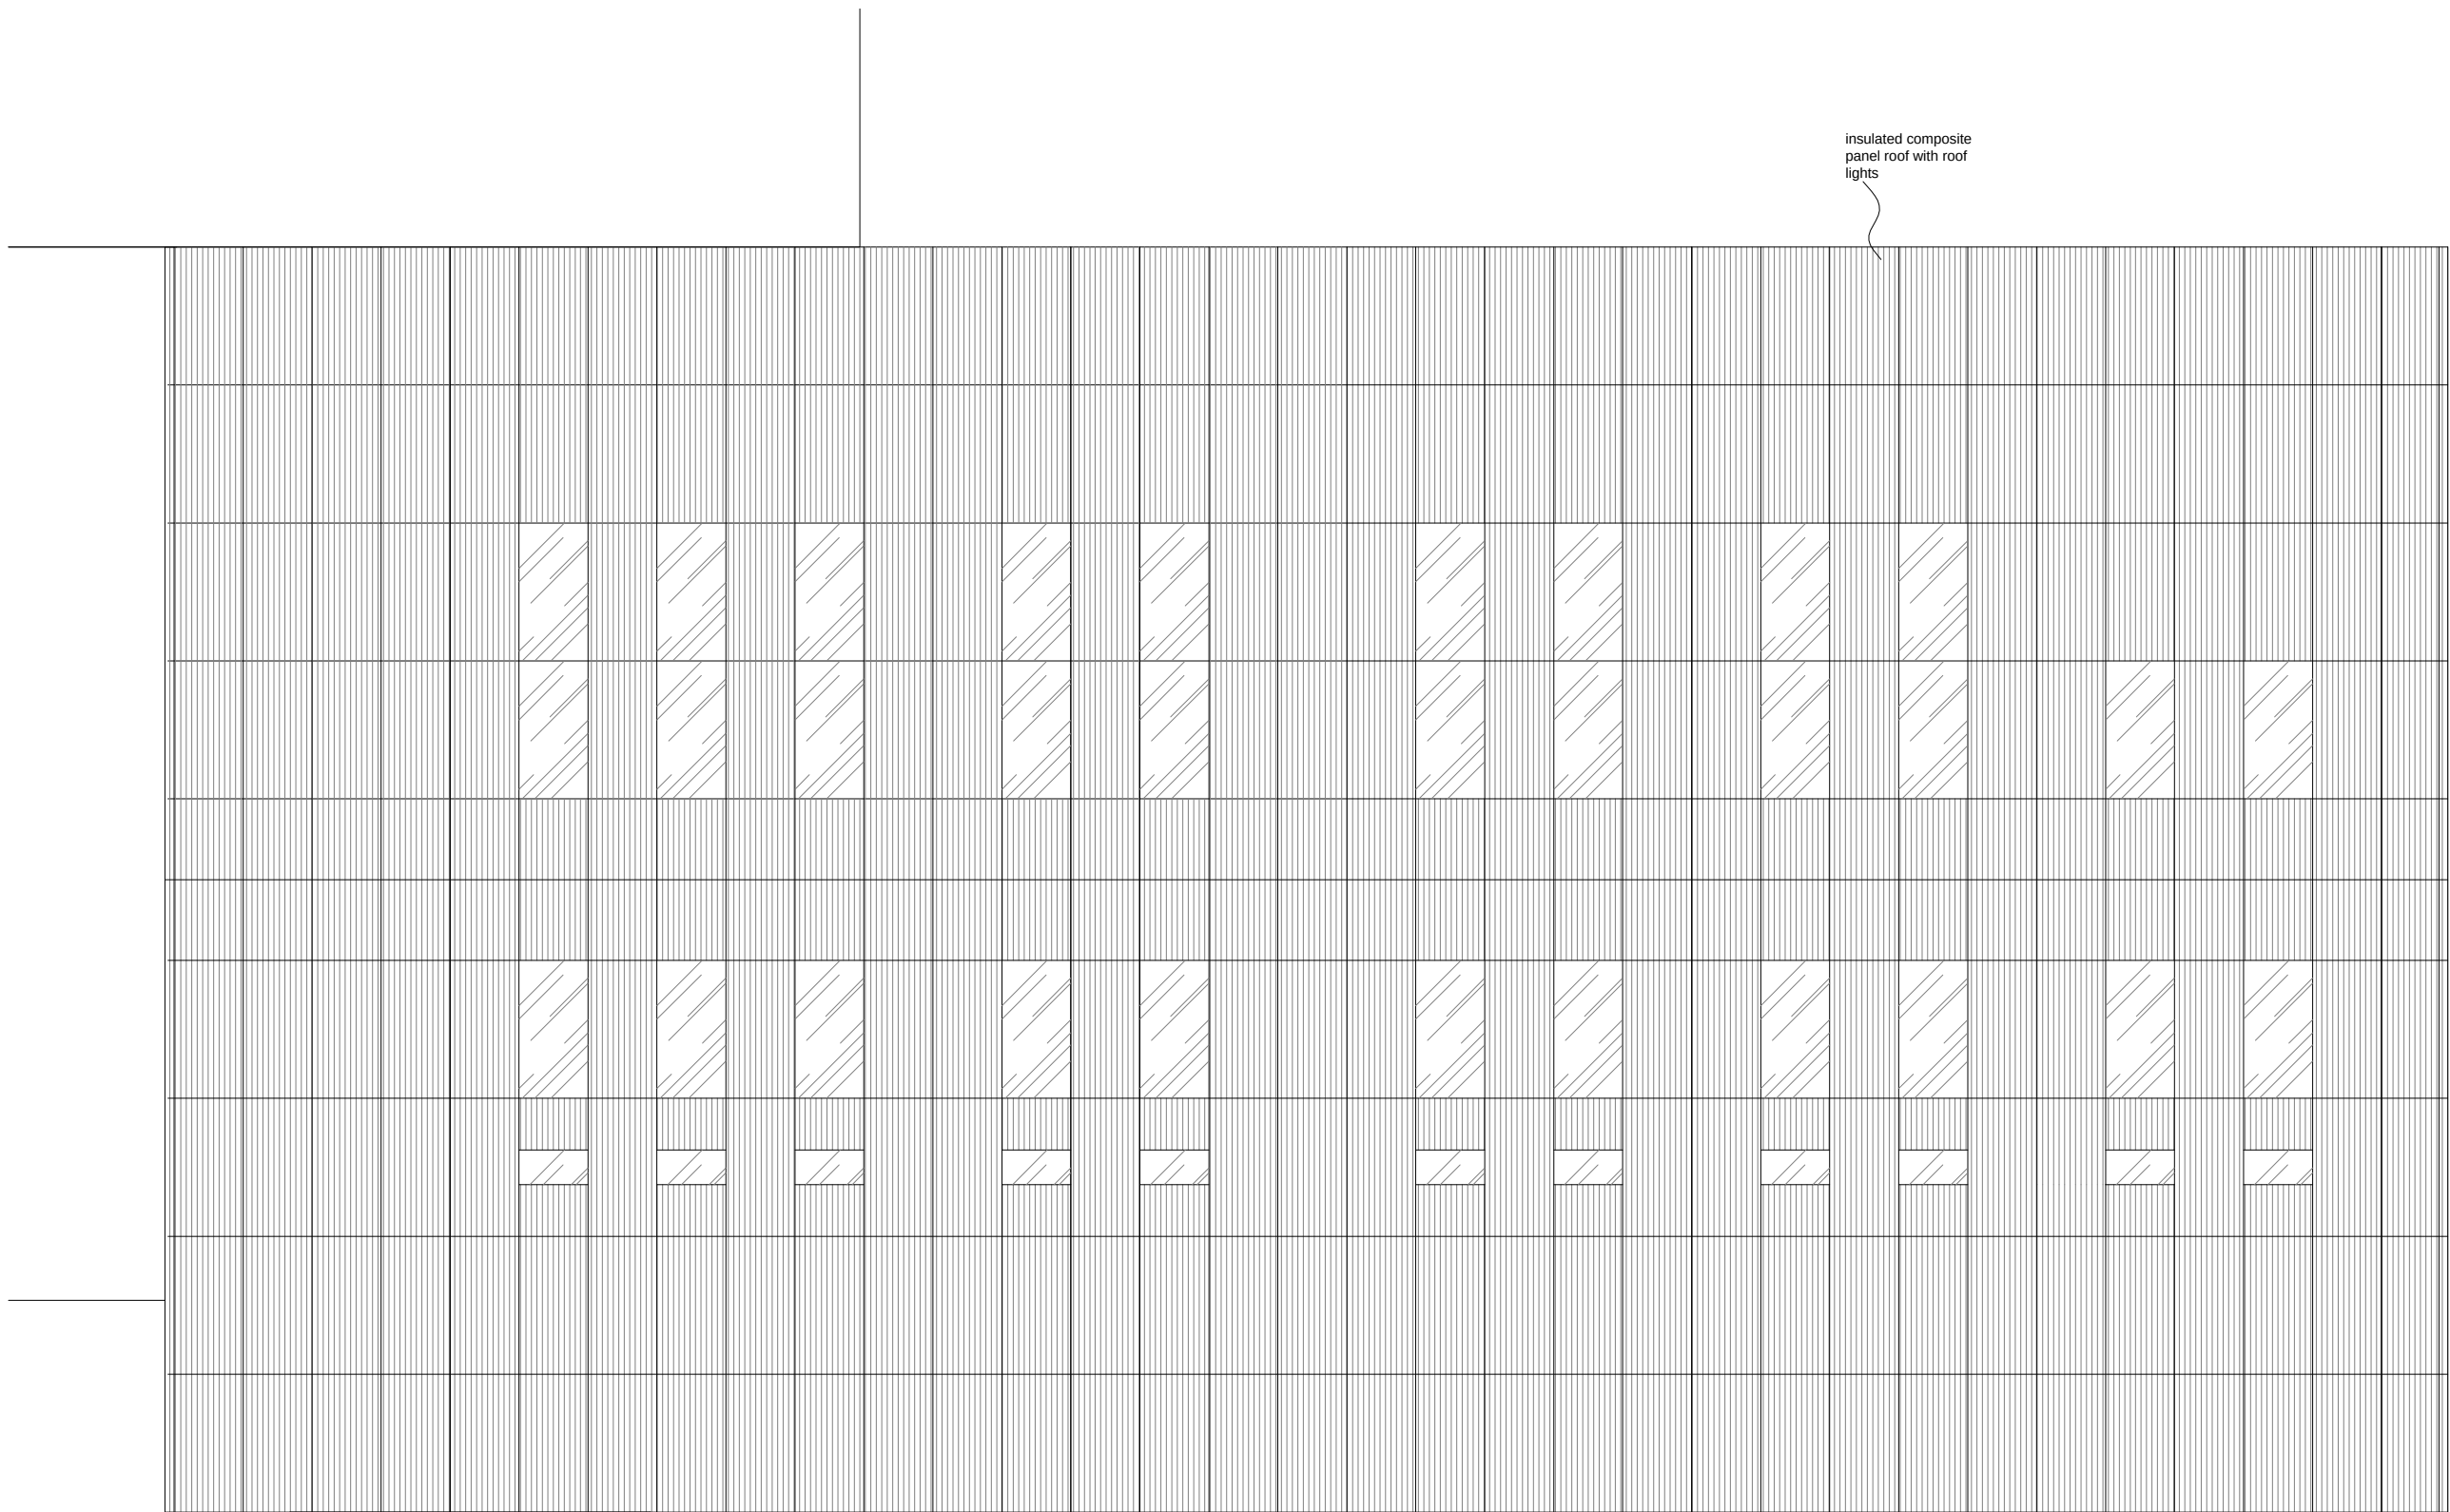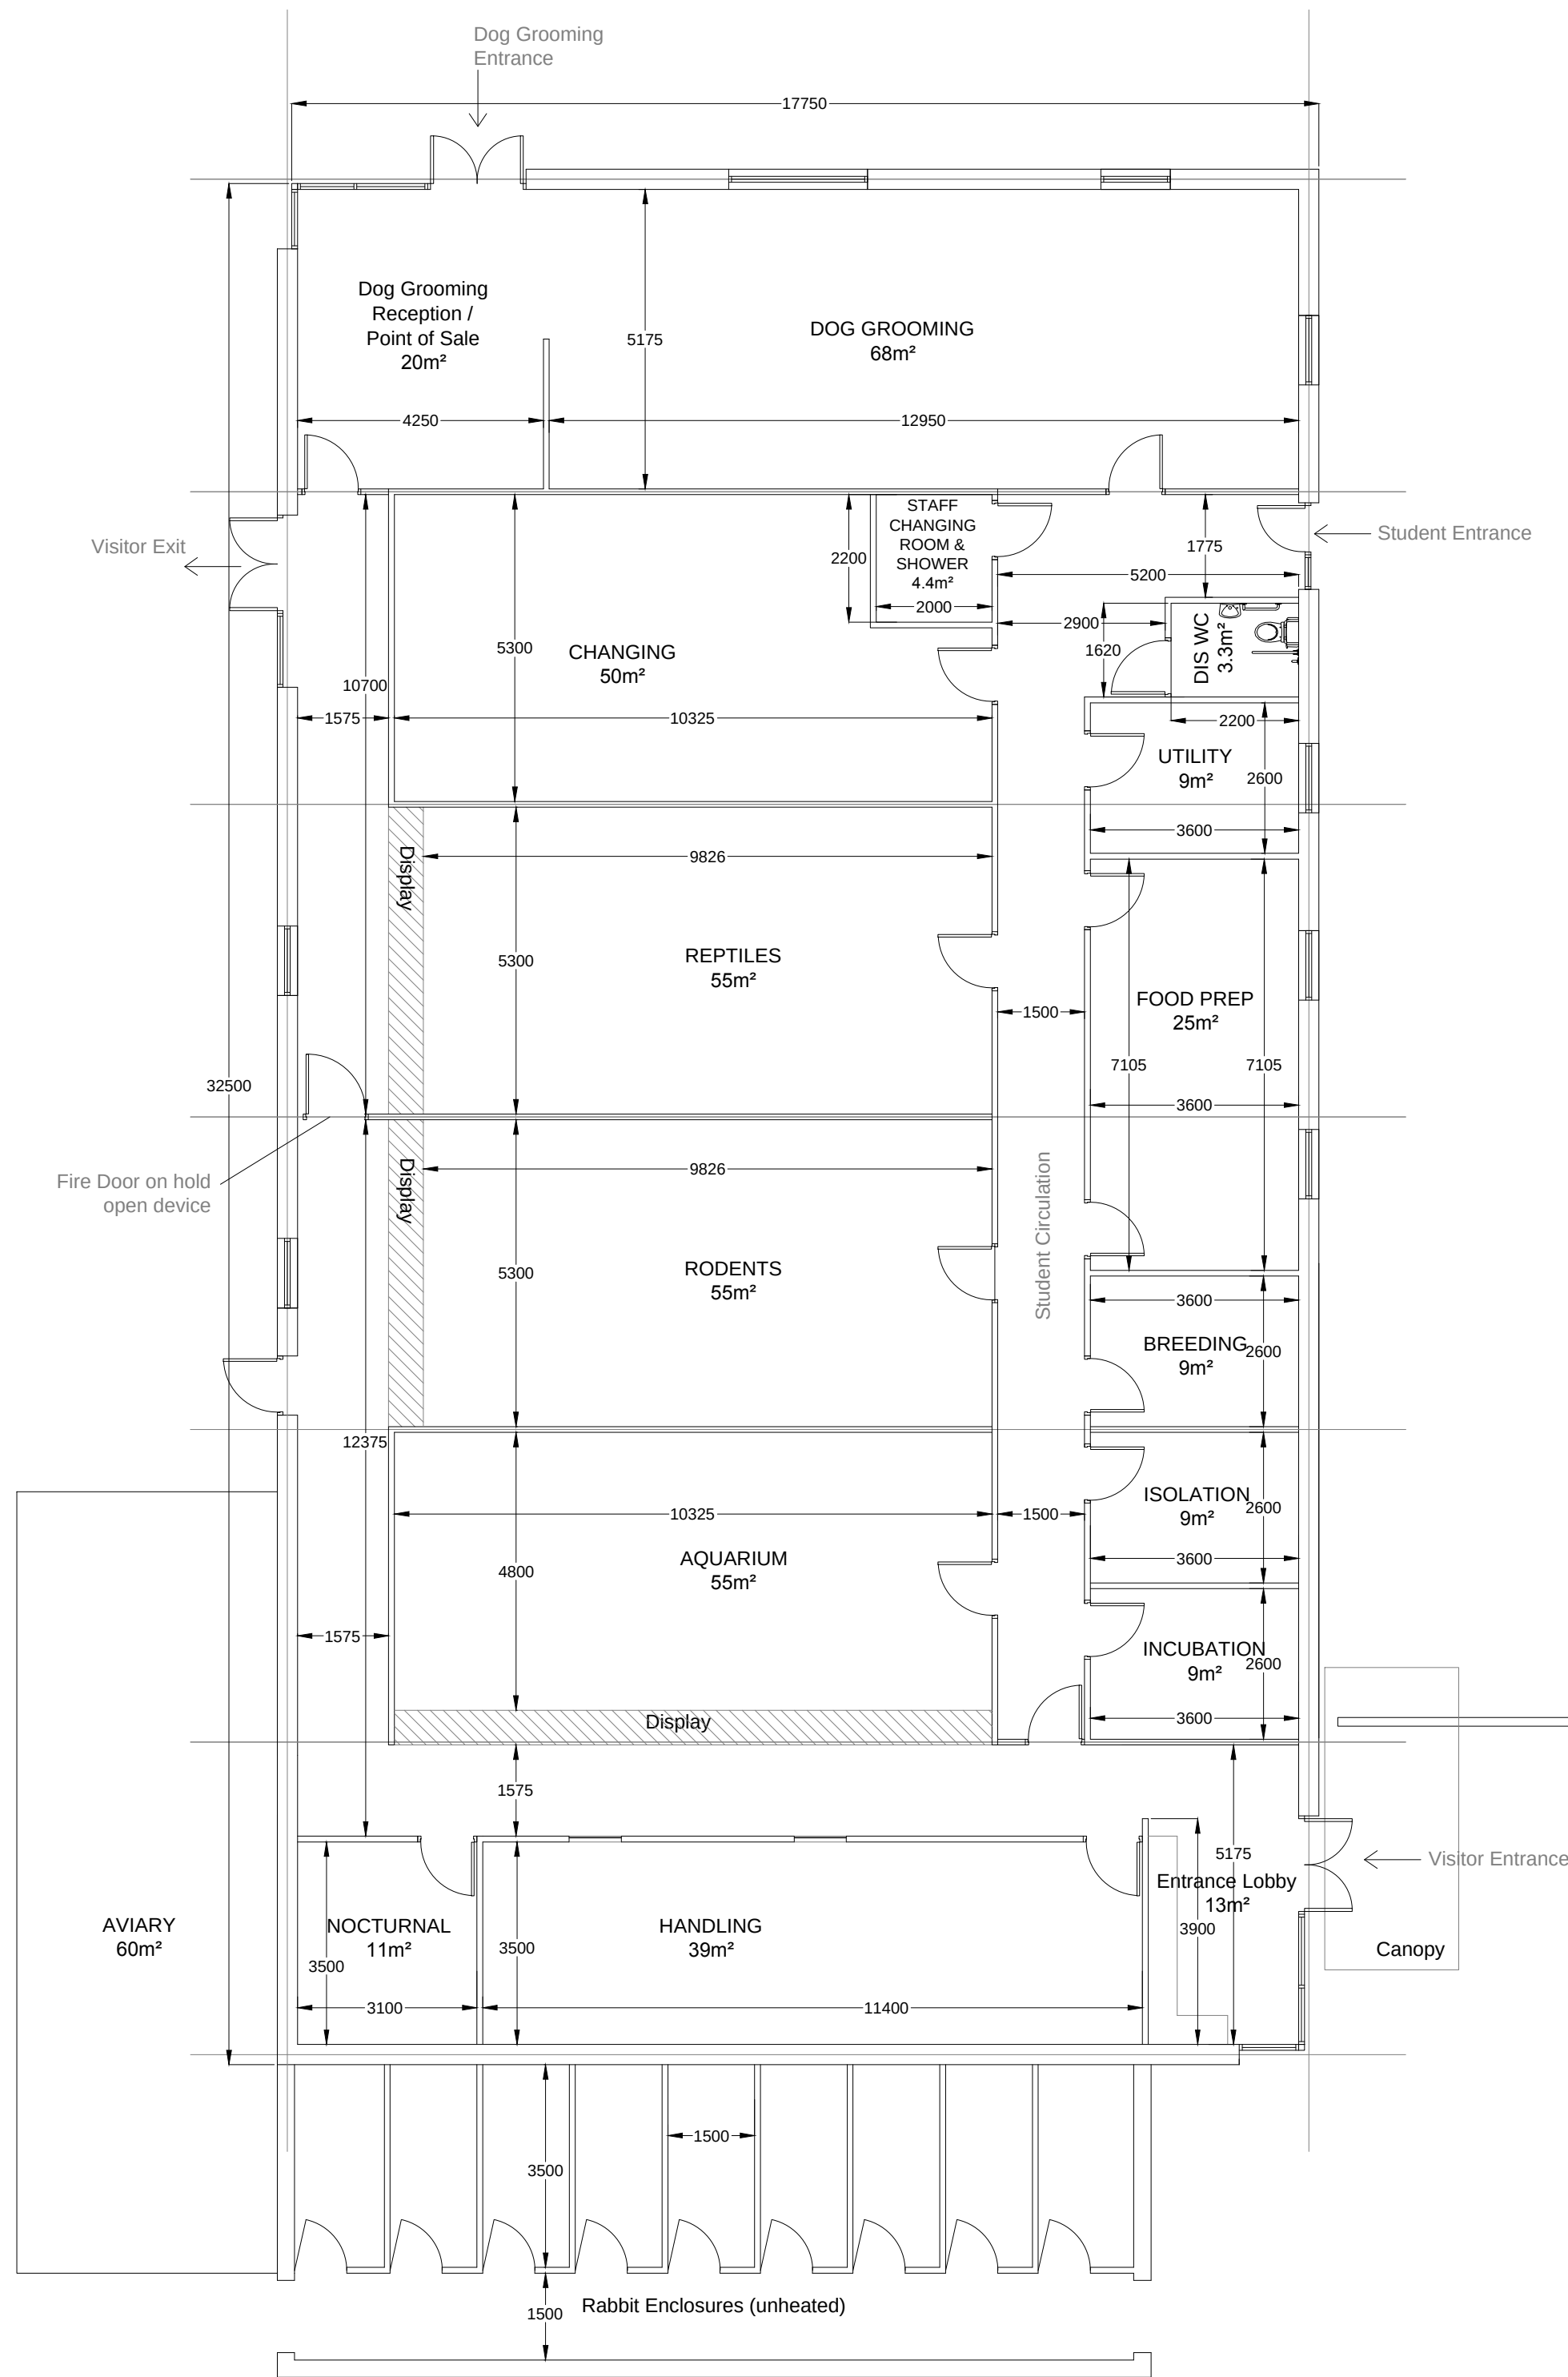

BUILDING H (ANIMAL HOUSE) ROOF PLAN

 

Drawing Amended	17.07.14	PG	C
Drawing Amended	09.07.14	PG	B
Internal Dimensions Added	02.07.14	PJL	A
Revisions	Date	Sig.	Rev.



Rance Booth Smith Architects

Chartered Architects
Interior Designers
Sustainability Advisors
11 Victoria Road
Saltaire
Shipley
BD18 3LA
T. 01274 587 327
F. 01274 531 464
rbsarchitects.co.uk

Project: Wigfield Farm
Barnsley

Client: Barnsley College

Drawing: As Proposed - Animal House
Plans and Elevations Building H

Date: May 2014 Scale: 1:100 @A1

Drawn By: PJL

Job. no. 14020
Dwg. no. 235
Rev. C