


Drawing No.	Rev No.
MAW002 -004	

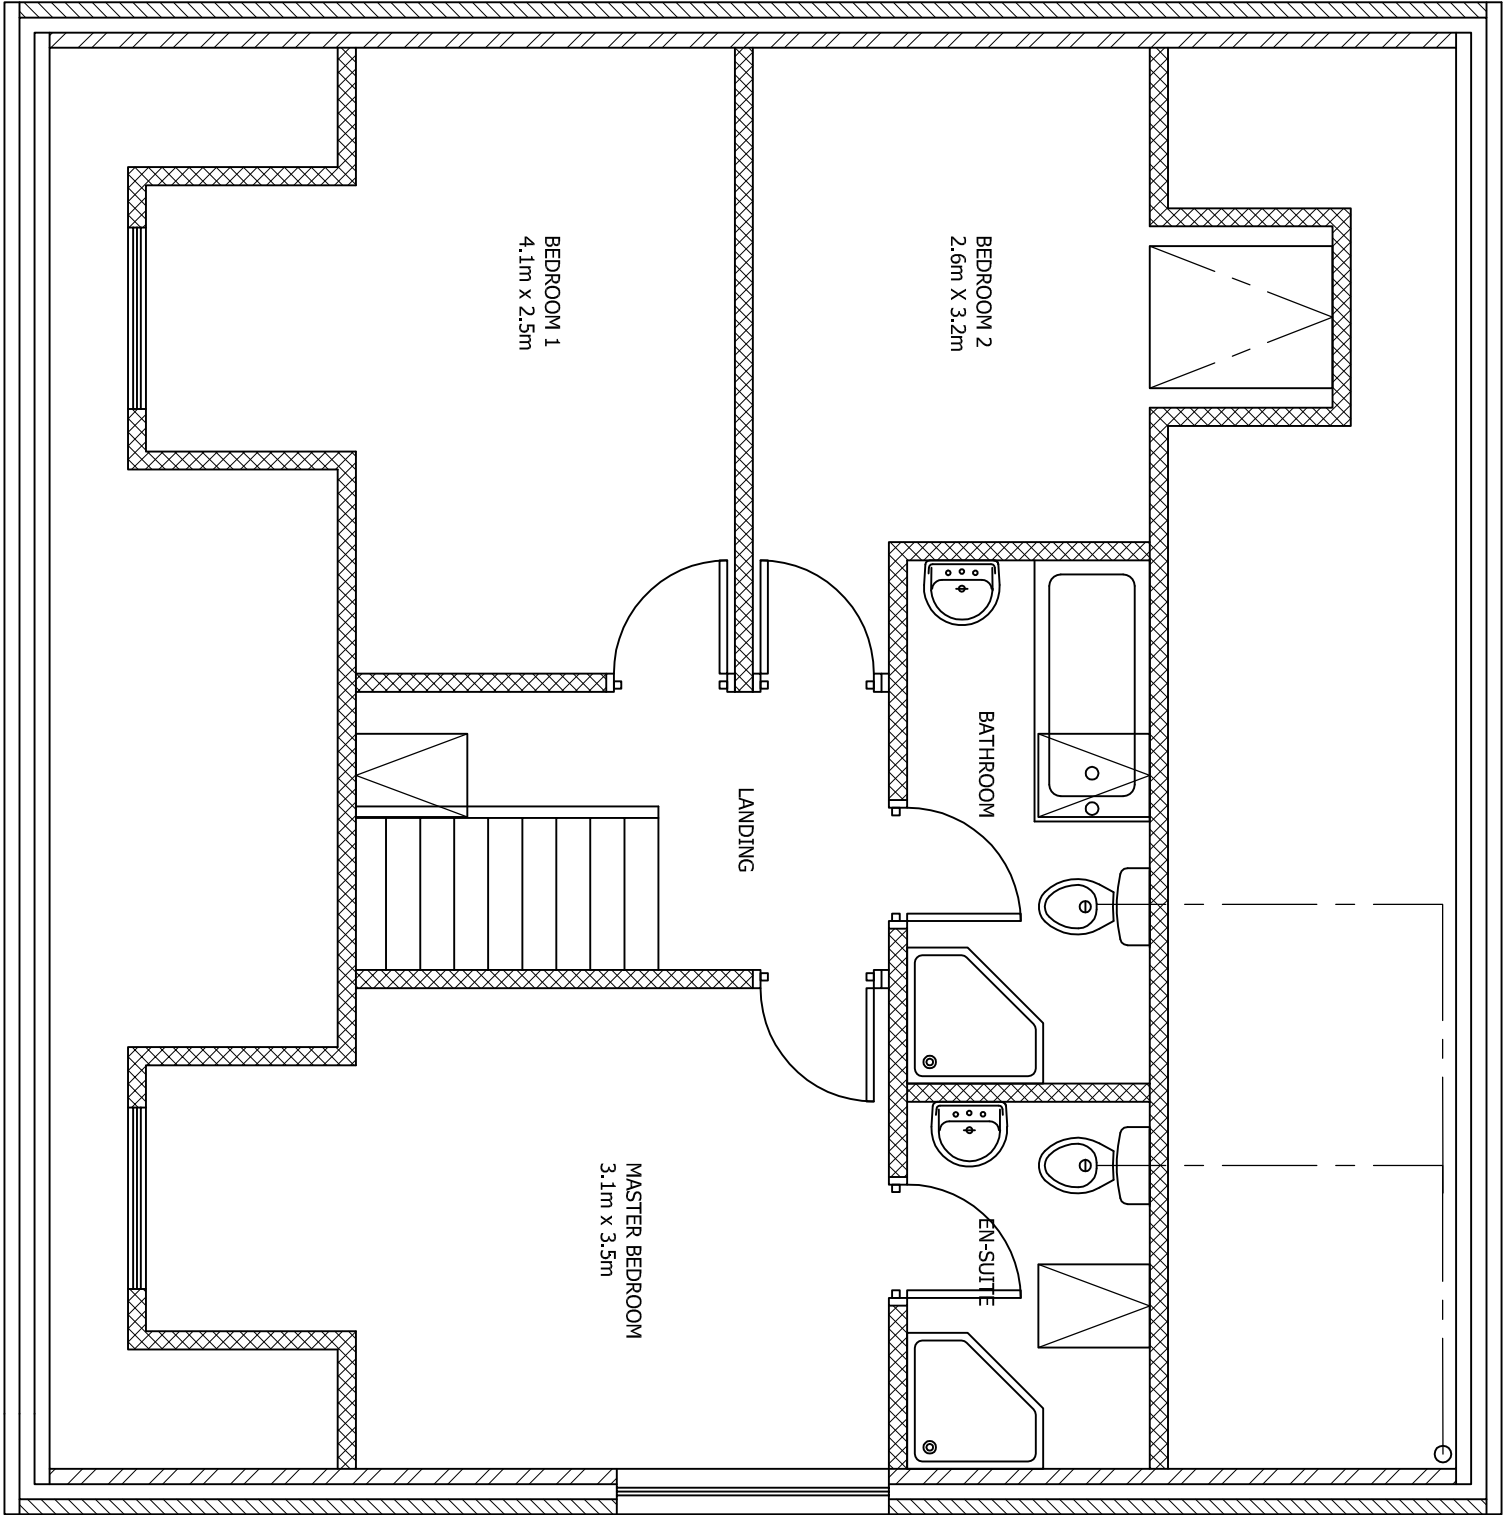

PROPOSED FIRST FLOOR PLAN
SCALE 1:50 AT A3

DO NOT SCALE: Contractor to check all dimensions and report any omissions or errors

NOTES

Rev	Description	By	CHK	App	Date
-----	-------------	----	-----	-----	------

JRB DESIGNS LTD
166 Churchfield Lane
Barton
Barnsley
S75 5FA
Tel: 01226 383542
Fax: 01226 380078
Mob: 07970 541192
Email: joine@jrbdesigns.co.uk
This drawing is copyright. © Jrbdesigns Ltd.

Client
MR. A WOOD

Drawing Title
PROPOSED FF PLAN

Address
**LAND ADJINT TO FITZWILLIAM HOUSE
FITZWILLIAM ROAD
DARFIELD
BARNSLEY S73 9HZ**

Project Title:
**PROPOSED NEW
DORMER BUNGALOW**

Purpose of Issue:
CONSTRUCTION

Drawing Status
FIRST ISSUE

Scale at A3	Drawn By	Date	
AS SHOWN	JRB	17/04/2013	
Checked By	Date	Approved By	Date
AW	17/04/2013	AW/	17/04/2013
Project No.	Drawing No.	Revision	
MAW002	004		

APPROVAL ☒ INFORMATION ☐ TENDER ☐ CONTRACT ☐ CONSTRUCTION ☐