



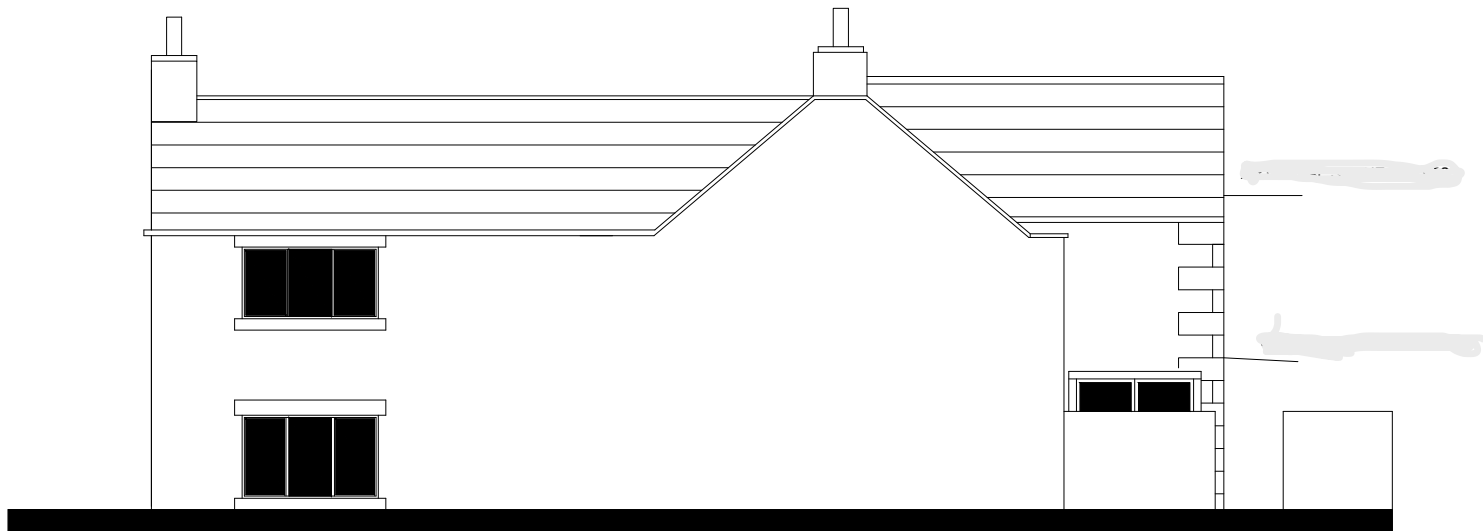

PROPOSED EAST ELEVATION




PROPOSED SOUTH ELEVATION

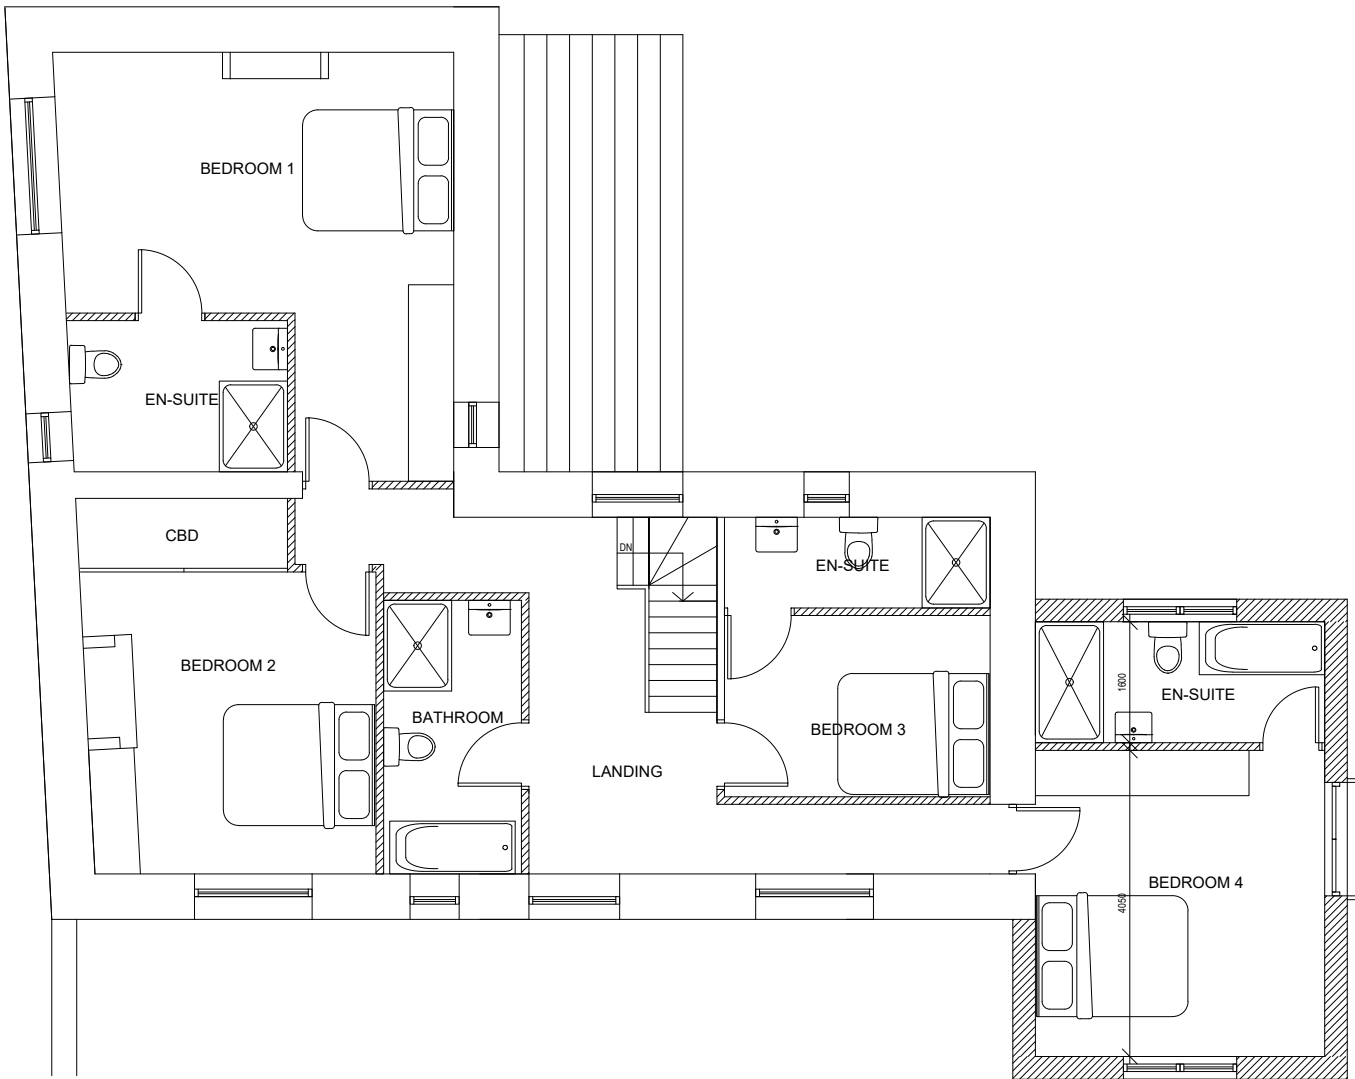


PROPOSED FIRST FLOOR PLAN




PROPOSED NORTH ELEVATION

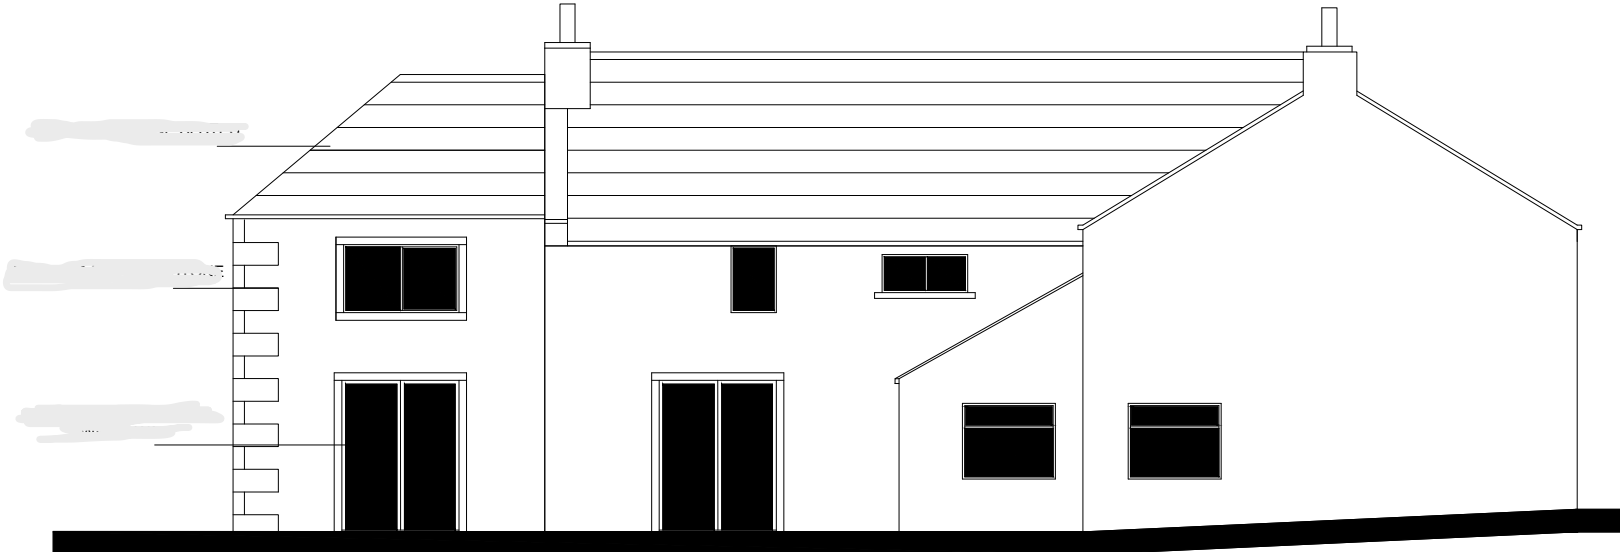

PROPOSED WEST ELEVATION

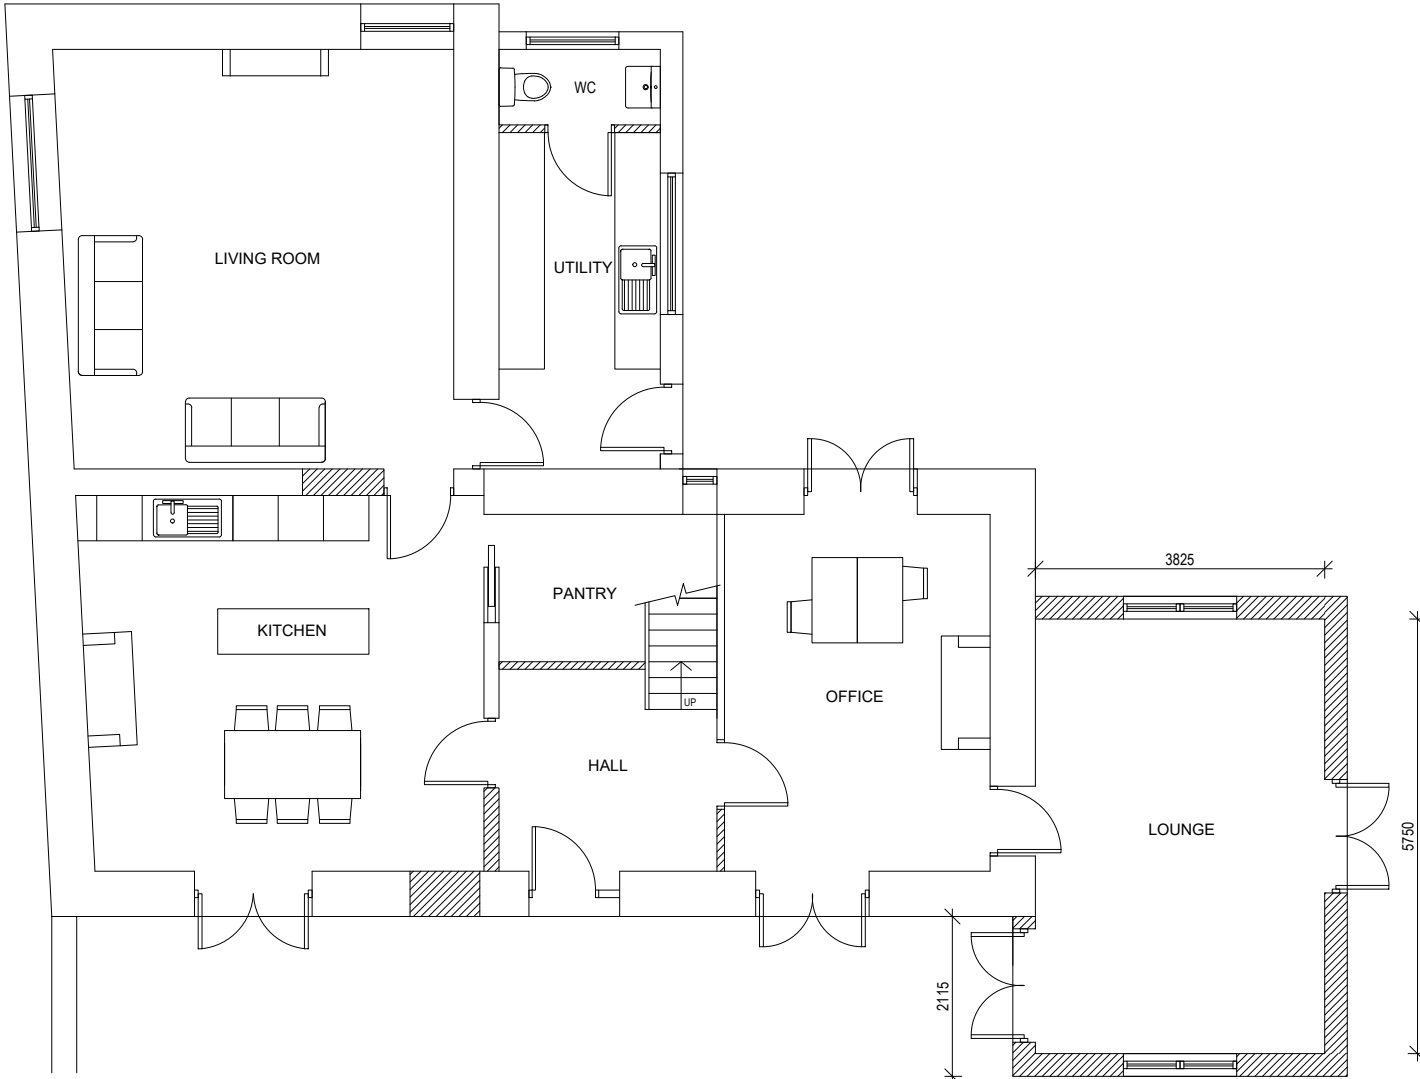

PROPOSED GROUND FLOOR PLAN

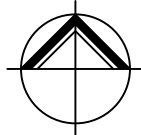

**NORTHERN
DESIGN
PARTNERSHIP**
Chartered Architects

THE CHAPEL
MILLHOOR ROAD
MELTHAM
HUDDERSFIELD HD9 5JU
TELEPHONE (01484) 854848
FAX (01484) 854949

CLIENT

Full Circle Property Ltd

PROJECT

EXTENSION TO EXISTING DWELLING
36 JEBB LANE,
HAIGH
S75 4BU

DRAWING TITLE

PROPOSED PLANS AND ELEVATIONS

Rev.	Notes	Date	Drawn
*	*	*	*

SCALE	1:100 @ A1	05.19	A.D.
PROJECT No.	1934	DRAWING No.	04
Rev.	-		