


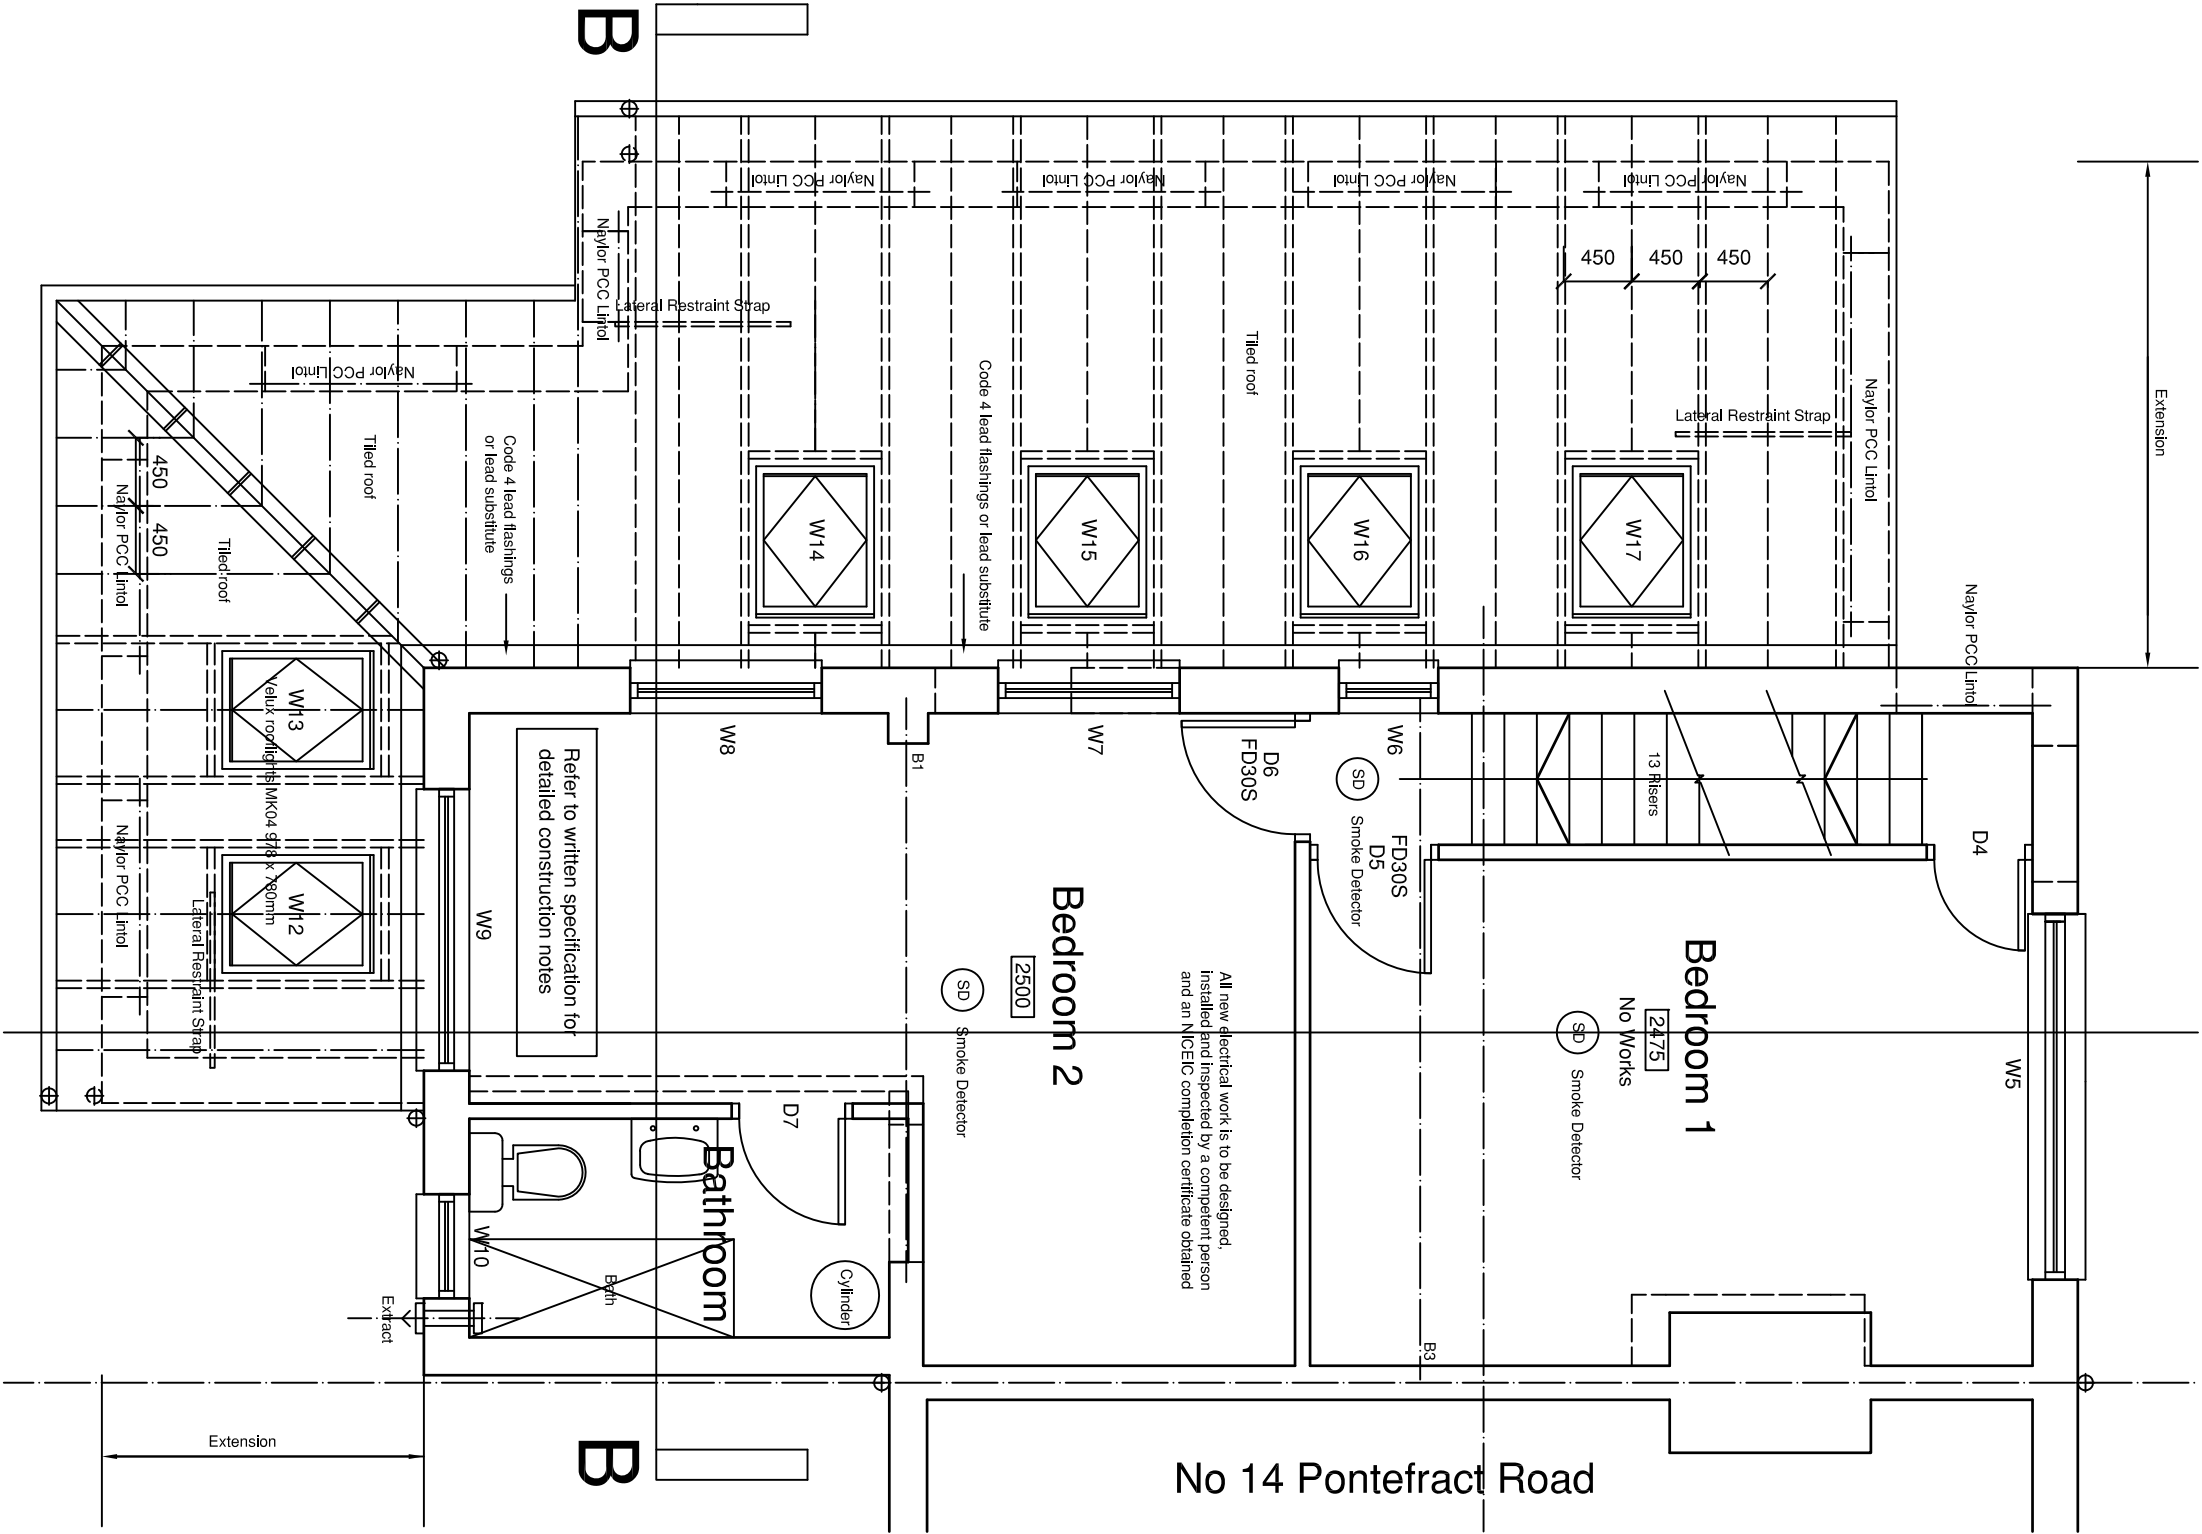

|     |          |                                                           |
|-----|----------|-----------------------------------------------------------|
| B   | 14.11.14 | As submitted for planning & building regulation approvals |
| A   | 04.10.14 | General Update                                            |
| Rev | Date     | Notes                                                     |

**GRAHAM WILLIS**  
Chartered Architect

33 The Green, Town Street, Gildersome, Leeds LS27 7AB  
Telephone 0113-2520310 - Email info@willis-architects.co.uk  
www.willis-architects.co.uk

|                                                                                     |           |   |     |
|-------------------------------------------------------------------------------------|-----------|---|-----|
| CLIENT/PROJECT                                                                      |           | Proposed Single Storey Side & Rear Extension<br>To No 12 Pontefract Road, Station, Barnsley, S72 8QP<br>For Mrs M. Allen |     |
| CONTENT                                                                             |           | Proposed Plans - First Floor Plan                                                                                        |     |
| DRAWN                                                                               | GCV       | SCALE   |     |
| DATE                                                                                | Sept 2014 | 1:50   |     |
| Original Drawing Size - A3                                                          |           |   |     |
| JOB No                                                                              | 1035      | DRAWING No   | 340 |
|                                                                                     |           | REVISION   | B   |
|  |           |   |     |