
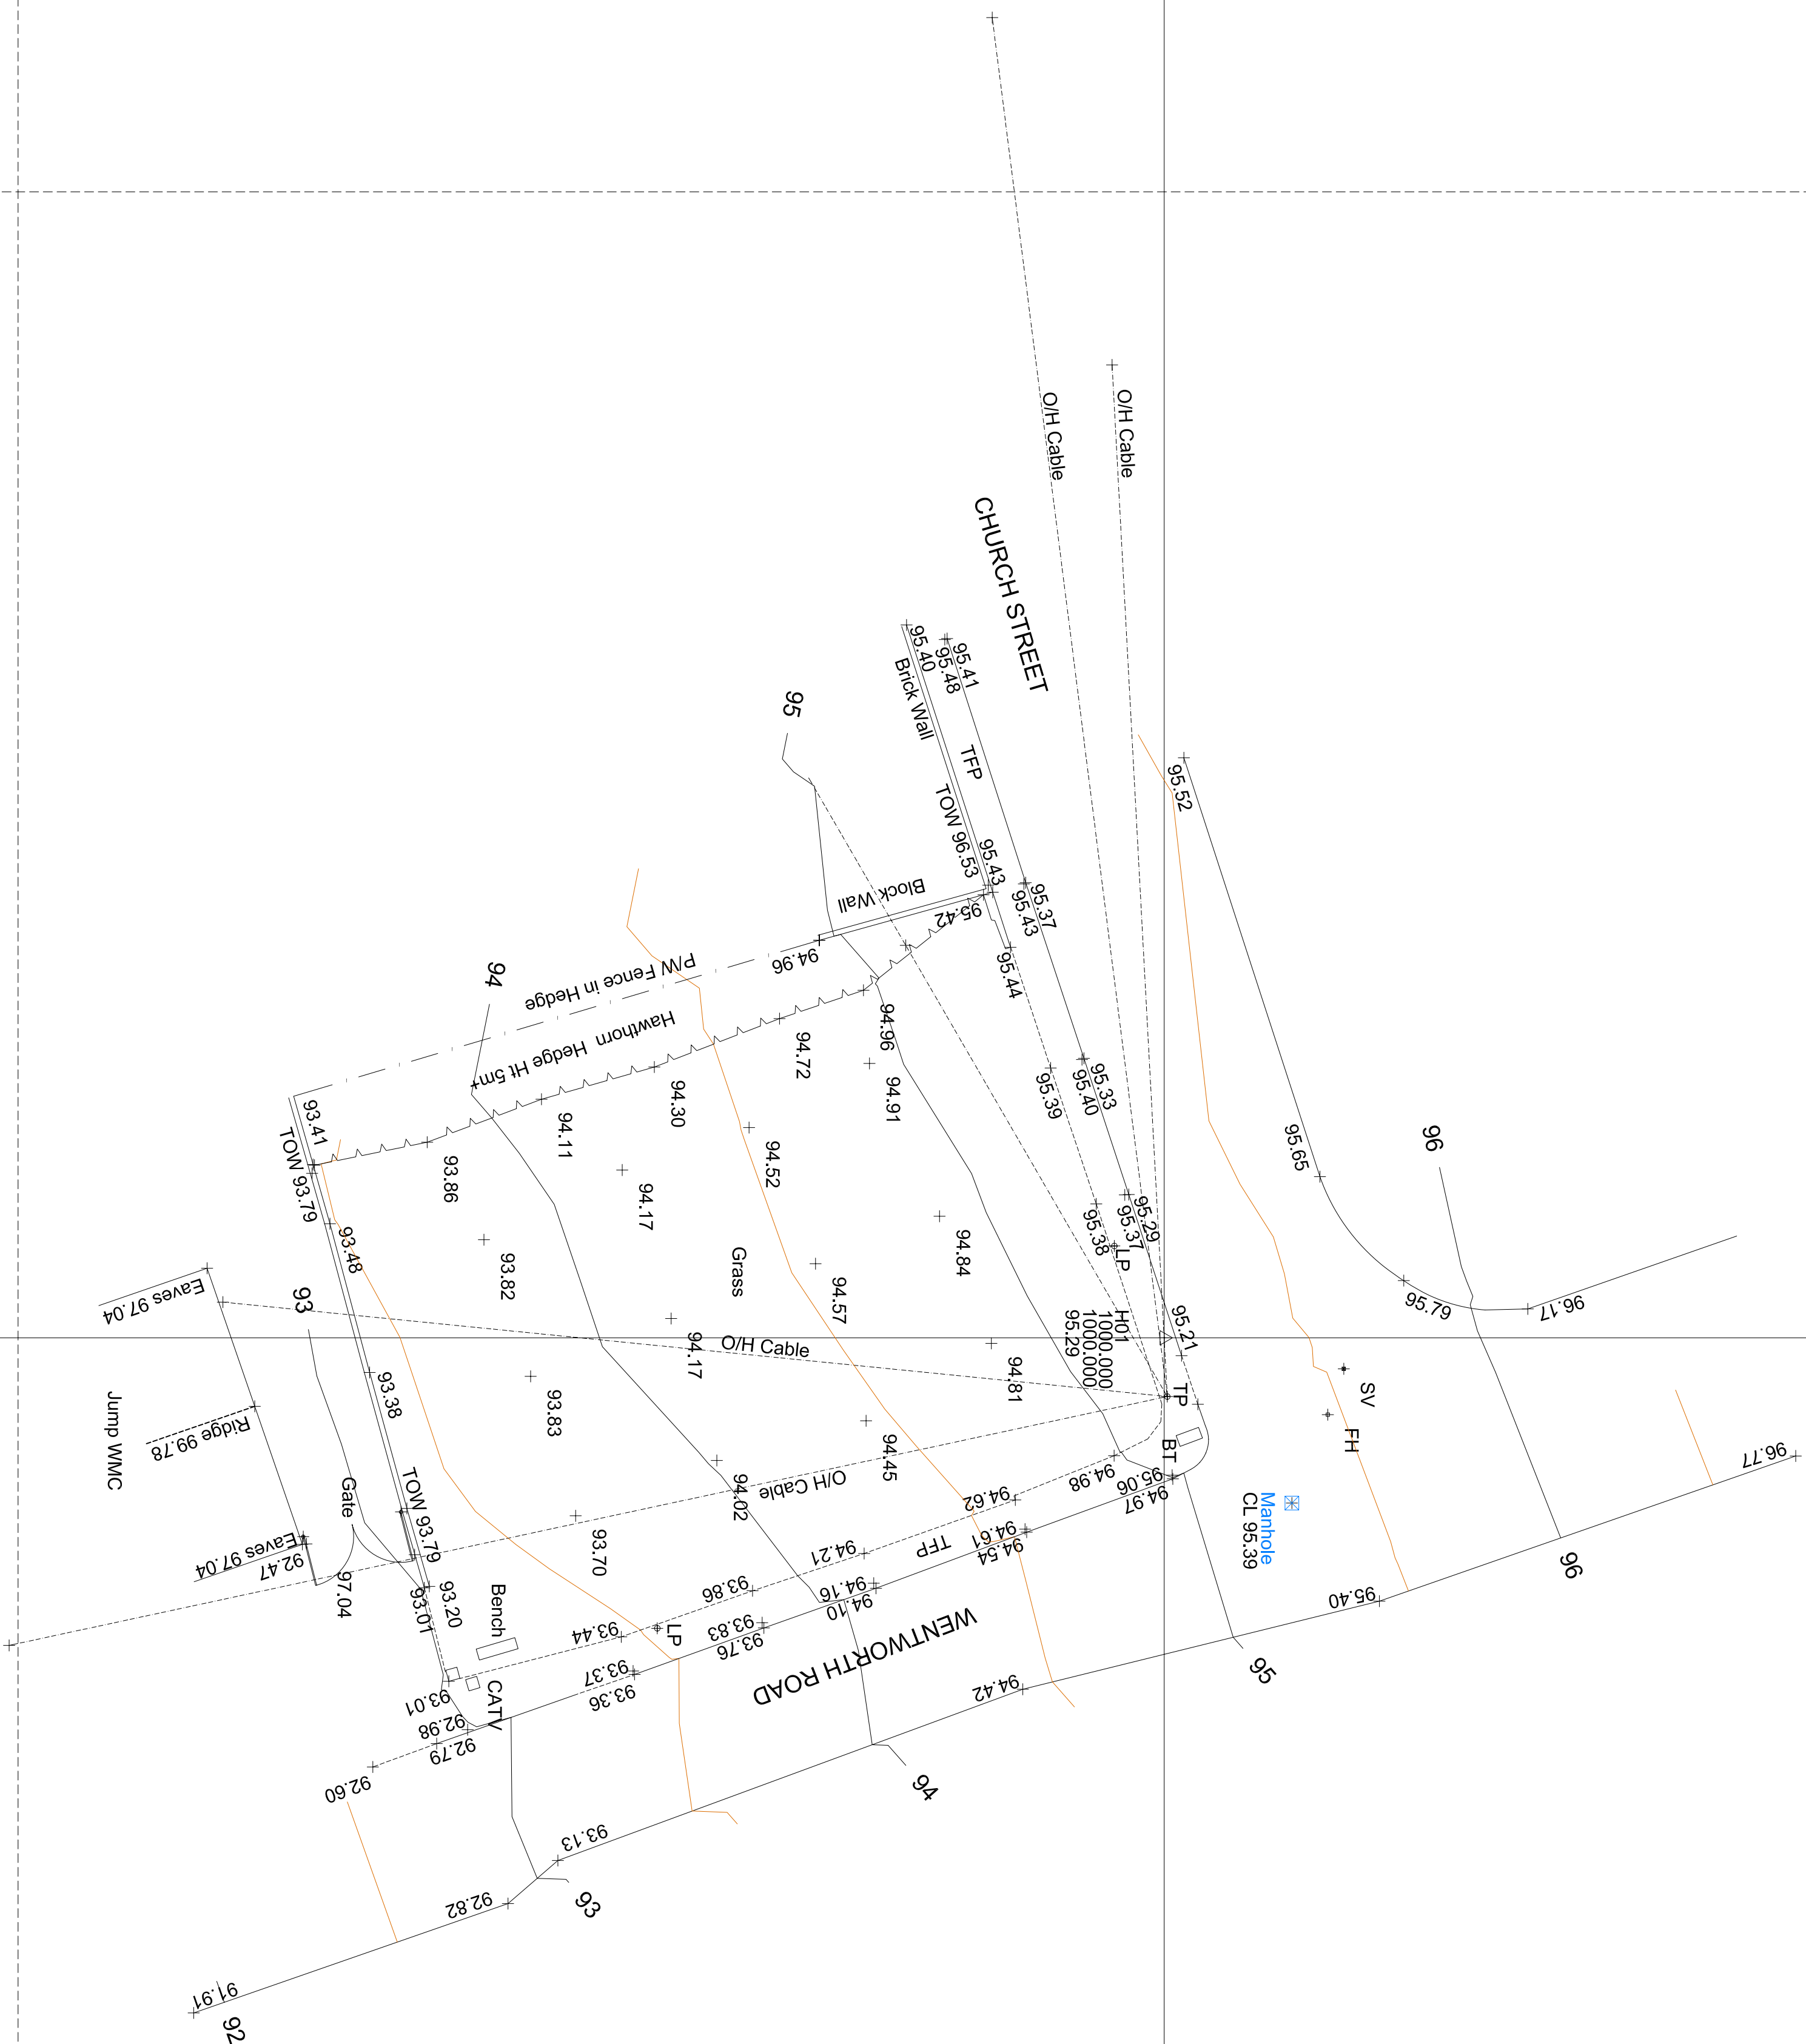


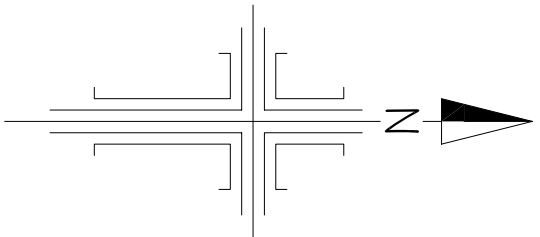

Abbreviation & Symbol Key

[illegible]

Control & Datum Information
Grid Orientation: Local Grid

Level Datum: OSBM - Value 98.43m
Church Street, Jump

[illegible]

Surv.	Drawn	Date	Chkd	Date		
NH	NH	7.10.04	MH	7.10.04		

This drawing may not be reproduced, made use of or issued to a third party without permission of:

Mr J Swaine, Barnsley

Client

Mr J Swaine
Stairfoot
Barnsley



T/F: 01226 755365 E: holdensurveys@msn.com

Title.	Site Plan

Site. Church Street
Jump
Barnsley

COMPUTER GENERATED DRAWING - DO NOT ALTER

Dwg No. JS_01_SF

Sheet No.

SCALE	1/200 @ A1	REV
-------	------------	-----