

Notes


Figured dimensions only to be taken from this drawing.
Do not scale. If in doubt ask.

Rev	Date	Drawn	Description
		ZY	
		ZY	
		ZY	

REAR ELEVATION 1:100




SIDE ELEVATION 1:100

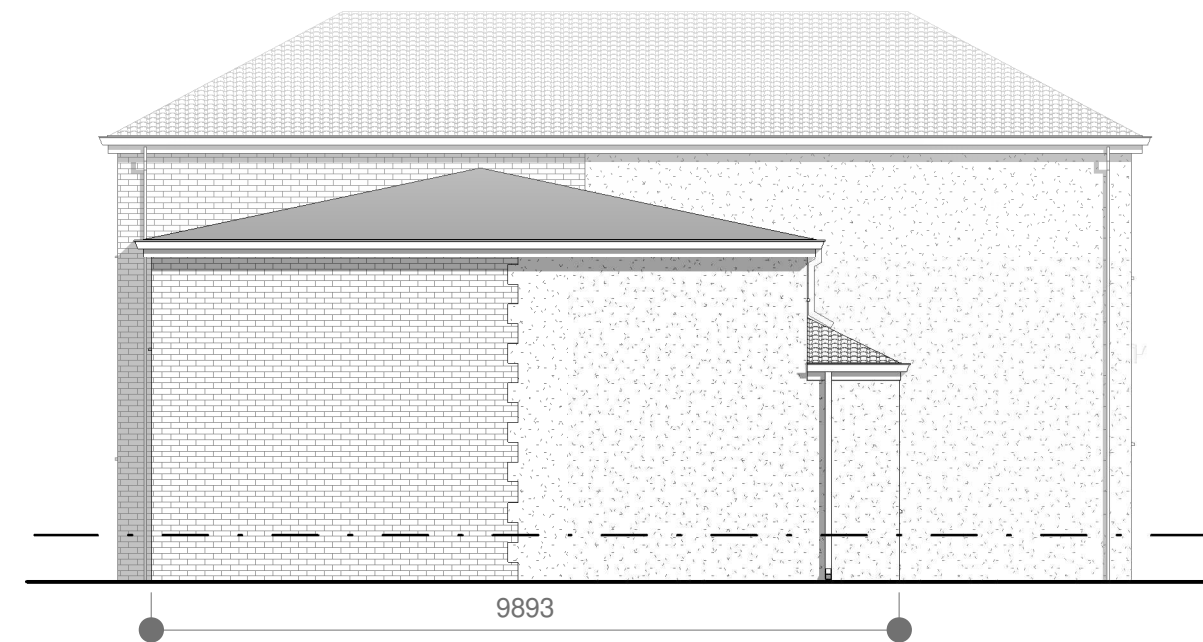


FRONT ELEVATION 1:100




ROOF PLAN 1:100

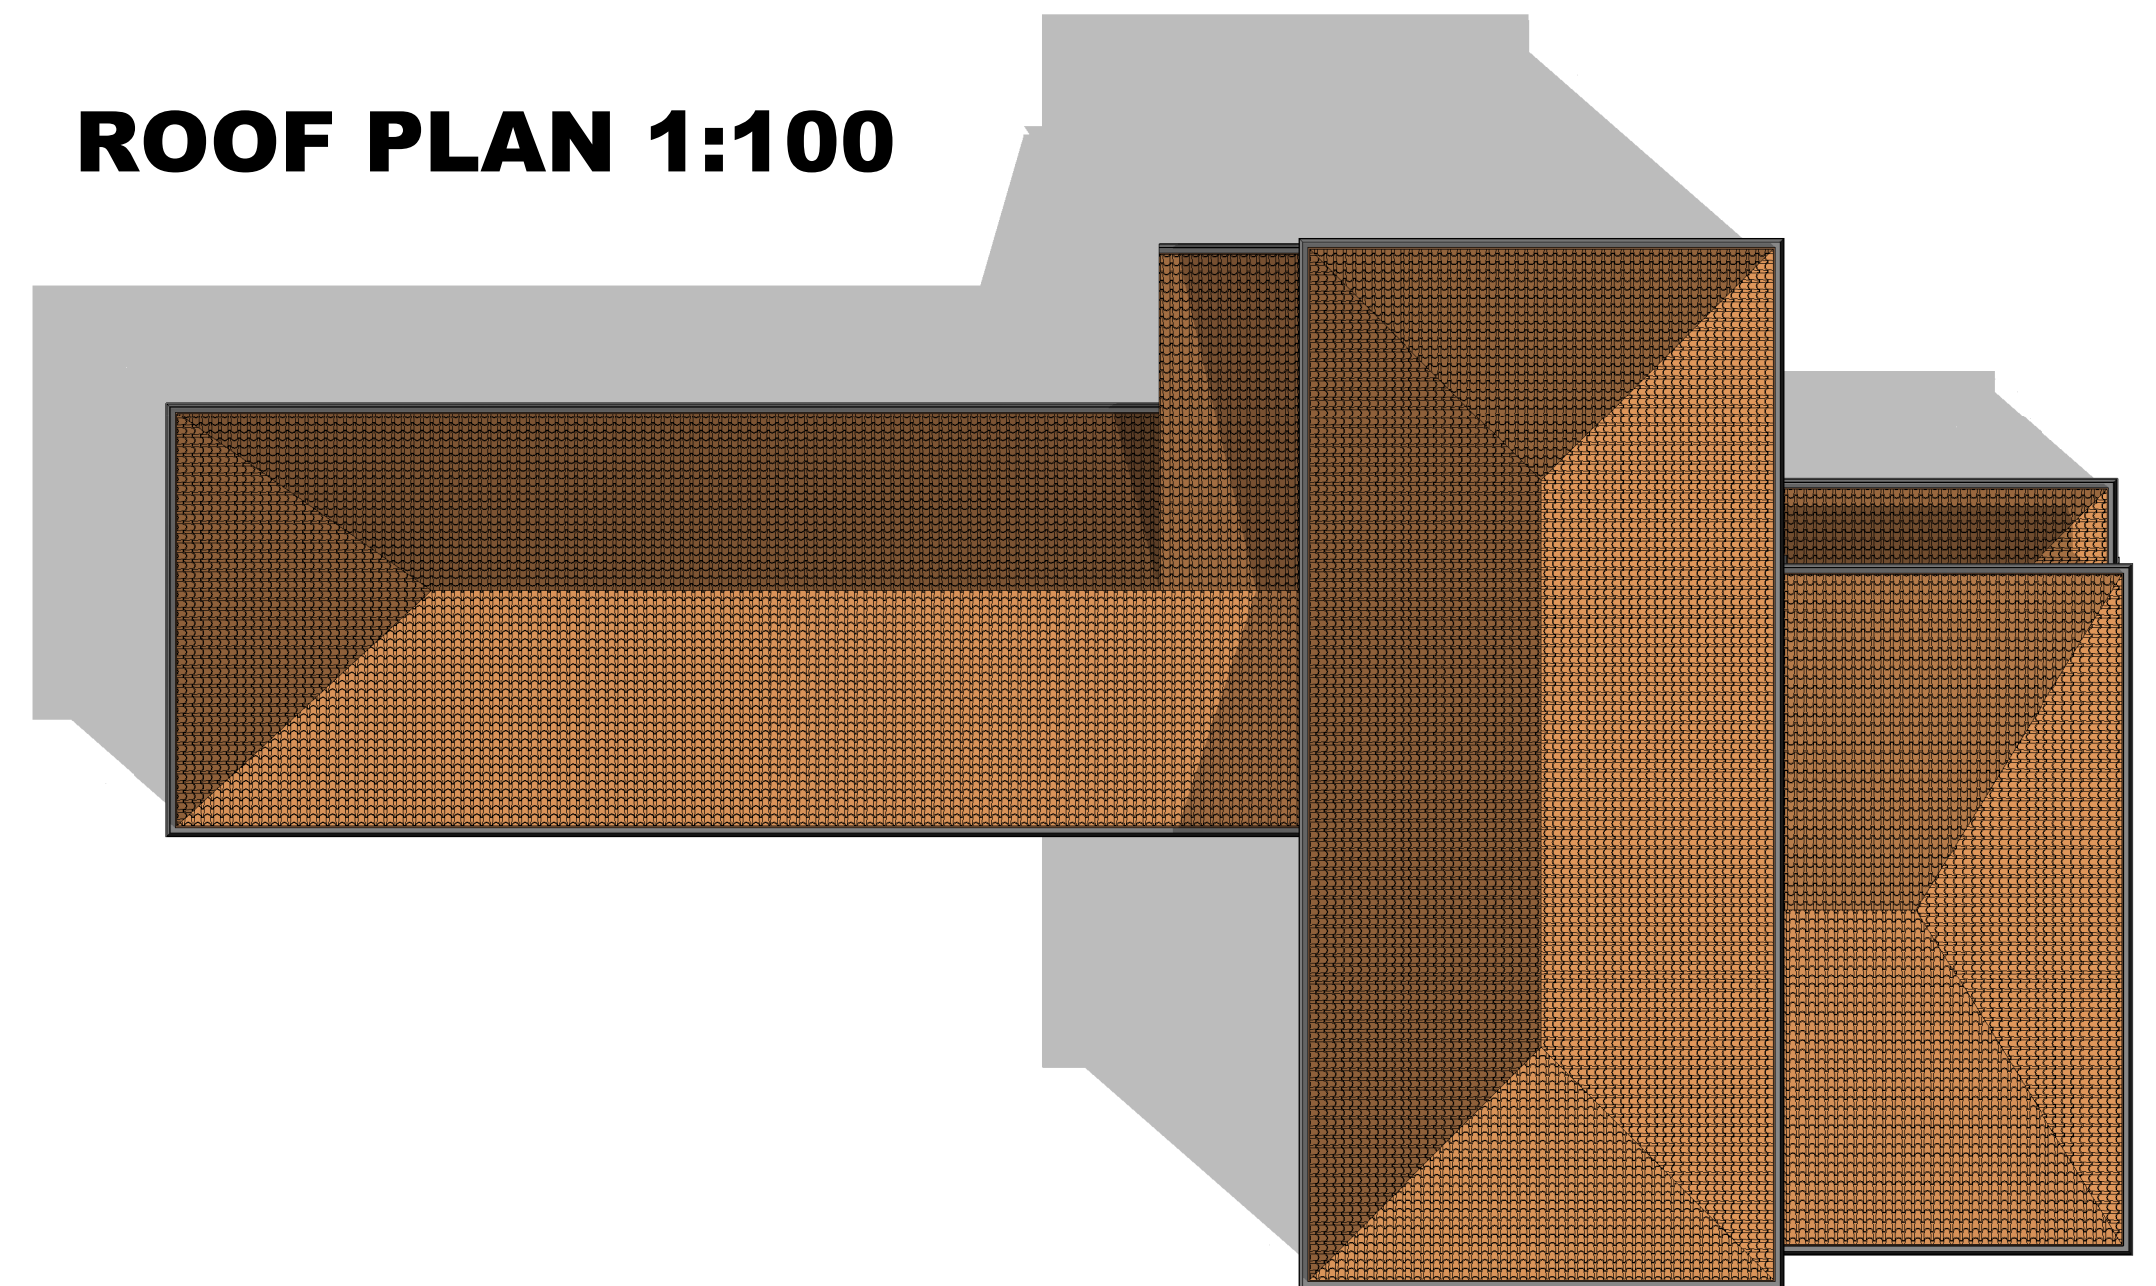

GROUND FLOOR 1:50

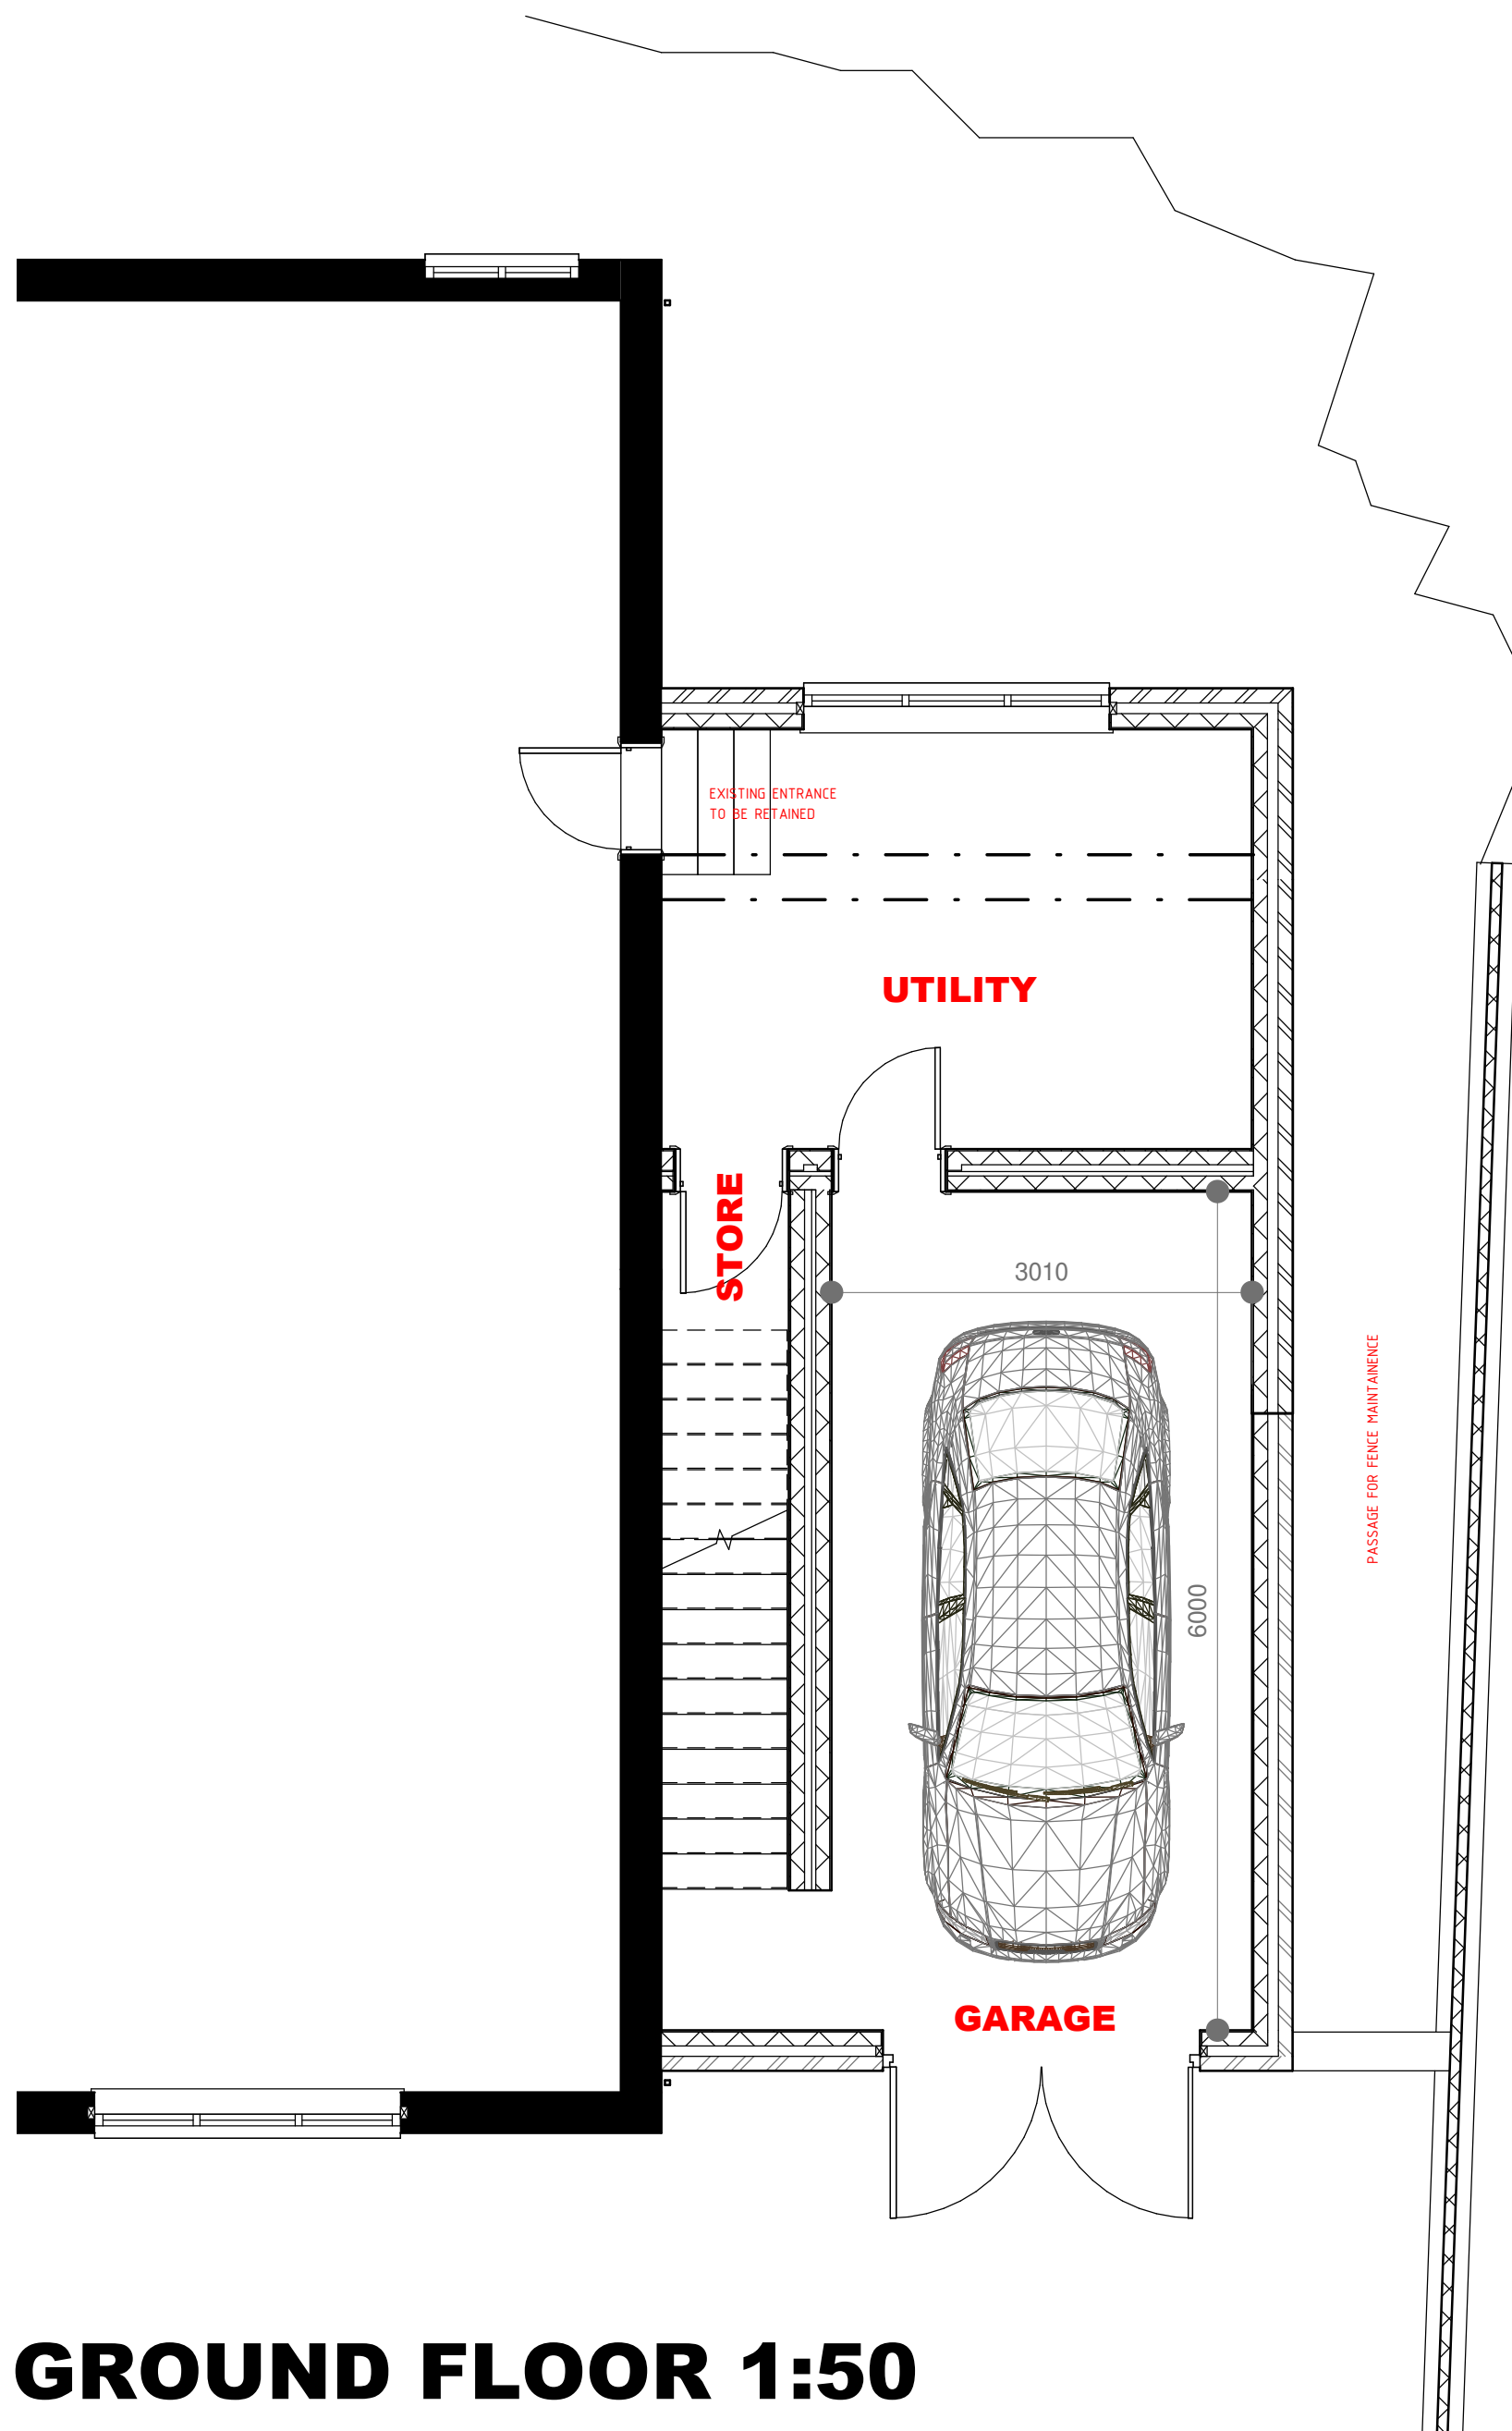

FIRST FLOOR 1:50

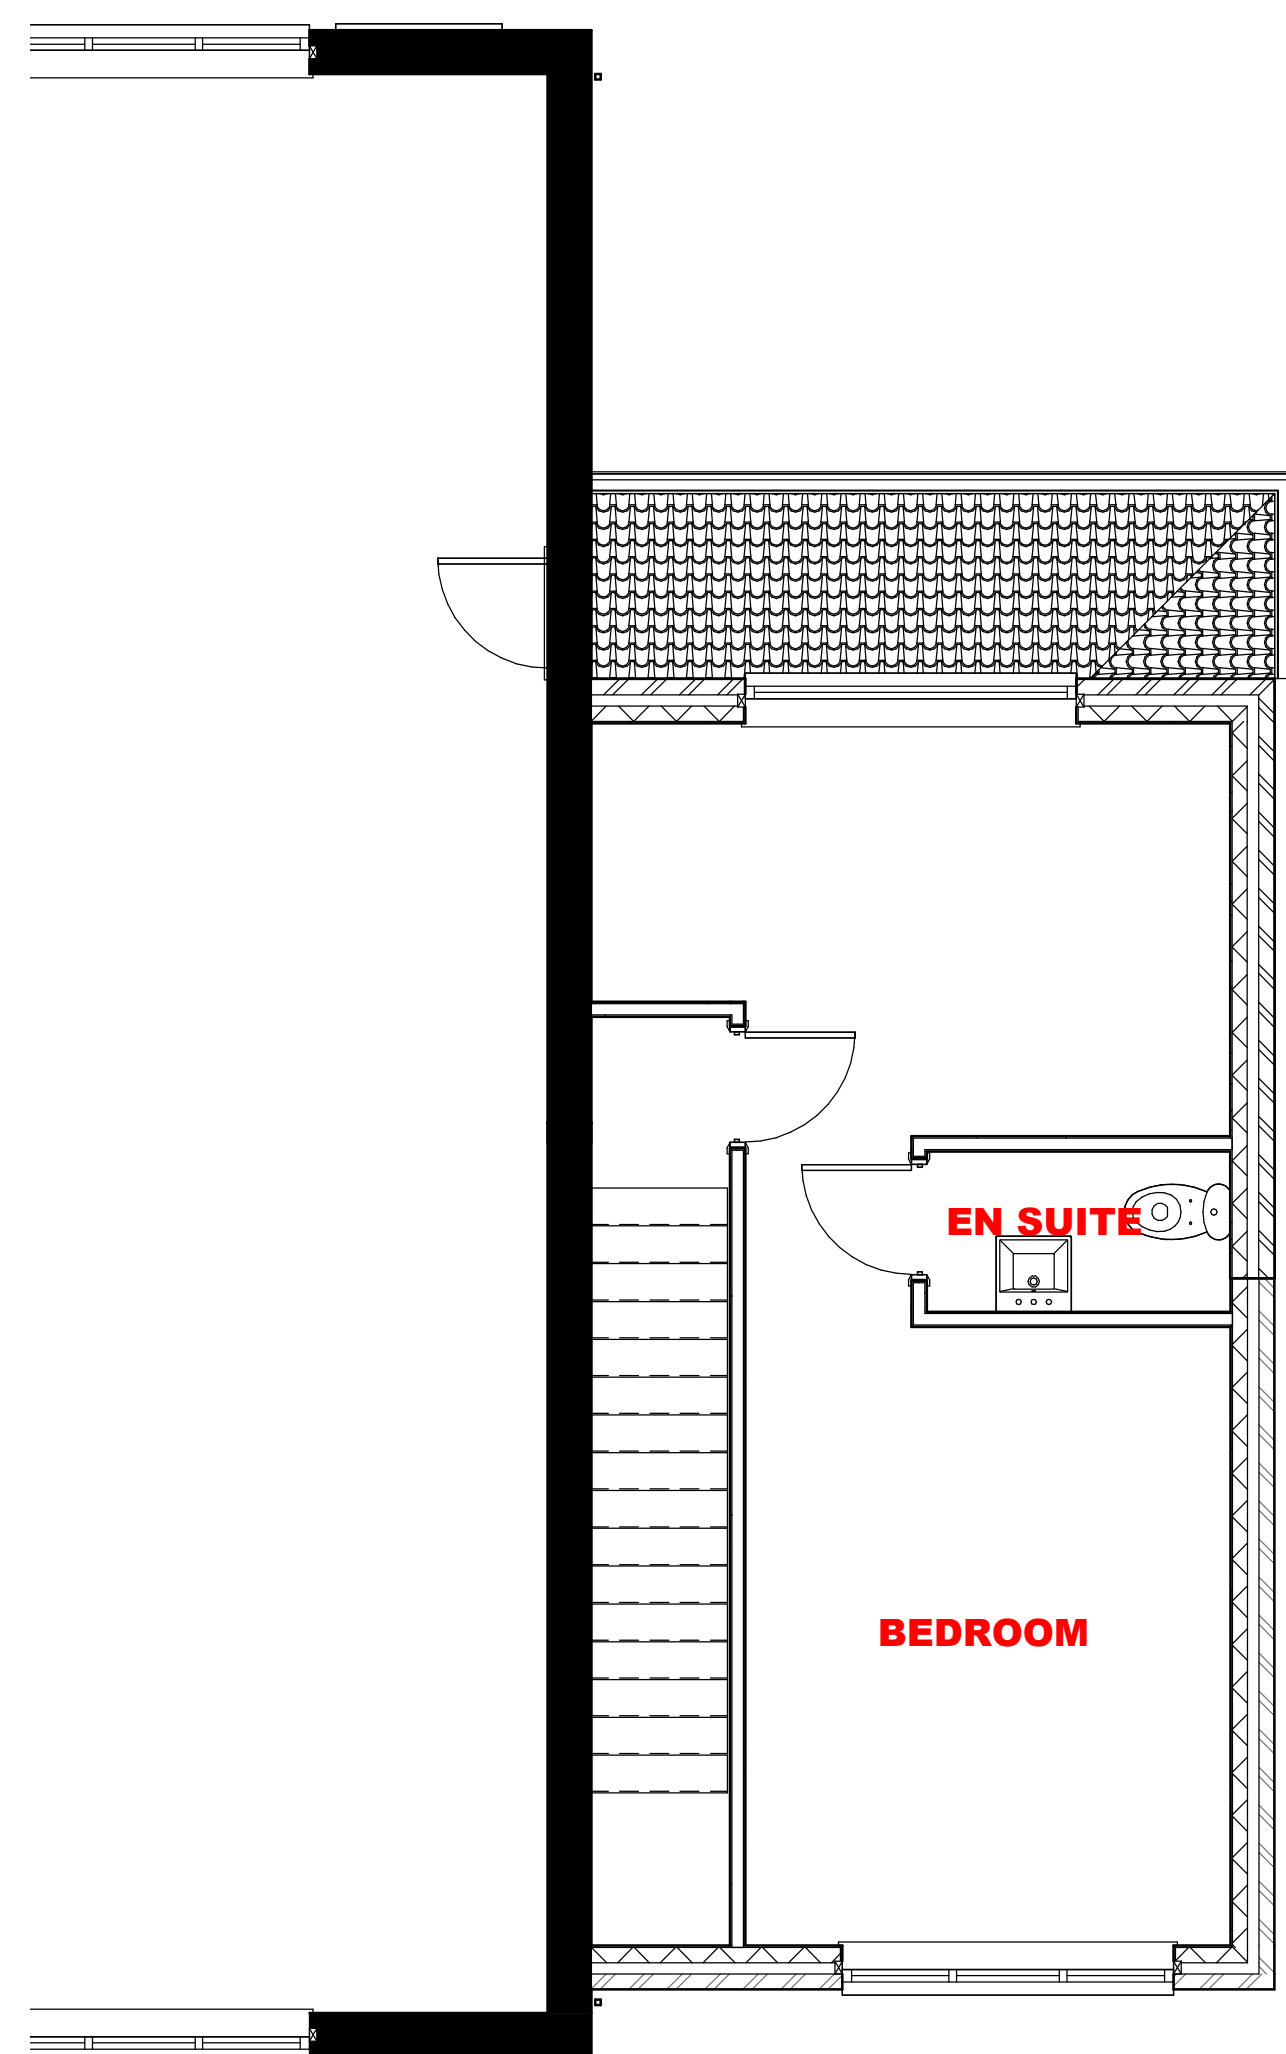

MaxDesign

Architecture | Planning | Consultancy

The White House, 278 Bawtry Road, Doncaster DN4 7PD

t: 01302 867509 e: design@maxdesignconsultancy.co.uk m: 07734 939 044 w: maxdesignconsultancy.co.uk

status:

PLANNING

client:

Owner

project:

Cliffside Cottage Extension

title:

PROPOSED PLANS

scale:

As indicated 02/22/18

project no.:

1813

drawn:

ZY

number:

02

rev: