

Mr & Mrs J Archer
29 Capri Court
Darfield
Barnsley
South Yorkshire

PLANNING
APPLICATION

CONTENTS

1. Location Plan @ 1:1250
2. Block Plan @ 1 : 500
3. Site Plan @ 1 : 150
4. Architectural Drawings

PREPARED BY :

QUILL ARCHITECTURE

Chapelfield House, 25 Hough Lane, Wombwell, Barnsley,
South Yorkshire, S73 0DP. Tel:- 01226 755446



29 CAPRI COURT
DARFIELD
BARNSELEY
S73 9QY

OS Mastermap
19 May 2011, ID: BW1-00073215
maps.blackwell.co.uk

1:1250 scale print at A4, Centre: 440305 E, 404729 N


©Crown Copyright. Licence no. 100041040

Mapping
sourced from

Ordnance
Survey

BLACKWELL'S
www.blackwellmapping.co.uk

TEL: 0114 268 7658
maps.sheffield@blackwell.co.uk

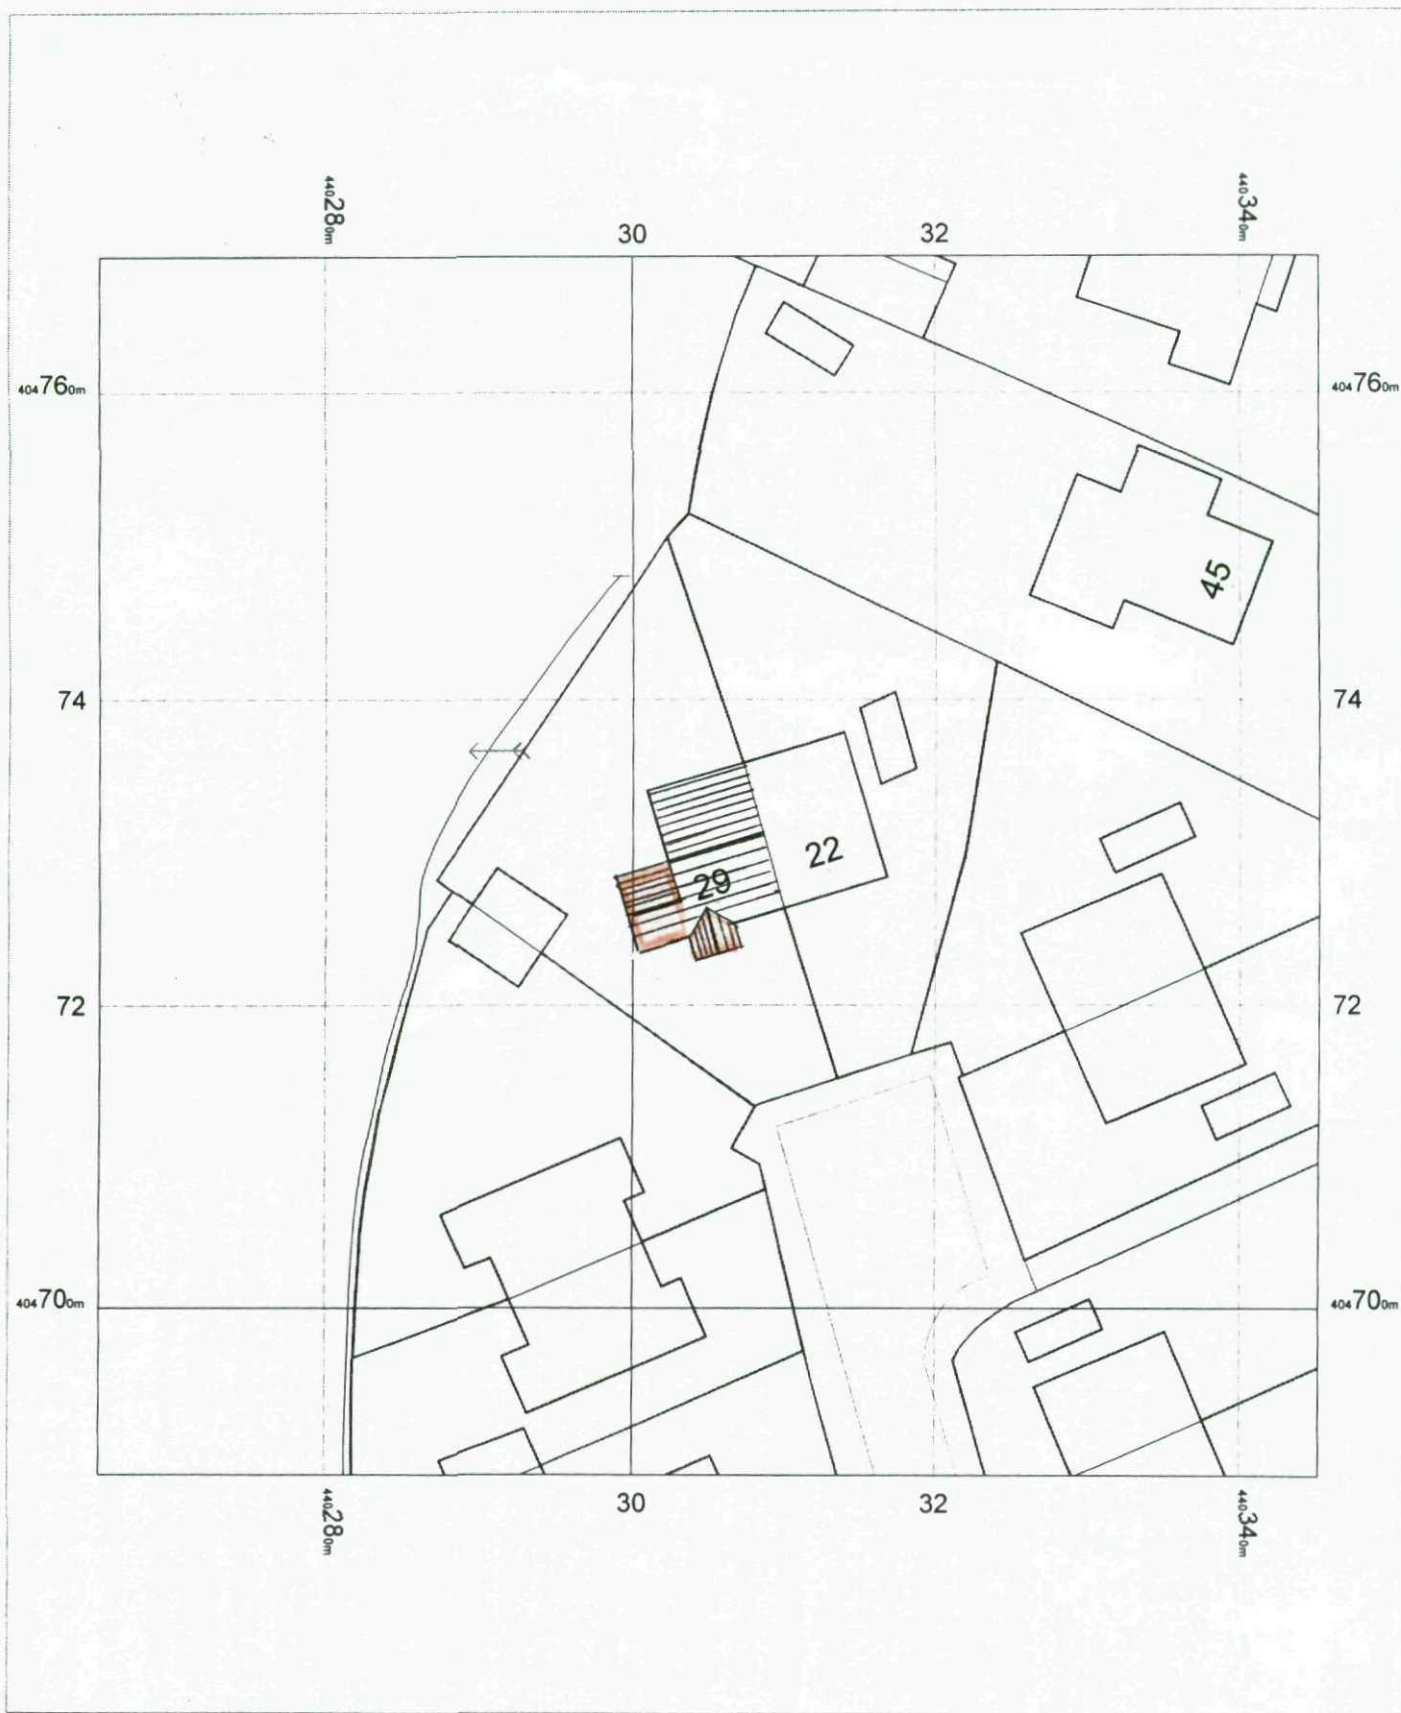


29 CAPRI COURT
DARFIELD
BARNSELEY
S73 QY

OS Mastermap
19 May 2011, ID: BW1-00073213
maps.blackwell.co.uk

1:500 scale print at A4, Centre: 440305 E, 404729 N
©Crown Copyright. Licence no. 100041040



BLACKWELL'S
www.blackwellmapping.co.uk
TEL: 0114 268 7658
maps.sheffield@blackwell.co.uk

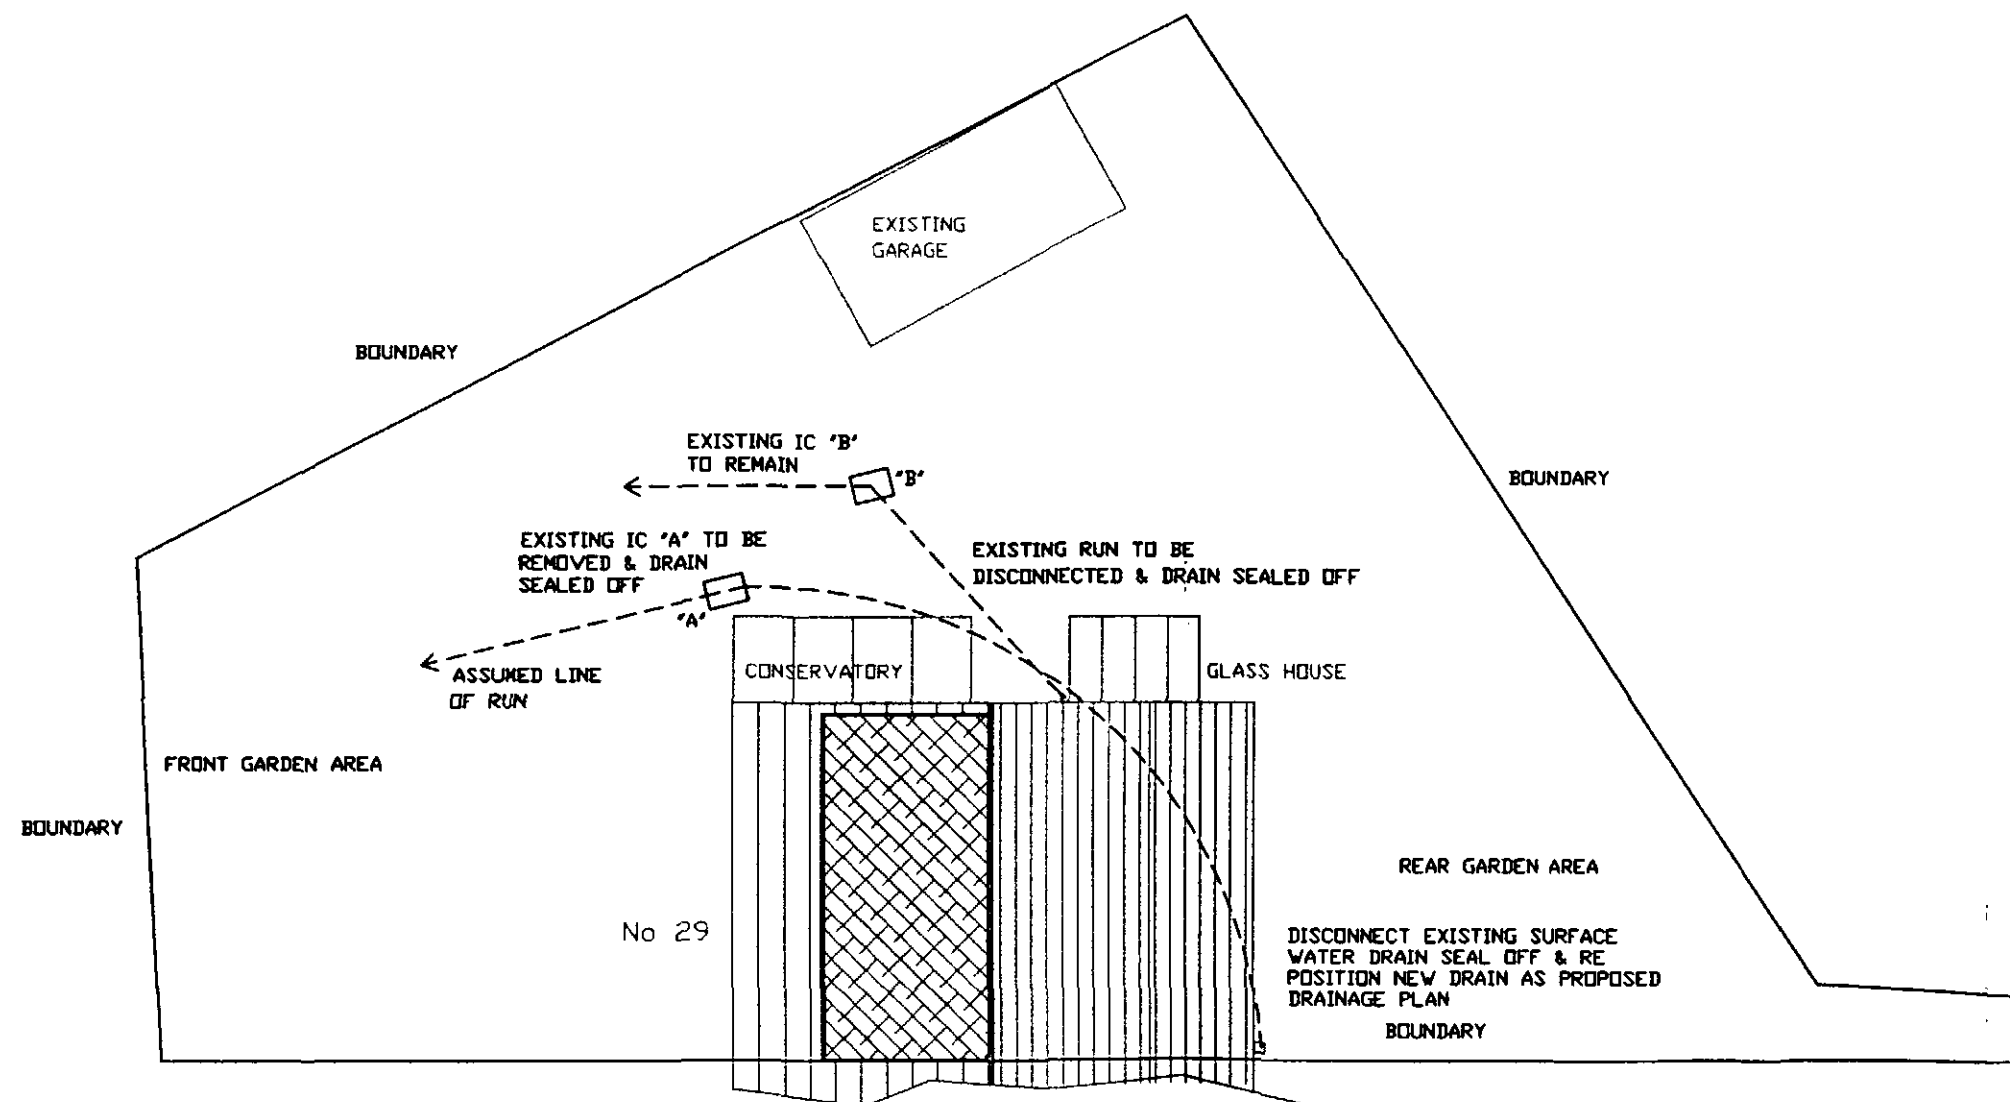

CLIENT
MR & MRS J ARCHER
29 CAPRI COURT, DARFIELD
BARNSELY, SOUTH YORKSHIRE

TITLE
DRAWING SHOWING EXISTING SITE LAYOUT WITH
DRAINAGE


Quill
ARCHITECTURE[©]

THIS DRAWING IS COPYRIGHT AND MUST NOT BE USED OR
DISCLOSED IN ANY WAY EXCEPT WHERE AUTHORIZED IN
WRITING BY QUILL ARCHITECTURE.

TELEPHONE (01226) 755446

REG No 5210984

SCALE 1 : 150	DRAWN AD
DATE 16/05/11	REV
DRG No CAD/QA/BR1101	

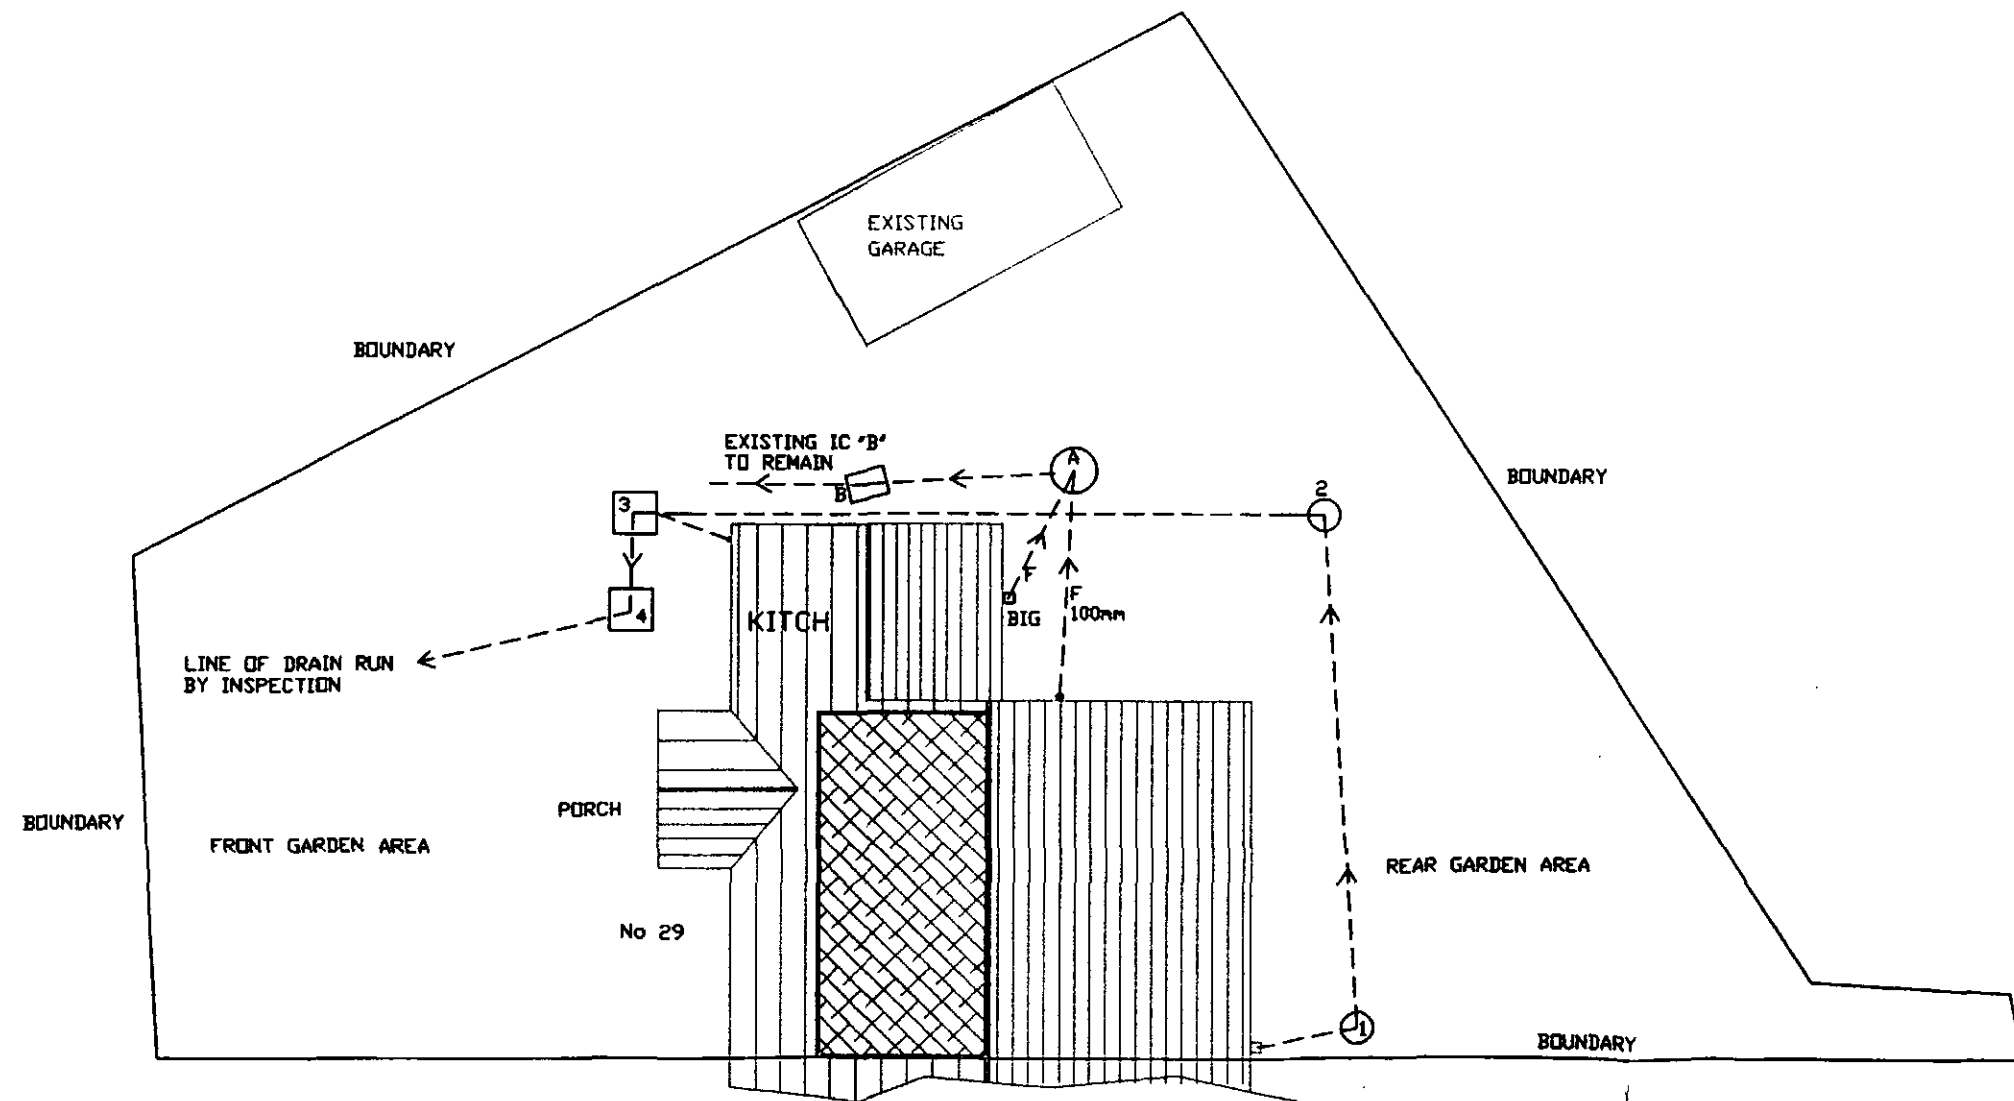




CLIENT
MR & MRS J ARCHER
29 CAPRI COURT, DARFIELD
BARNSELY, SOUTH YORKSHIRE

TITLE
DRAWING SHOWING PROPOSED SITE LAYOUT WITH
DRAINAGE

Quill
ARCHITECTURE[©]

THIS DRAWING IS COPYRIGHT AND MUST NOT BE USED OR
DISCLOSED IN ANY WAY EXCEPT WHERE AUTHORIZED IN
WRITING BY QUILL ARCHITECTURE.
TELEPHONE (01226) 755446 REG No 5210984

SCALE 1 : 150	DRAWN AD
DATE 16/05/11	REV
DRG No CAD/QA/P1102	

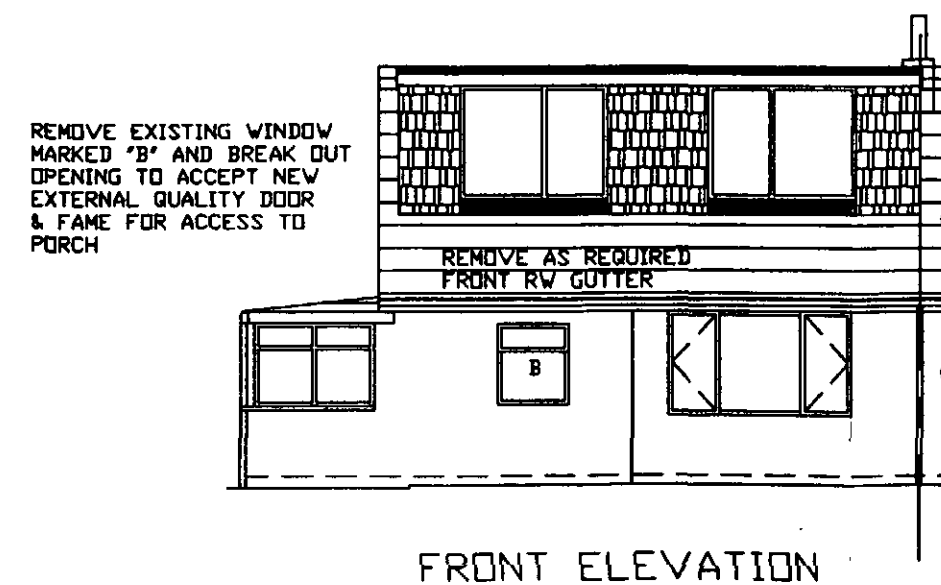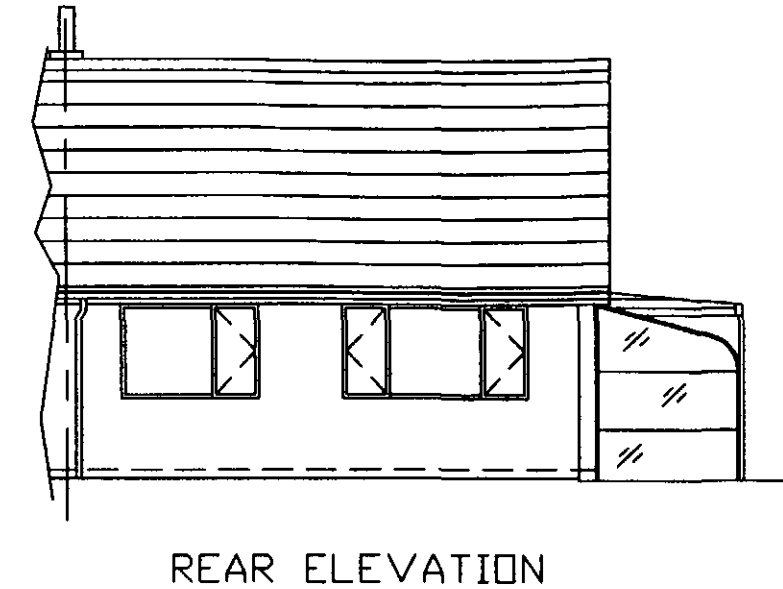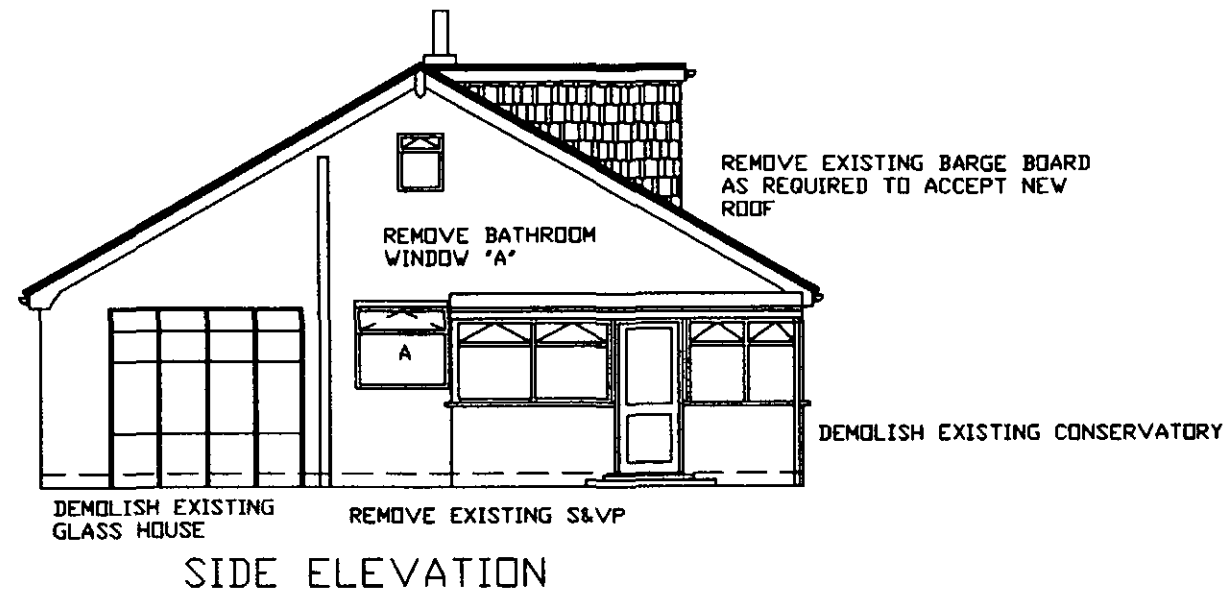




CLIENT
MR & MRS J ARCHER
29 CAPRI COURT, DARFIELD
BARNSELY, SOUTH YORKSHIRE

TITLE
DRAWING SHOWING EXISTING ELEVATIONS

Quill
ARCHITECTURE[©]

THIS DRAWING IS COPYRIGHT AND MUST NOT BE USED OR
DISCLOSED IN ANY WAY EXCEPT WHERE AUTHORIZED IN
WRITING BY QUILL ARCHITECTURE.
TELEPHONE (01226) 755446 REG No 5210984

SCALE 1 : 100	DRAWN AD
DATE 16/05/11	REV
DRG No CAD/QA/BR1103	

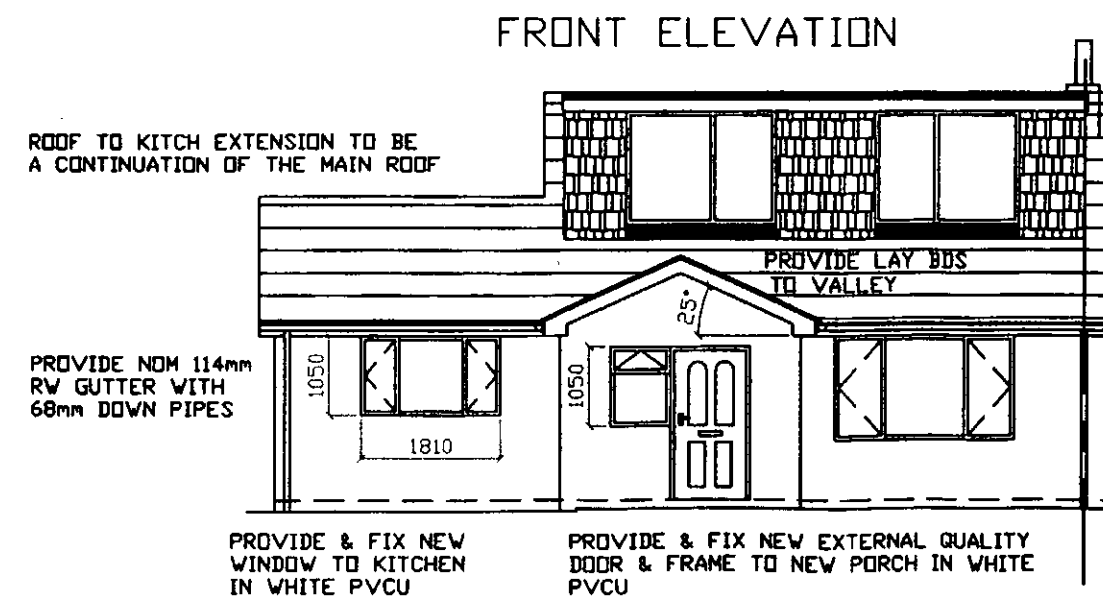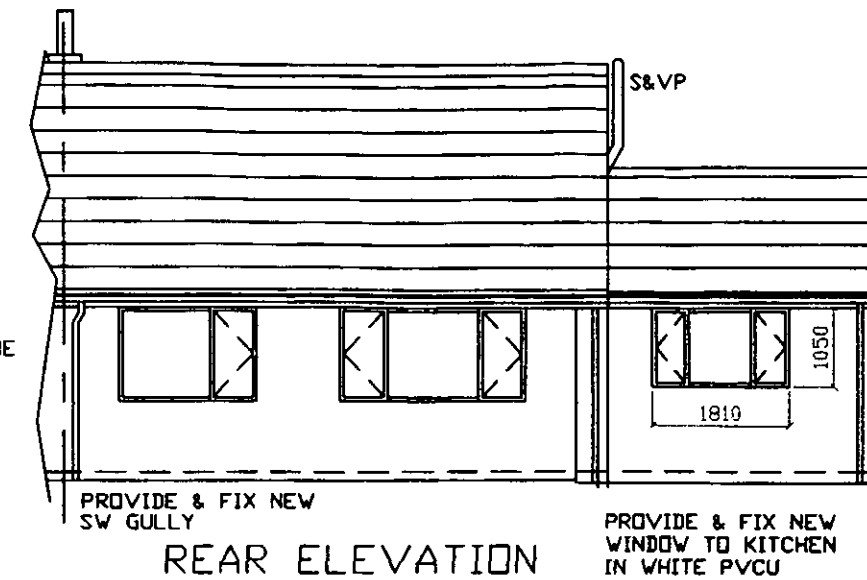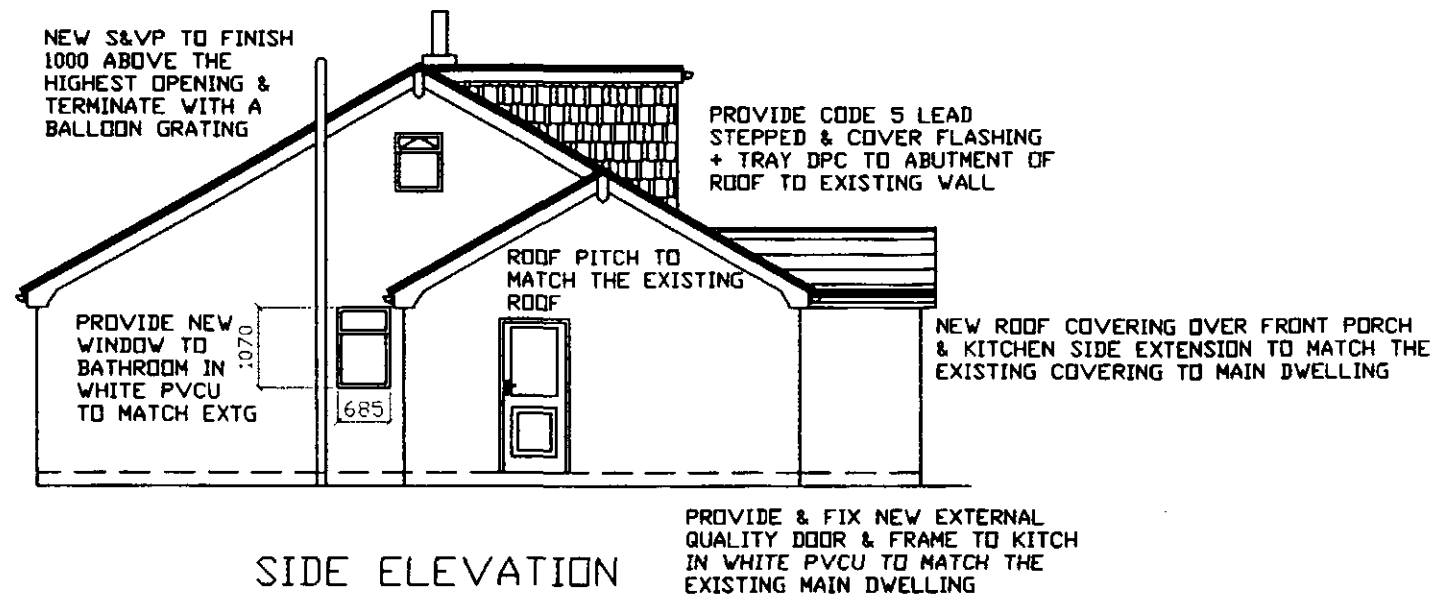

CLIENT
MR & MRS J ARCHER
29 CAPRI COURT, DARFIELD
BARNSELY, SOUTH YORKSHIRE

TITLE
DRAWING SHOWING PROPOSED ELEVATIONS


Quill
ARCHITECTURE[©]

THIS DRAWING IS COPYRIGHT AND MUST NOT BE USED OR DISCLOSED IN ANY WAY EXCEPT WHERE AUTHORIZED IN WRITING BY QUILL ARCHITECTURE.
TELEPHONE (01226) 755446 REG No 5210984


SCALE 1 : 100	DRAWN AD
DATE 16/05/11	REV
DRG No CAD/QA/BR1104	

REMOVE WINDOW 'B' & BREAK OUT OPENING
UNDER WINDOW TO FINISHED FLOOR LEVEL
& PROVIDE EXTERNAL QUALITY DOOR & FRAME
'B'

REMOVE EXISTING WALL MARKED 'C' TO
DIMENSION SHOWN ON NEW PLAN

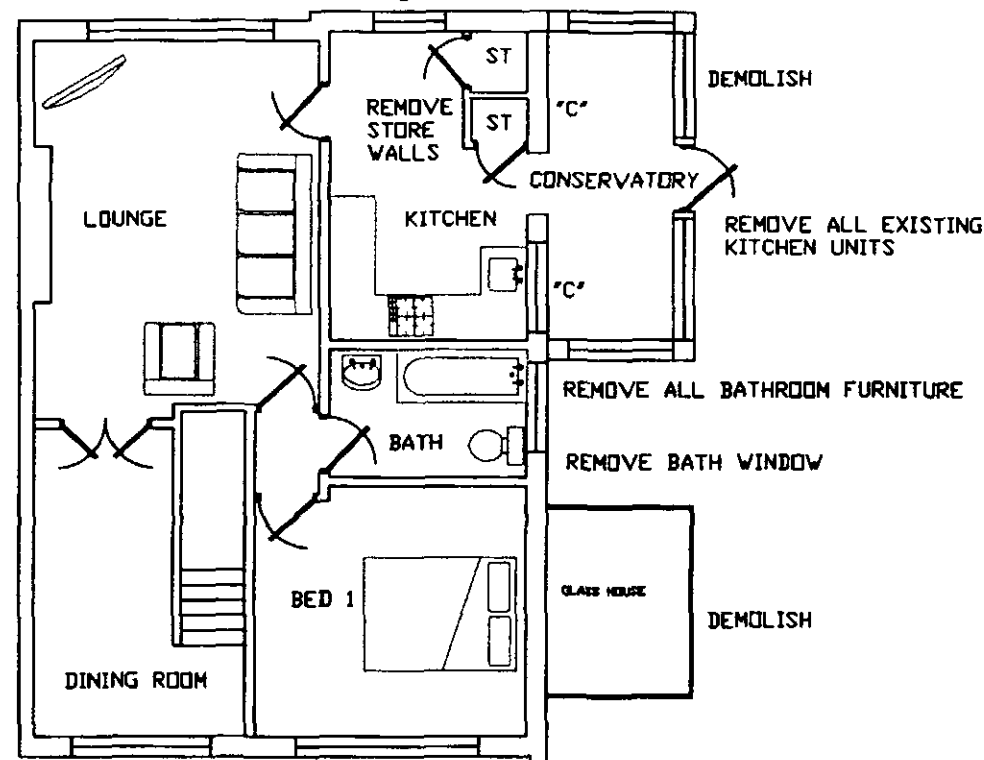

CG 90/100

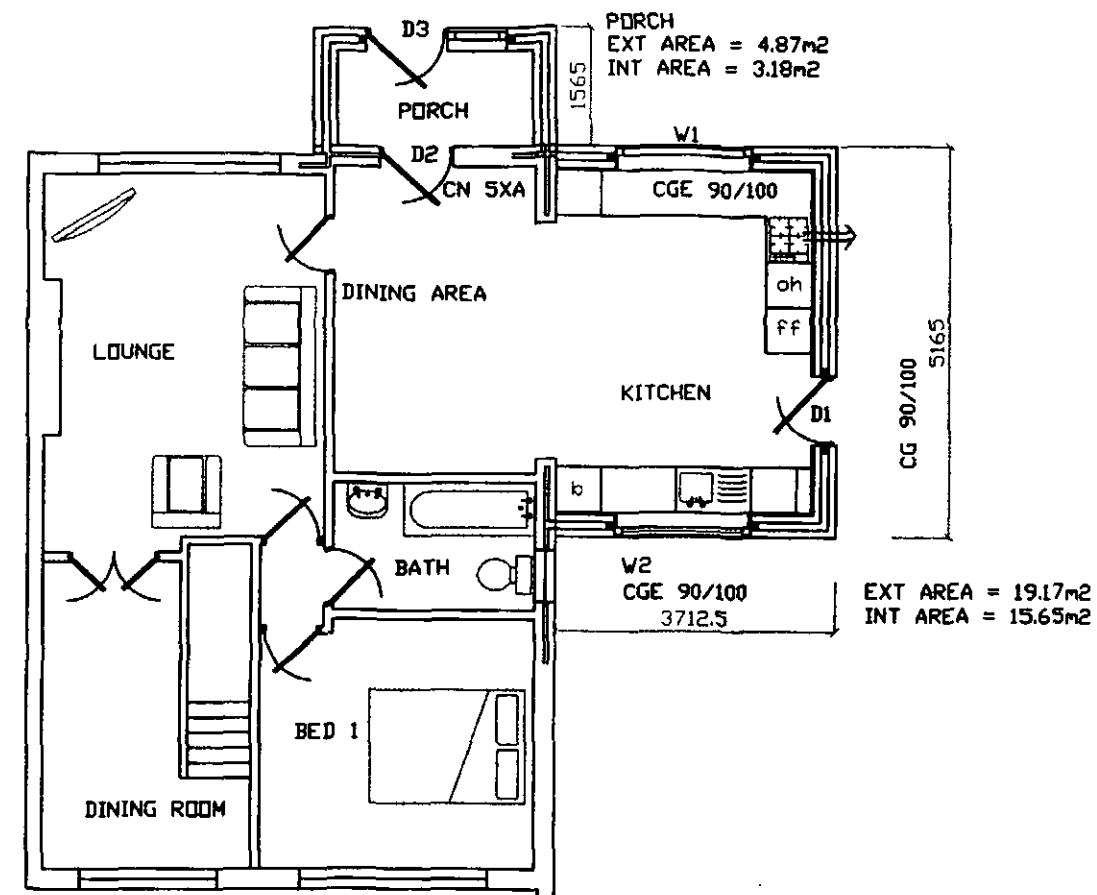

EXISTING GROUND FLOOR PLAN

PROPOSED GROUND FLOOR PLAN

CLIENT
MR & MRS J ARCHER
29 CAPRI COURT, DARFIELD
BARNLEY, SOUTH YORKSHIRE

TITLE
DRAWING SHOWING EXISTING & PROPOSED GROUND
FLOOR LAYOUTS

Quill
ARCHITECTURE[©]

THIS DRAWING IS COPYRIGHT AND MUST NOT BE USED OR
DISCLOSED IN ANY WAY EXCEPT WHERE AUTHORIZED IN
WRITING BY QUILL ARCHITECTURE.
TELEPHONE (01226) 755446 REG No 5210984

SCALE 1 : 100	DRAWN AD
DATE 16/05/11	REV
DRG No CAD/QA/P1005	