



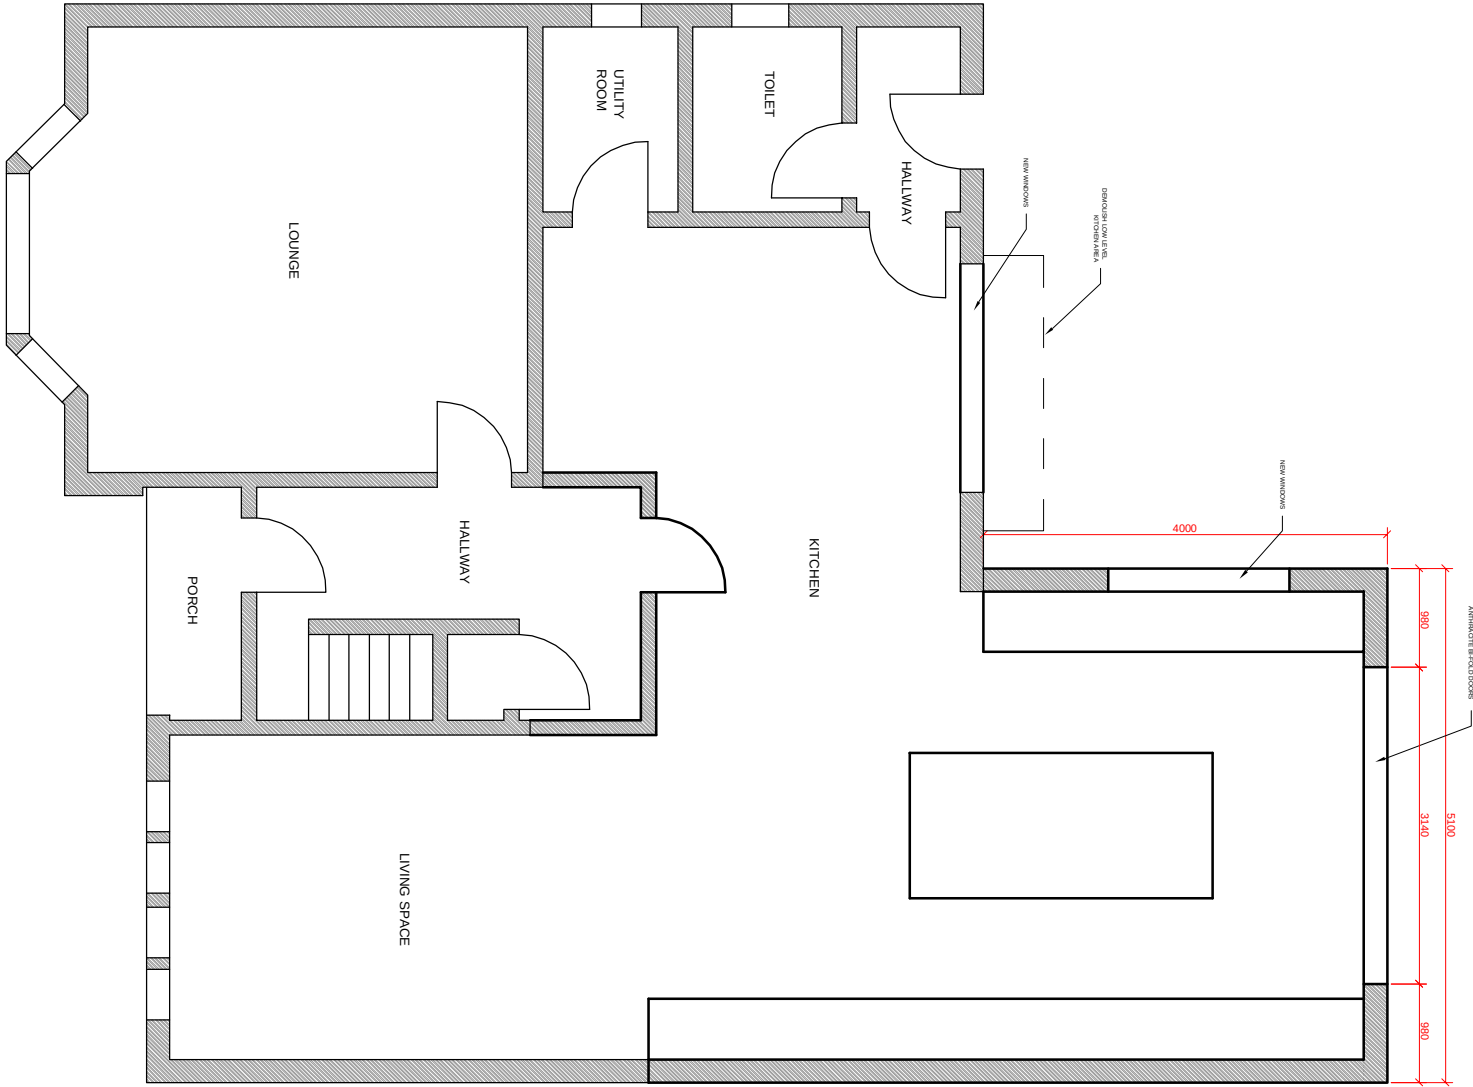

PROPOSED GROUND FLOOR PLAN

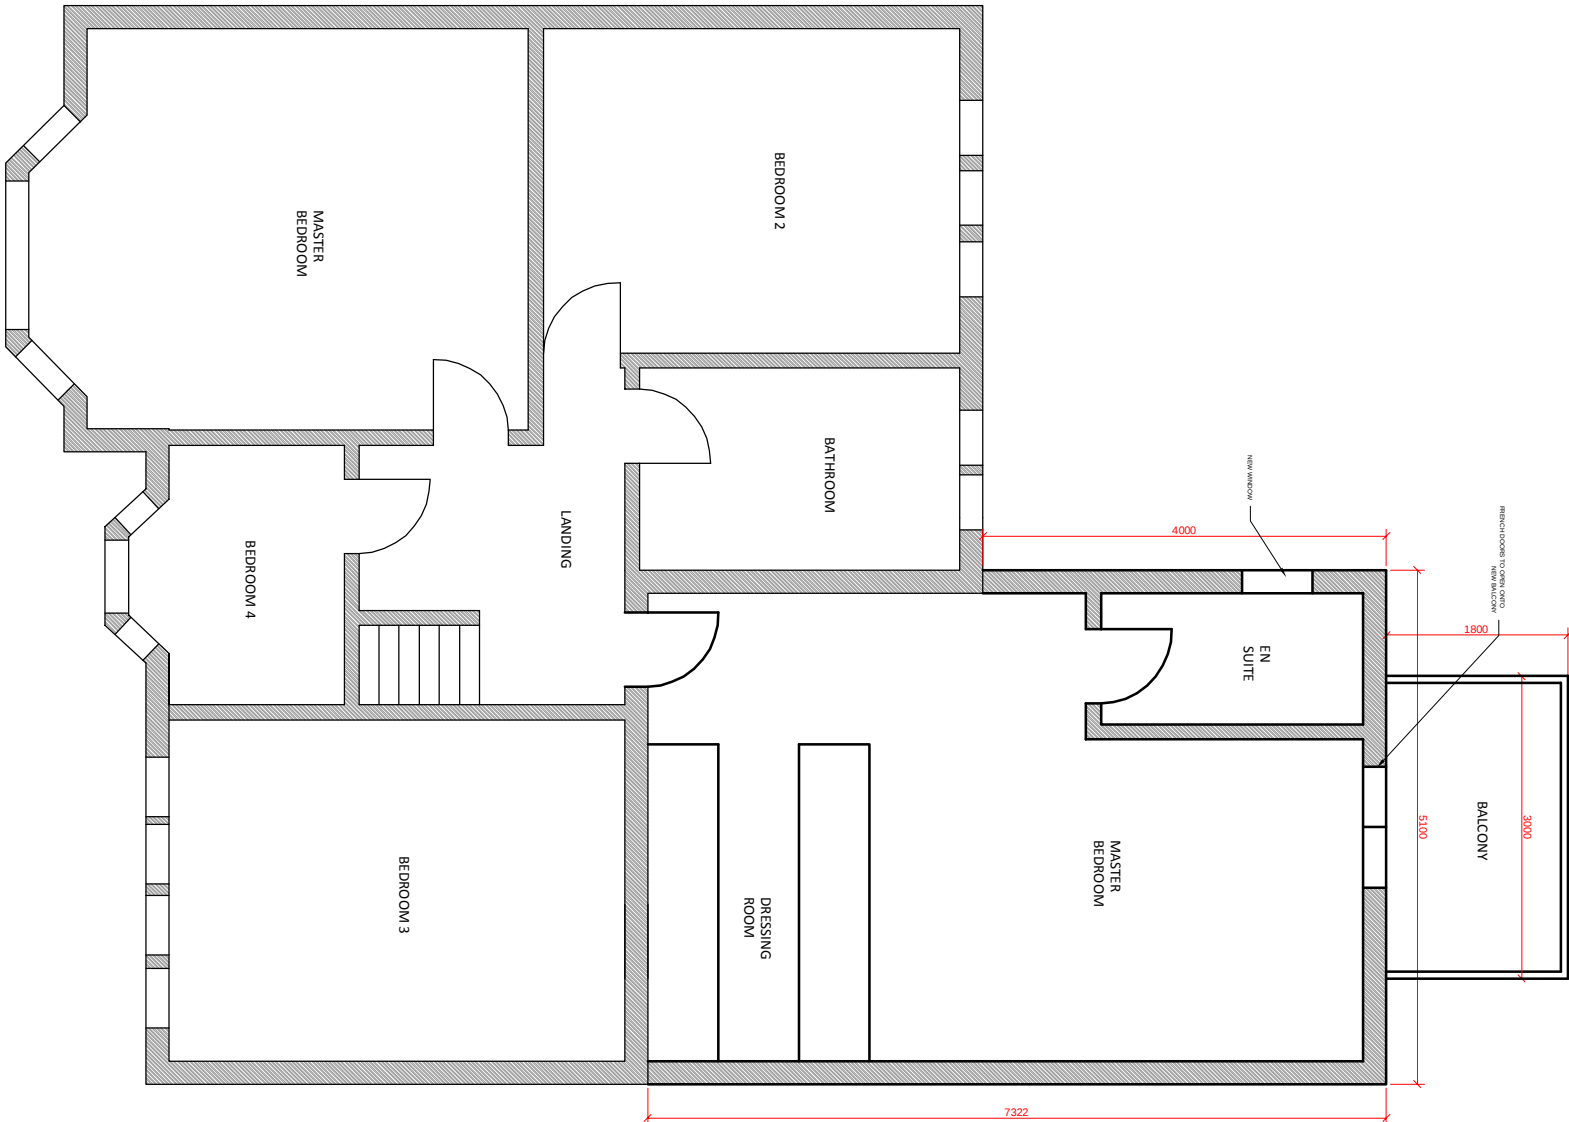

PROPOSED FIRST FLOOR PLAN

268 PONTEFRAC T ROAD, CUDWORTH, S72 8AQ
PROPOSED GROUND & 1st FLOOR PLAN
SCALE: 1:75 @ A3