



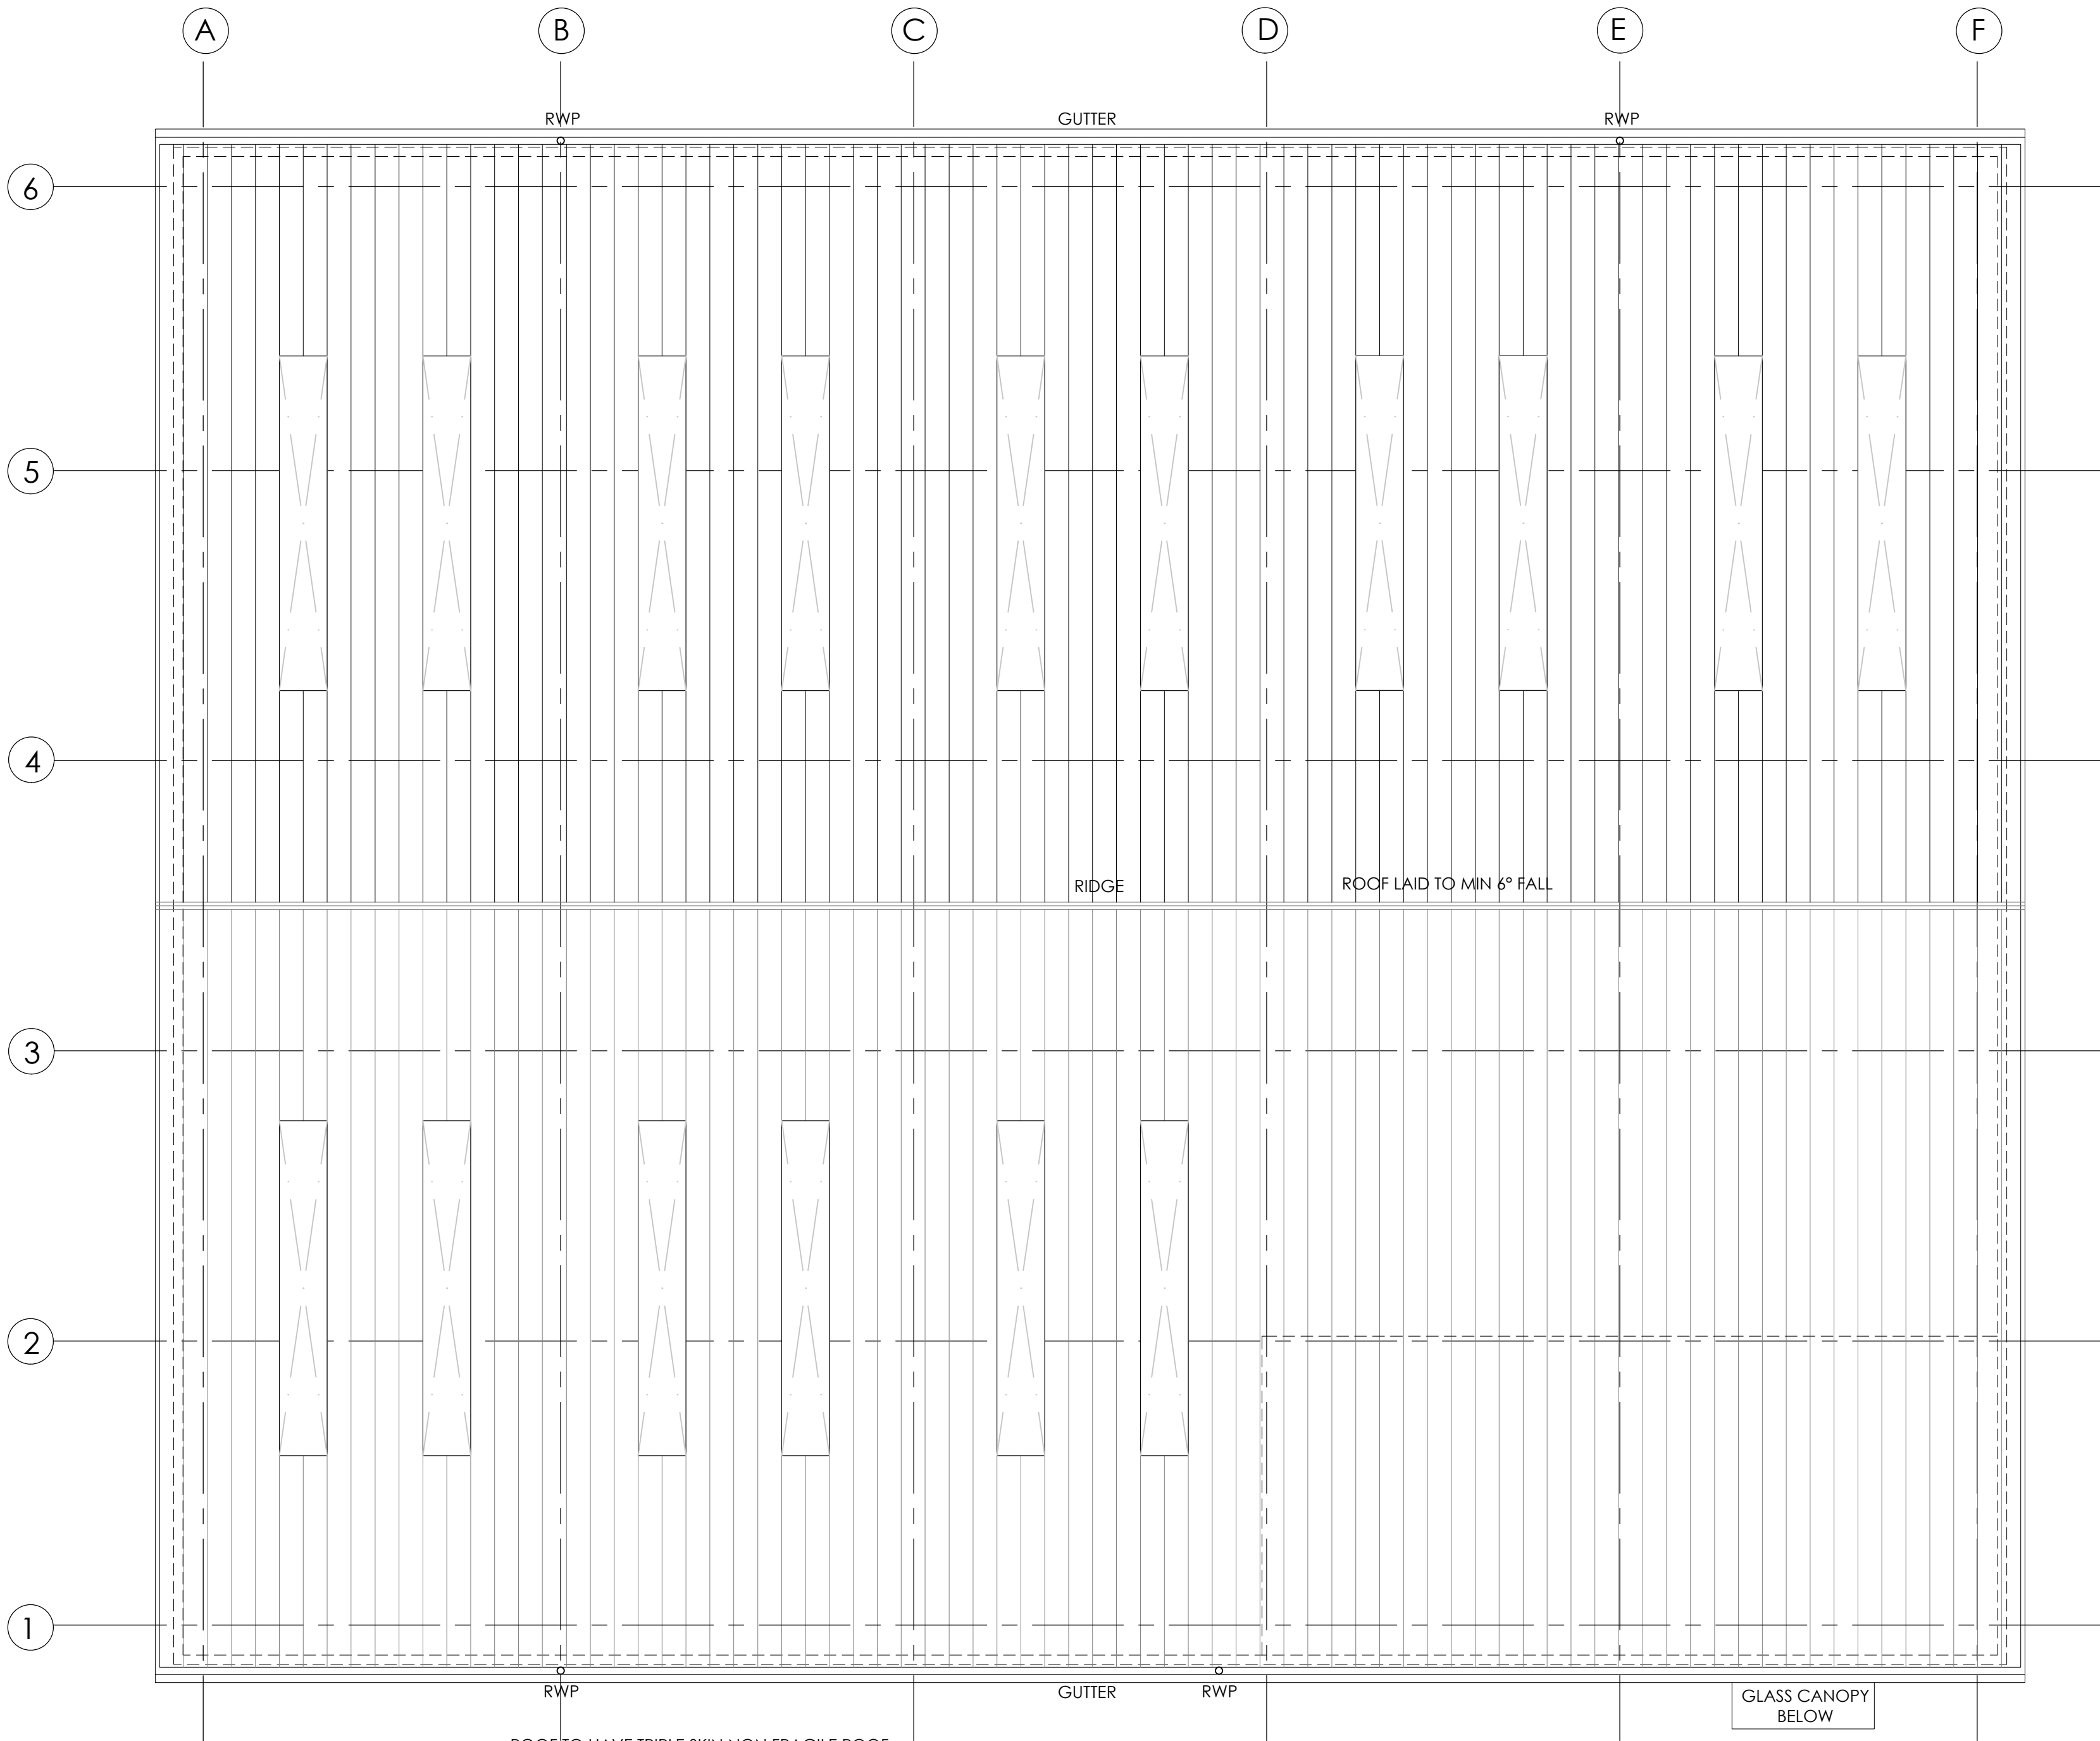

PROPOSED ROOF PLAN

Proposed Roof Plan - Unit 5B
Scale 1:100 @ A2

CAD file reference 14698C - 17.0 Drawings\100 Series-Planning

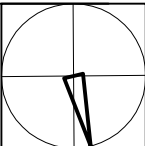

A	27.06.18	Glass canopy updated to suit GA plan.	AT	JAI
Rev	Date	Description	Rev By	Chk'd By

Project Title	Proposed Development Unit 5B Ashroyd Business Park Junction 36 M1 Barnsley S74 9SB
---------------	---

Client	Network Space Ltd
--------	-------------------

Status	Planning
--------	----------

Scale	1:100	Drawing Size	A2
-------	-------	--------------	----

Date	March 2018	Drawn By	AT	Checked	DT
------	------------	----------	----	---------	----

Drawing Title	Proposed Roof Plan - Unit 5B
---------------	------------------------------

Job-Dwg No	14698C-126	Rev	A
------------	------------	-----	---

- ☒ 2 St. Johns North, Wakefield, WF1 3QA t. 01924 291800
- ☐ Carvers Warehouse, 77 Dale Street, Manchester, M1 2HG t. 0161 2388555
- ☐ The Old Rectory, 79 High Street, Newport Pagnell, MK16 8AB t. 01908 211577
- ☐ 101 London Road, Reading, RG1 5BY t. 0118 9507700
- ☐ 10 Gees Court, St Christophers Place, London, W1U 1JJ t. 0207 4091215

