

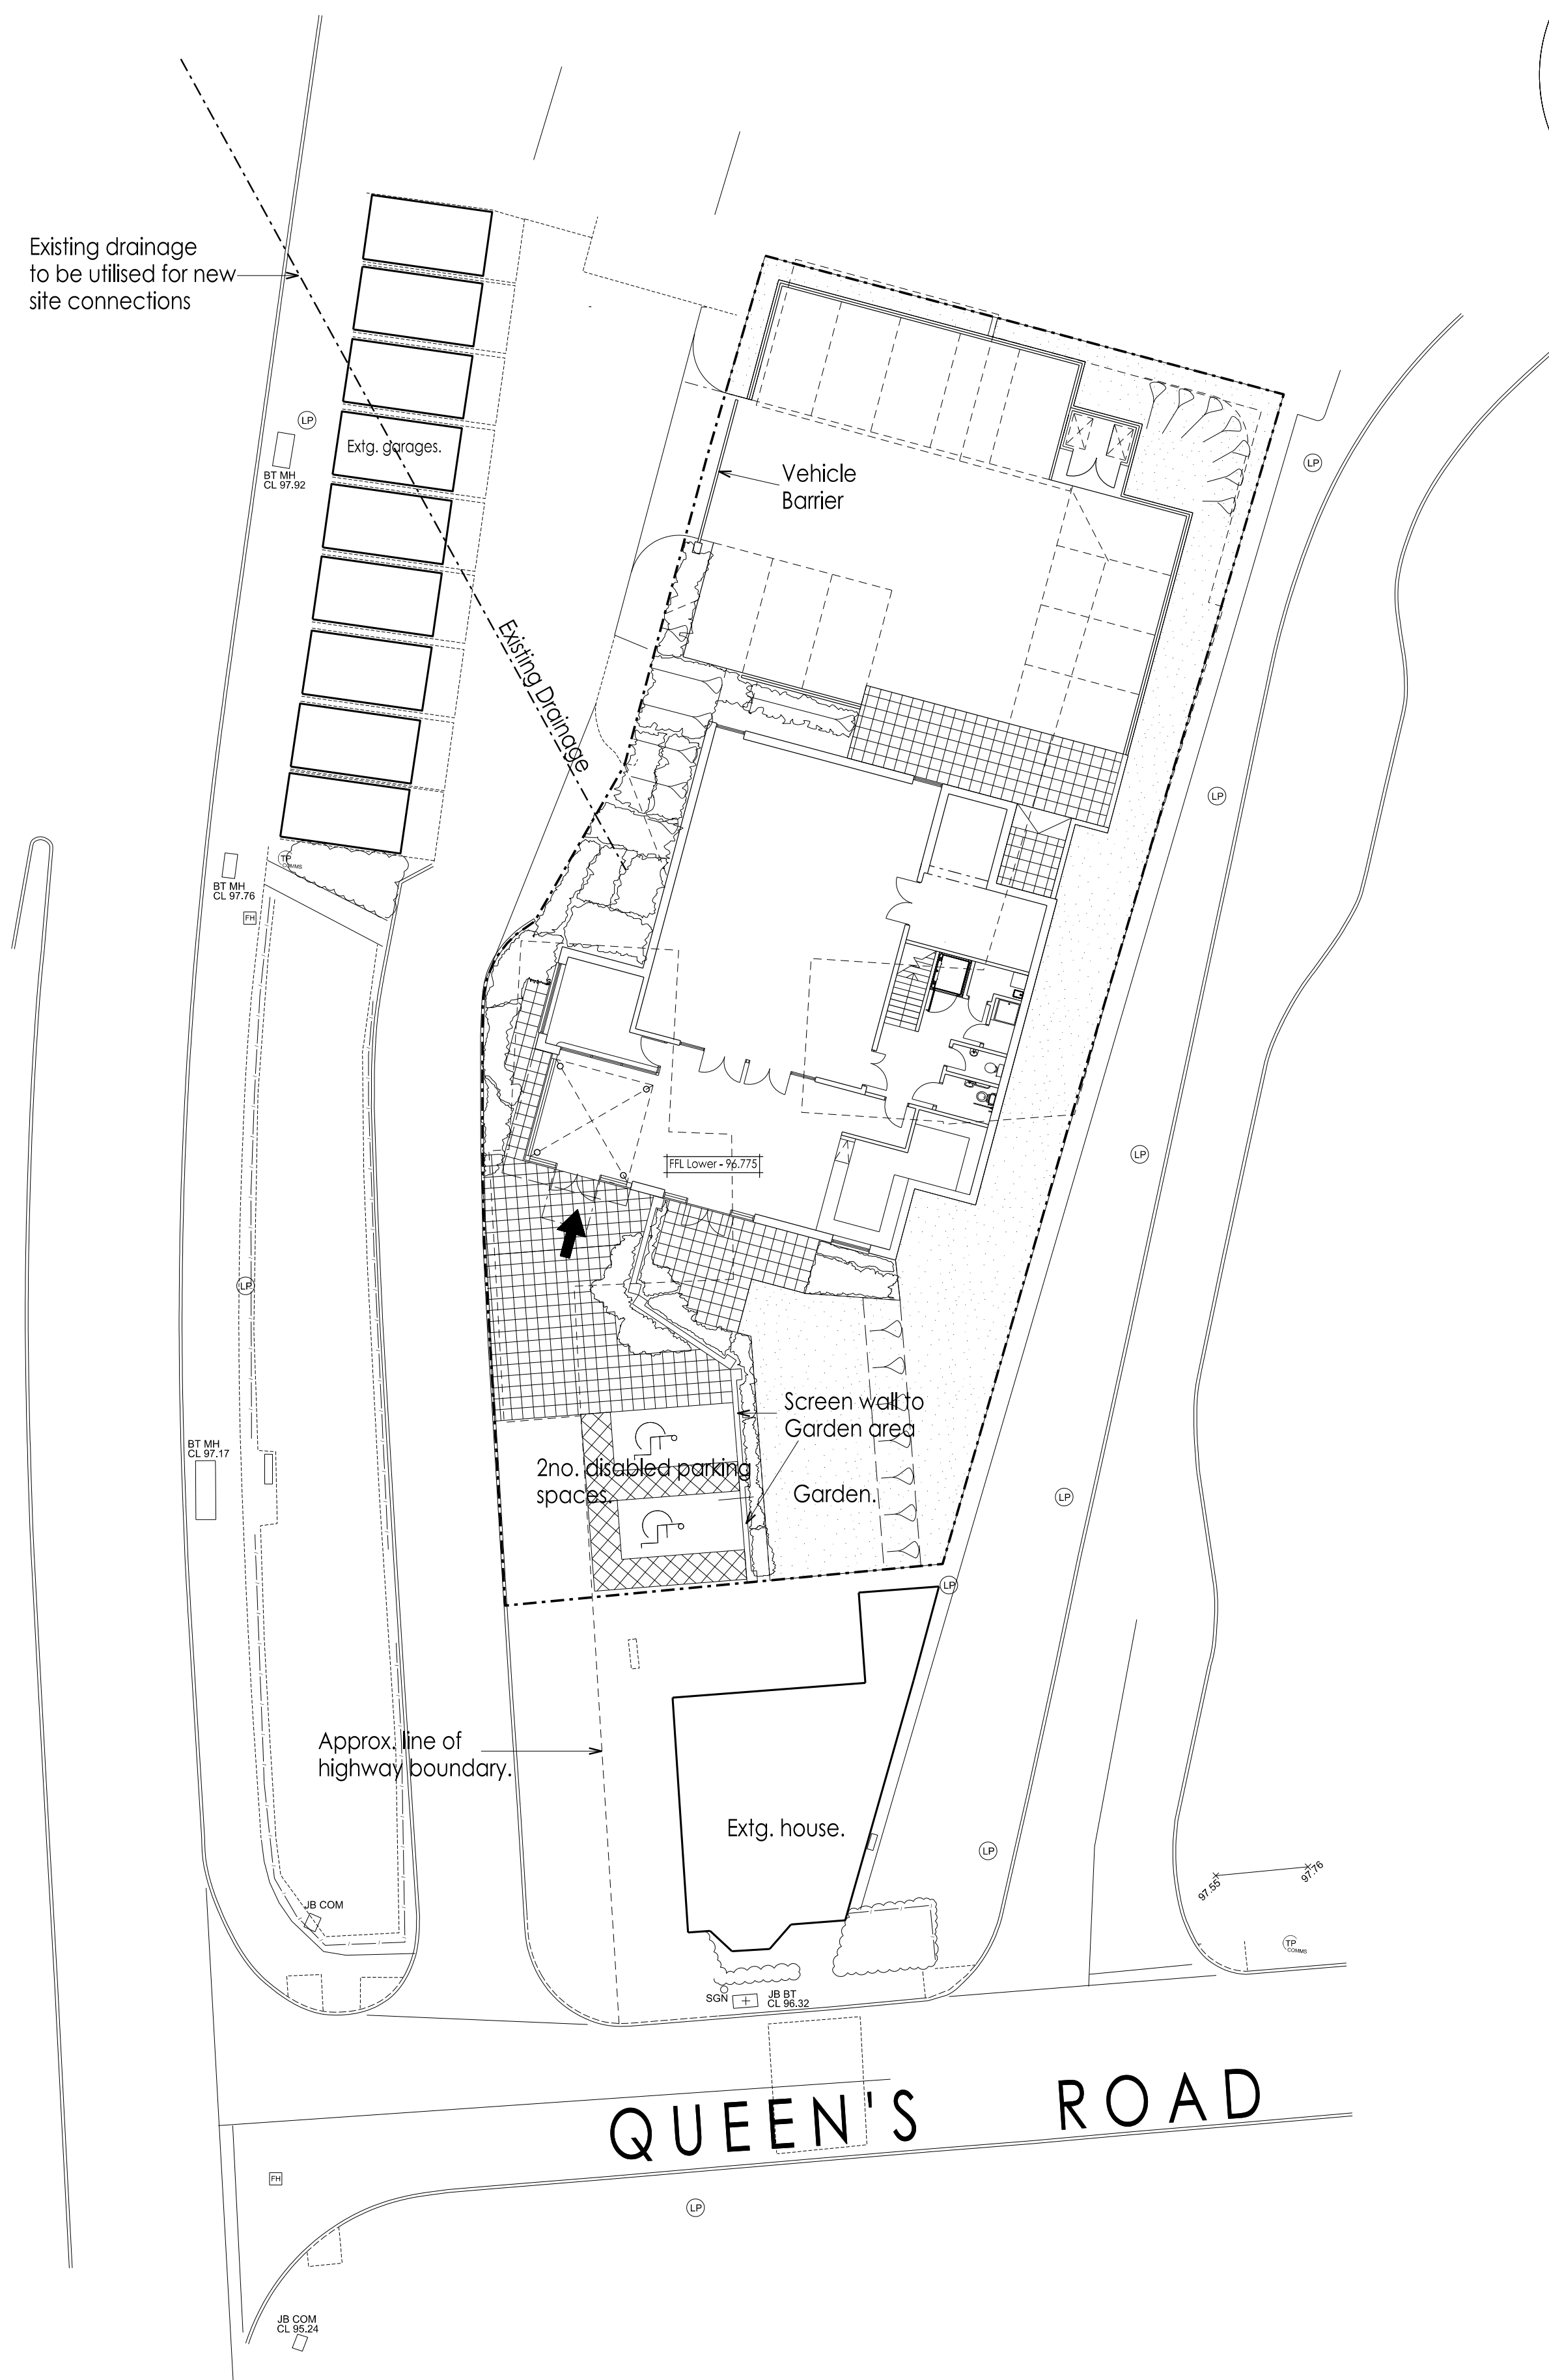


+99.06 indicates existing level
[99.150+] indicates proposed level

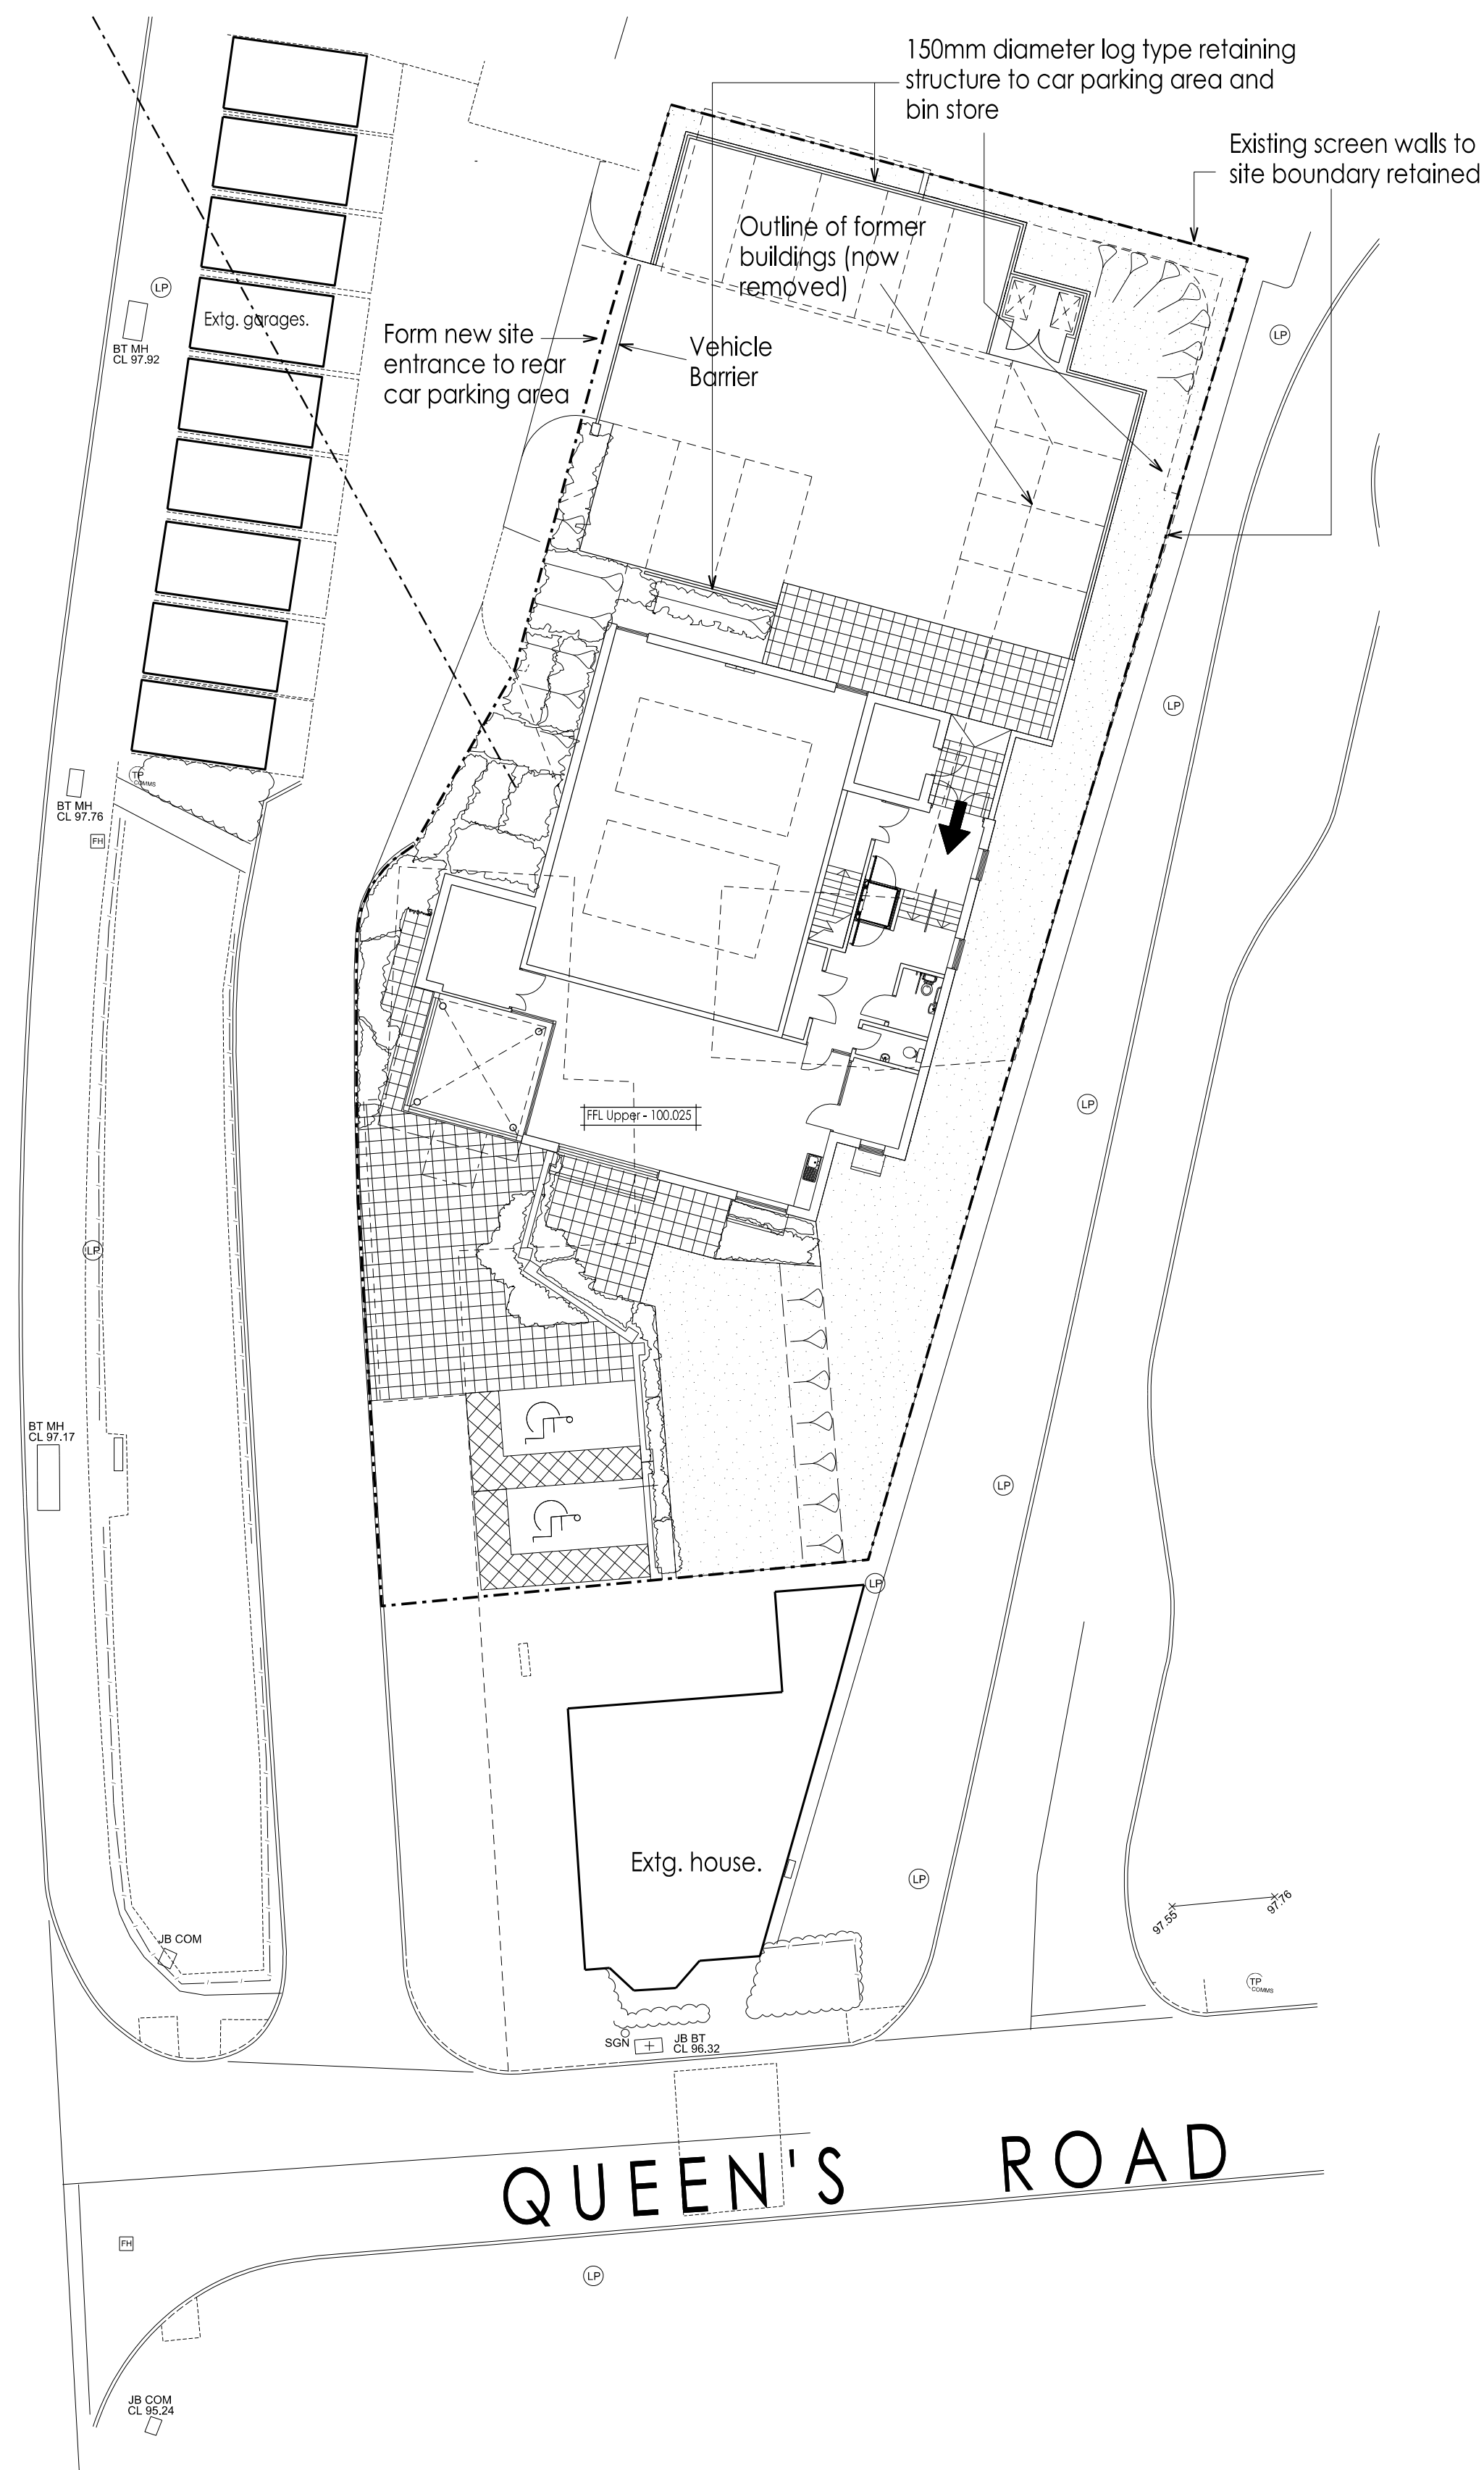

SITE PLAN - LOWER FLOOR. (1:200).

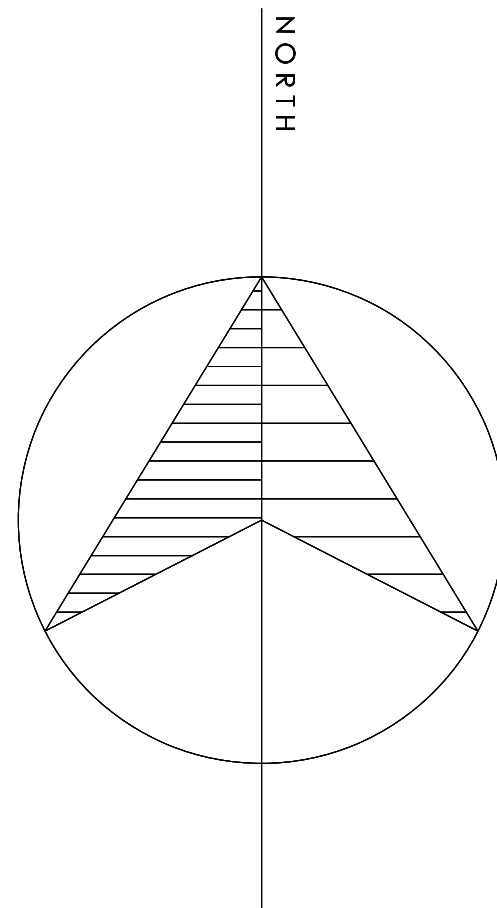

SITE PLAN - UPPER FLOOR. (1:200).

Rev	Description	Drm	Vf'd	Date
A	Topo' levels removed.	SJS	SJS	07/12
-	Issued for Planning.	SJS	SJS	06/12
In accordance with CDM Regulations 7, 11 and 18, any significant risks (as defined in the Approved Code of Practice paragraph 133) relating to the design features shown on this drawing have been identified and are annotated thus:				
☒ No significant risks have been identified.				
☐ Significant risks have been identified - refer to notes on drawing for information on residual risks and any control measures to be employed.				
Refer to the current Designer's Risk Assessment sheets for further details.				
Designer's Signature SJS		Date 06/12		

Drawing Status
PLANNING

williamsaunders
architecture: engineering: building consultancy
Sheppard Lockton House Tel: 01636 704361
Cafferata Way Fax: 01636 702809
Newark-on-Trent W: wmsaunders.co.uk
Nottinghamshire, NG24 2TN

Also at Leeds, Nottingham, London, Cardiff

Project			
New Church & Community Centre Rear of 32 Queens Road Barnsley			
Client			
Salvation Army			
Title			
Site Plan.			
Drawn SJS	Date June 2012	Scale 1:200	@ A1
Discipline Arch	Project Number 10383	Drawing Number (D)01	Revision A