




This drawing is copyright and shall not be reproduced or used for any other purpose without the written permission of M&W Design.
It is the responsibility of the Contractor to ensure compliance with the Building Regulations and to check all dimensions on the paper is correct. Any discrepancies to be reported immediately.
This drawing is to be used for planning and other relevant drawings and should not be used for construction.

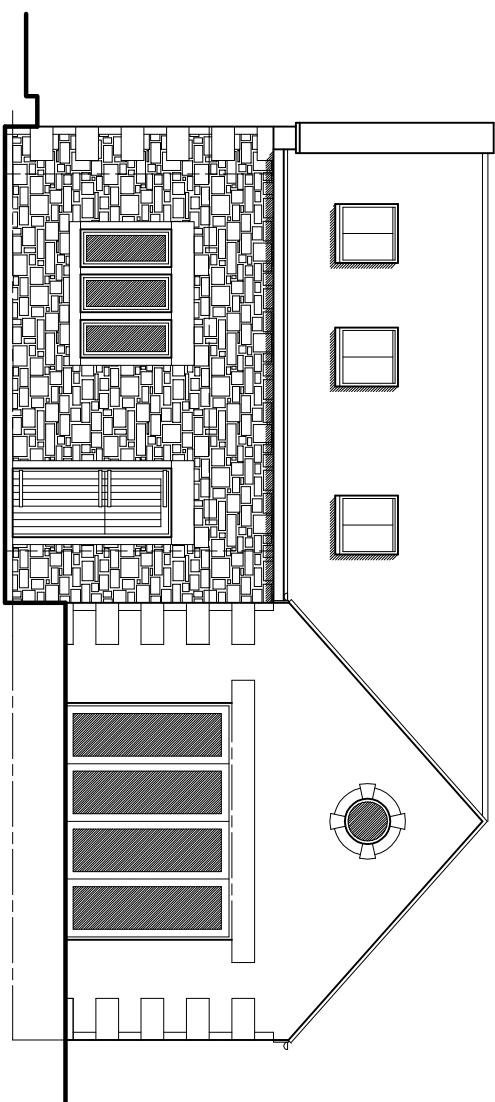


PROPOSED
SOUTH WEST ELEVATION (1:100)

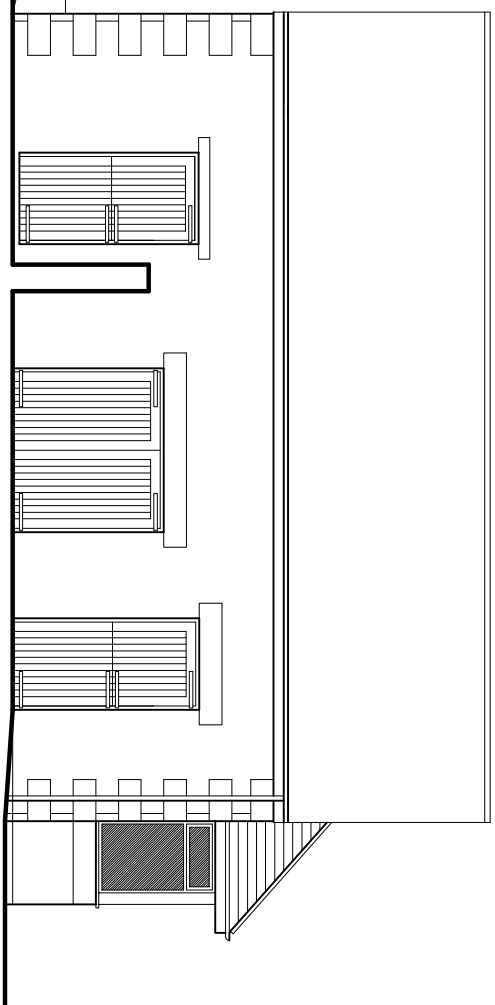


PROPOSED
SOUTH EAST ELEVATION (1:100)

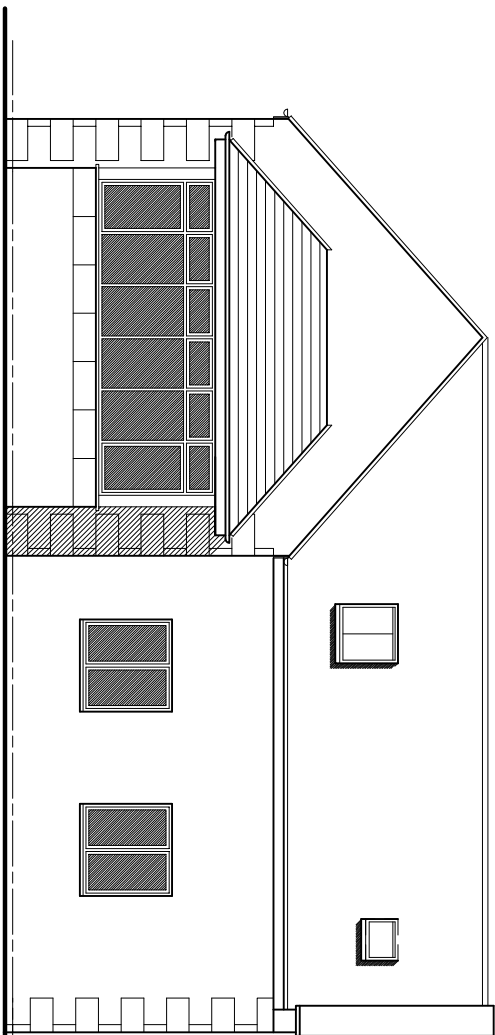


PROPOSED
NORTH EAST ELEVATION (1:100)

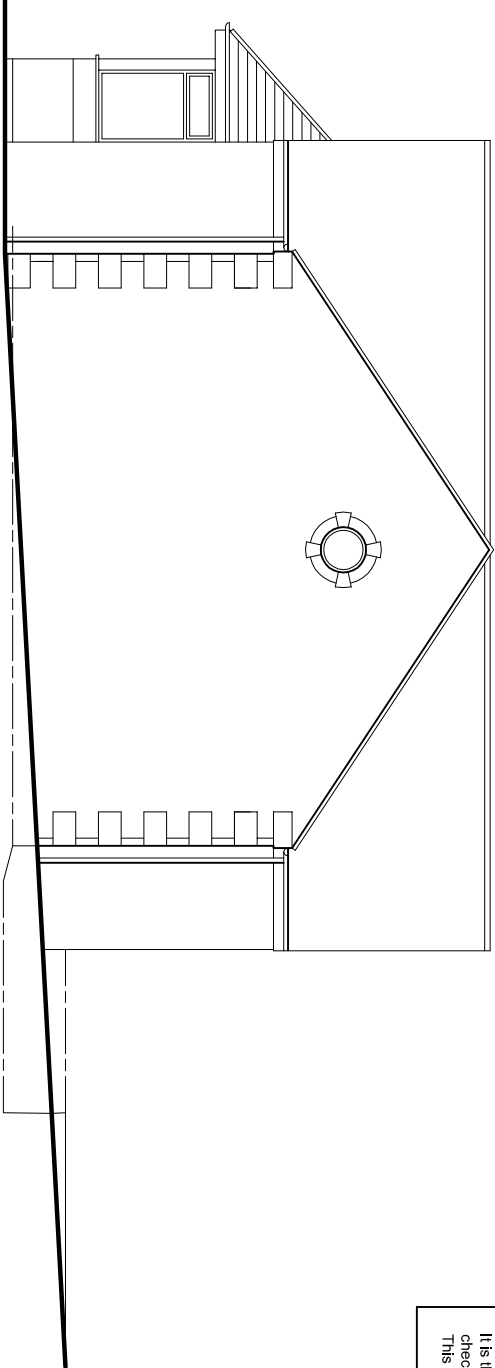


PROPOSED
NORTH WEST ELEVATION (1:100)

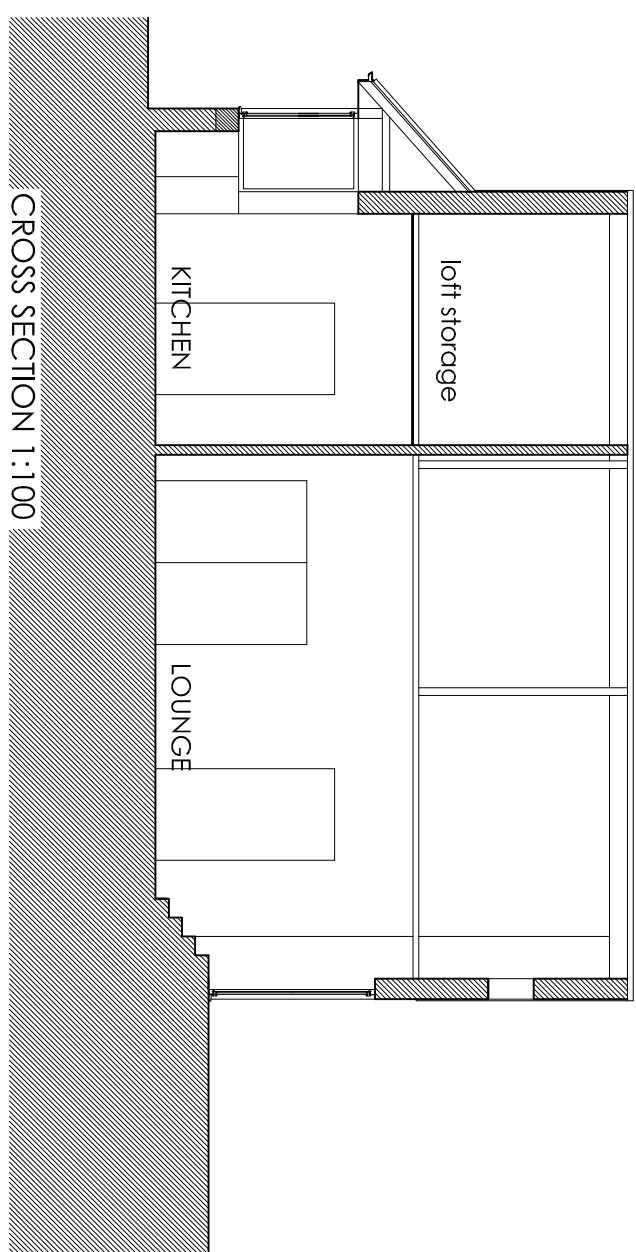

CROSS SECTION 1:100

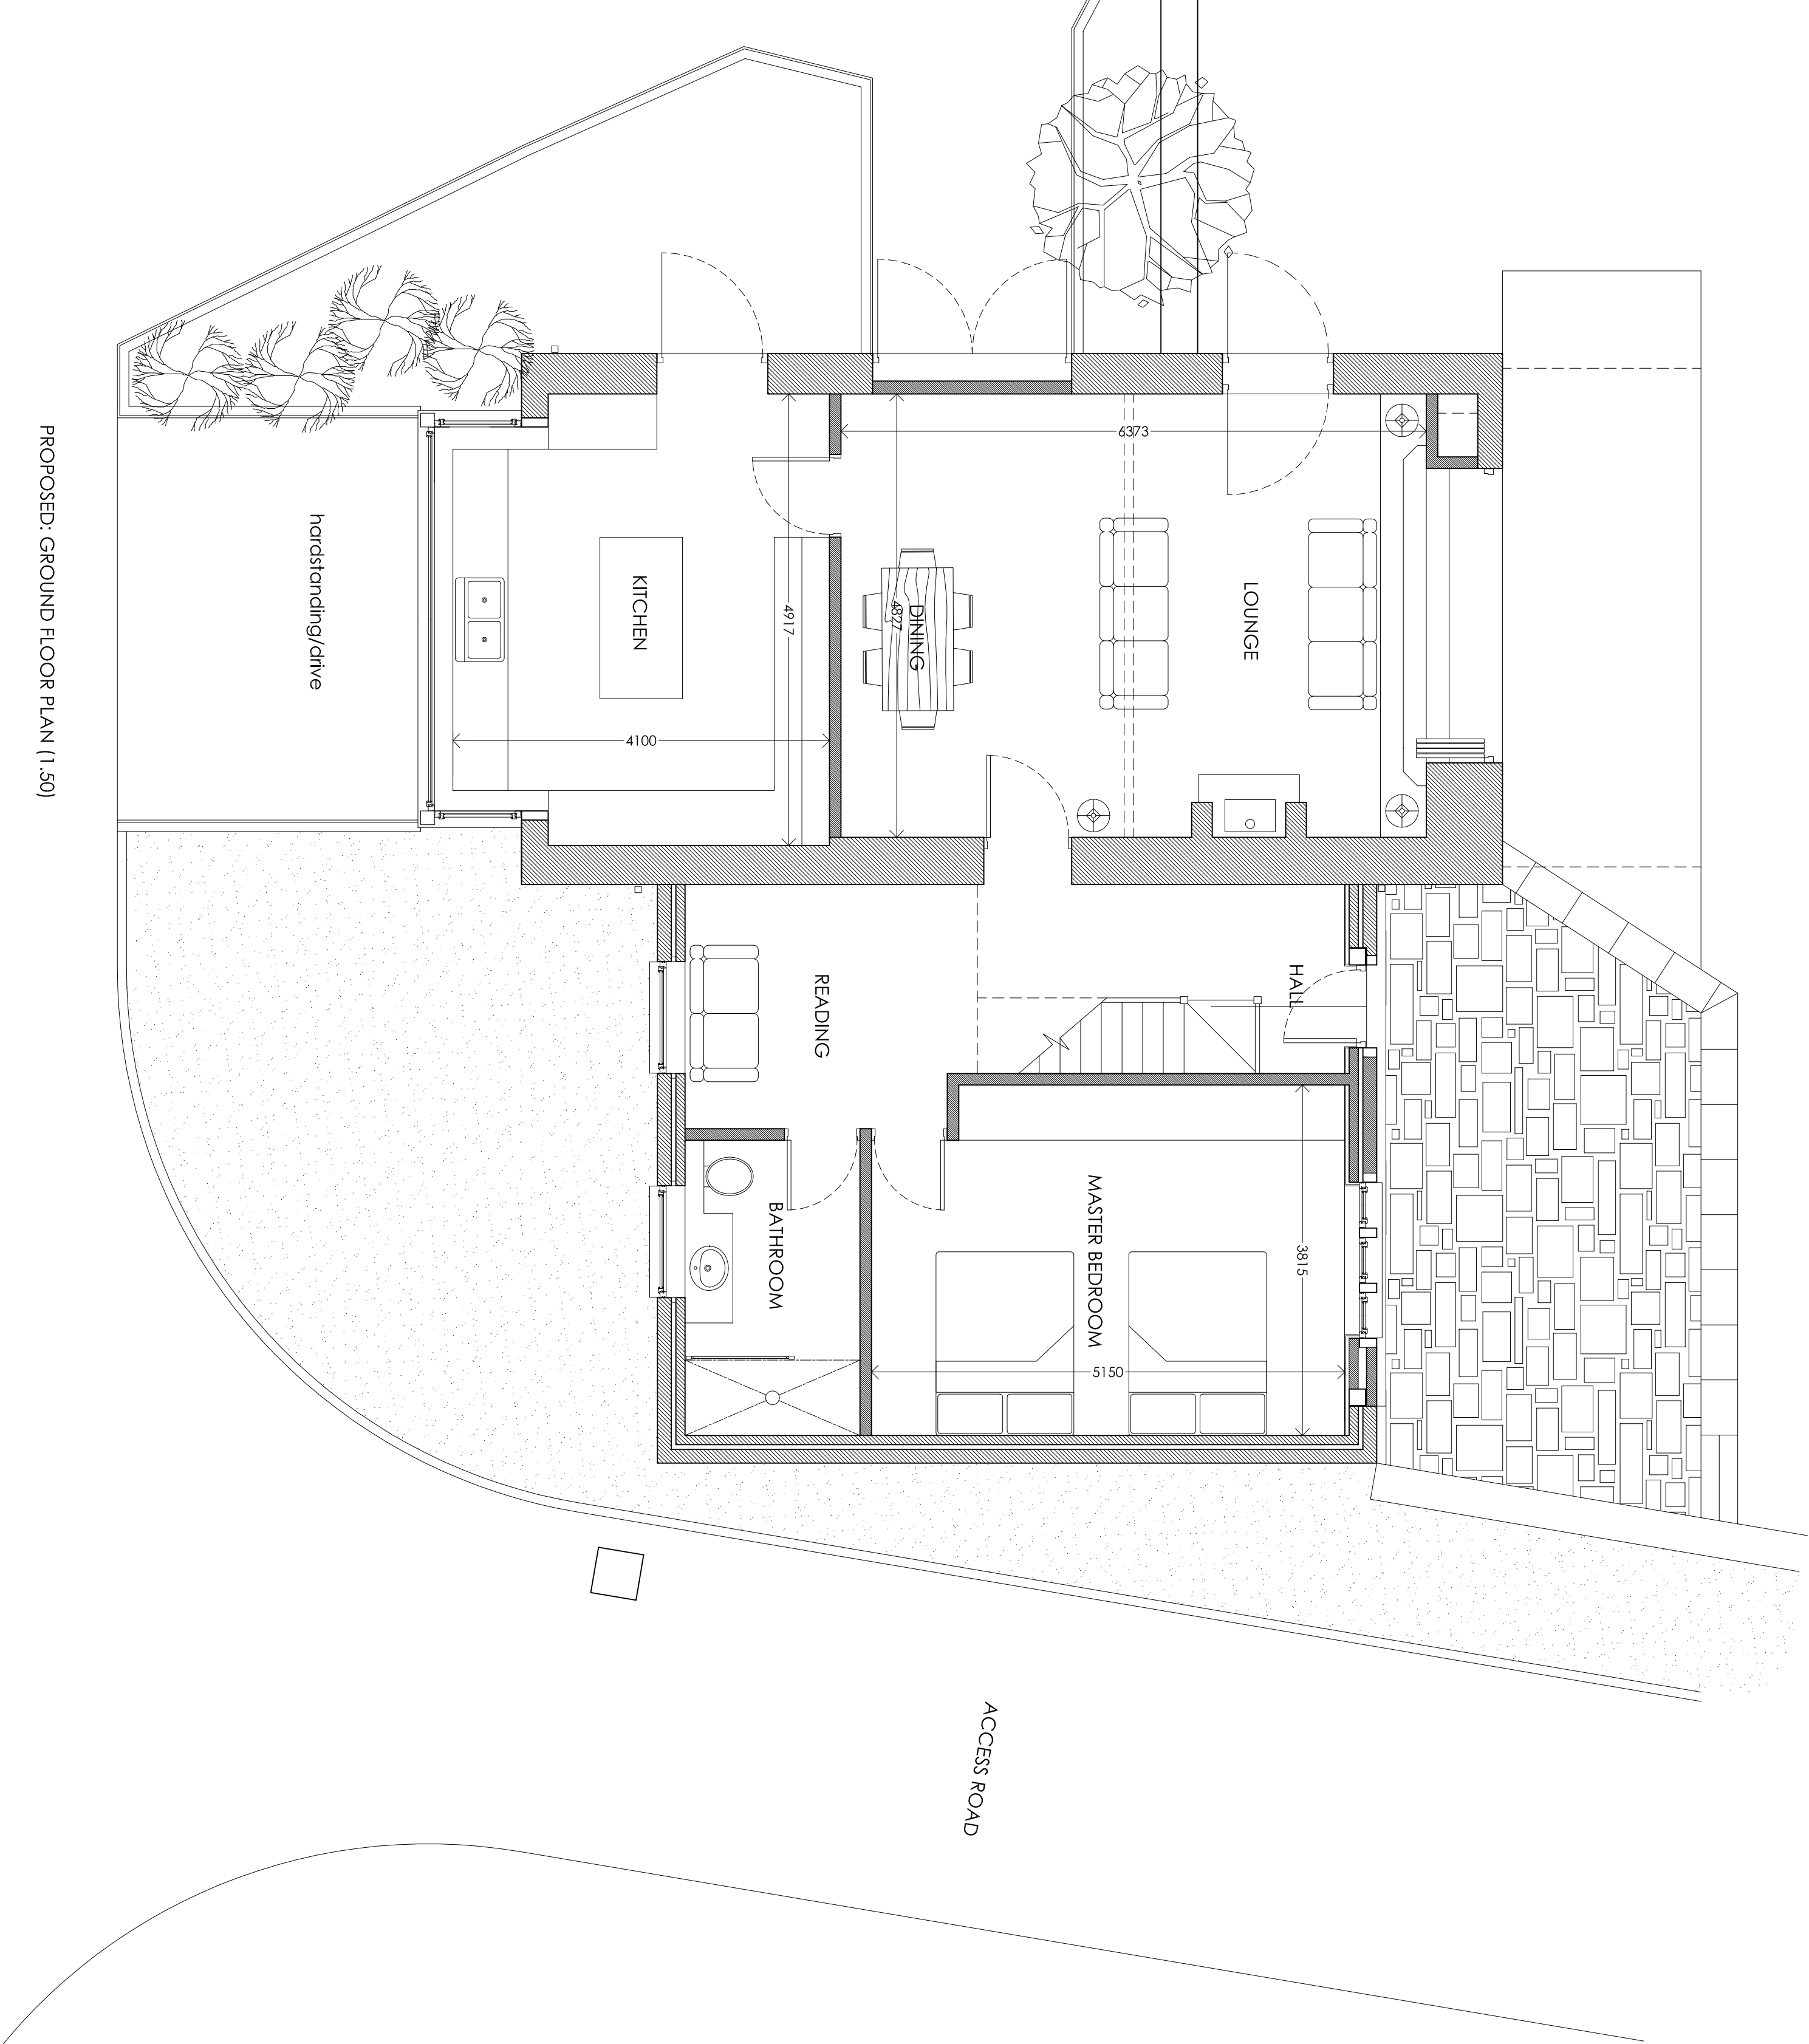

PROPOSED: GROUND FLOOR PLAN (1:50)

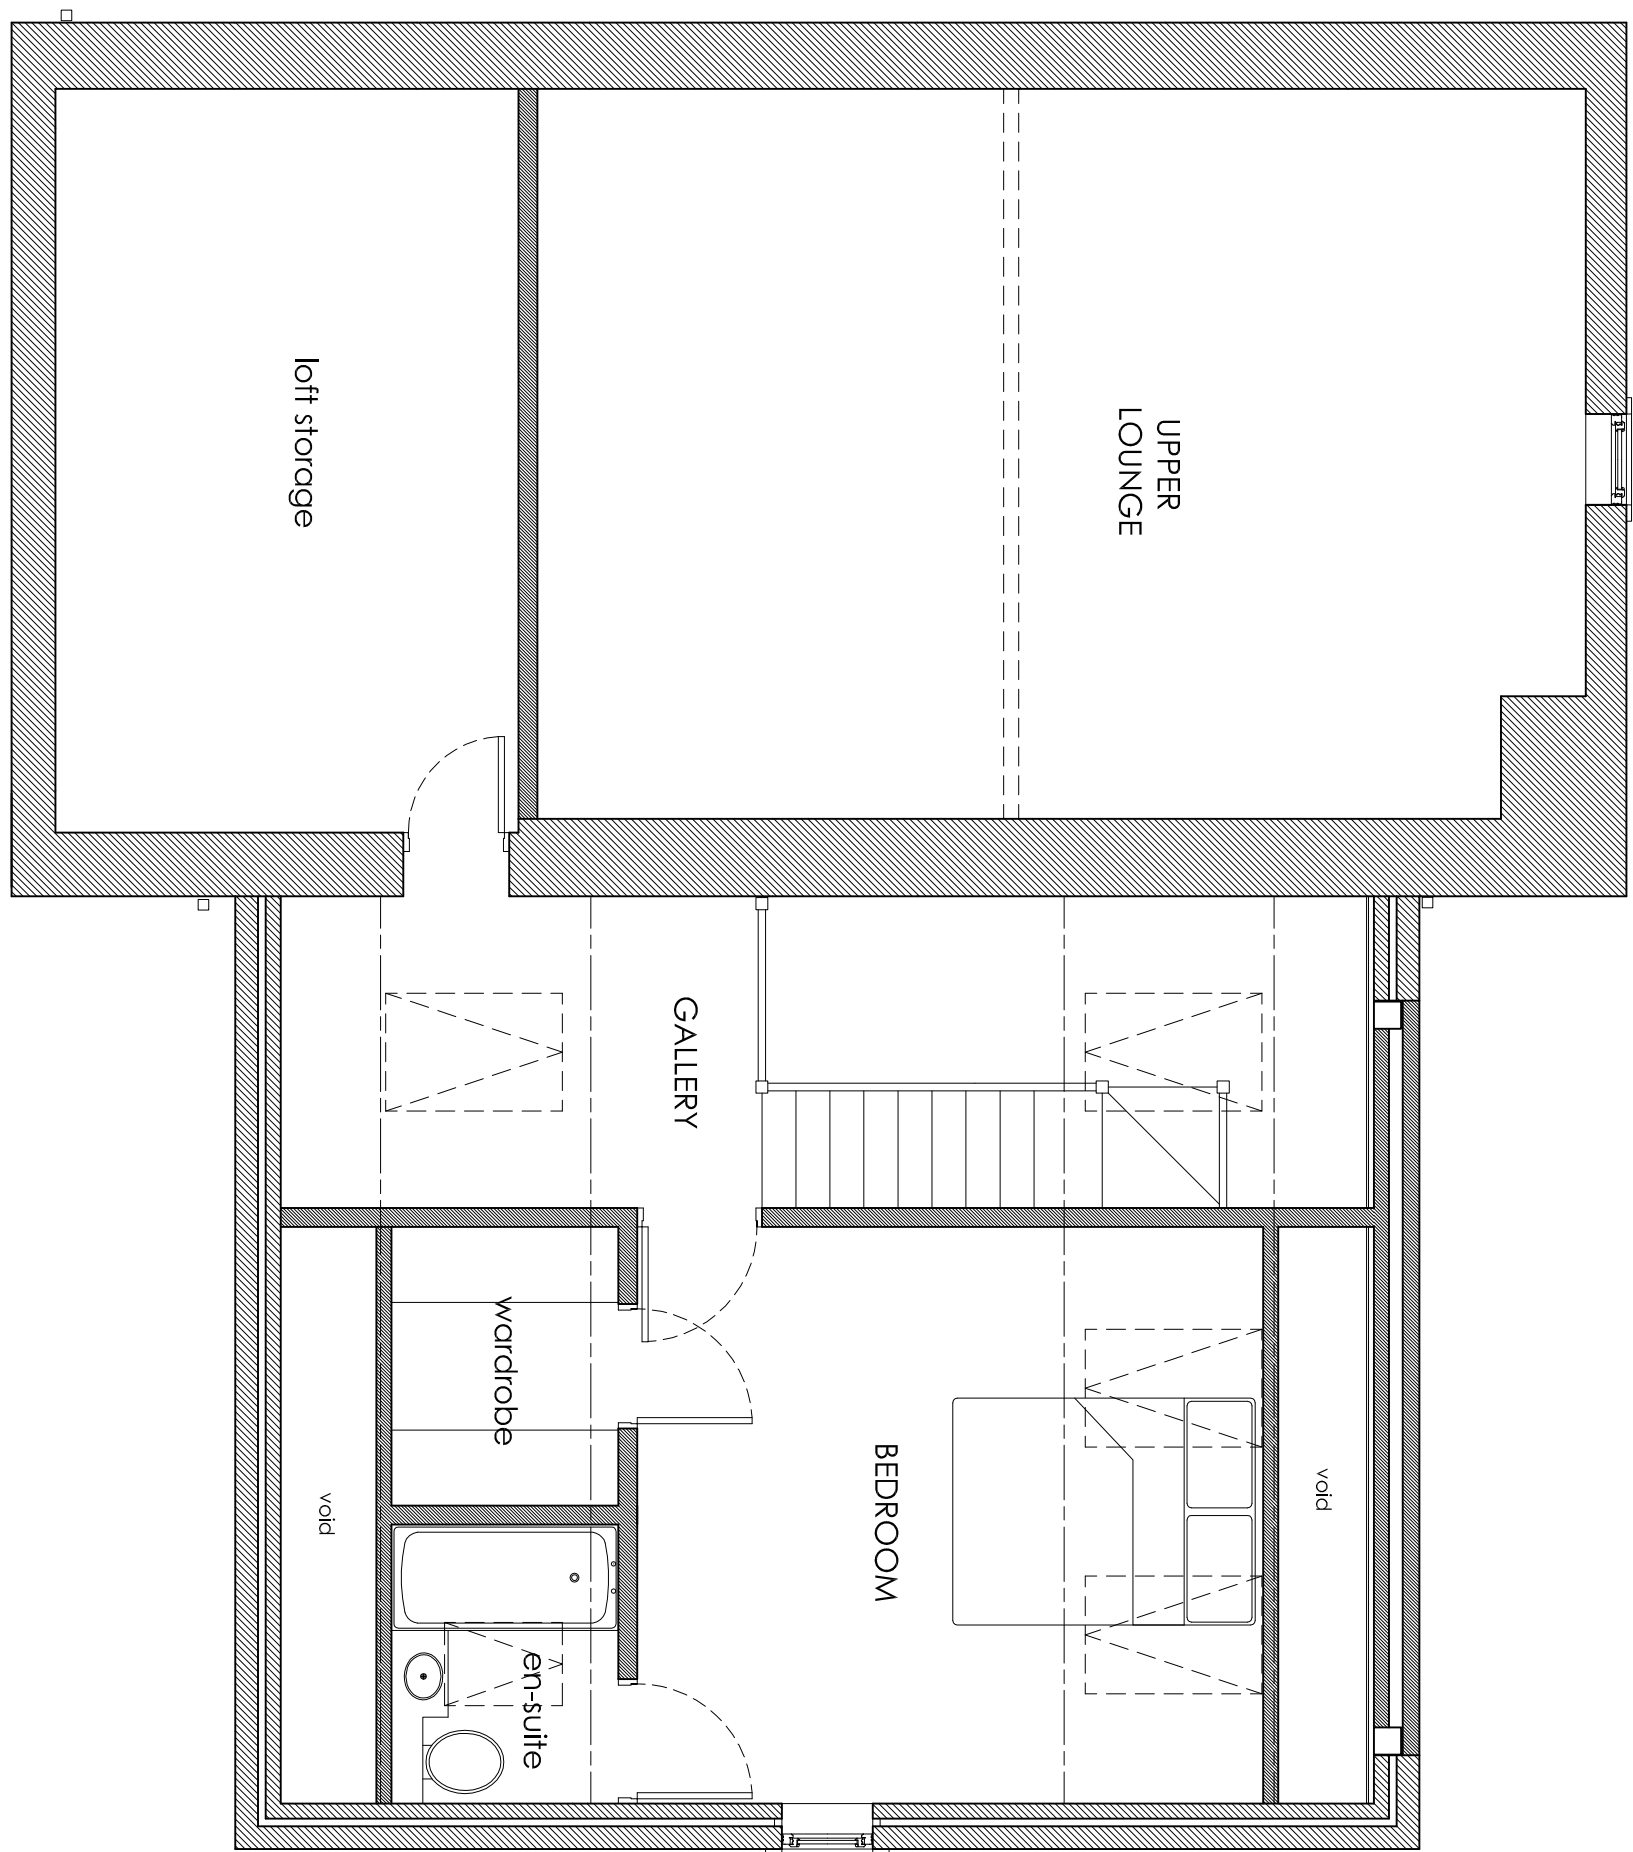

PROPOSED: FIRST FLOOR PLAN (1:50)

C : 26.03.11 : Client's revisions added.
B : 23.03.11 : Client's revisions added.

Rev / Date / Description

LDPartnership
Building Design Consultants

1. Riverside Studios, Mill Lane, Dromfield, S18 2XL
Tel/Fax 01246 290789 Email linc@ldpartnership.co.uk

Client CRUMP

Project Proposed Independent Annexe
Bark House Barn
65 Market Street, Hoyland

Title PROPOSED PLANS + ELEVATIONS

Scale 1/50 1/100 @ A1 Date 22.02.11

Drawing No

11566/04

©