

Existing Site Signage



|            |                  |       |            |     |          |                 |
|------------|------------------|-------|------------|-----|----------|-----------------|
| CLIENT     | One Stop         | TITLE | Proposal   | REV | DATE     | DESCRIPTION     |
| STORE NAME | Barnsley Hoyland | DATE  | 26/08/2014 | A   | 26/08/14 | Initial Visual  |
| EPOS CODE  | 5017             | SCALE | NTS        | B   | 04/09/14 | Update Goalpost |
| PROJ TYPE  | New Store        | DRAWN | IR         | -   | -        | -               |
| DRWG NO.   | -                | PM    | SF         |     |          |                 |

**Item 1 - Goal Post Sign**  
80mm deep fabricated aluminium 600mm pod finished Blue, fret cut and backed up with opal acrylic. Internally illuminated via white LED modules suitably fitted within back tray to illuminate letters only. 55mm deep folded dibond panels acrylic lettering adhered with VHB tape

**Size: 7,160mm x 3,155mm H x 305mm D**  
**NOTE 170mm D Plywood Background By Others**

Subject to Survey

**Item 2 - Projecting sign**  
Aluminium signcase finished red RAL 3020. Opal acrylic faces on both sides of sign (sign is double sided) with face applied digitally printed graphics. Internally illuminated by LED's.

**Size: 925mm x 610mm x 150mm D.**

**Item 3 - Fascia Signs (Right Return)**  
Red RAL 3020 aluminium composite fascia panels with one|stop fabricated 600mm high pod illuminated. White vinyl lettering applied direct to fascia left / right side of centre pod, externally illuminated by full length LED trough lights above.

**Size: 4,050mm x 660mm H x 135mm D**

Subject to Survey


**Item 4 - Window Graphics**  
Digitally printed window graphic internally applied to glazing. Full height graphics are required to block view to back of counter, cigarette gantry area, and back of house areas, half height graphics are required to block view to back of shelving and refrigeration units, and remainder of graphics are safety and site id related.

**Size: 1 - 905mm x 1,950mm H**  
**Size: 2 - 670mm x 1,465mm H**


**Item 5 - Manifestation**  
Entrance doors PUSH/PULL and strip manifestation

**Item 6 - Poster Frames**  
Lockable poster frames. Anodised silver - 4 off.  
**Size: 20" x 30"**

Proposed Site Signage

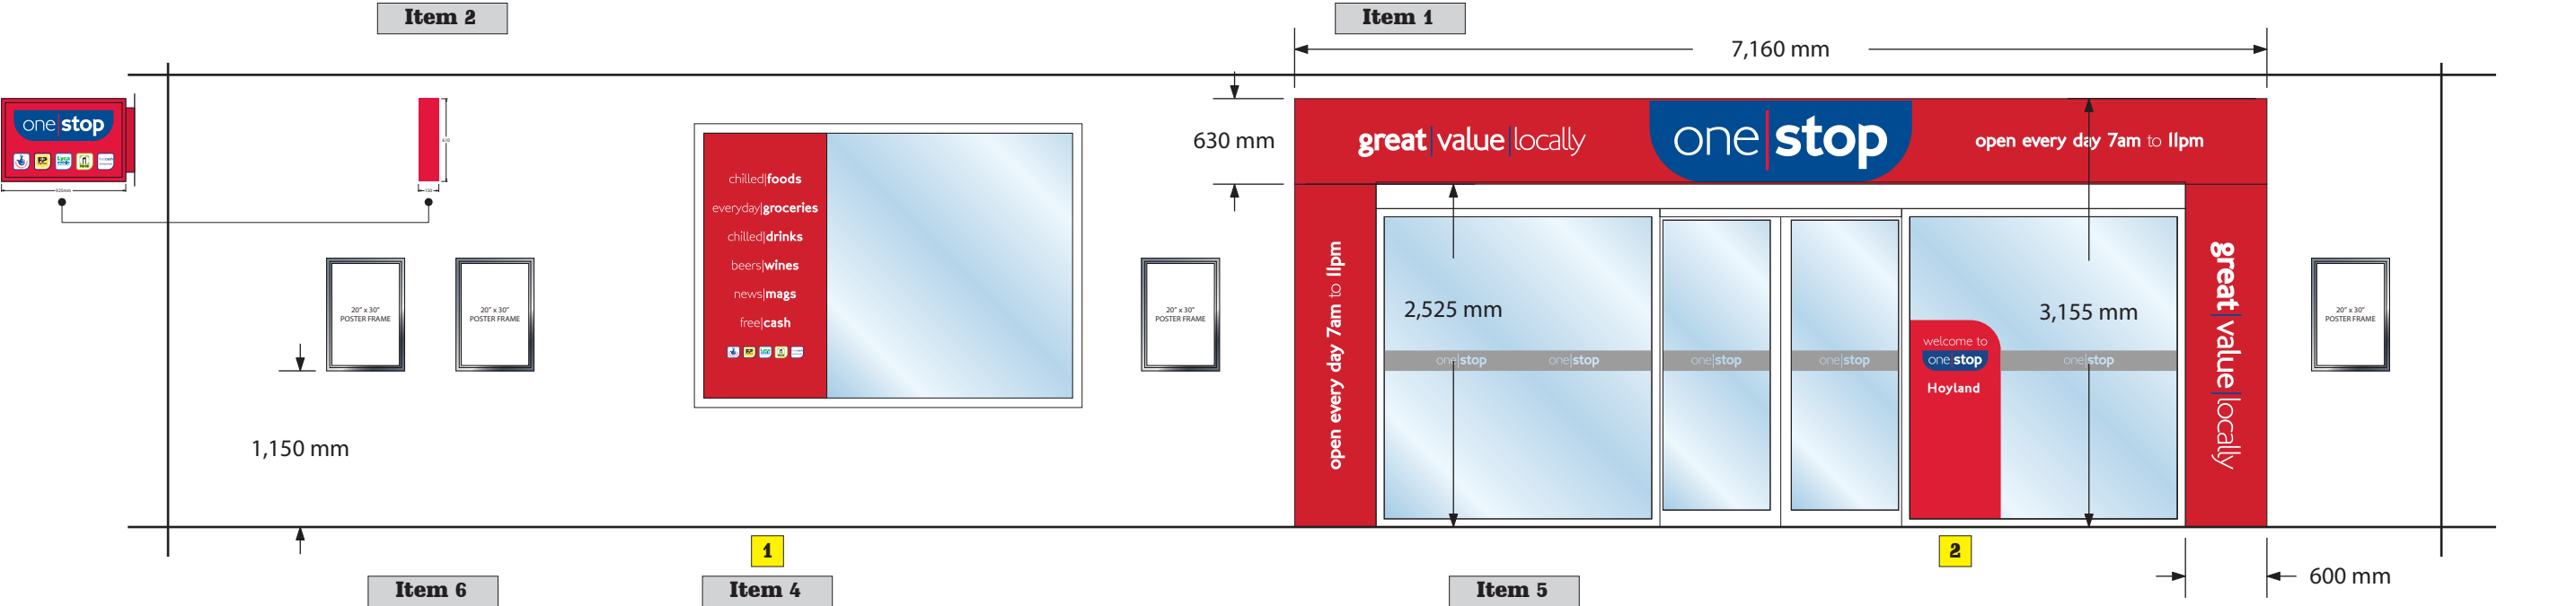


FRONT ELEVATION / Scale 1:50 @ A3

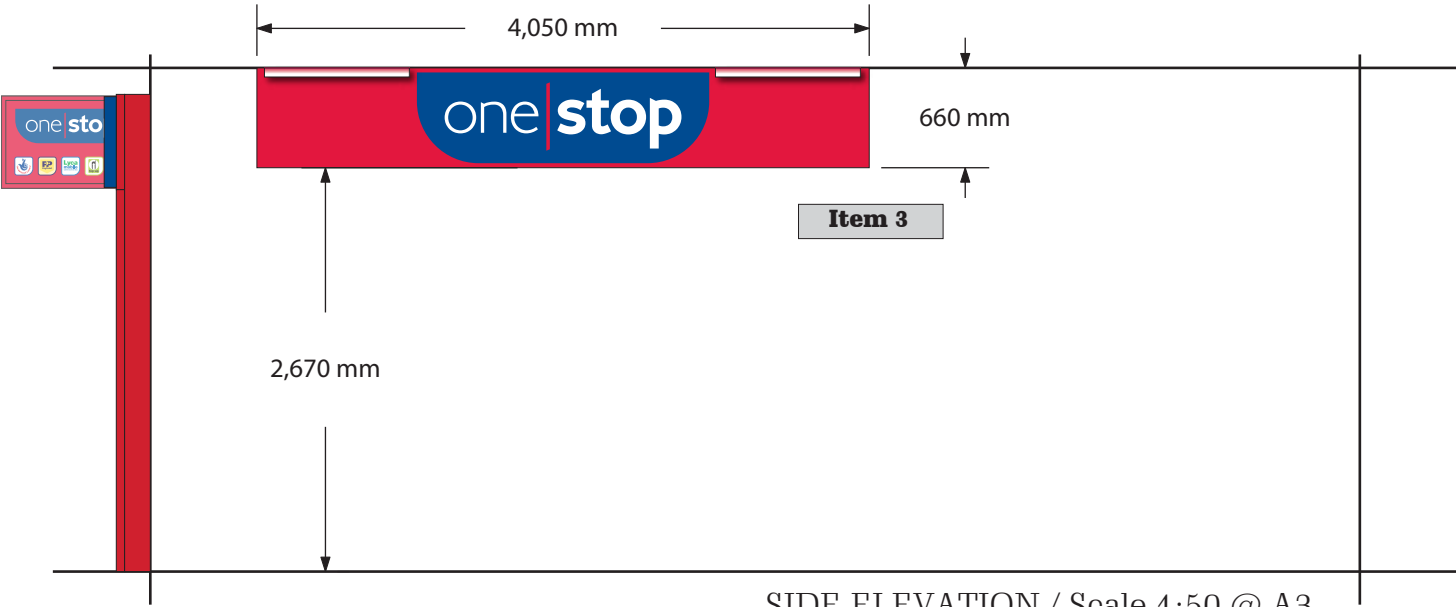

SIDE ELEVATION / Scale 1:50 @ A3


**Store Name Displayed on Graphics: Hoyland**  
**Store Opening Hours: 7am - 11pm**

Goalpost Specification

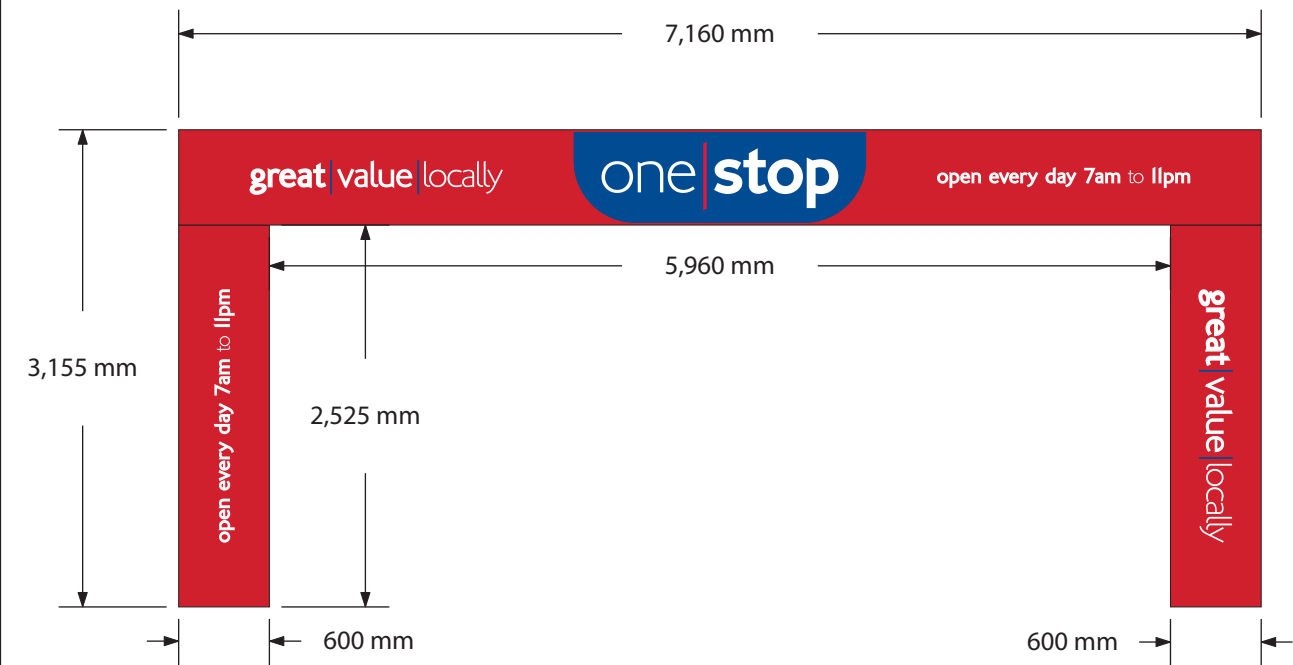


Item 1 - Specification

80mm deep fabricated aluminium pod finished Blue, fret cut and backed up with opal acrylic. Internally illuminated via white LED modules suitably fitted within back tray to illuminate letters only.  
55mm deep folded dibond panels  
acrylic lettering adhered with VHB tape

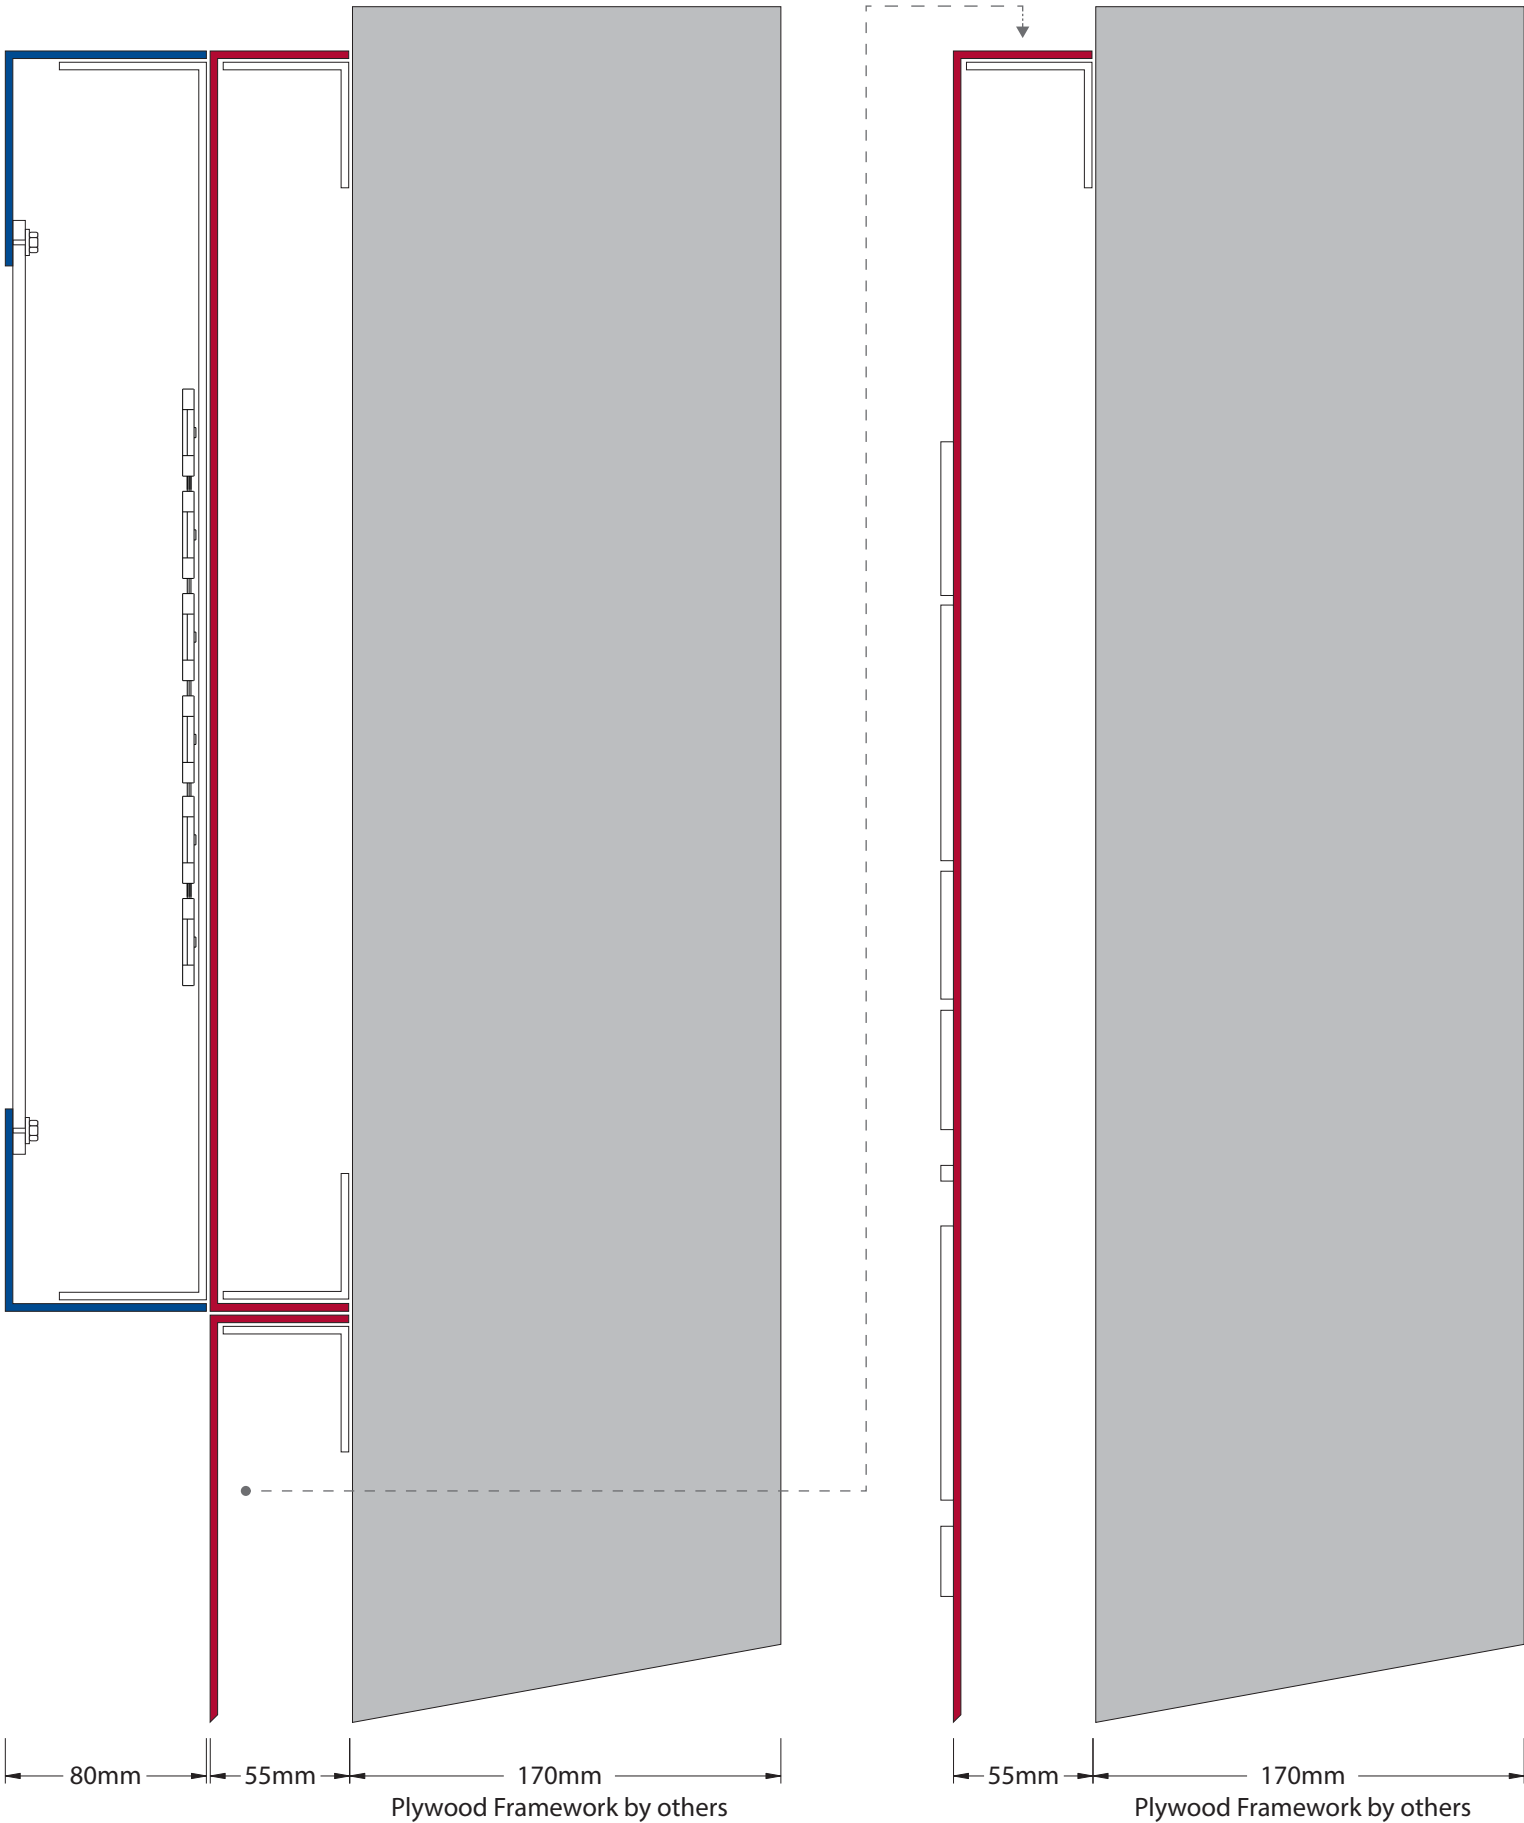

|  |   |            |                  |       |                     |     |          |                 |   |
|--|---|------------|------------------|-------|---------------------|-----|----------|-----------------|---|
|  | Unit 7 Fulcrum One, Solent Way,<br>Whiteley, Hants PO15 7FE<br>Tel: 0845 8722 870<br>Fax: 0845 8722 874<br>Web: www.innovatesigns.co.uk<br>Email: info@innovatesigns.co.uk | CLIENT     | One Stop         | TITLE | Section Item 1      | REV | DATE     | DESCRIPTION     | This drawing is for approval purposes. Please check all details noted on the drawing including spelling, and provide written confirmation of your approval to the Innovate Signs project manager. Once approved production will commence based on the approved drawing. Any changes made after production has begun will incur an additional cost. |
|  |   | STORE NAME | Barnsley Hoyland | DATE  | 26/08/2014          | A   | 26/08/14 | Initial Visual  |   |
|  |   | EPOS CODE  | 5017             | SCALE | 1 : 50 / 1 : 3 @ A3 | B   | 04/09/14 | Update Goalpost |   |
|  |   | PROJ TYPE  | New Store        | DRAWN | IR                  | -   | -        | -               |   |
|  |   | DRWG NO.   | -                | PM    | SF                  |     |          |                 |   |

Fascia Specification

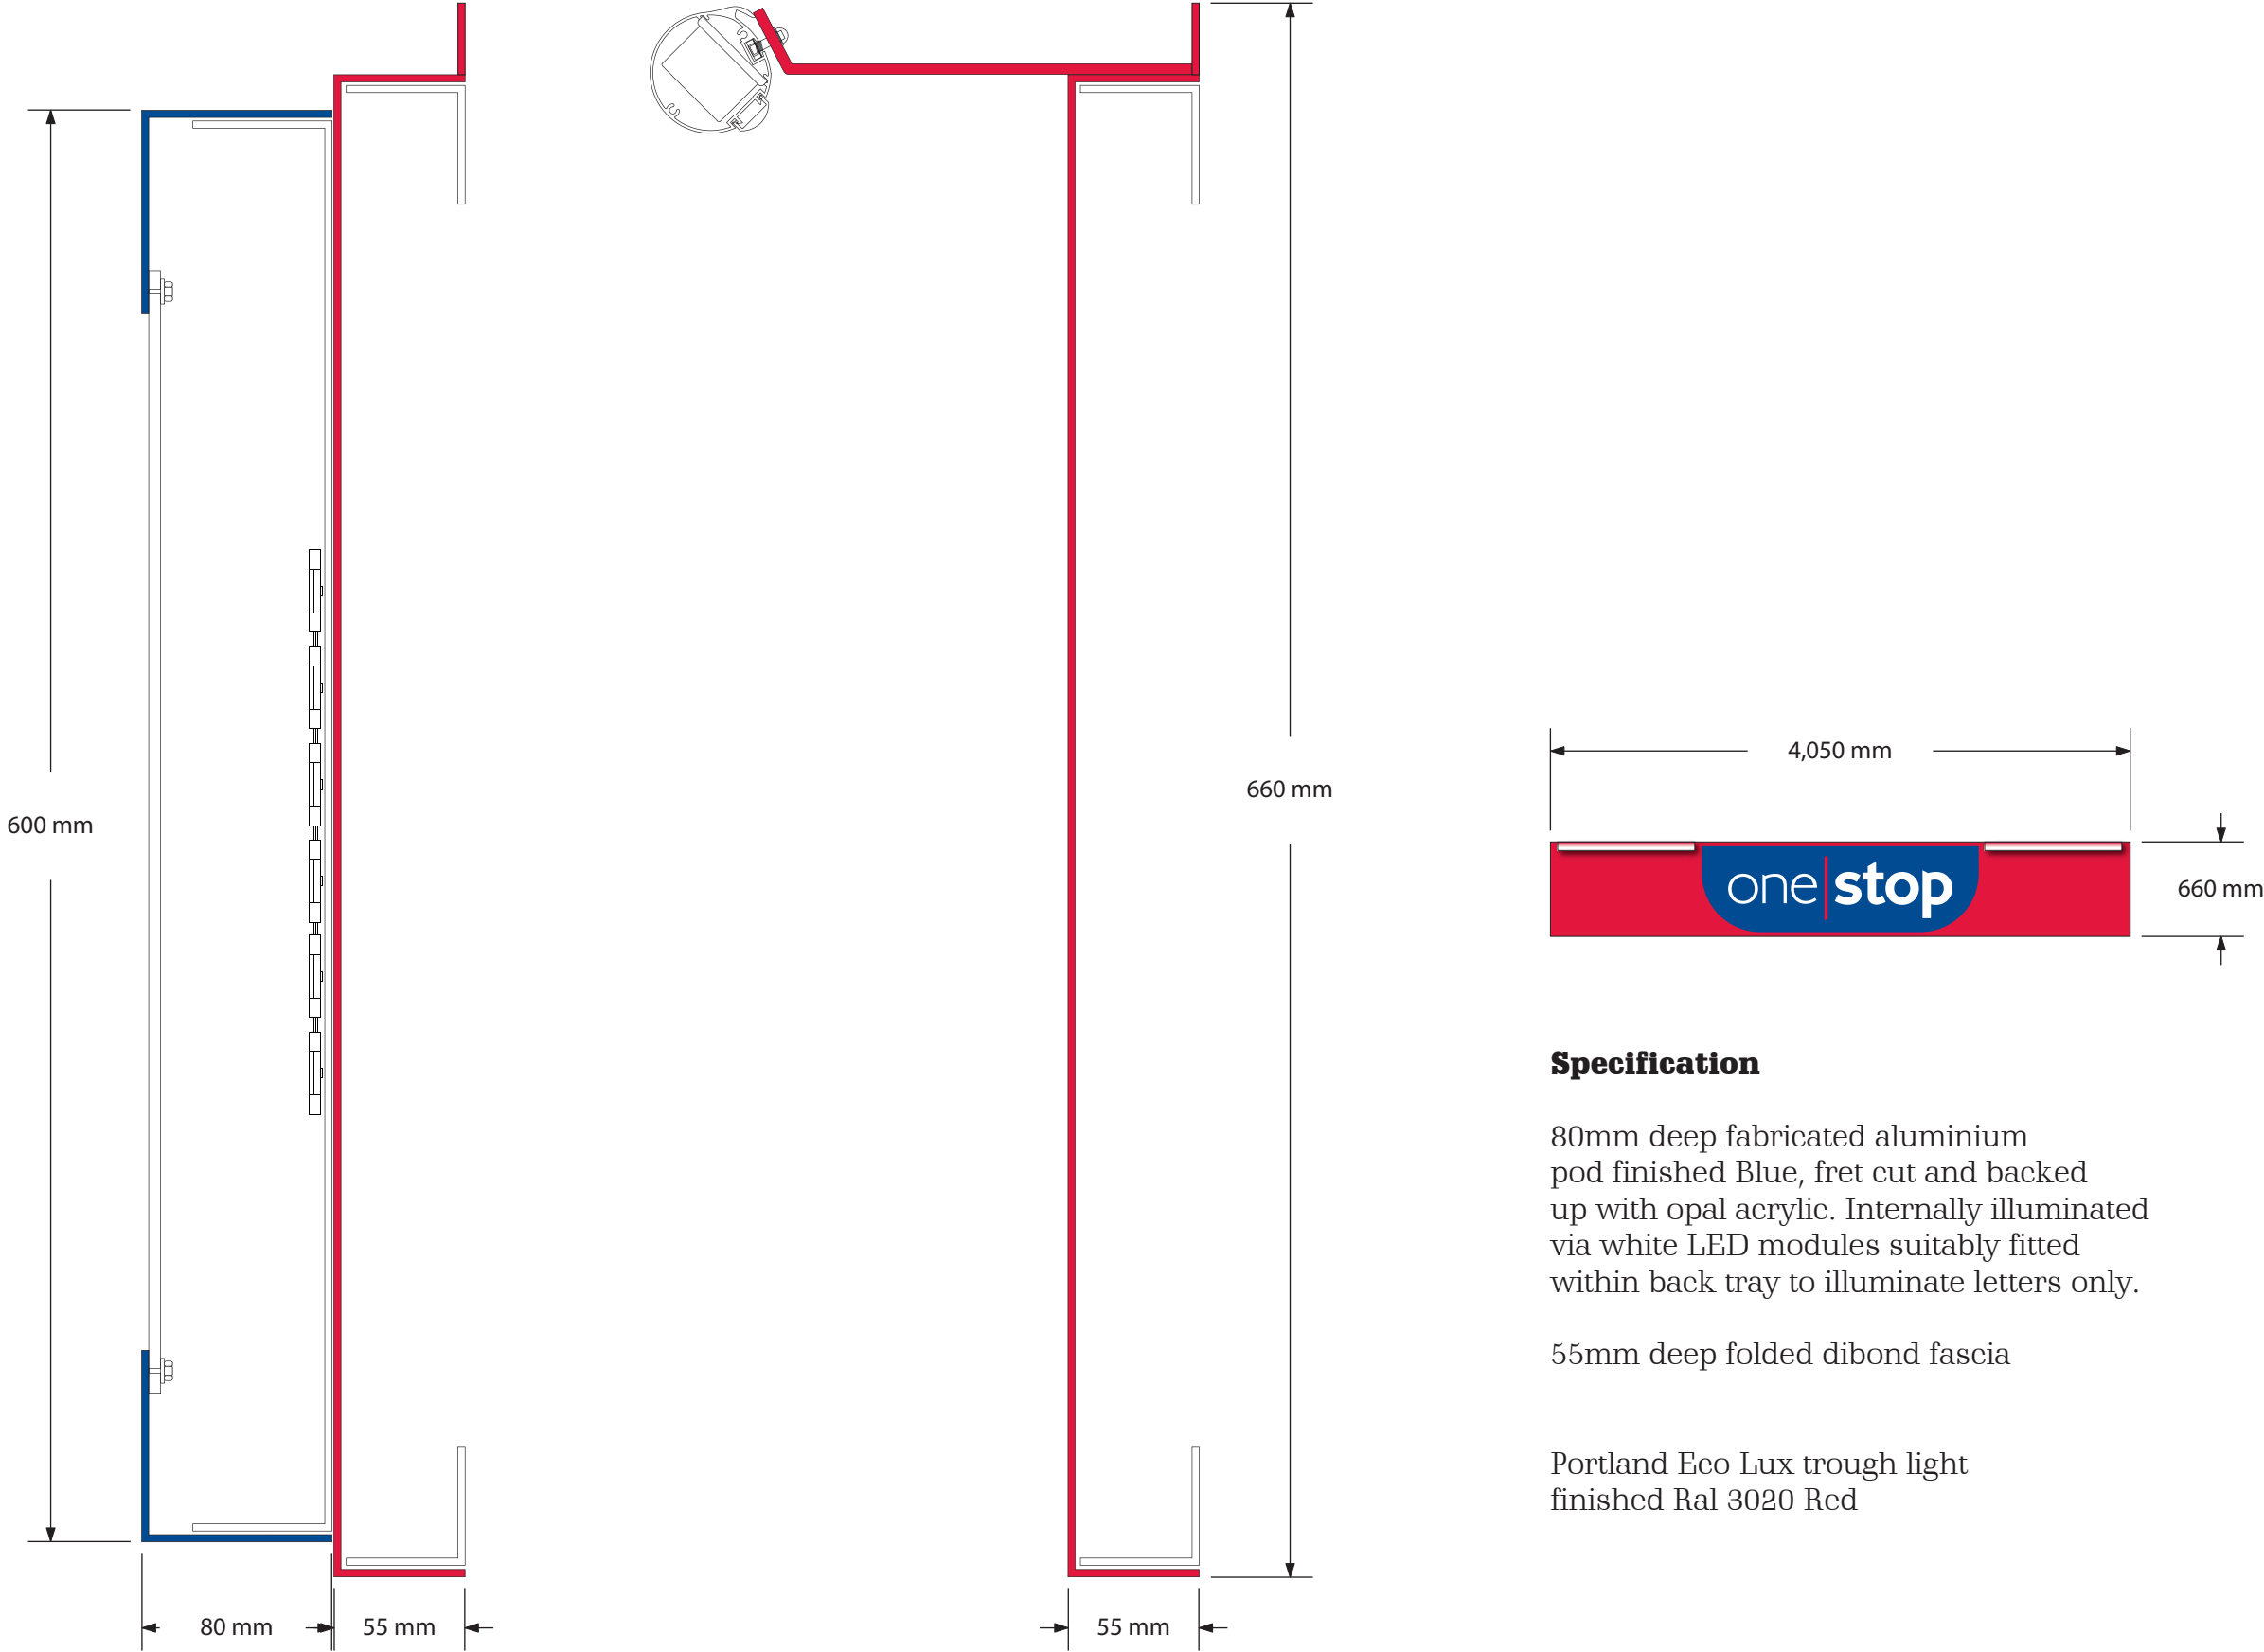

Specification

80mm deep fabricated aluminium pod finished Blue, fret cut and backed up with opal acrylic. Internally illuminated via white LED modules suitably fitted within back tray to illuminate letters only.

55mm deep folded dibond fascia

Portland Eco Lux trough light finished Ral 3020 Red

Specification

Projecting Sign (doublesided)



Specification

Aluminium signcase finished red RAL 3020.  
Opal acrylic faces on both sides of sign (sign is double sided) with face applied digitally printed graphics. Internally illuminated by LED's.


Car Park Sign



Specification

Aluminium composite panels with vinyl applied to face of the panel

Poster Frame

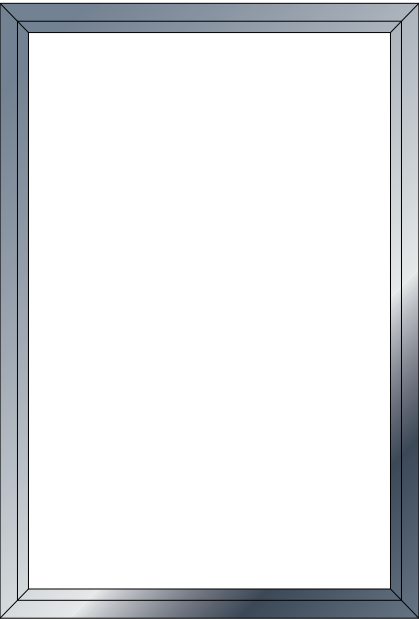

Specification

Lockable poster frame  
anodised silver, size: 20x30