




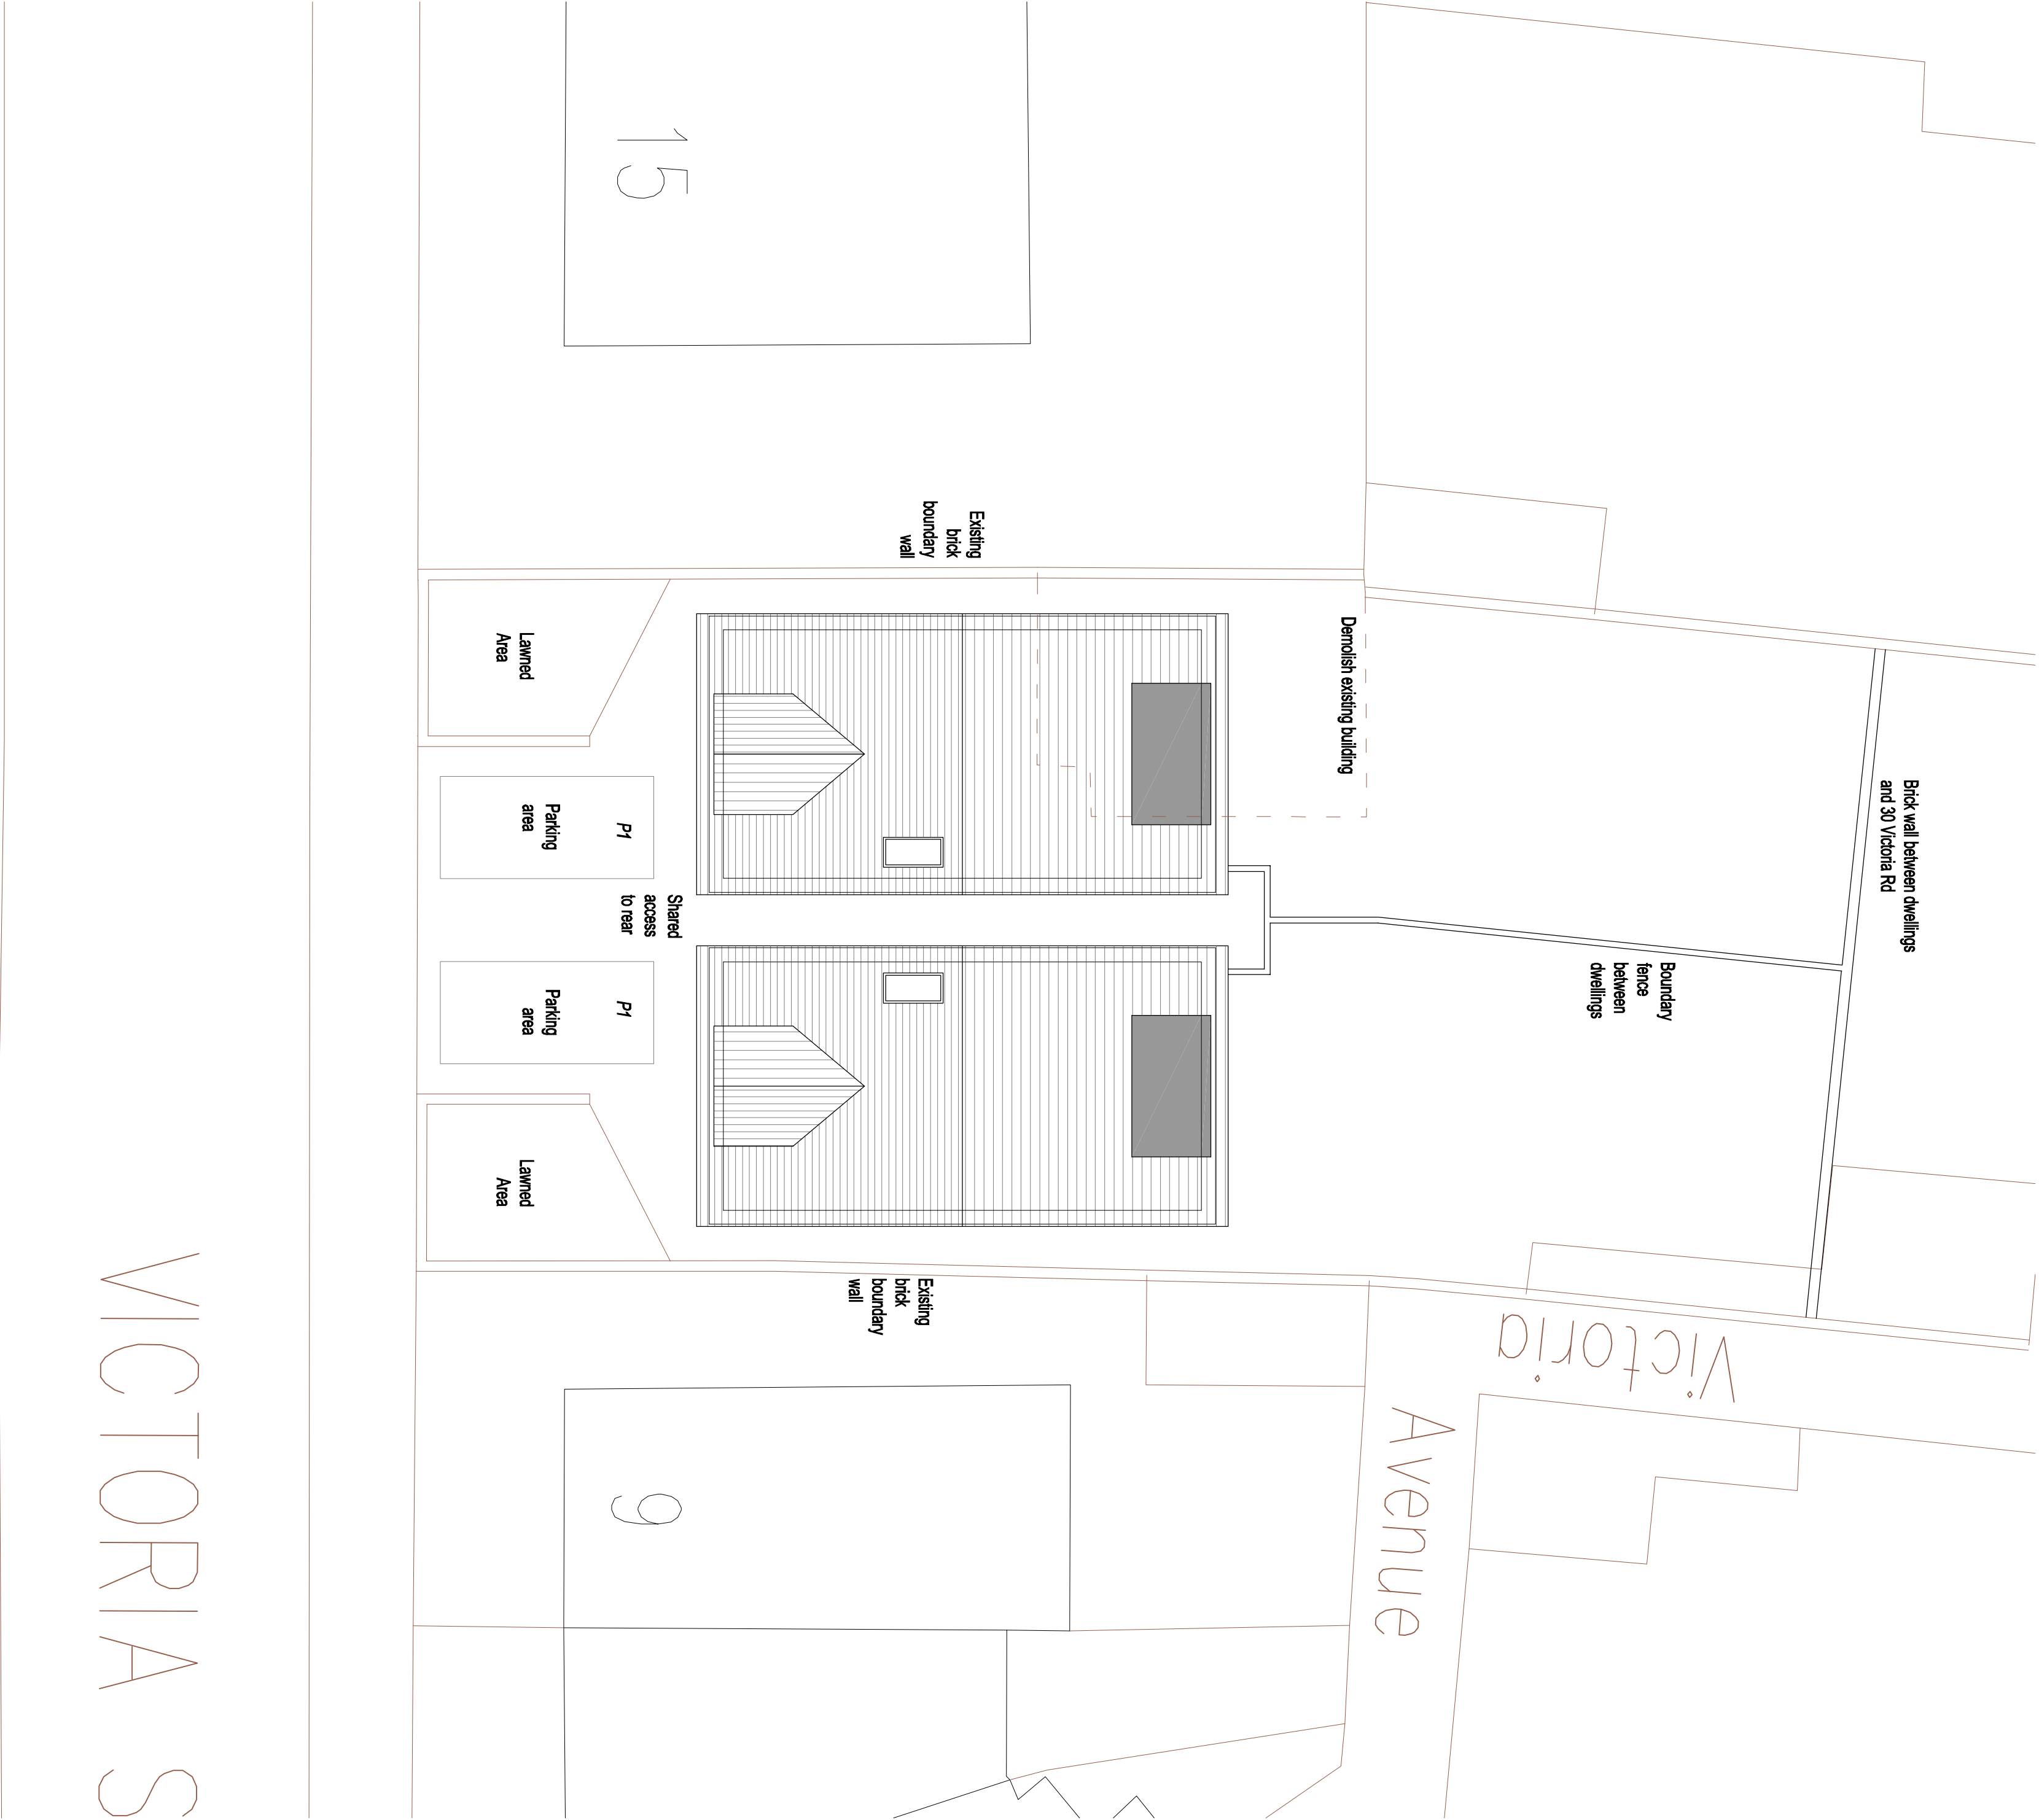

FRONT ELEVATION
SCALE 1:100

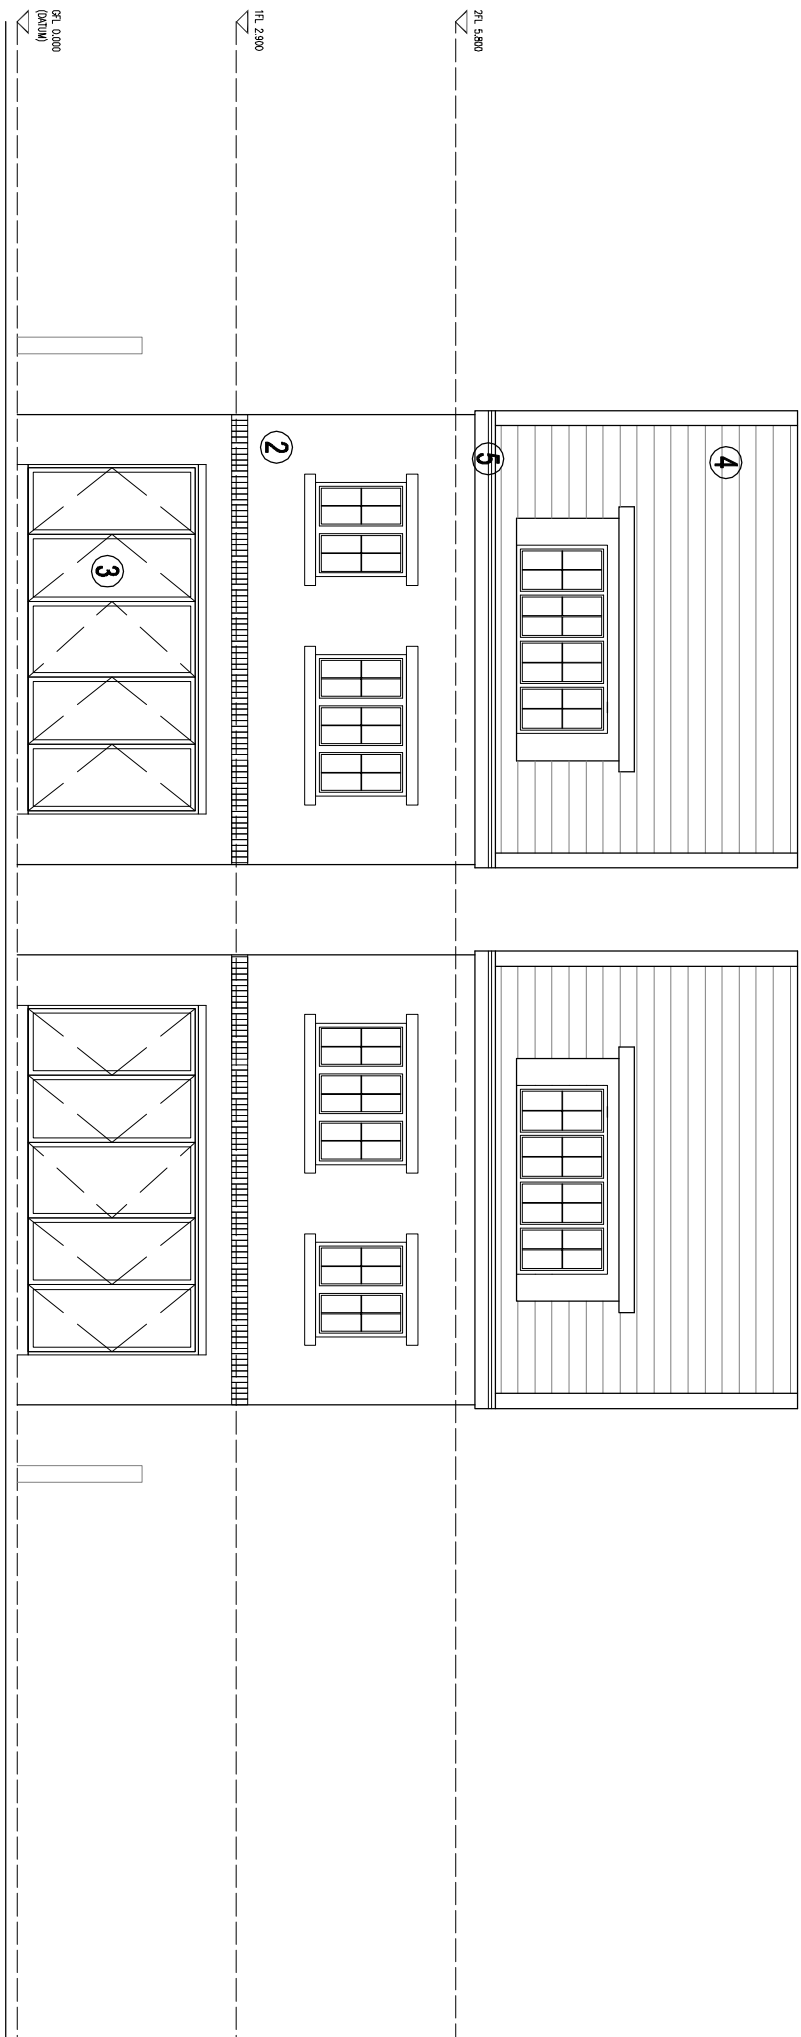

REAR ELEVATION
SCALE 1:100

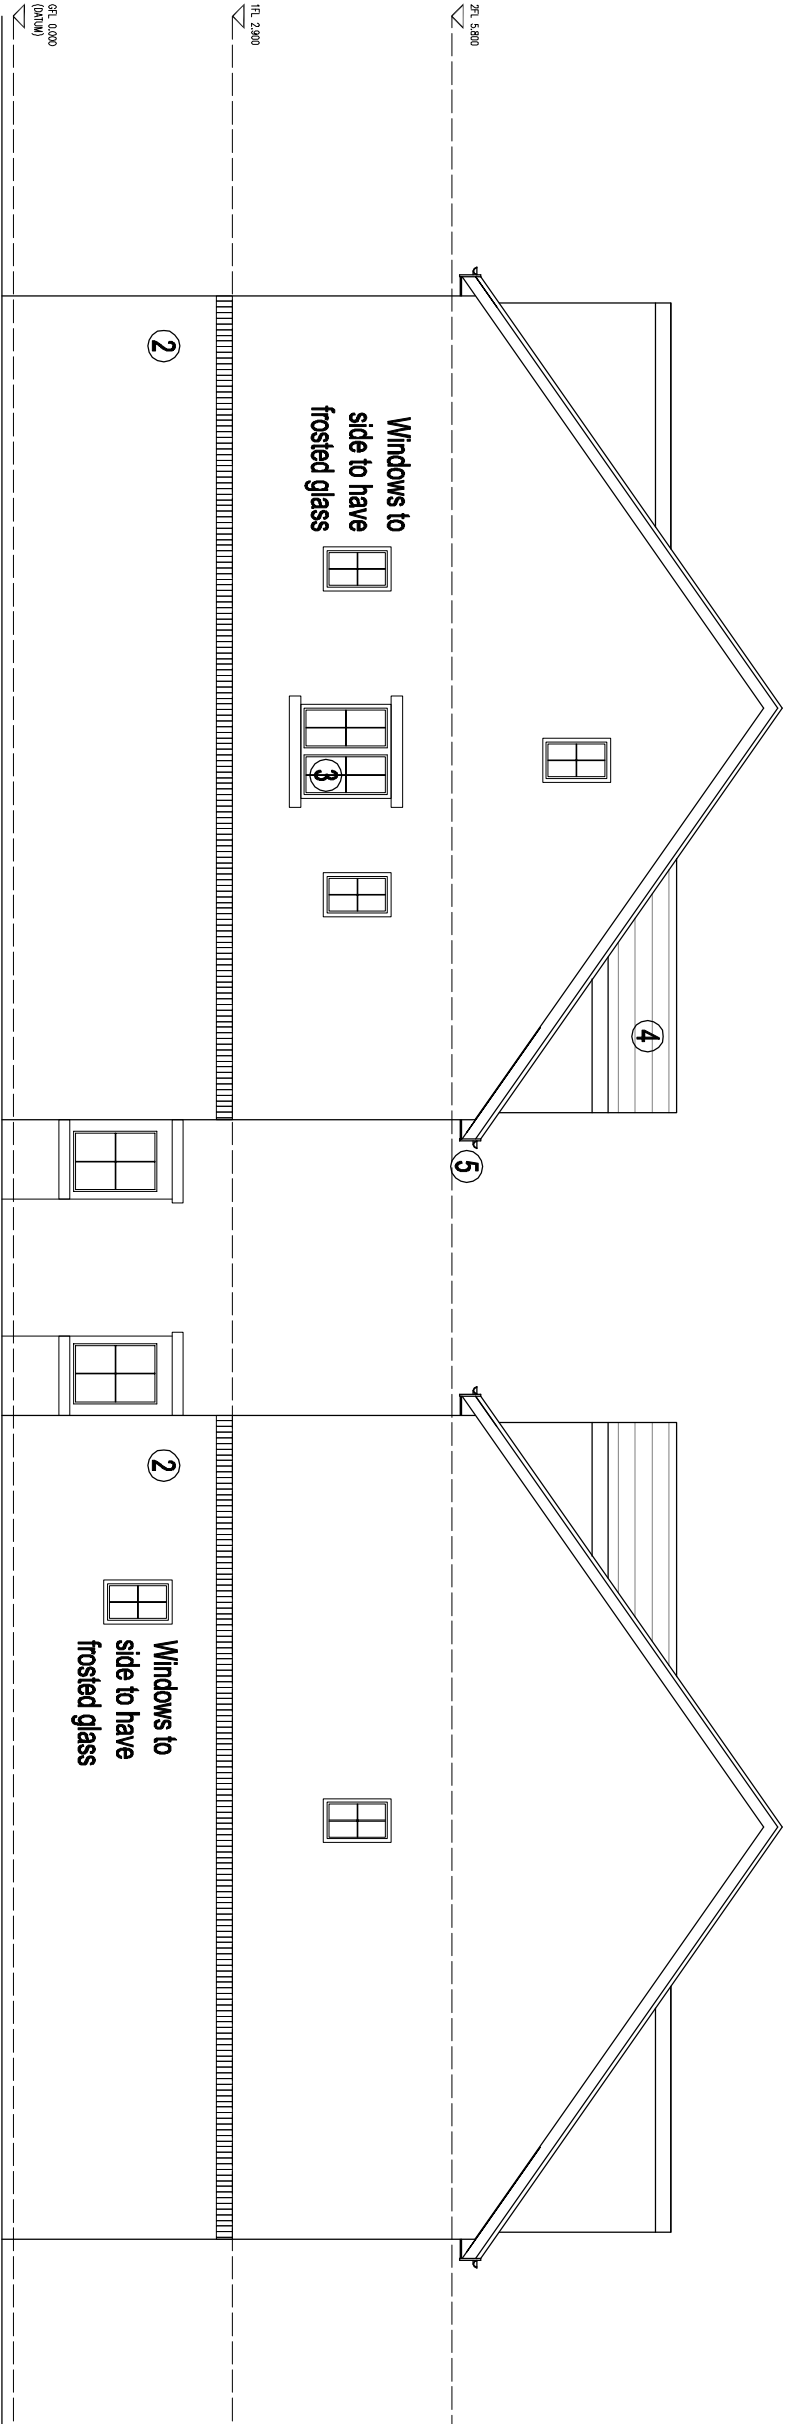

EXTERNAL SIDE ELEVATION
SCALE 1:100

INTERNAL SIDE ELEVATION
SCALE 1:100

A Additions - Bays, copings, chimneys, wall to front and removal of parking 13.12.19

Project : Proposed 2 No. Dwellings, Land Adjoining 30 Victoria Road

Drawing: Plan & Elevations

Dwg No: 003

Date: 14-11-19

Scale : 1/100

Rev: A