



South Elevation
Scale: 1 : 100




West Elevation
Scale: 1 : 100




North Elevation
Scale: 1 : 100




East Elevation
Scale: 1 : 100

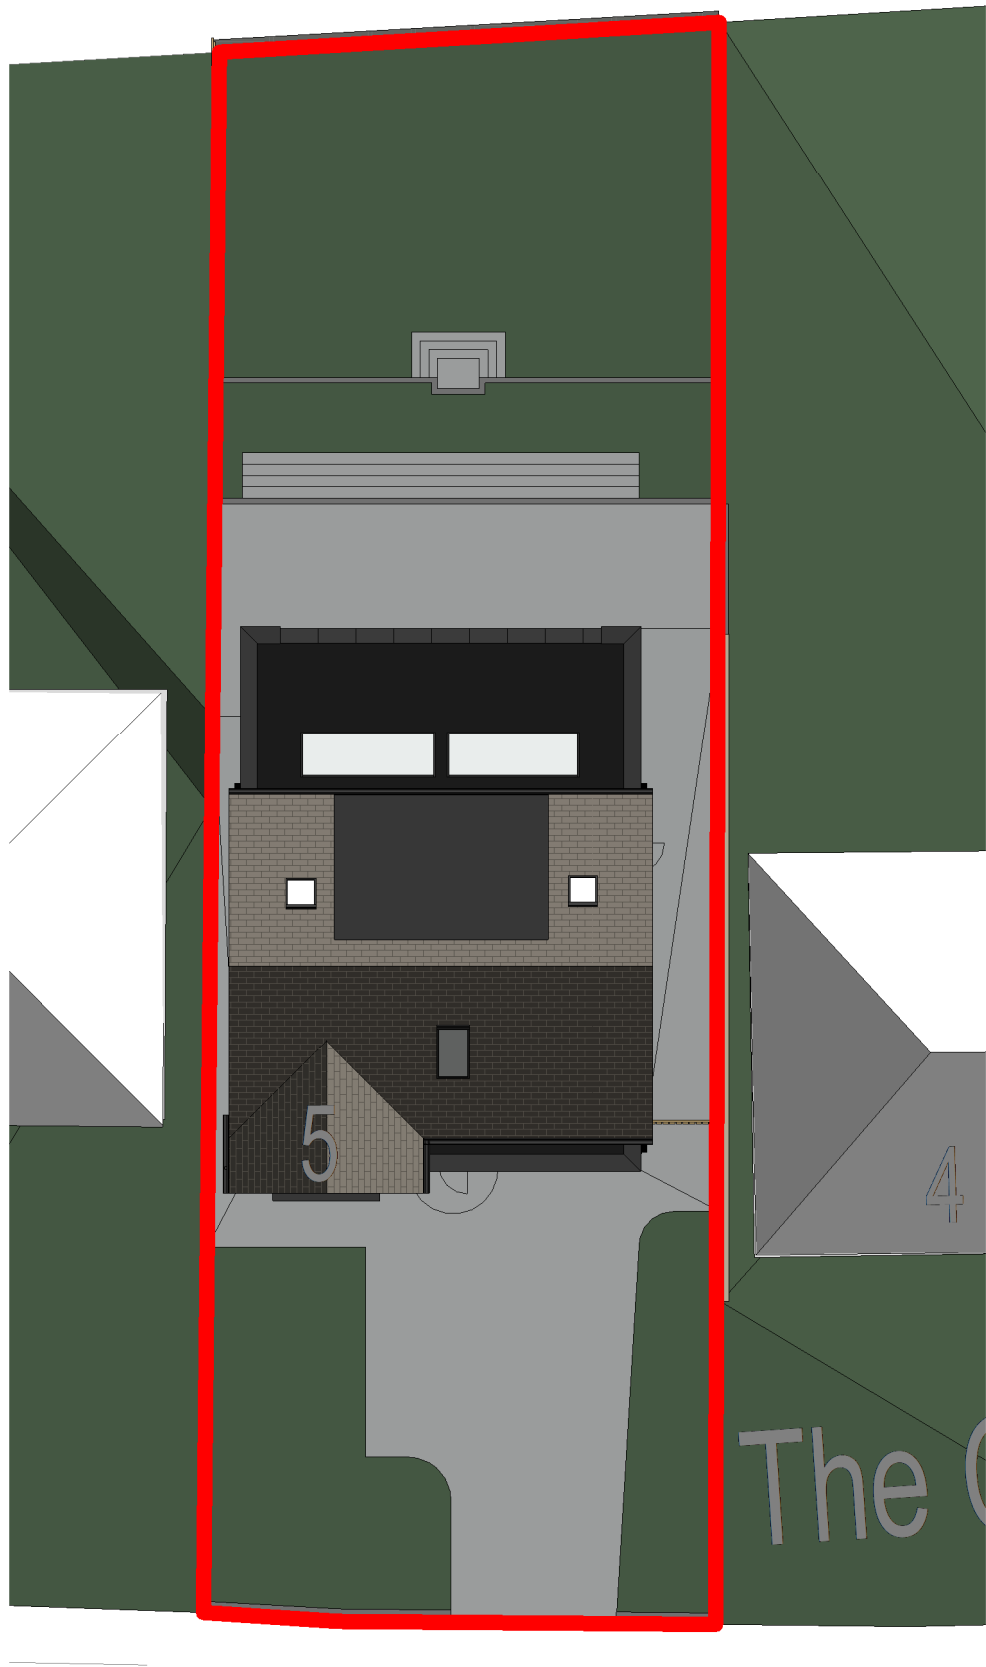

Site Plan
Scale: 1 : 200

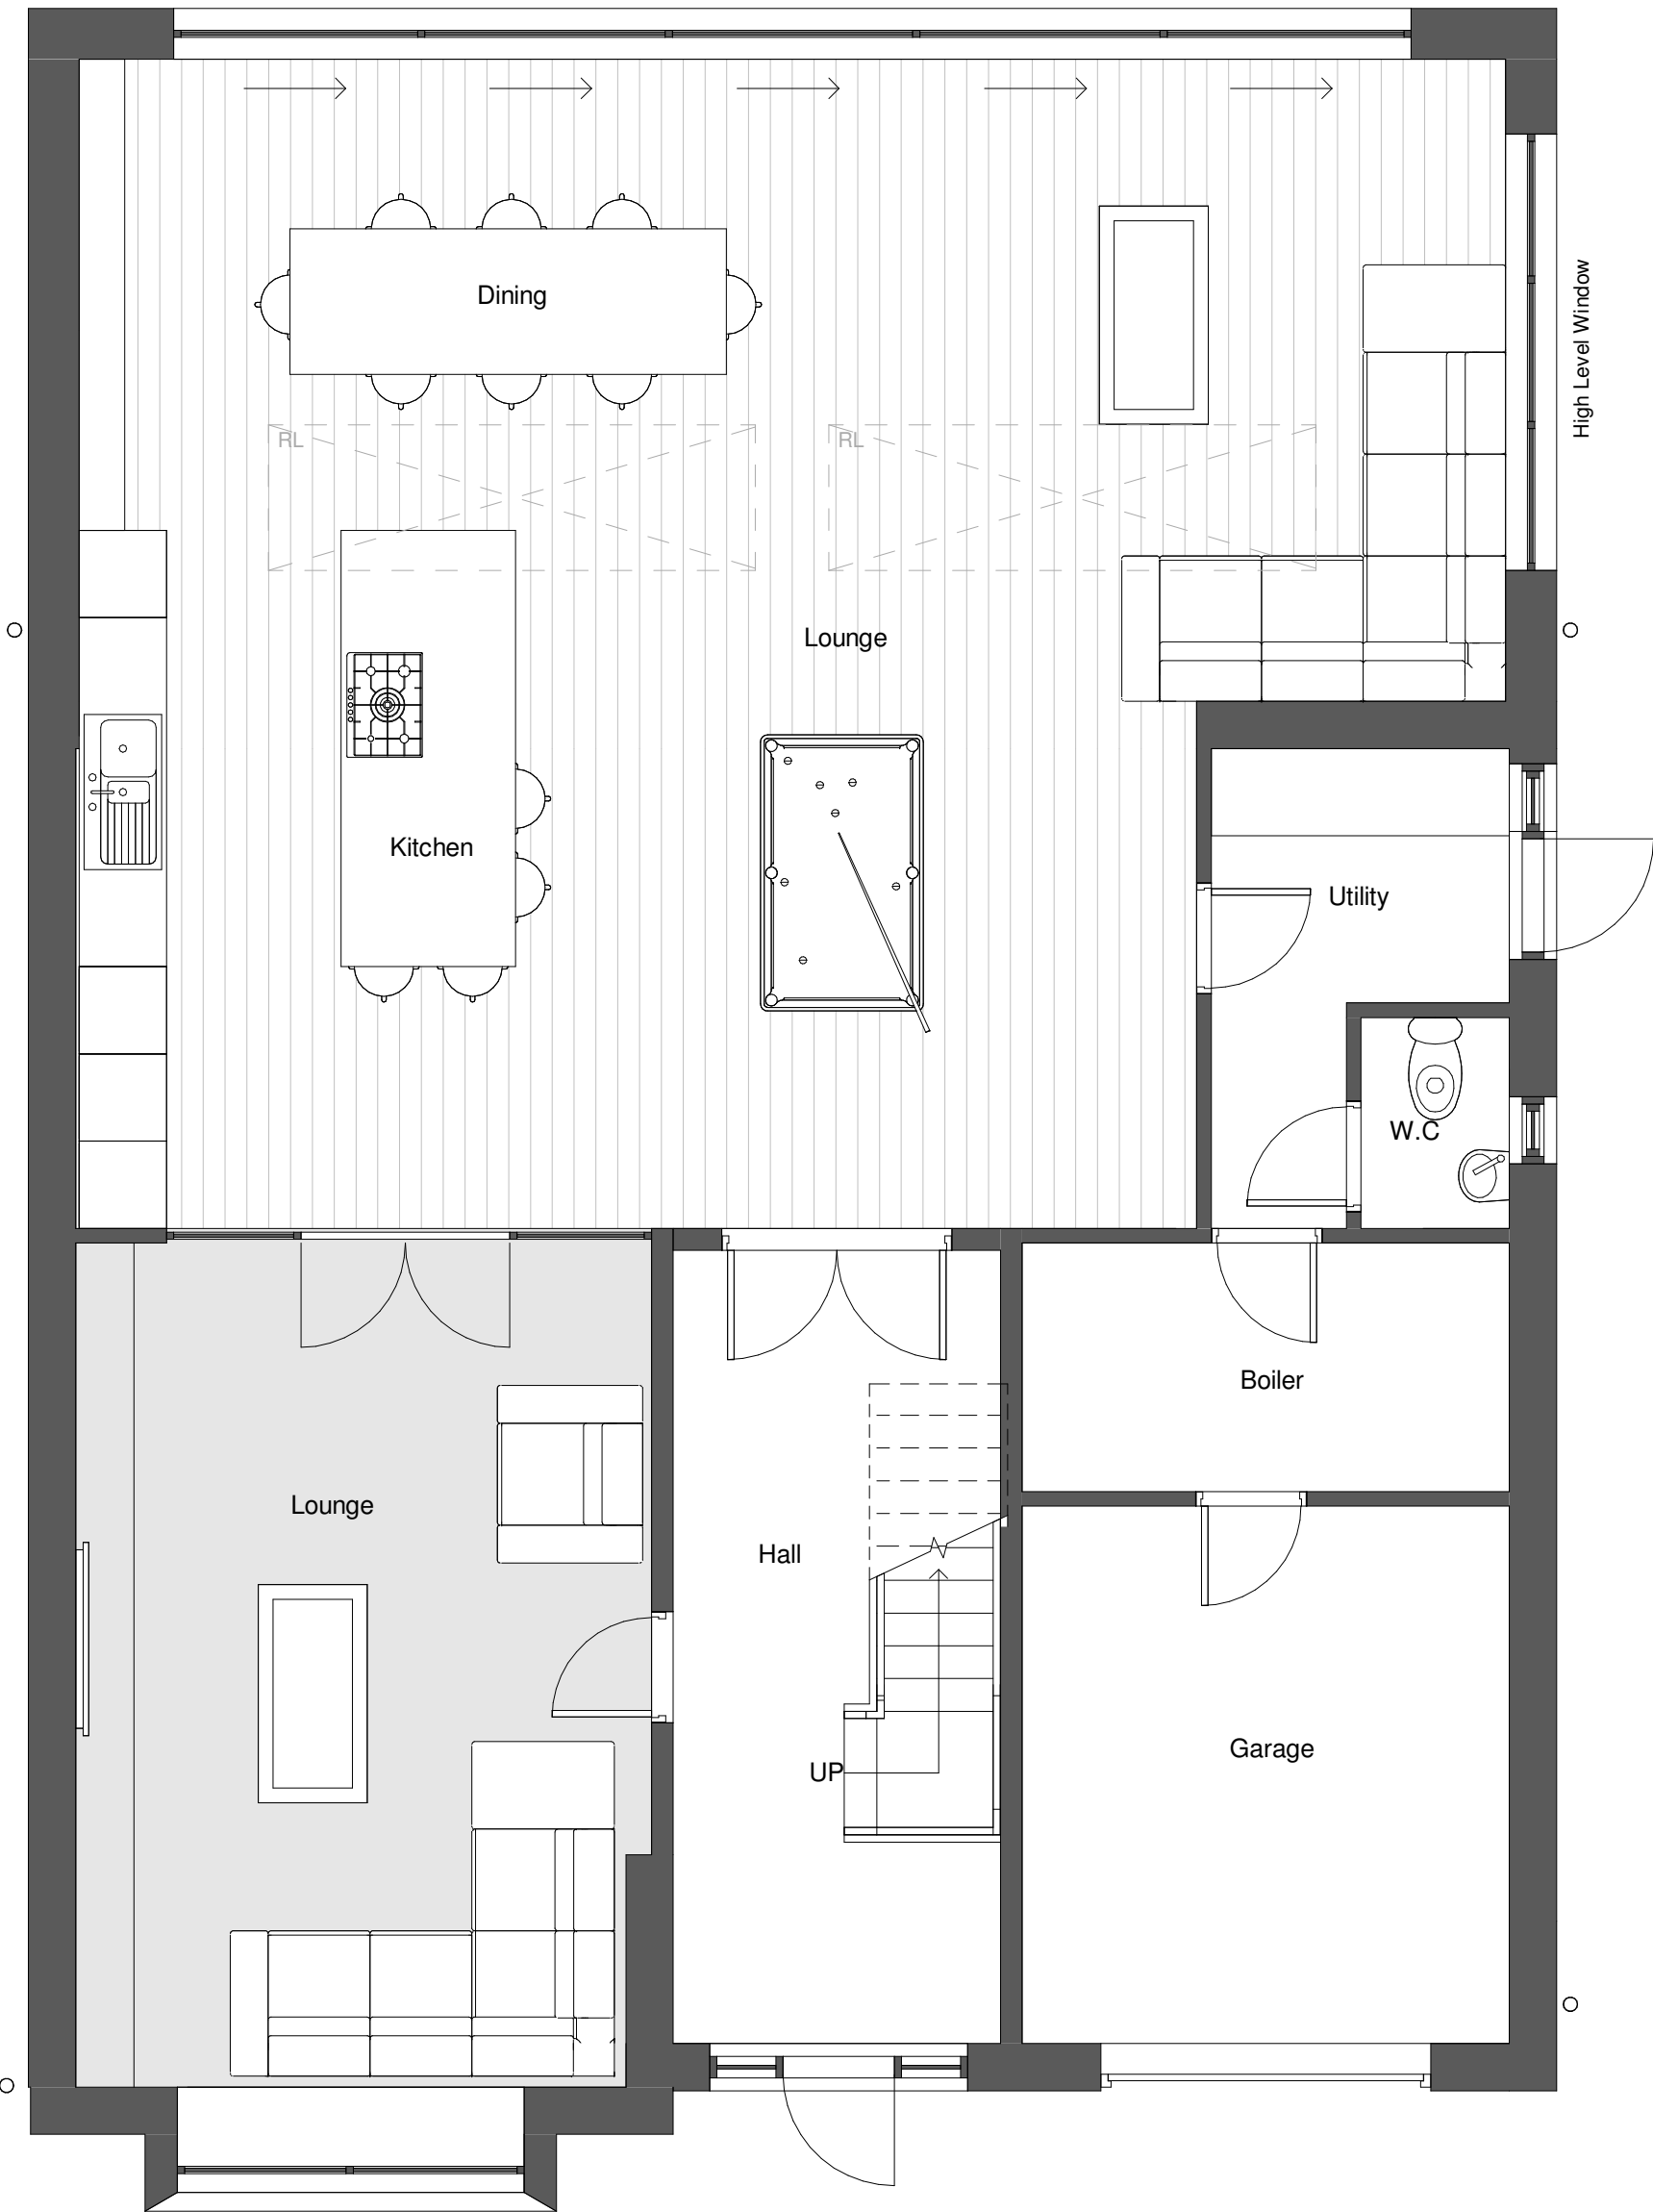

Ground Floor Plan
Scale: 1 : 50

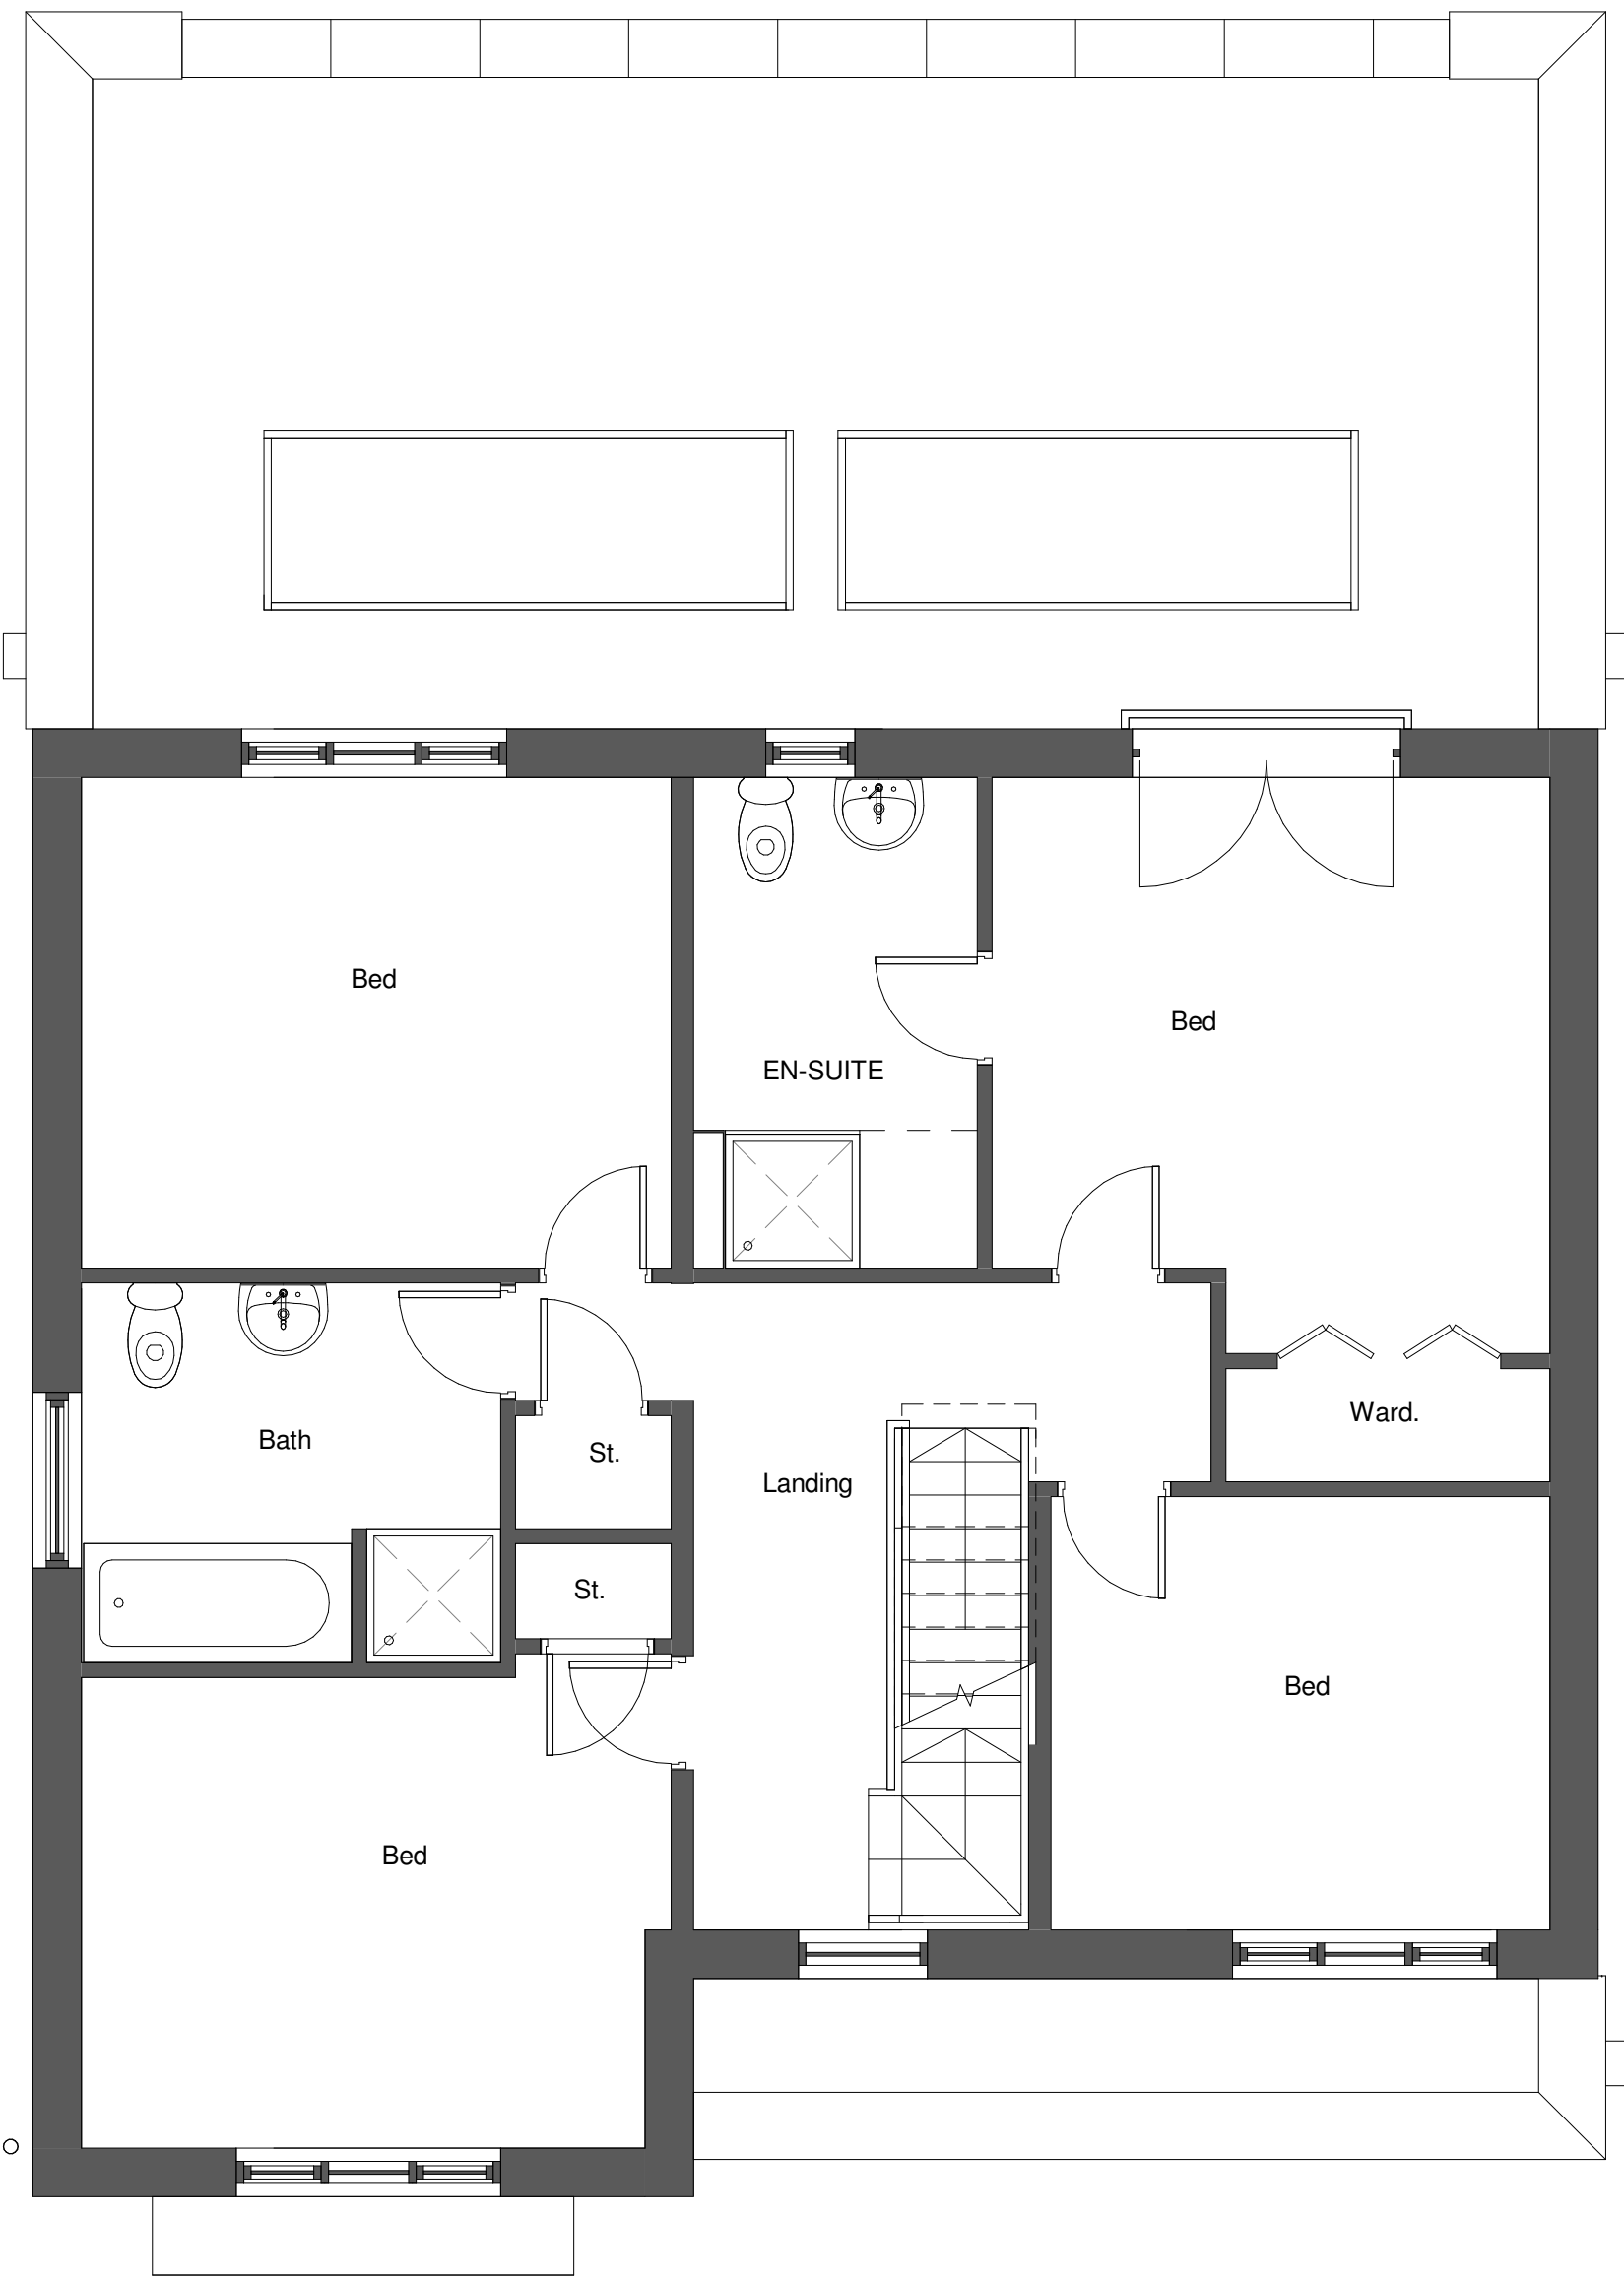

First Floor Plan
Scale: 1 : 50



Second Floor Plan
Scale: 1 : 50

CODA
Bespoke

CODA Studios Ltd
70-71 Cornish Place, Cornish St, Sheffield, S6 3AF
T: 0114 279 6003
E: information@codastudios.co.uk

Drawn	Checked	Date	Scale	Revision
BC	TH	21/06/21	As @ A1 indicated	
Client	Mr & Mrs Barlow			
Project	Hood Green			
Title	Proposed			
Dwg No.	3031 - 002			

© COPYRIGHT EXISTS ON THE DESIGNS AND INFORMATION SHOWN ON THIS DRAWING.

The Contractor must verify all dimensions on site before making shop drawings or commencing work of any kind. No dimensions to be scaled from this drawing. Architect to be notified of any discrepancies in dimensions immediately.