


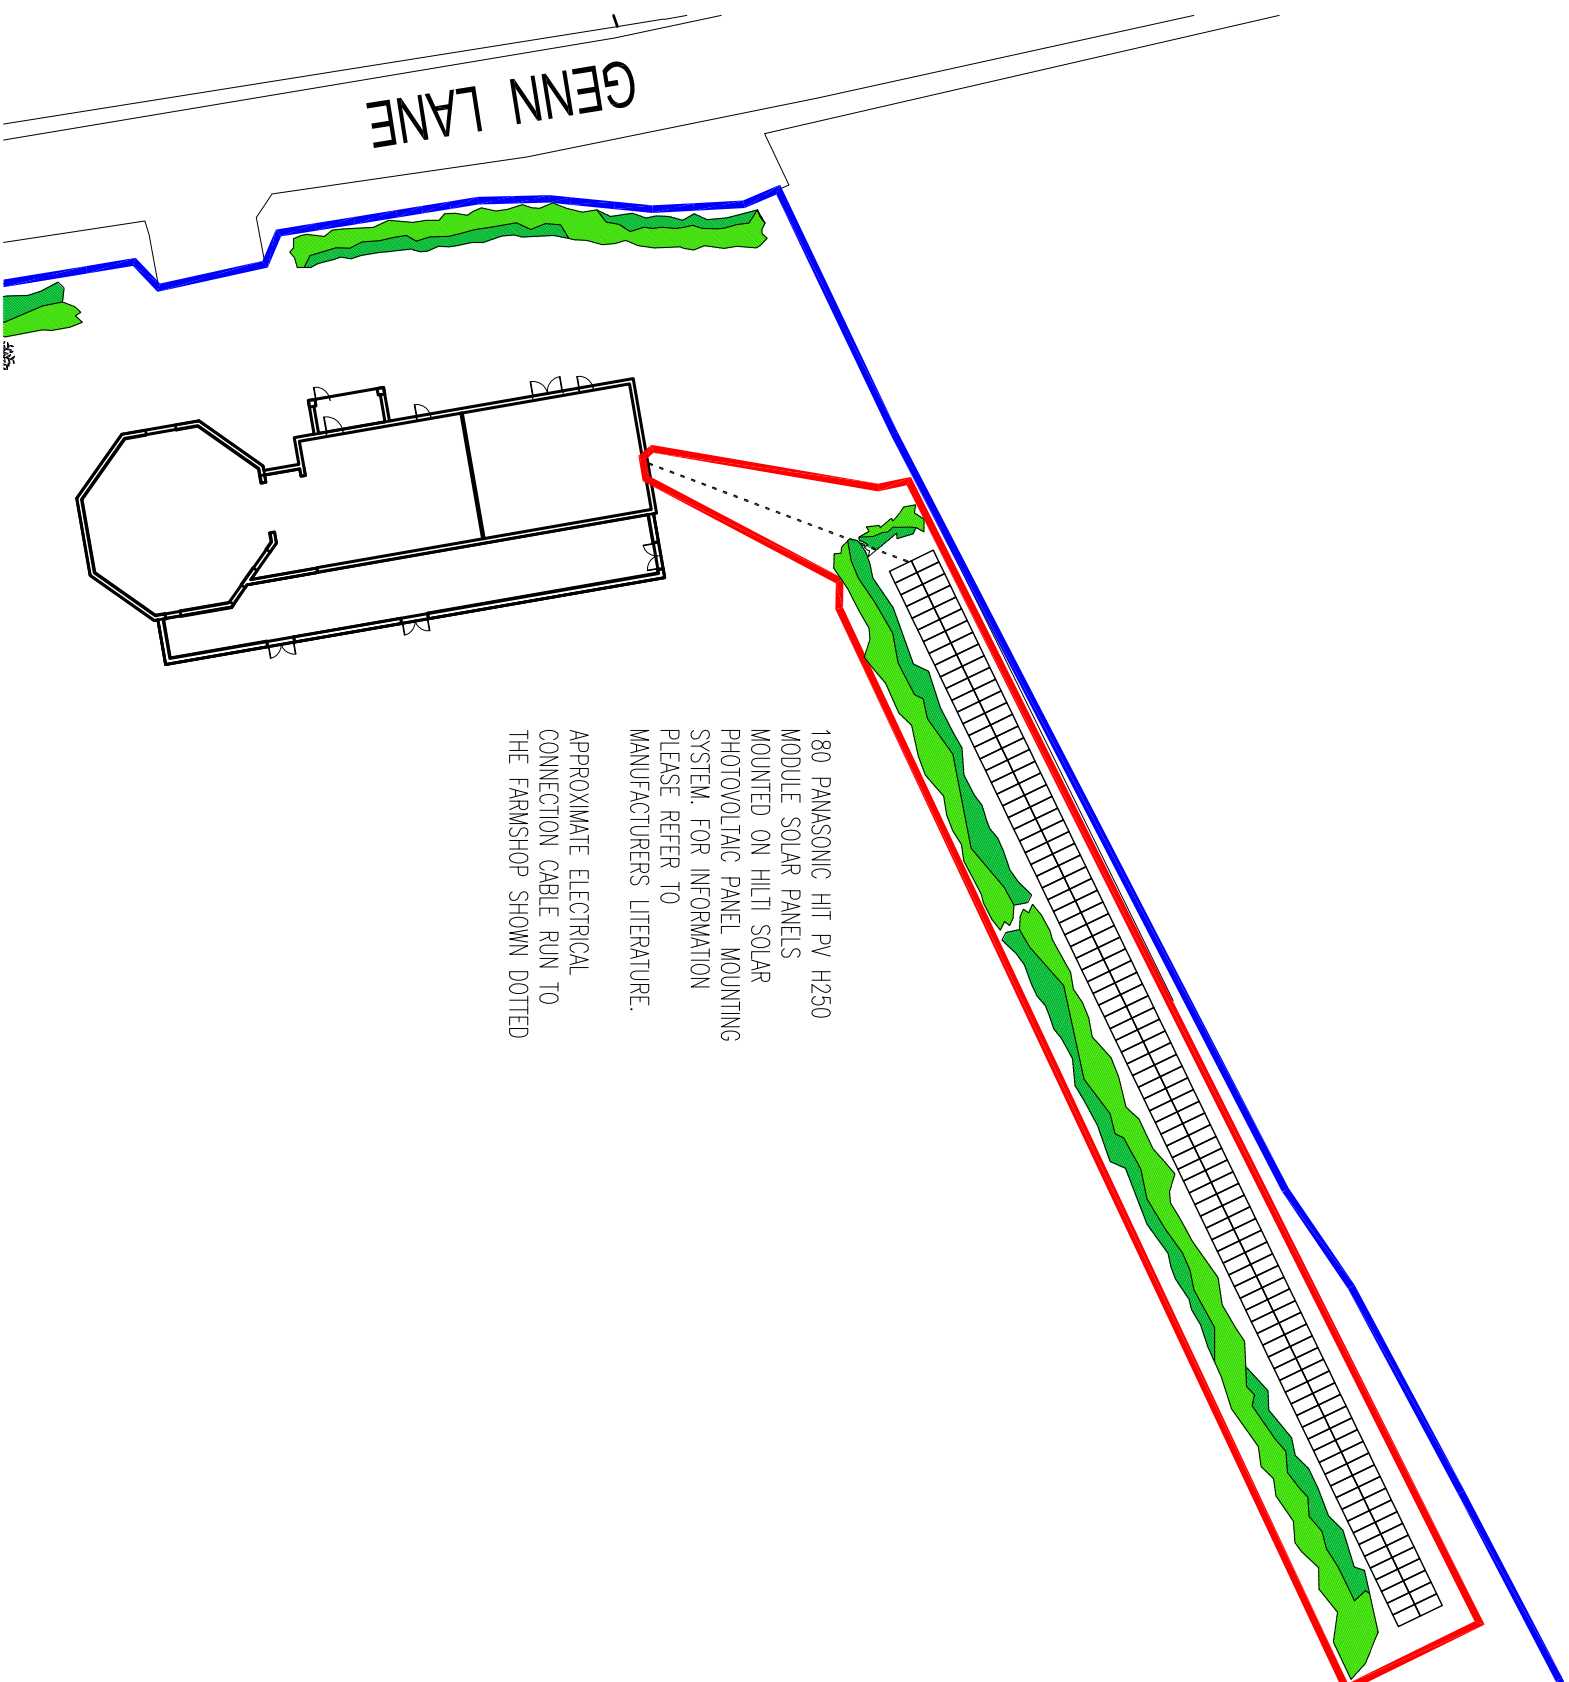

SITE PLAN
SCALE 1:500



SITE LOCATION PLAN
SCALE 1:1250

SITE PLAN AND SITE LOCATION

REVISION

1. FOLIAGE SCREEN ADDED TO PLANNERS REQUEST