


EXISTING




Rear Elevation


PROPOSED

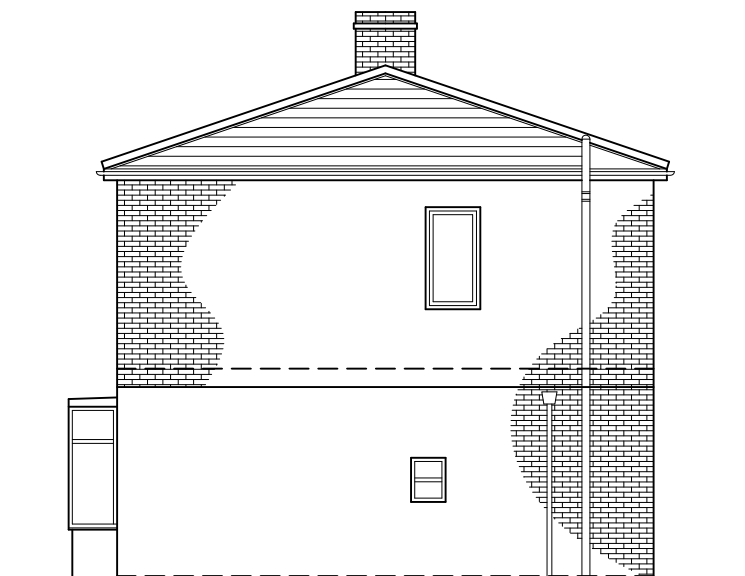


Side Elevation

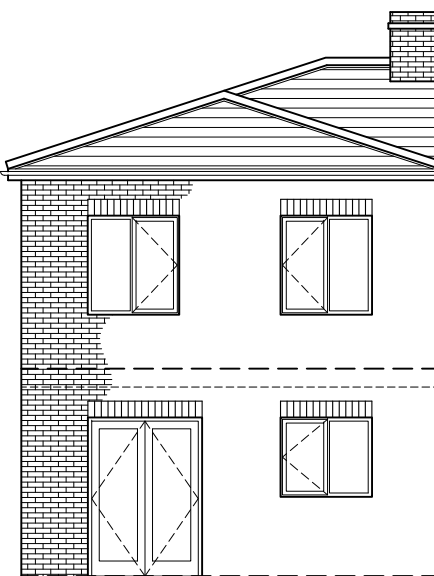


Rear Elevation

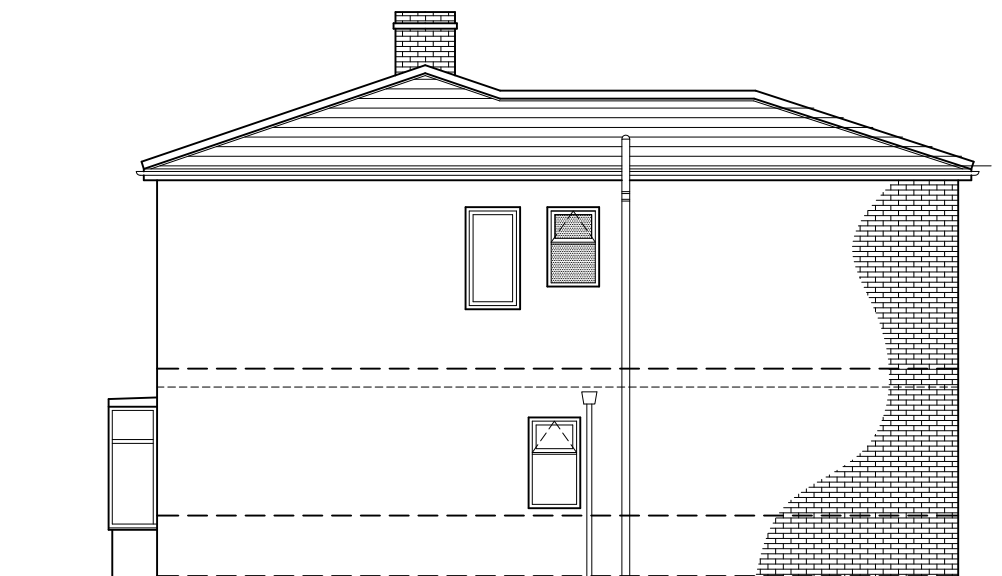


Side Elevation

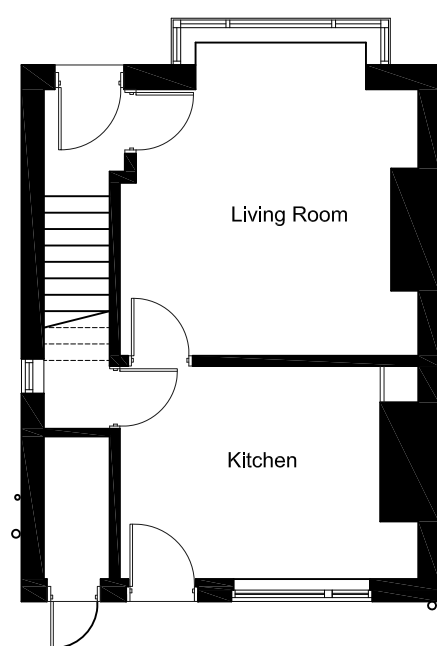


Ground Floor Plan

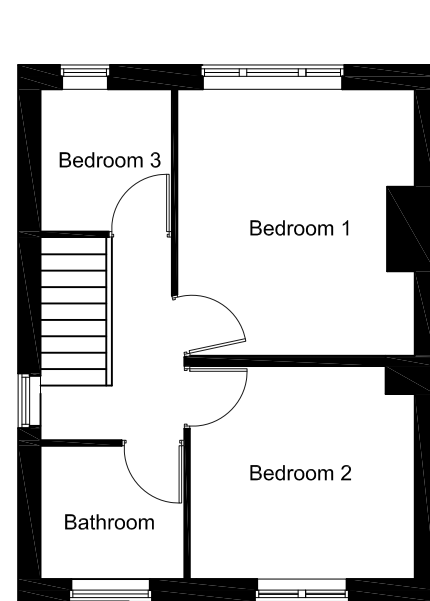

First Floor Plan

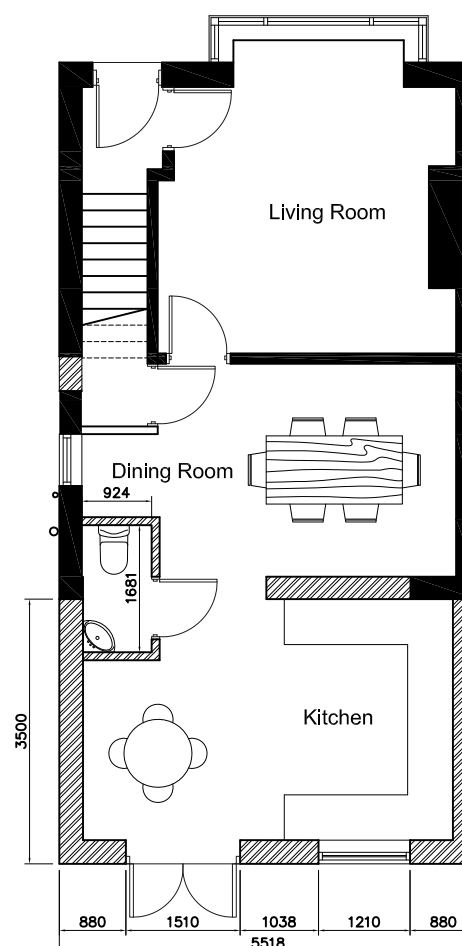

Ground Floor Plan
Option 1

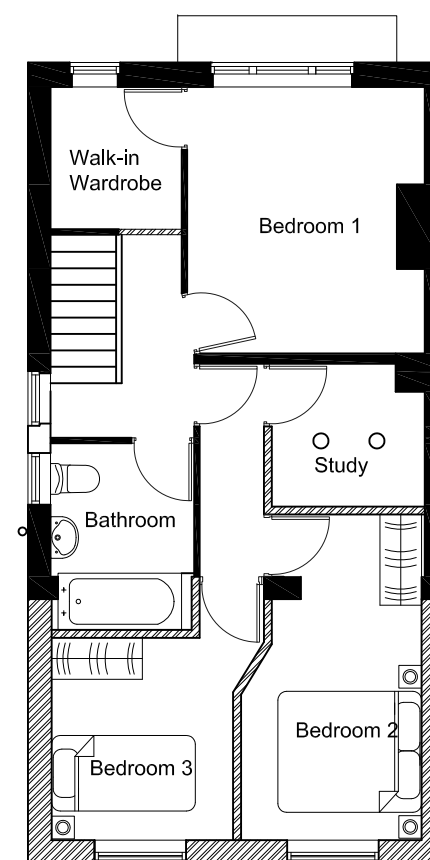

First Floor Plan

Walls
Imperial Smooth red brick to match existing

Roof :
Red roof tiles to match existing in style and colour

Windows/Doors:
Upvc white / glazing on all windows and doors

Gutter/Downpipes:
To be black plastic and all to match existing in style (112mm Half round guttering)

Important notice: Do not scale off this drawing. Critical dimensions should be checked on site prior to works commencing. Dimensional conflicts should be brought to Draw It's attention as soon as they become apparent. Failure to do so could render the contractor liable for subsequent losses. Copyright In this drawing and any work executed from this drawing remains the property of Draw It.

 07762656187 steven@drawit.biz www.drawit.biz 15 Medway Close Barugh Green Barnsley S75 1NY	PLANNING EXISTING/PROPOSED	CLIENT: Mr White	SITE ADDRESS: 54 Honeywell Grove Barnsley S71 1QR	PROJECT: Proposed two storey rear extension including internal alterations	Drawn by: SH Scale: 1:100 Date: 25/02/2011
				DWG OF: Floor Plans & Existing Elevations	Dwg No: 1015_103 Rev