



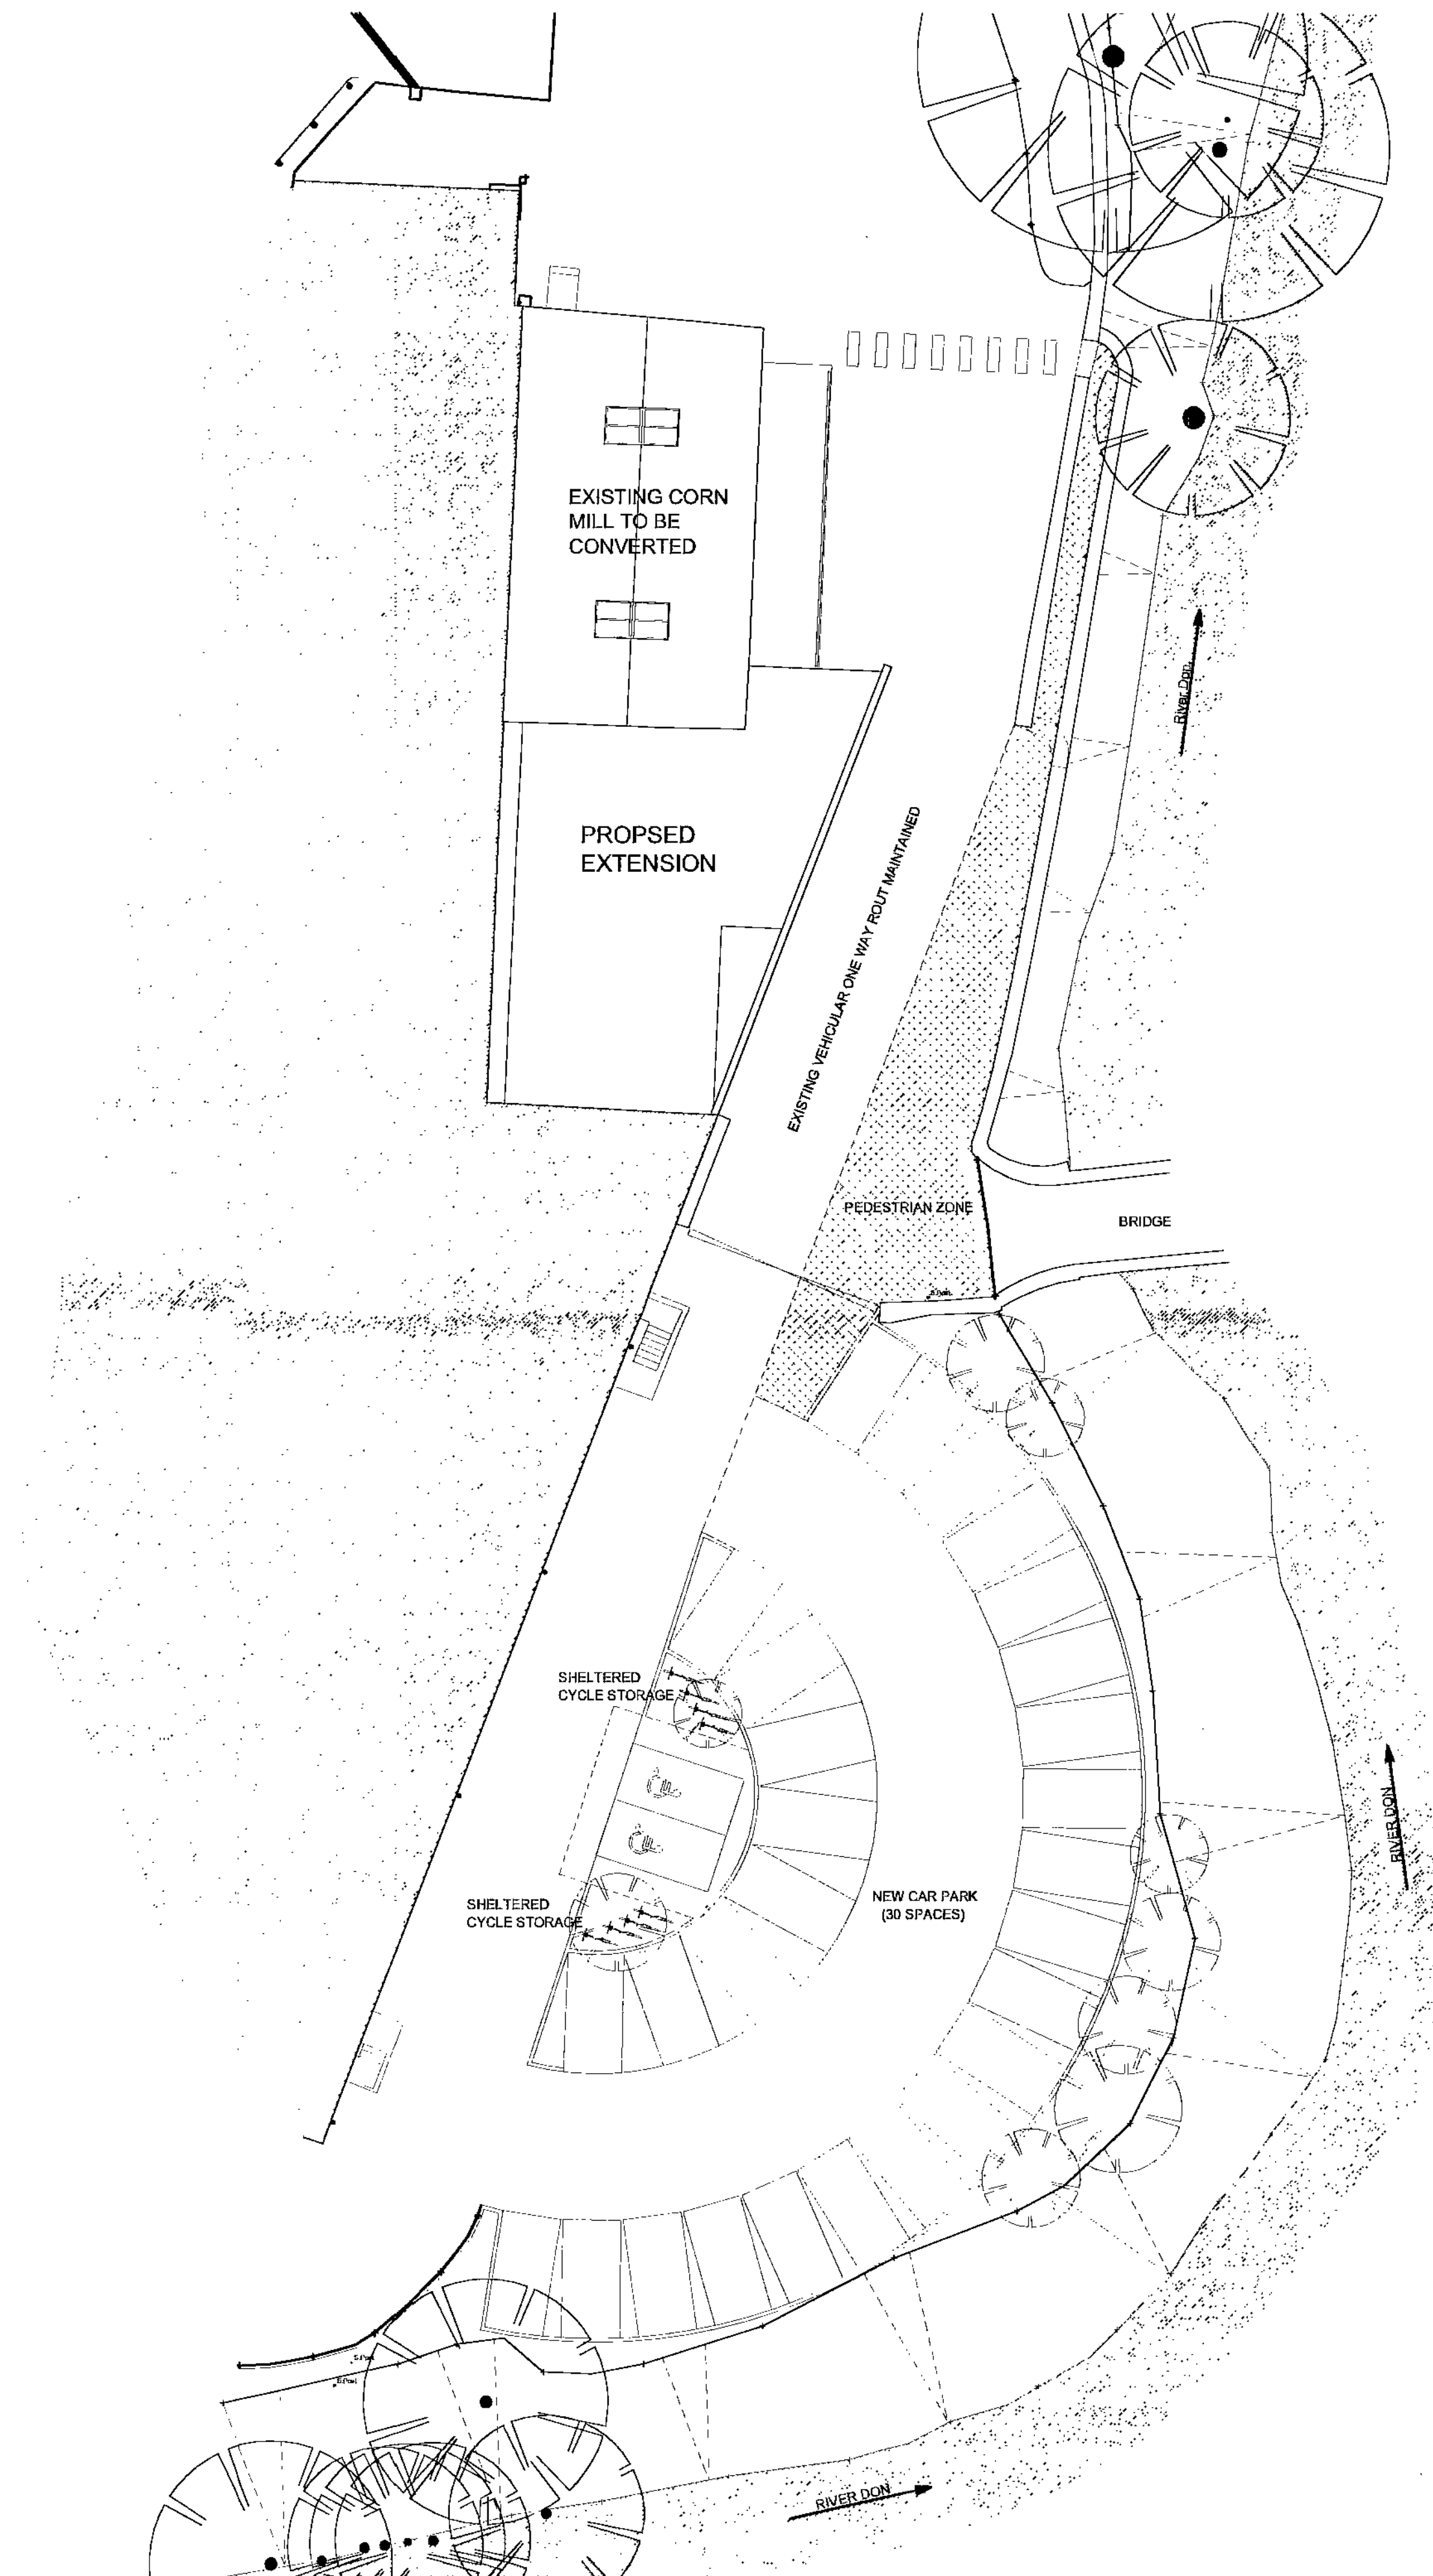


NOTES
Contractor must verify all dimensions on site before commencing any work or shop drawings.
Report any discrepancies before commencing work to the Architect. If this drawing exceeds the
quantities taken in any way, the architects are to be informed before the work is initiated.
Only figured dimensions to be taken from this drawing. Do not scale off this drawing
Drawings based on Ordnance Survey and/or existing record drawings - design and drawing
content subject to Site Survey, Structural Survey, Site Investigations, Planning and Statutory
Requirements and Approvals.
Work within the Construction (Design & Management) Regulations 2007 is not to start until a
Health & Safety Plan has been produced.
This drawing is Copyright and must not be reproduced without consent of architecture 2B Ltd.
Rev. Description Drawn Date Checked Date

Barnsley Metropolitan
Borough Council
28 SEP 2009
Countryside Mail Room

PLANNING ISSUE		architecture 2B	
Project			
Office extension			
Booth Brothers			
Sheffield			
Drawing Title:			
Proposed Site Plan			
Scale:	Date:	Drawn:	Checked:
1:200@A1	22/09/2009	KS	
Drawing Number:	Revision:		
2009-495-003			
Graphical House 2 Wharf Street The Calls Leeds LS2 7EQ		t: 0113 2471 497 f: 0113 2456 850 www.architecture2B.com	

NOTES
Contractor must verify all dimensions on site before commencing any work or shop drawings.
Report any discrepancies before commencing work to the Architect. If this drawing exceeds the quantities taken in any way, the architect is to be informed before the work is initiated.
Only figured dimensions to be taken from this drawing. Do not scale off this drawing.
Drawings based on Ordnance Survey and/or existing record drawings - design and drawing content subject to Site Survey, Structural Survey, Site Investigations, Planning and Statutory Requirements and Approvals.
Work within the Construction (Design & Management) Regulations 2007 is not to start until a Health & Safety Plan has been produced.
This drawing is Copyright and must not be reproduced without consent of architecture 2B Ltd.
Rev. Description Drawn Date Checked Date
A PLANNING ISSUE KS 24.09.09

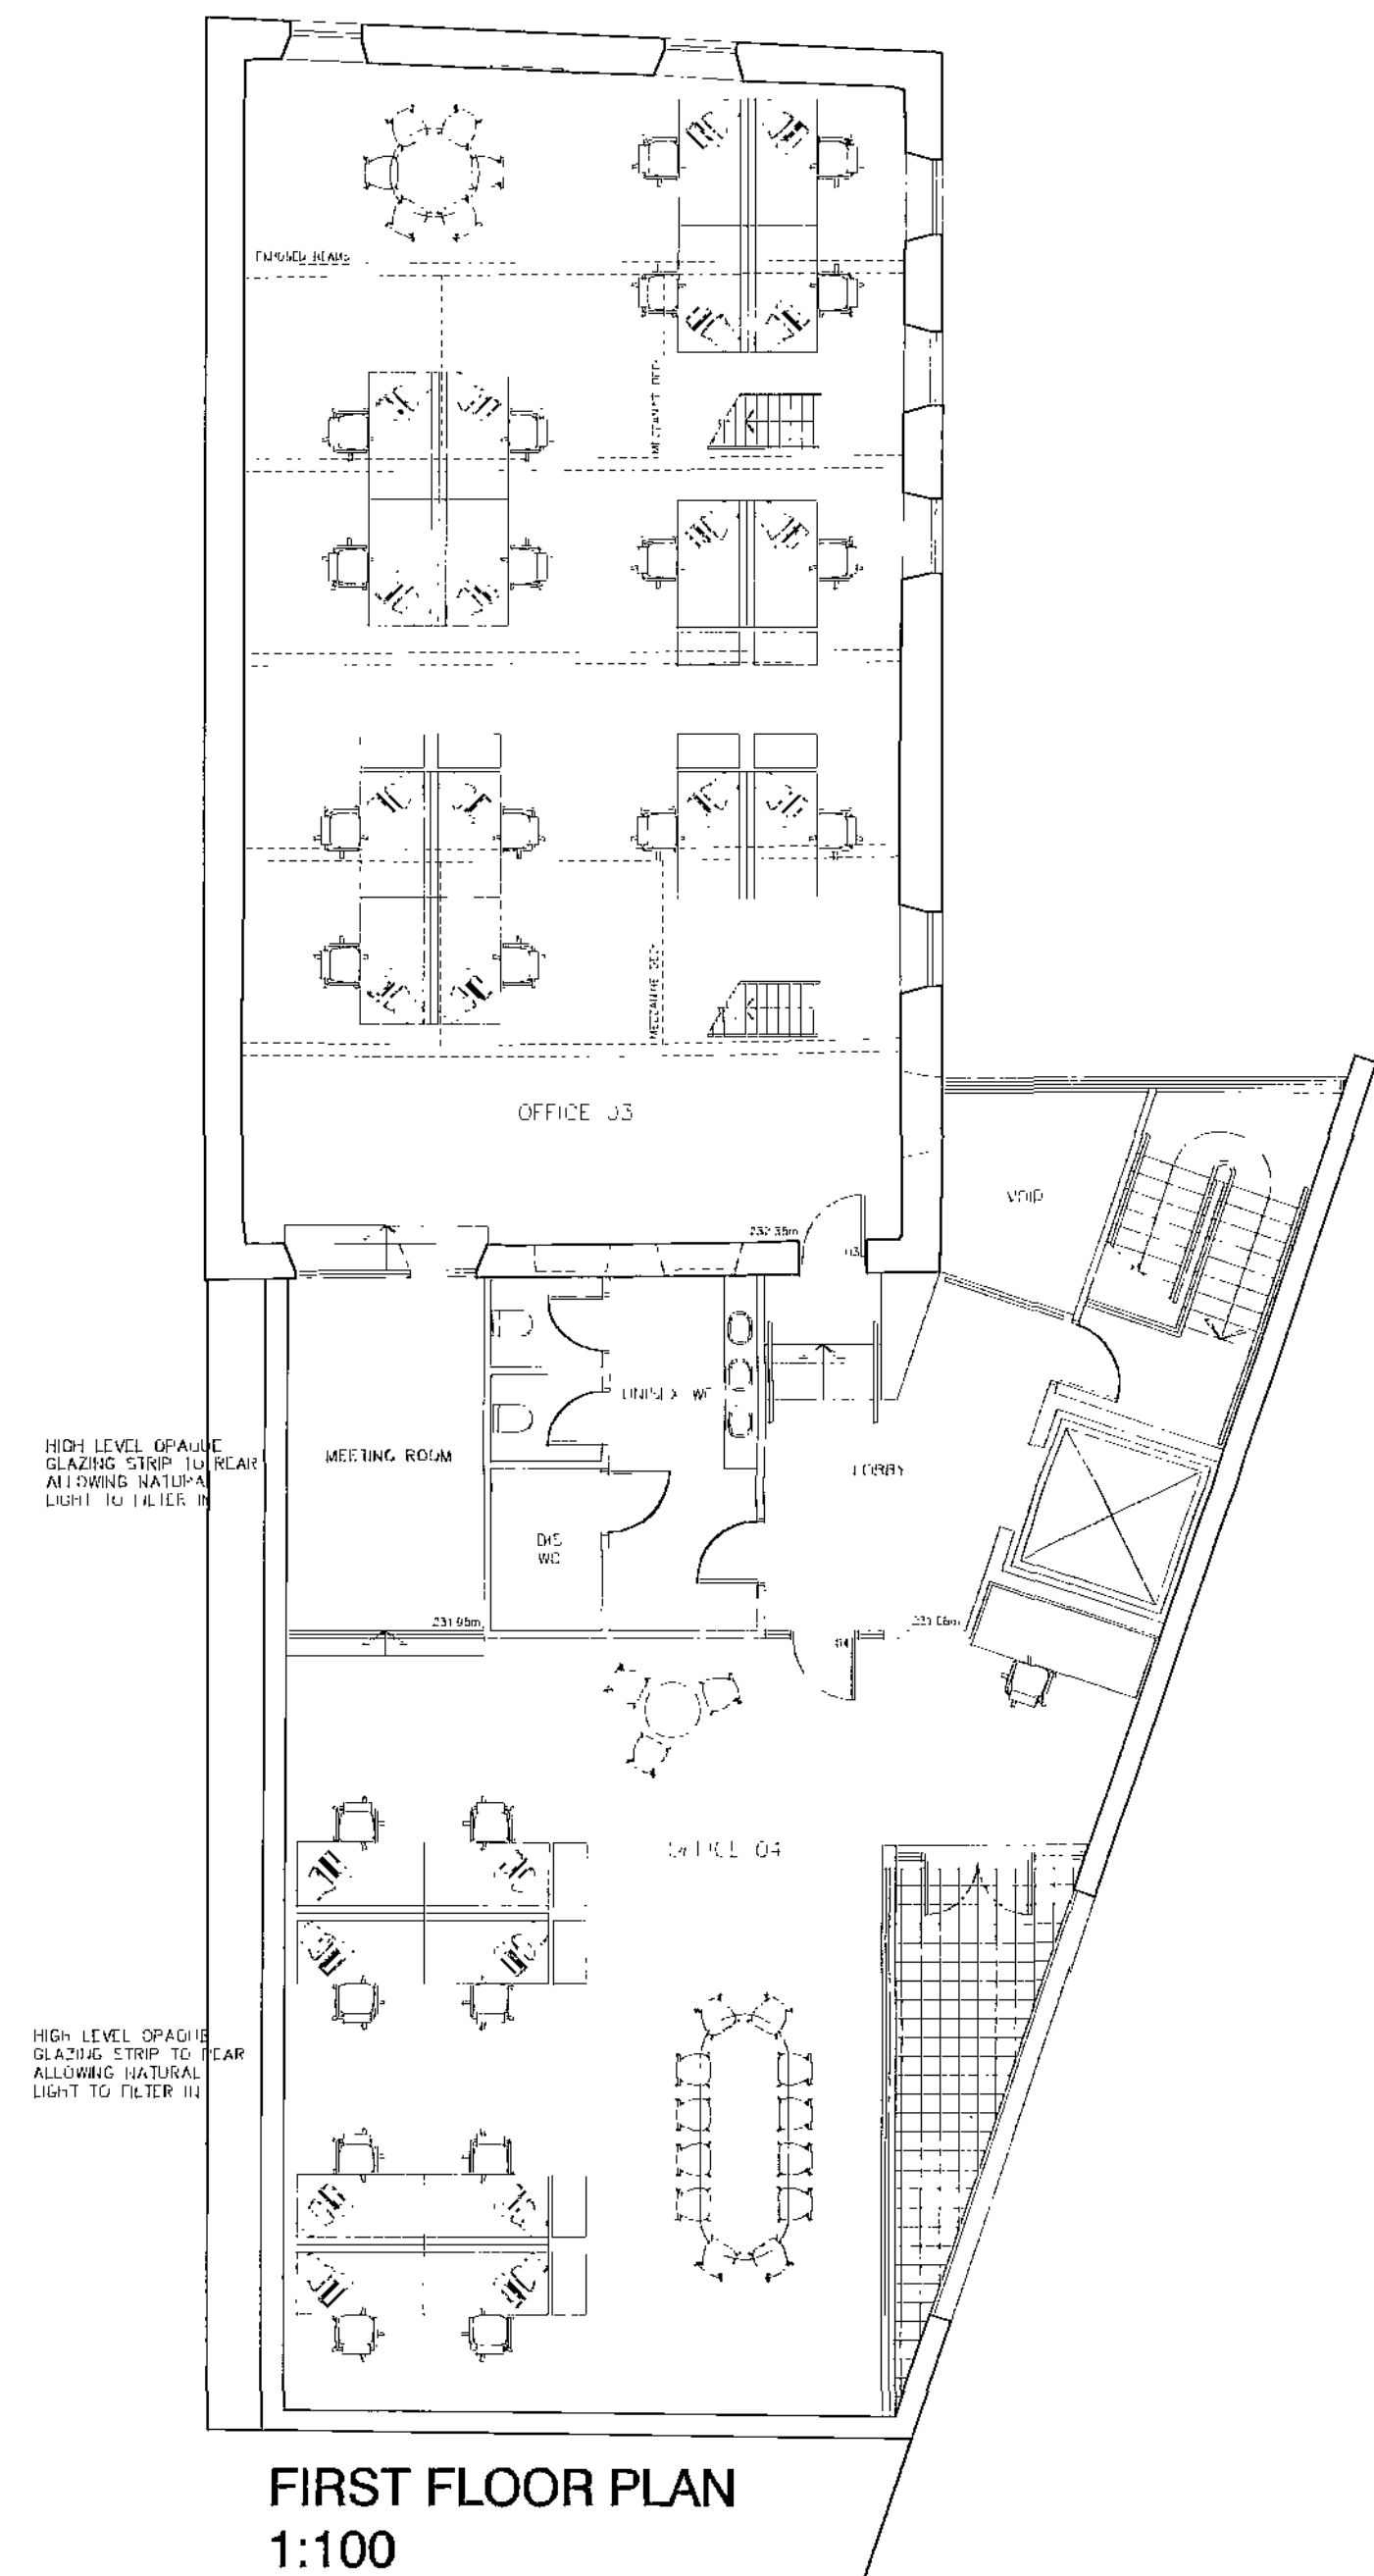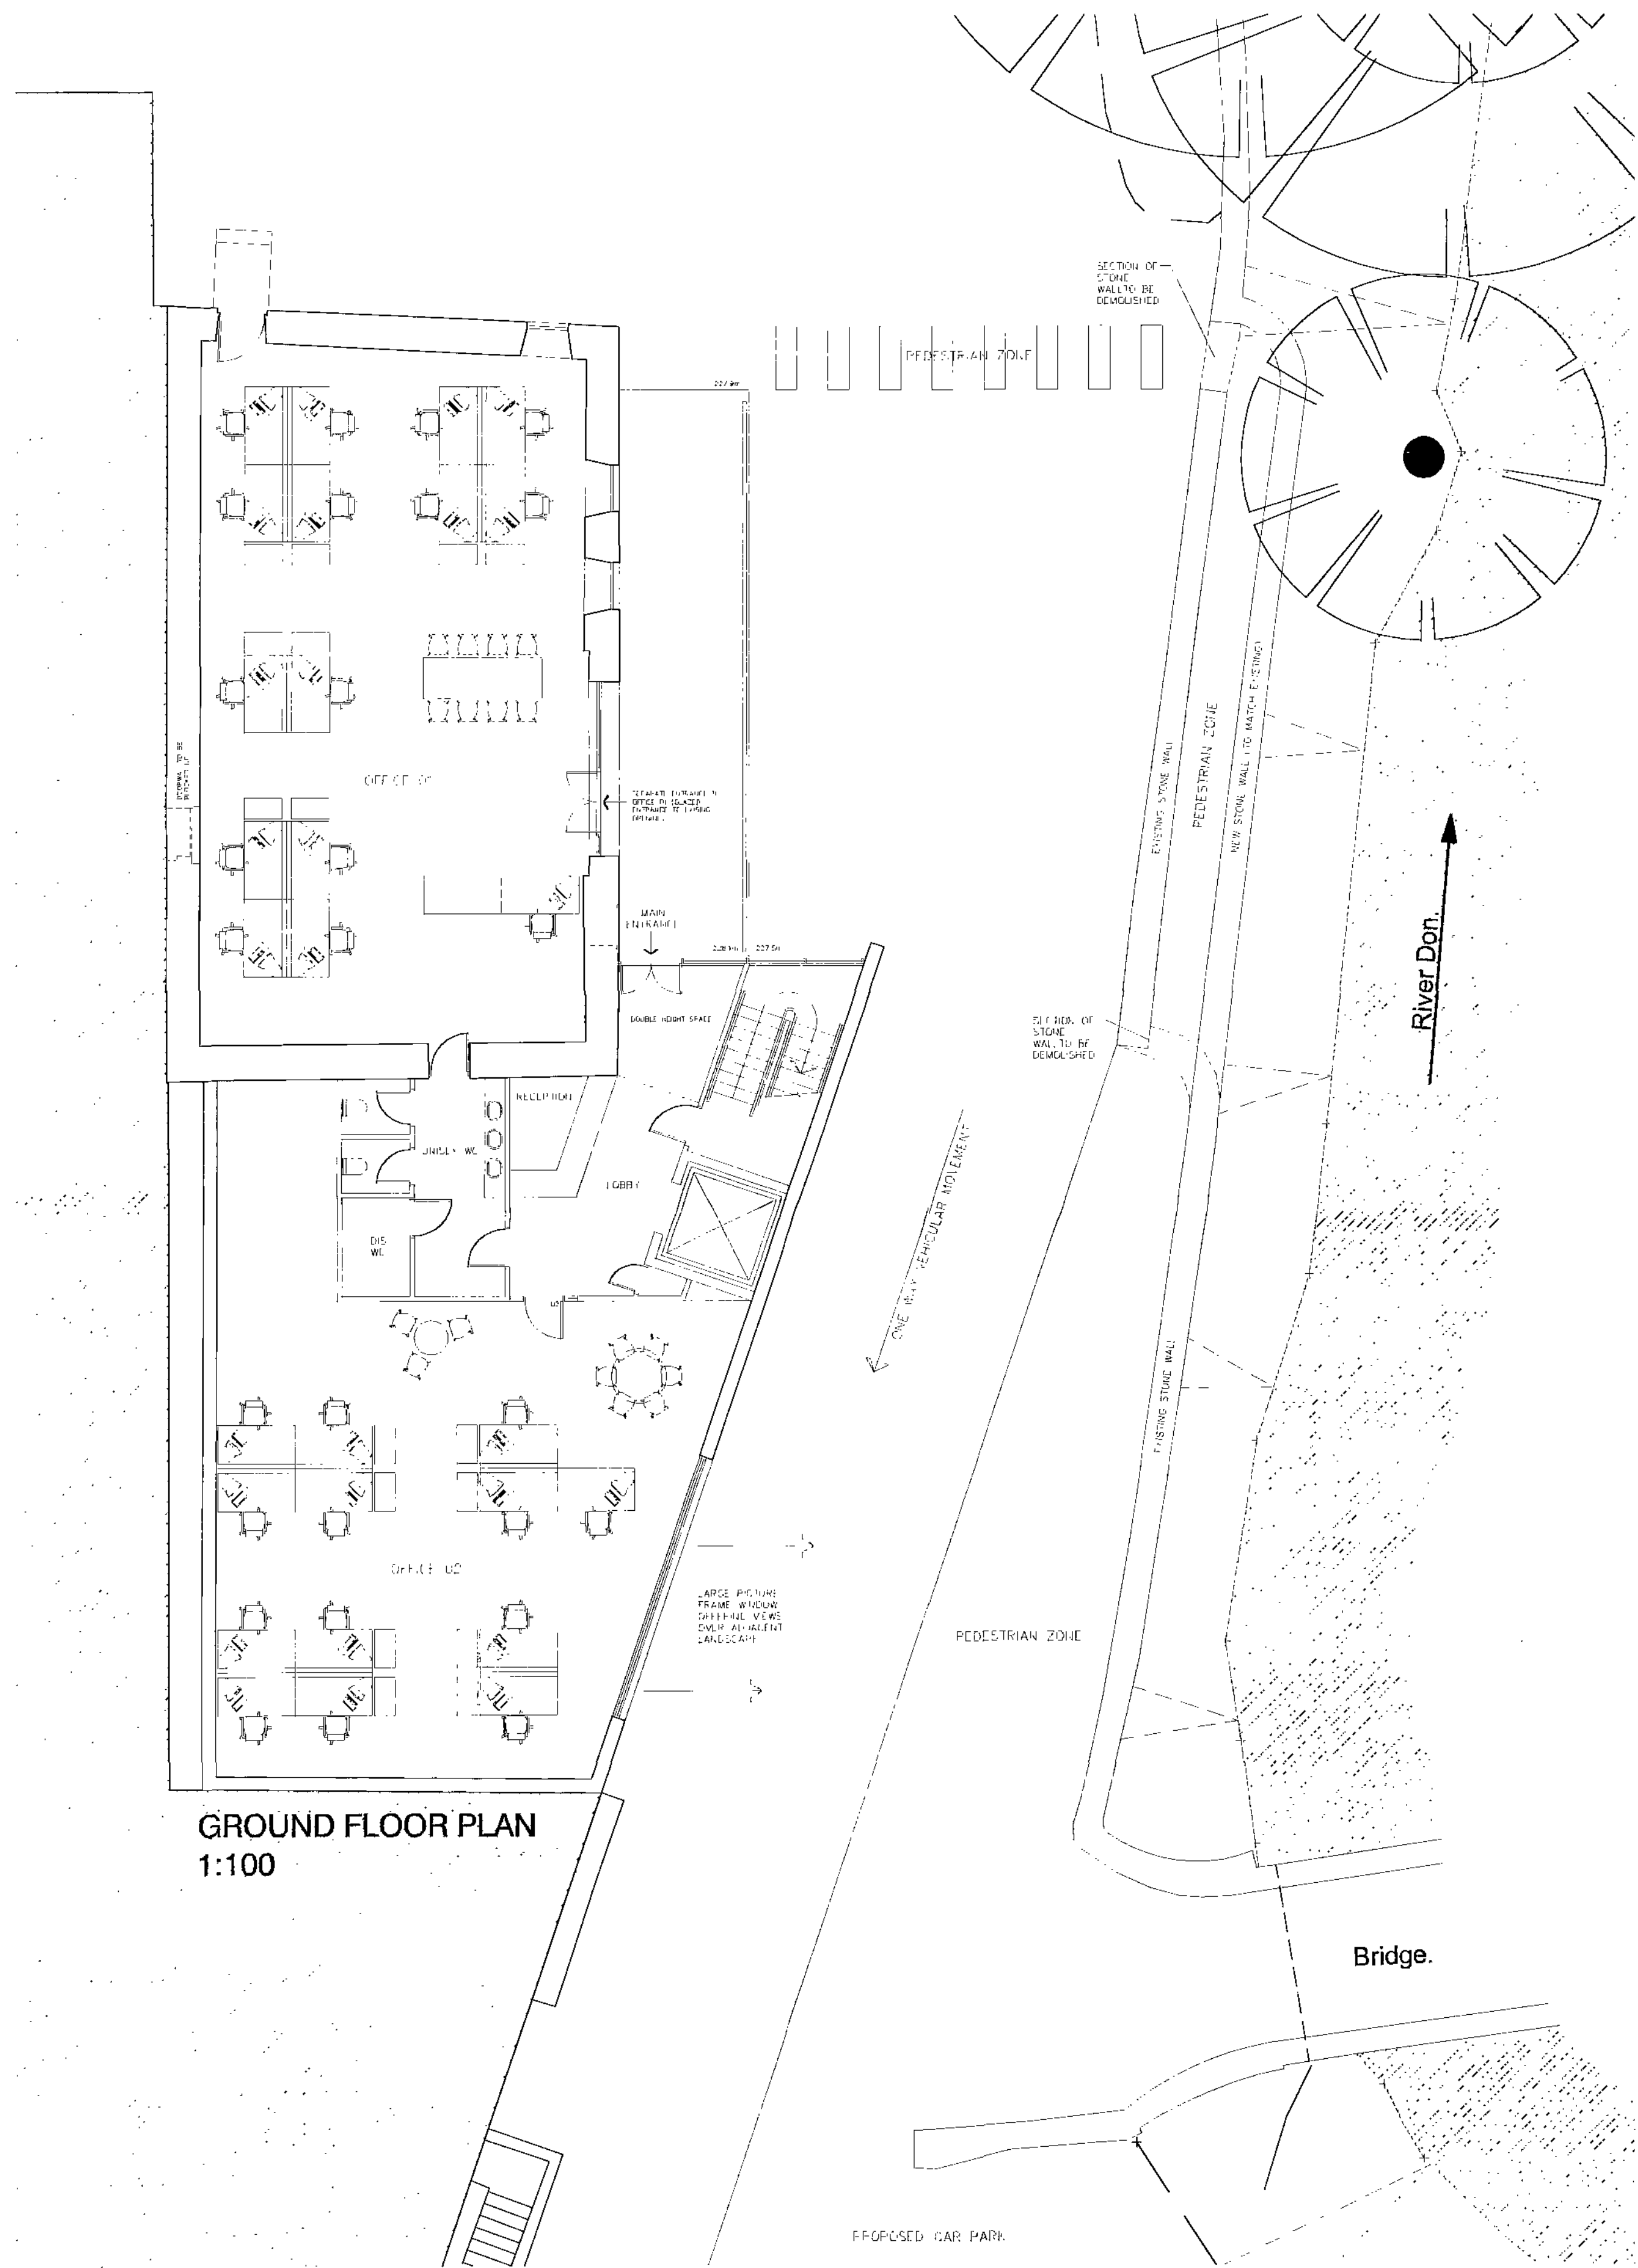

Sheffield Metropolitan
Council
28 SEP 2009
Planning Issue (Main Room)

PLANNING ISSUE		architecture 2B	
Project Office extension Booth Brothers Sheffield			
Drawing Title: GA PLAN GROUND & FIRST FLOORS			
Scale:	Date:	Drawn:	Checked:
1:100@A1	13/08/2009	KS	
Drawing Number:			Revision:
2009-495-002			A
Graphical House 2 Wharf Street The Calls Leeds LS2 7EQ		t: 0113 2471 497 f: 0113 2456 850 www.architecture2B.com	

Rev.	Description	Drawn	Date	Ch'ked	Date
------	-------------	-------	------	--------	------

MEZZANINE LEVEL (MILL BUILDING)

FIRST FLOOR LEVEL (MILL BUILDING)

FIRST FLOOR LEVEL (EXTENSION)

GROUND FLOOR LEVEL

FIRST FLOOR LEVEL (EXTENSION)

GROUND FLOOR LEVEL

MEZZANINE LEVEL (MNL. BUILDING)

FIRST FLOOR LEVEL (MILL BUILDING)

SECTION AA

SECTION BB

Project
Office extension
Booth Brothers
Sheffield

Scale: 1:100@A1 Date: 25/09/2009 Drawn: KS Checked:

2009-495-005

Graphical House 2 Wharf Street
The Calls Leeds LS2 7EQ
t: 0113 2471 497 www.architecture2B.com
f: 0113 2456 850

NOTES

Contractor must verify all dimensions on site before commencing any work or shop drawings.

Report any discrepancies before commencing work to the Architect. If this drawing exceeds the quantities taken in any way, the architect is to be informed before the work is initiated


Only figured dimensions to be taken from this drawing. Do not scale off this drawing.

Drawings based on Ordnance Survey and/or existing record drawings - design and drawing content subject to Site Survey, Structural Survey, Site Investigations, Planning and Statutory Requirements and Approvals.


Work within the Construction (Design & Management) Regulations 2007 is not to start until a Health & Safety Plan has been produced.

This drawing is Copyright and must not be reproduced without consent of architecture 2B Ltd.

Rev.	Description	Drawn	Date	Checked	Date
------	-------------	-------	------	---------	------

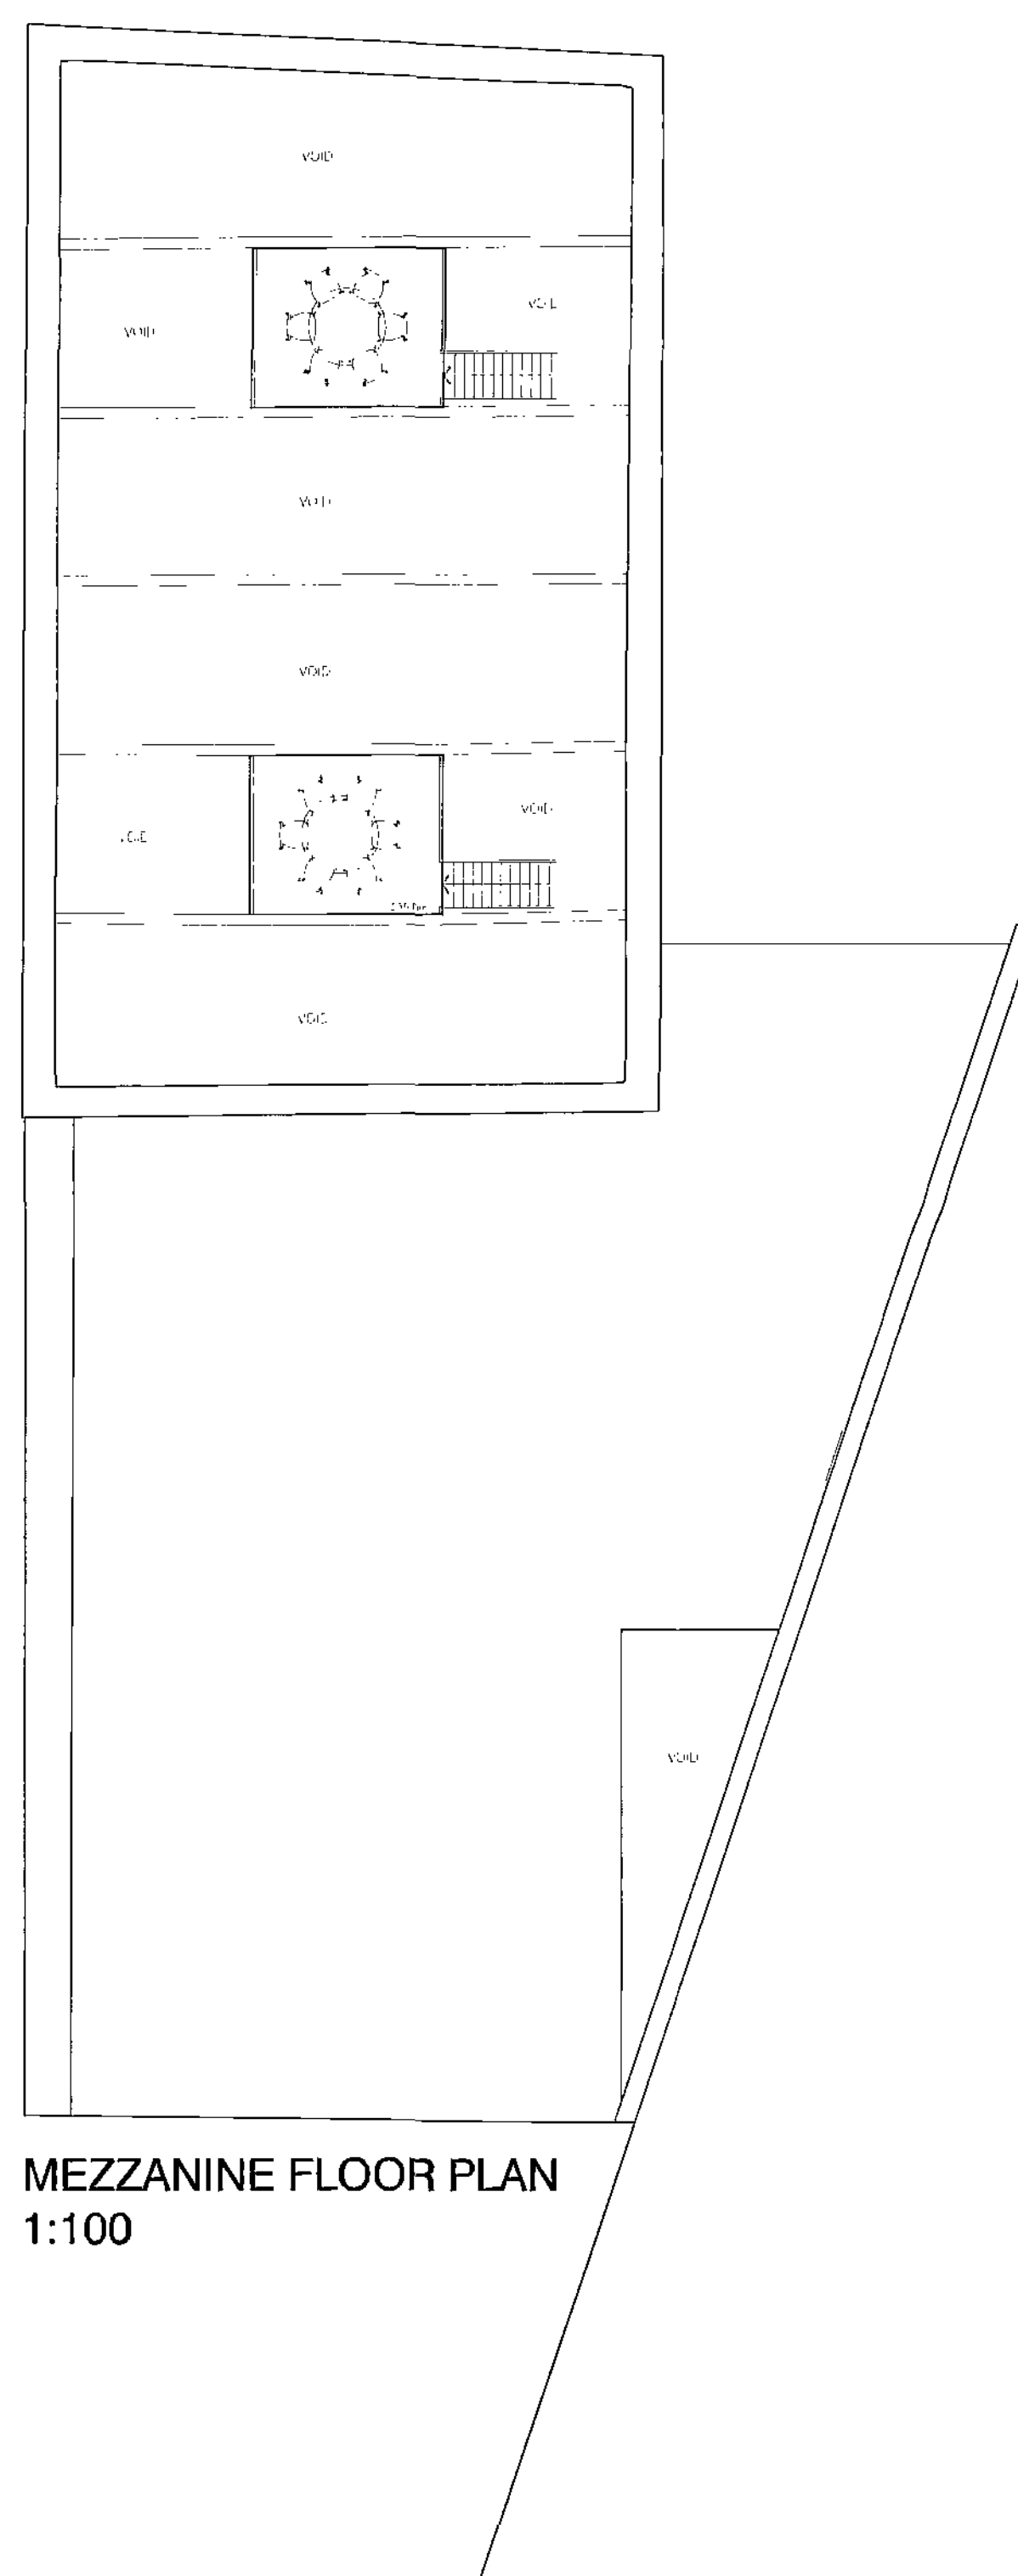

MEZZANINE FLOOR PLAN
1:100

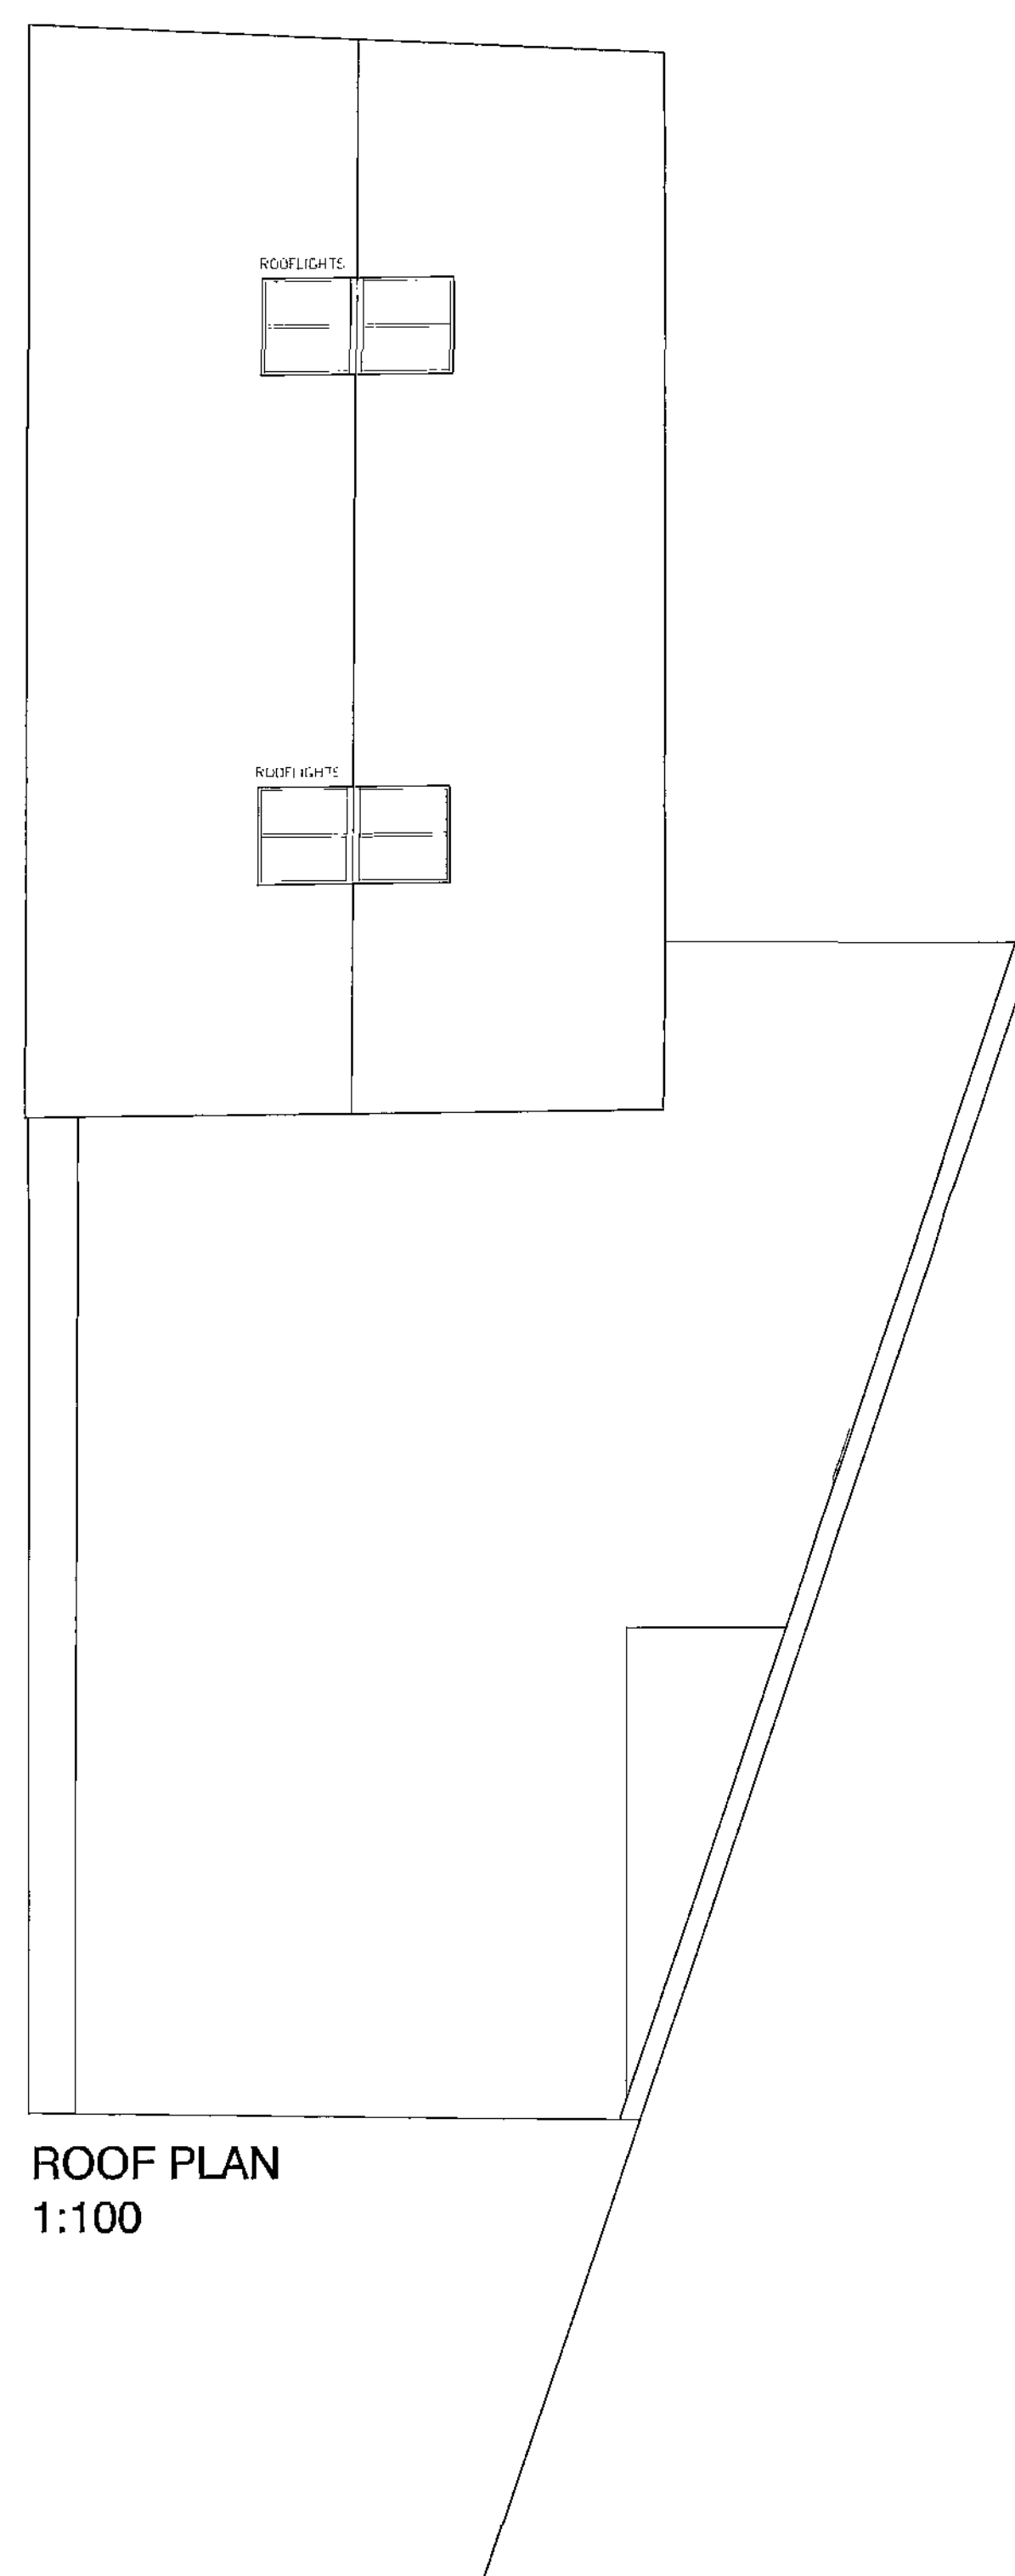

ROOF PLAN
1:100

Barnsley Metropolitan
Borough Council
28 SEP 2009
Corporate Mail Room

PLANNING ISSUE architecture **2B**

Project
Office extension
Booth Brothers
Sheffield

Drawing Title:
GA PLAN
SECOND & ROOF

Scale: 1:100 Date: 25/09/2009 Drawn: KS Checked:

Drawing Number: **2009-495-004** Revision:

Graphical House 2 Wharf Street
The Calls Leeds LS2 7EQ
t 0113 2471 497
f 0113 2456 850
www.architecture2B.com