




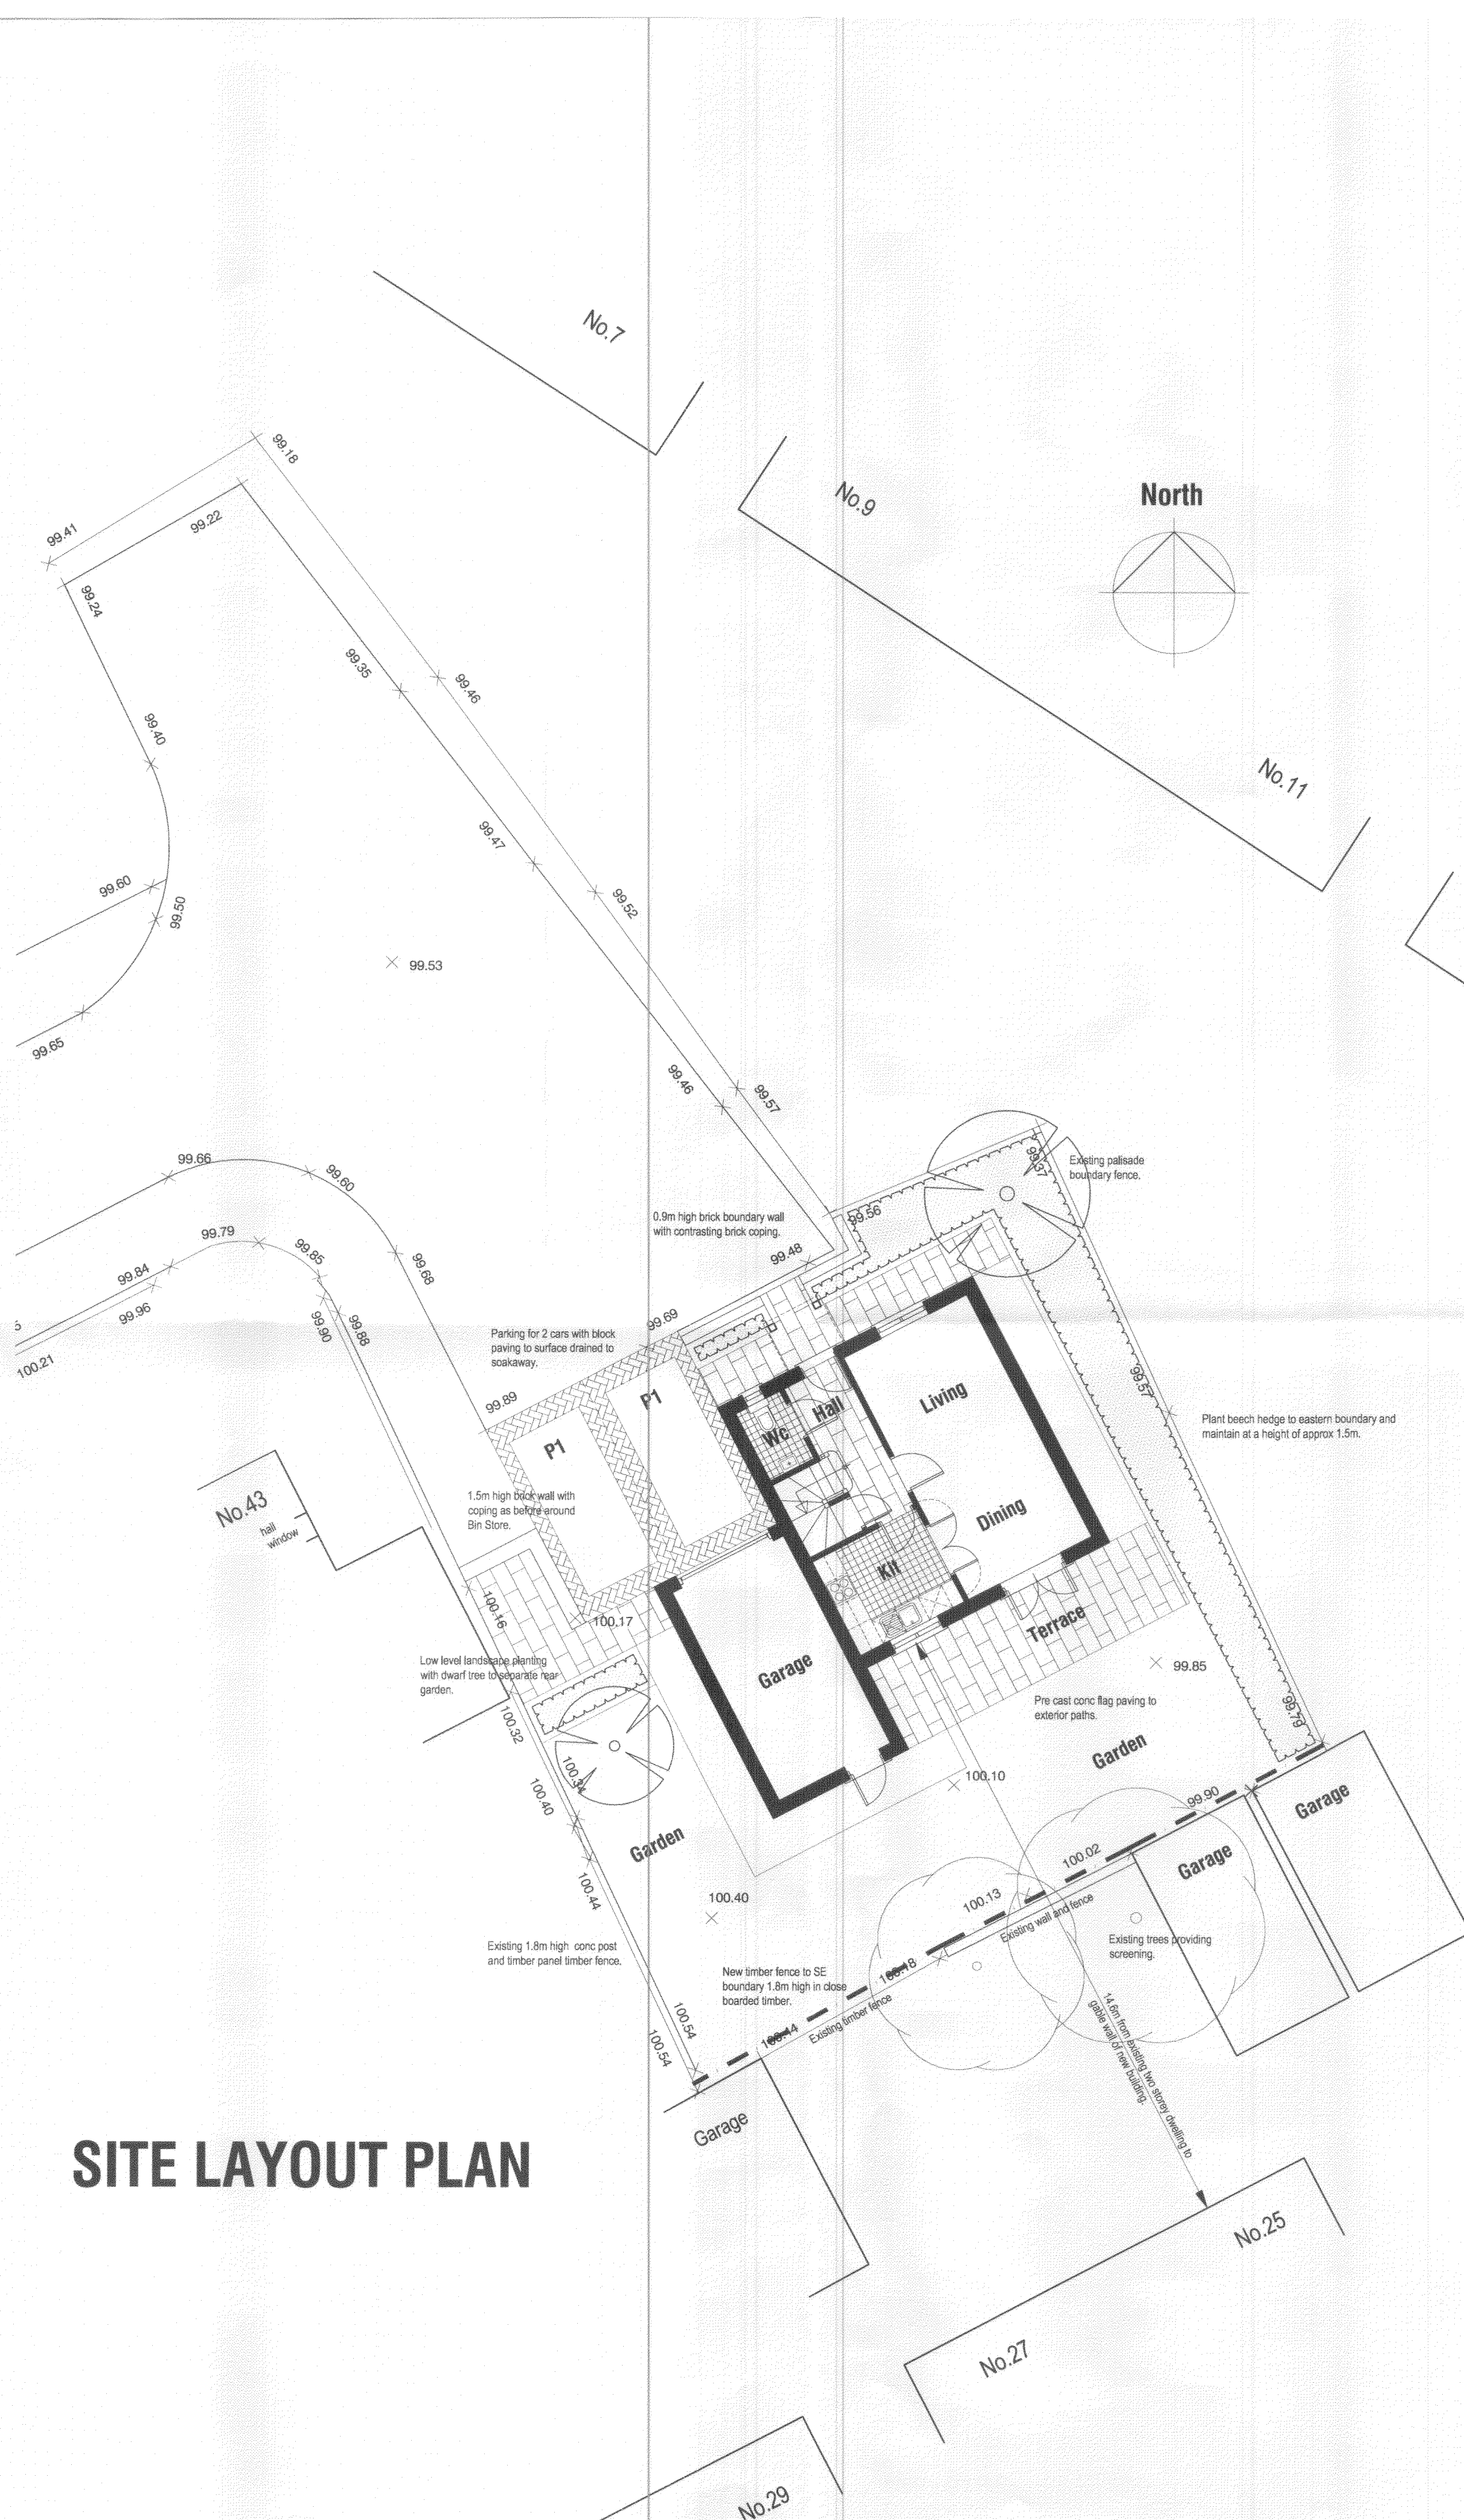


SITE LAYOUT PLAN

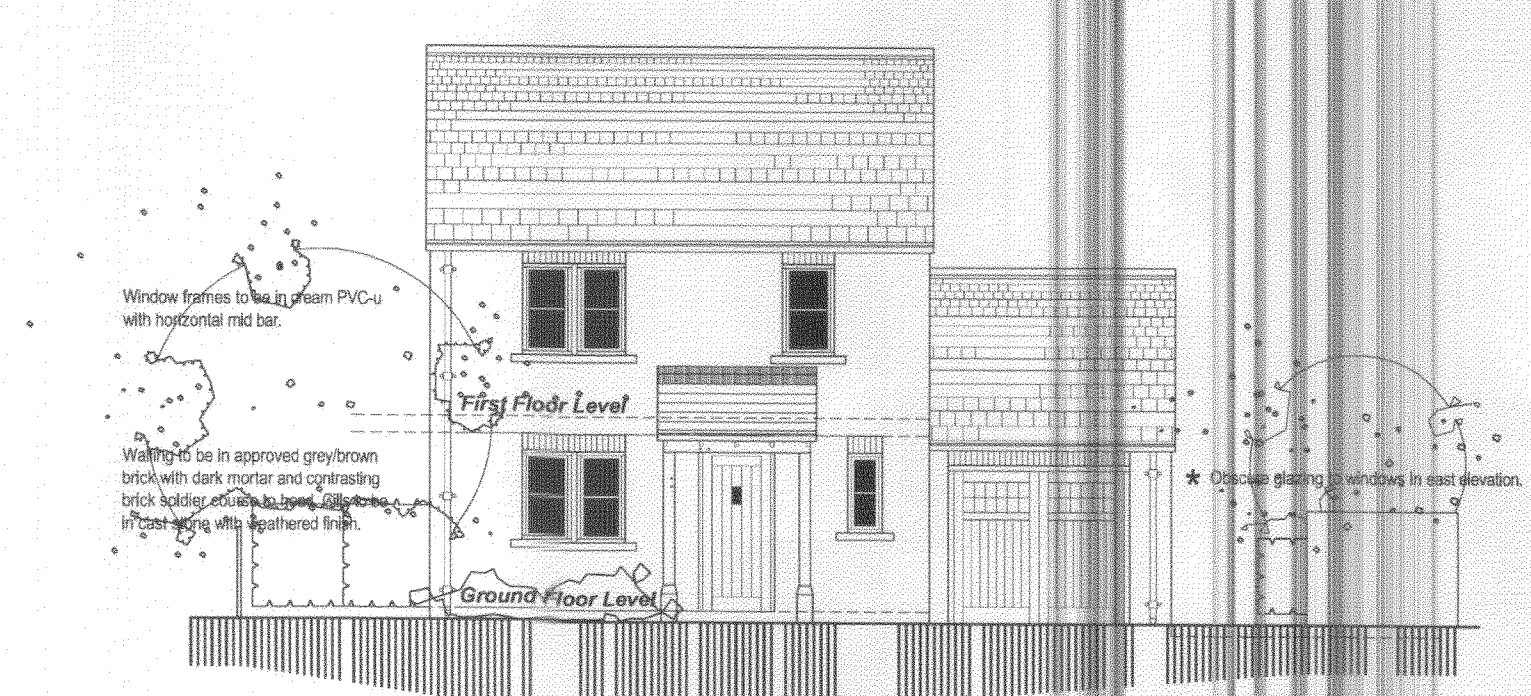


NORTH WEST ELEVATION

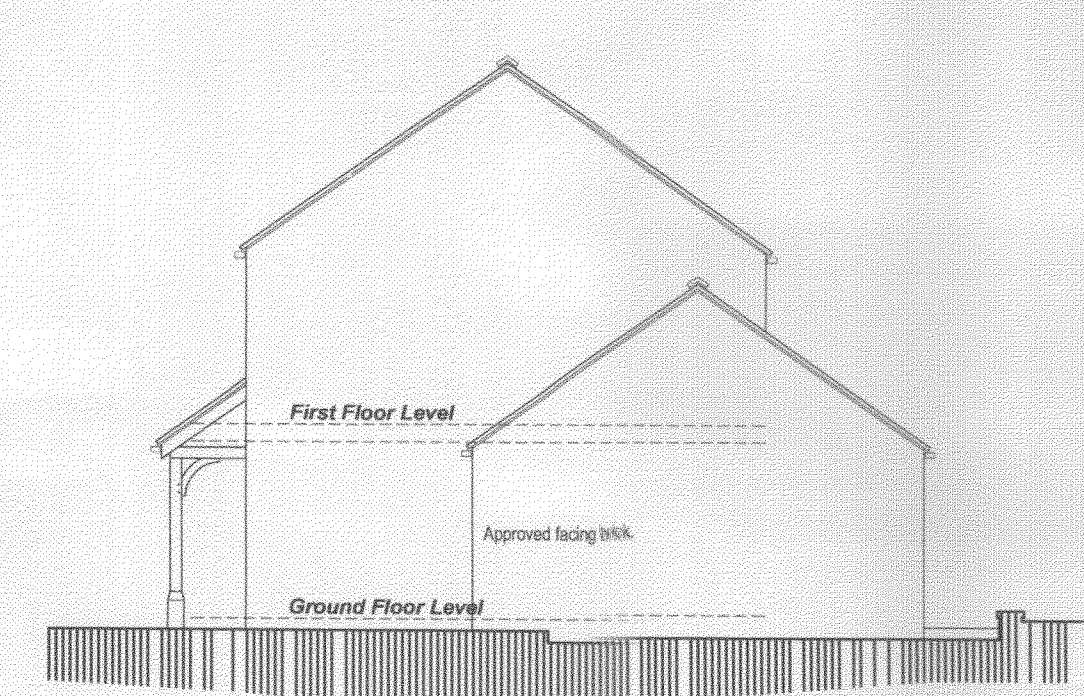


NORTH WEST ELEVATION

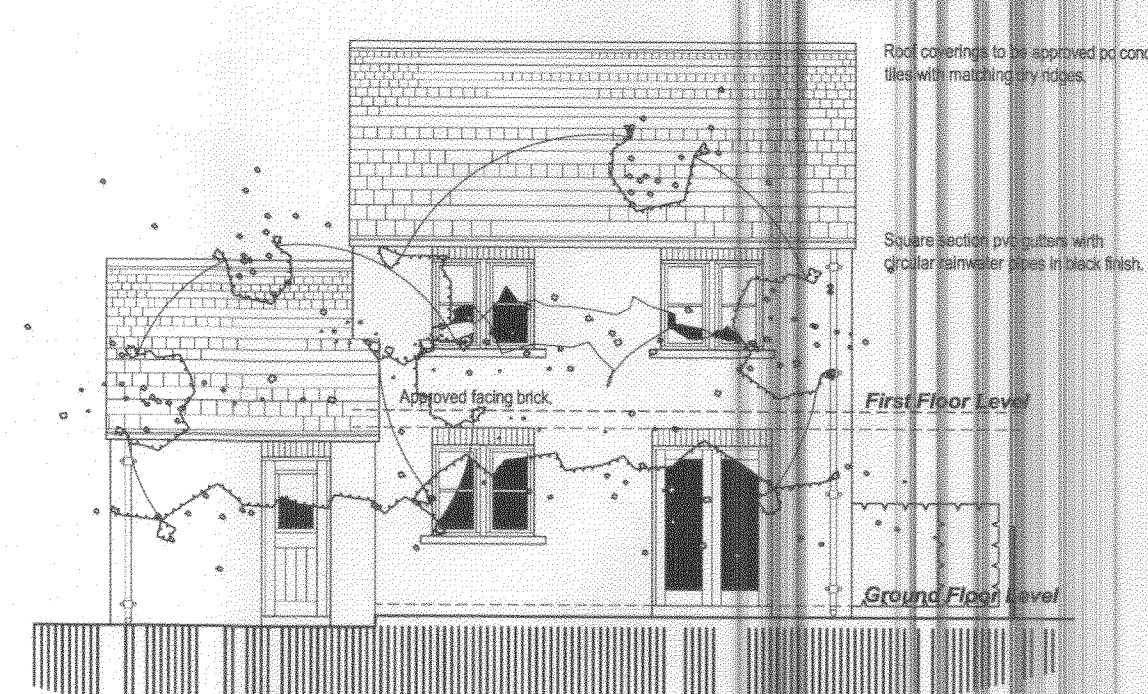


SOUTH EAST ELEVATION

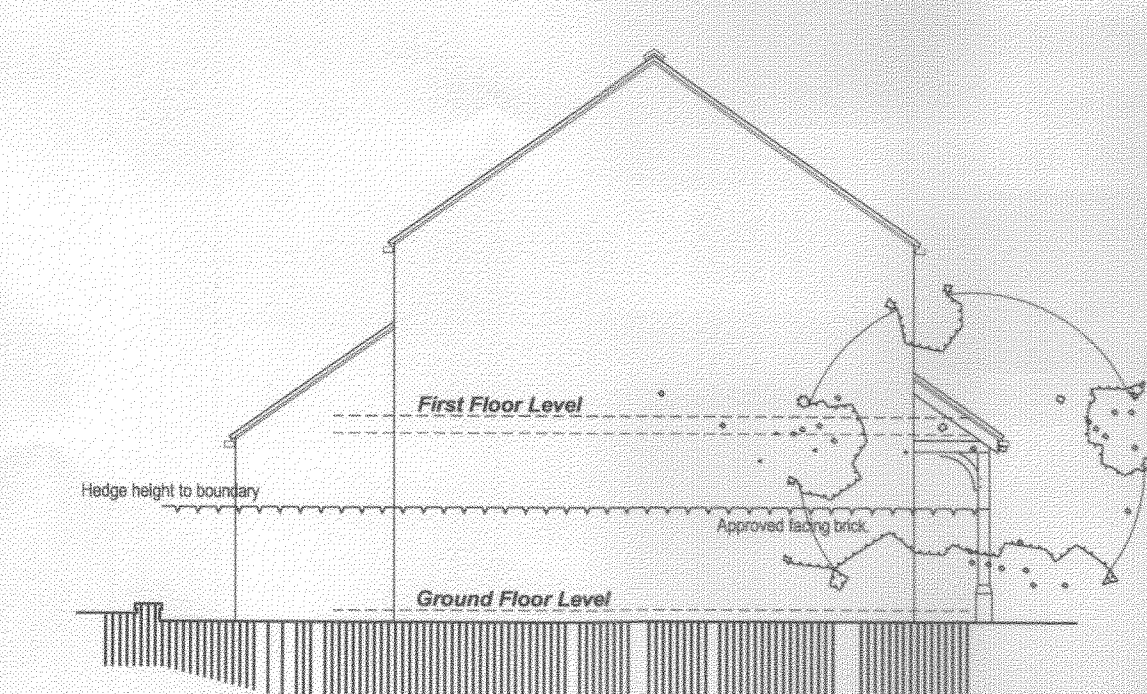

SOUTH EAST ELEVATION

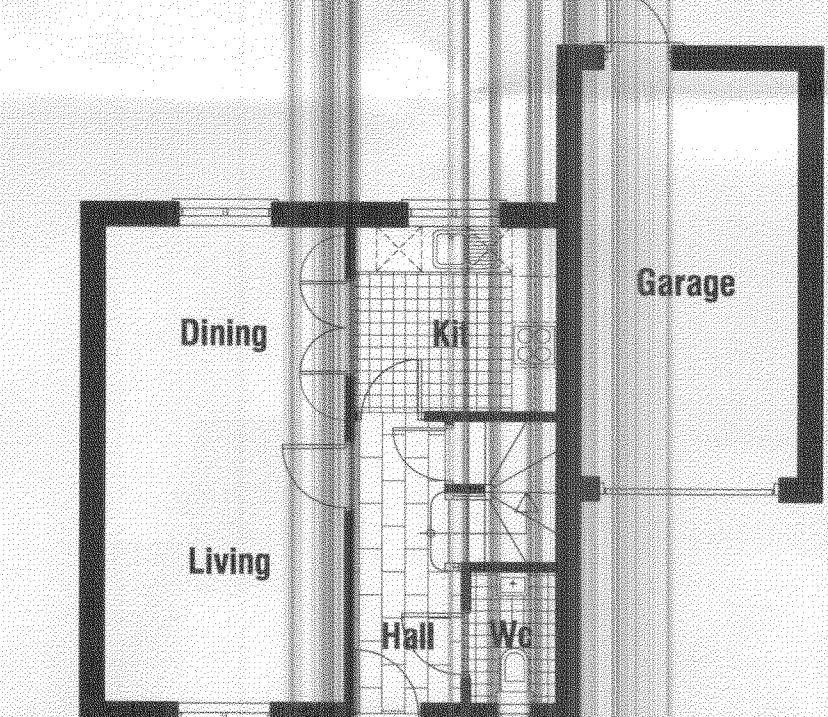

GROUND FLOOR PLAN

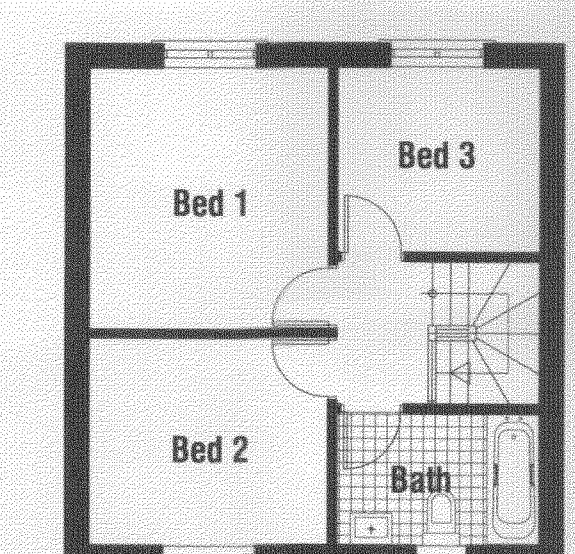


FIRST FLOOR PLAN

RESIDENTIAL DEVELOPMENT
SINGLE DWELLING ON LAND ADJACENT
43 MIDDLECLIFFE DRIVE
CROW EDGE

PROPOSALS

PLANS & ELEVATIONS

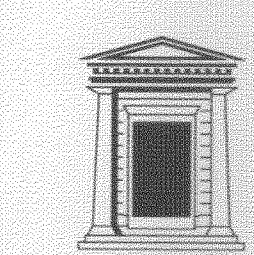

Chris Carr Associates
ARCHITECTS

6A Eastgate, Barnsley, S70 2EP
Tel: (01226) 286256 Fax: (01226) 207304
Email: mail@cca-arch.co.uk

Scale:	1:100 @ A1	Drawn:	EDG
Date:	APRIL 2010	Ref. No.:	23.38
DWG. No.:	P1	Rev.:	
0 cm 2 cm 4 cm 6 cm			

This drawing and the copyright in the Architects property and maybe used or reproduced only by agreement. All Dimensions in Millimetres Unless specified otherwise and subject to verification on site.